



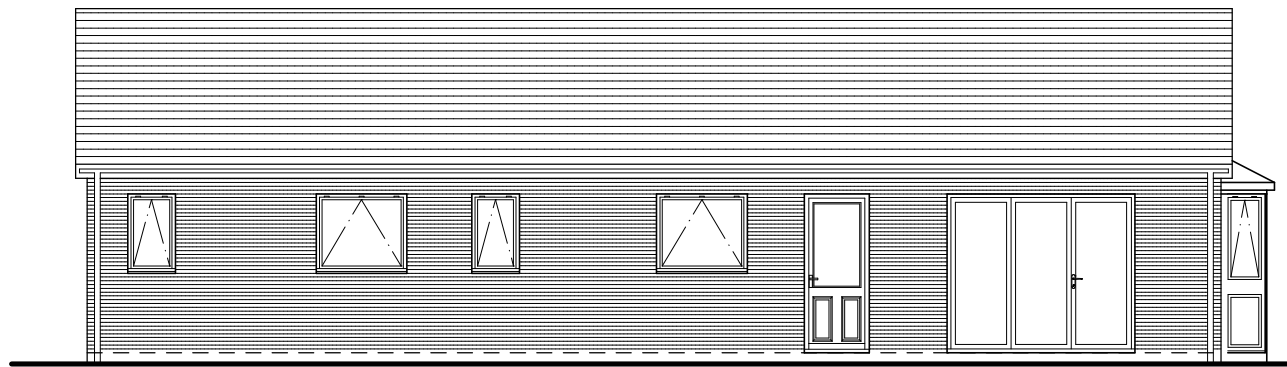


Rear Elevation

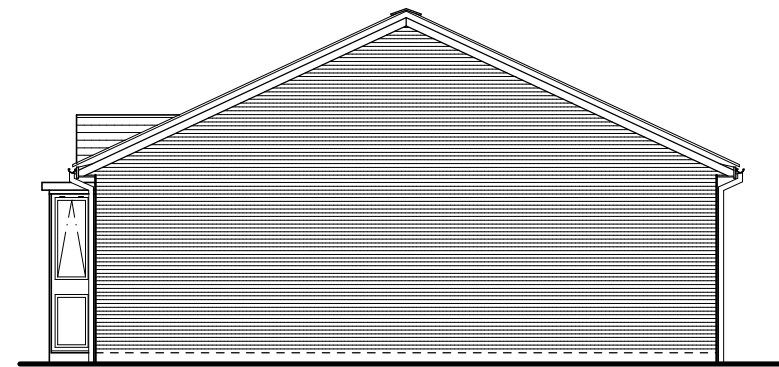


Side Elevation




Front Elevation

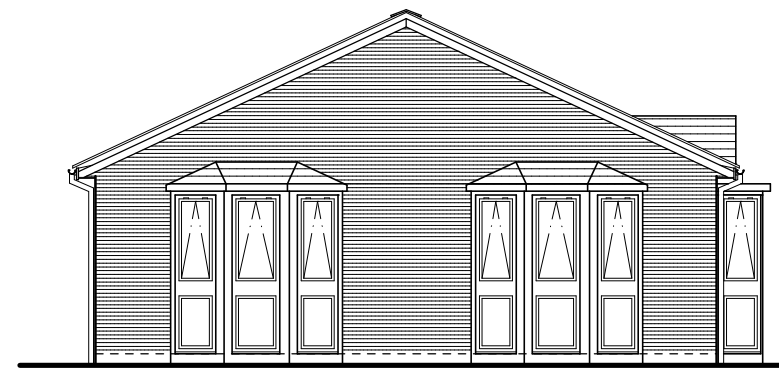

Side Elevation

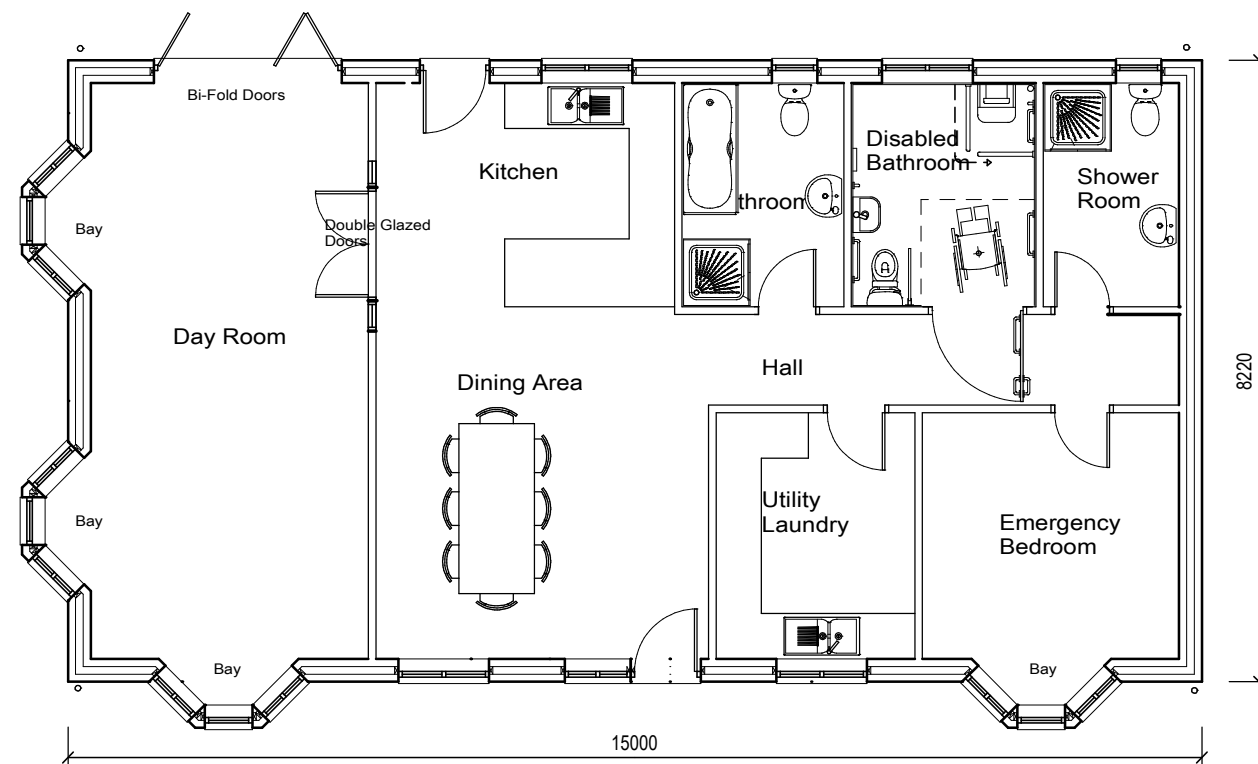

48' x 27' Amenity Block / Day Room

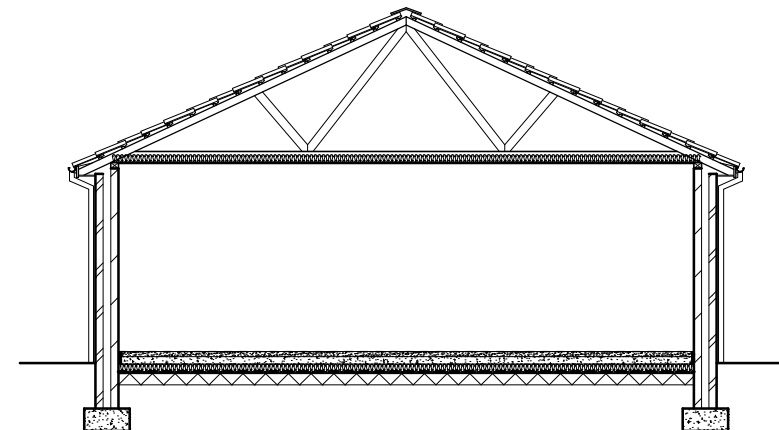

Section A-A

NOTES:
All dimensions must be checked on site and
not scaled from this drawing.

Client

Mr Andy Cash

Job Title

Amenity Block design at
Former Stables, B5101
Southsea
Wrexham
LL11 5NS

Drawing Title

Amenity Block
Floor Plans And
Elevations (Retrospective)

Scale 1:100 A3

Date April 2021 Drawn by T.M.

Drg No.	Rev
71302:1002	-

Trevor Mennell Planning
Planning & Architectural
Consultants

The Gables | Kendricks Bank |
Bayston Hill | Shrewsbury |
Shropshire | SY3 0EH