


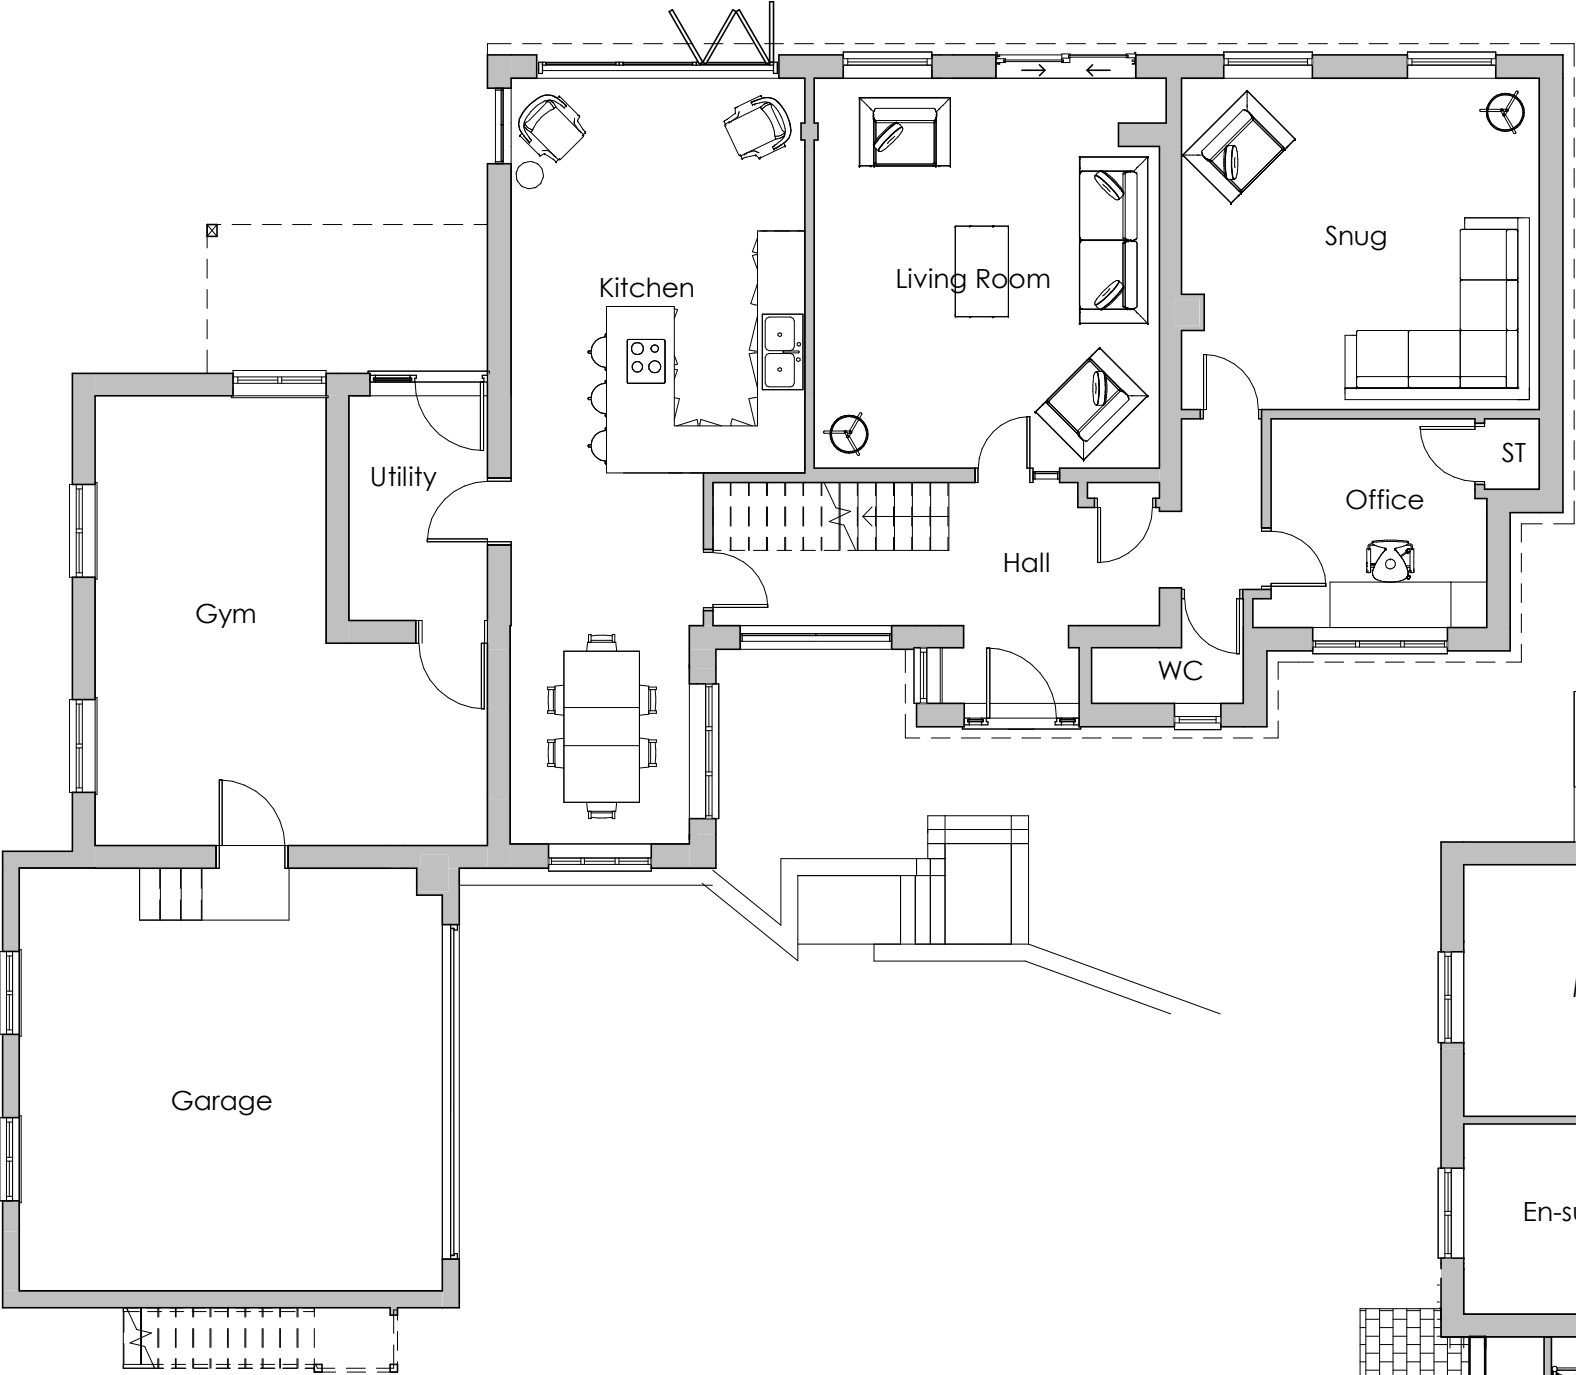

Ground Floor Plan
1 : 100



First Floor Plan
1 : 100

REV	DESCRIPTION	BY	DATE
OFF THE WALL ARCHITECTURAL SERVICES OFF THE WALL - Architectural Services 1 The Woodlands, Chester Road Gresford, Wrexham, LL12 8NU Instagram: offthewall_architectural phone: 07722 113 971 email: cathy@offthewallarchitectural.com			
CLIENT: Mr & Mrs Routledge			
ADDRESS: Rowan House, Wesley Road, Bwlchgwyn			
STAGE: Planning Application			
TITLE: Proposed Ground & First Floor Plans			
SCALE AT A3: 1 : 100	DATE: 06/04/21	DRAWN: LJ	CHECKED: CO
PROJECT NO: OTW1184	DRAWING NO: PL01	REVISION:	