



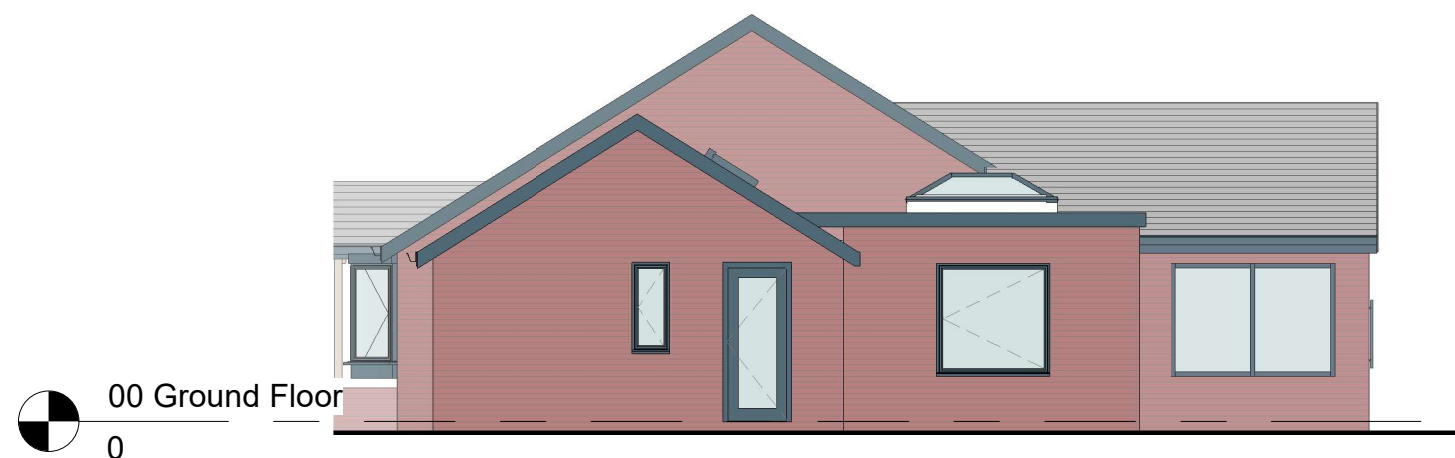

West Elevation
1 : 100

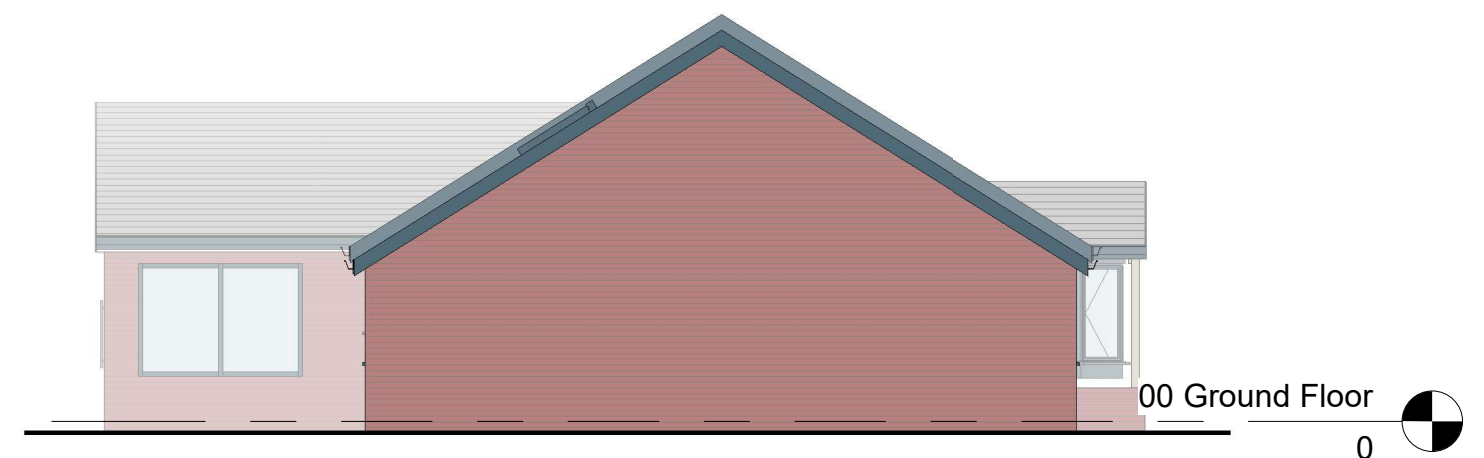


South Elevation
1 : 100



North Elevation
1 : 100



East Elevation
1 : 100

 

36 Plas Tirion, Johnstown,
Wrexham LL14 1UR
07543968690
geraint@weareframe.co.uk
www.weareframe.co.uk
facebook.com/frame.architect
instagram.com/we_are_frame

Project: Kalgari, Eyton		
Title: Proposed Elevations		
Scale @ A3: 1 : 100	Author: GE	Date: 02.04.21
Project Ref: 21-26	Drawing No: A300	Rev. A