






Front Elevation 1:100

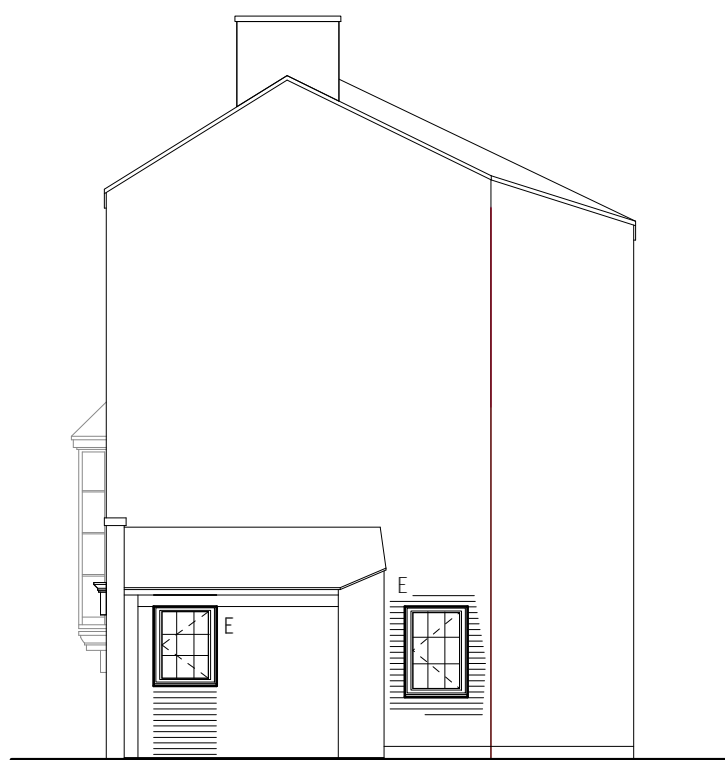

Side Elevation 1:100

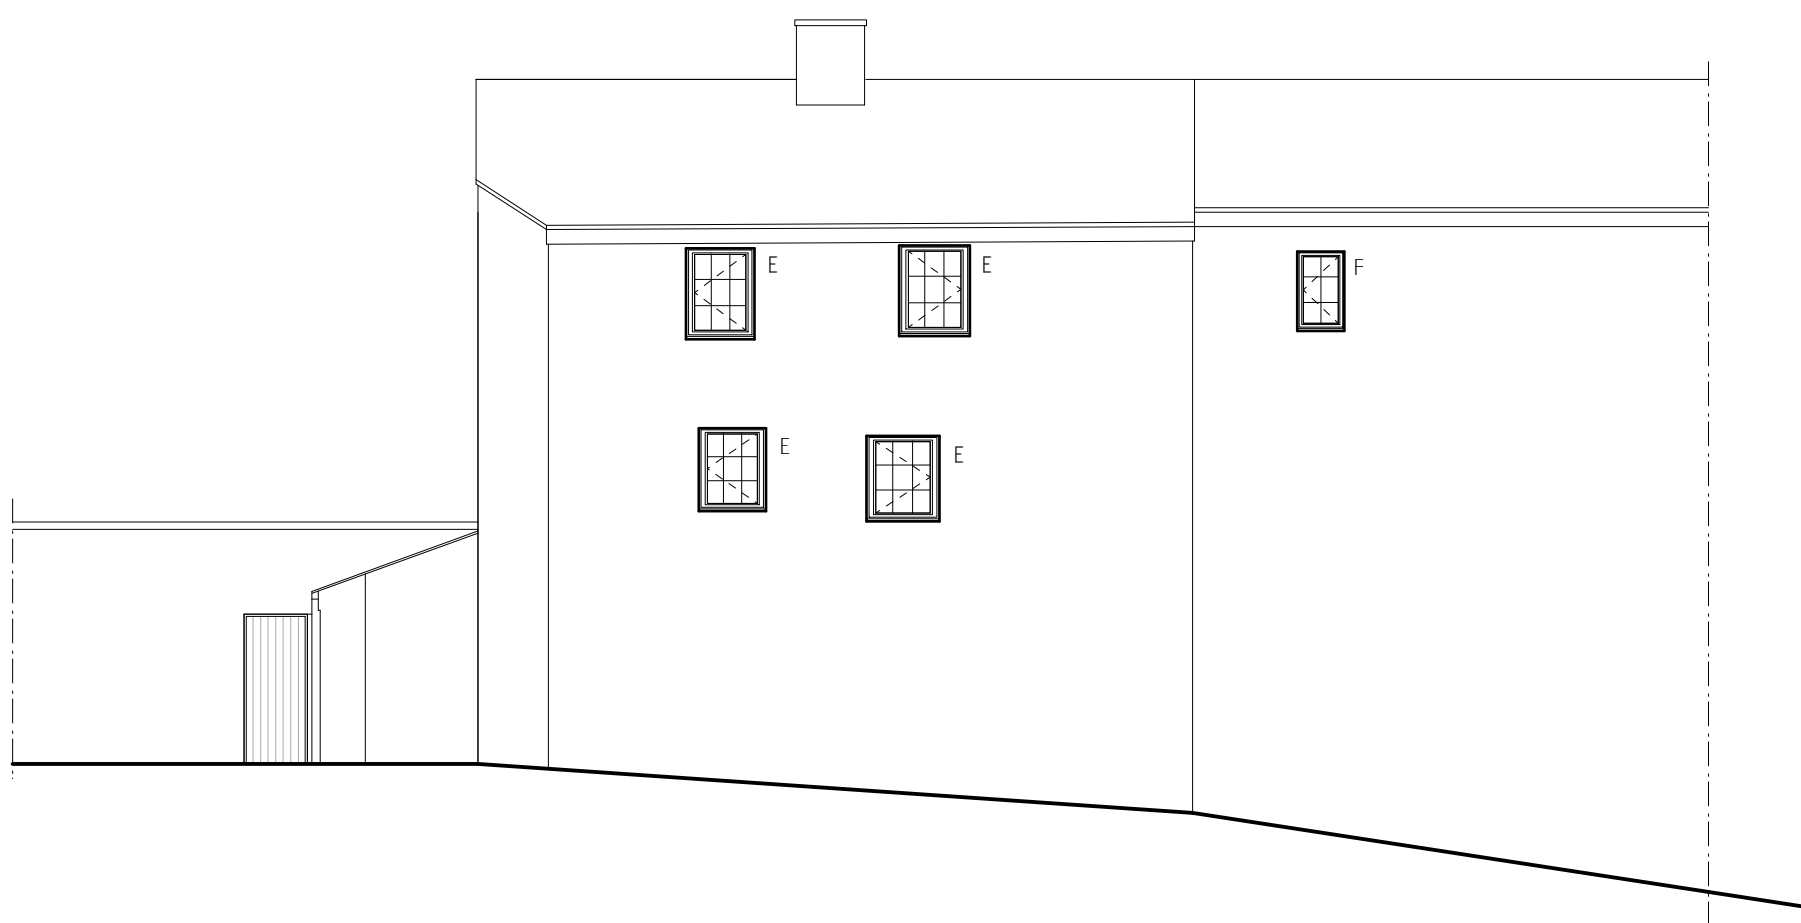

Rear Elevation 1:100

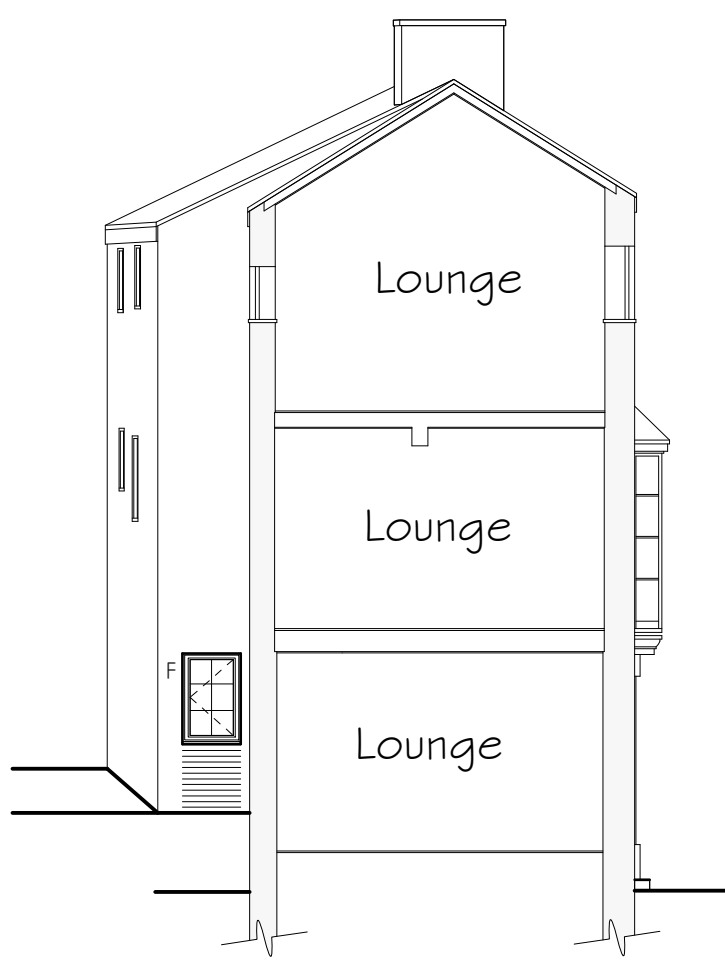

Side Elevation 1:100

A	04/21	Window type added	D J E
Rev	Date	Detail	Initial

Project: Proposed Conversion at, 1-3 College Street, Wrexham, LL13 8LU.	
Title: Planning	Scale: (A1) 1 : 100
Drawn By: D Edwards	Date: Oct 2020
Drawing No: JC156/003	Sheet: 2 of 2

Office 3K4,
Redwither Business Tower,
Wrexham. LL13 9XT
Tel: 01978 356500
www.blueprintarchitectural.com

© copyright all rights reserved