

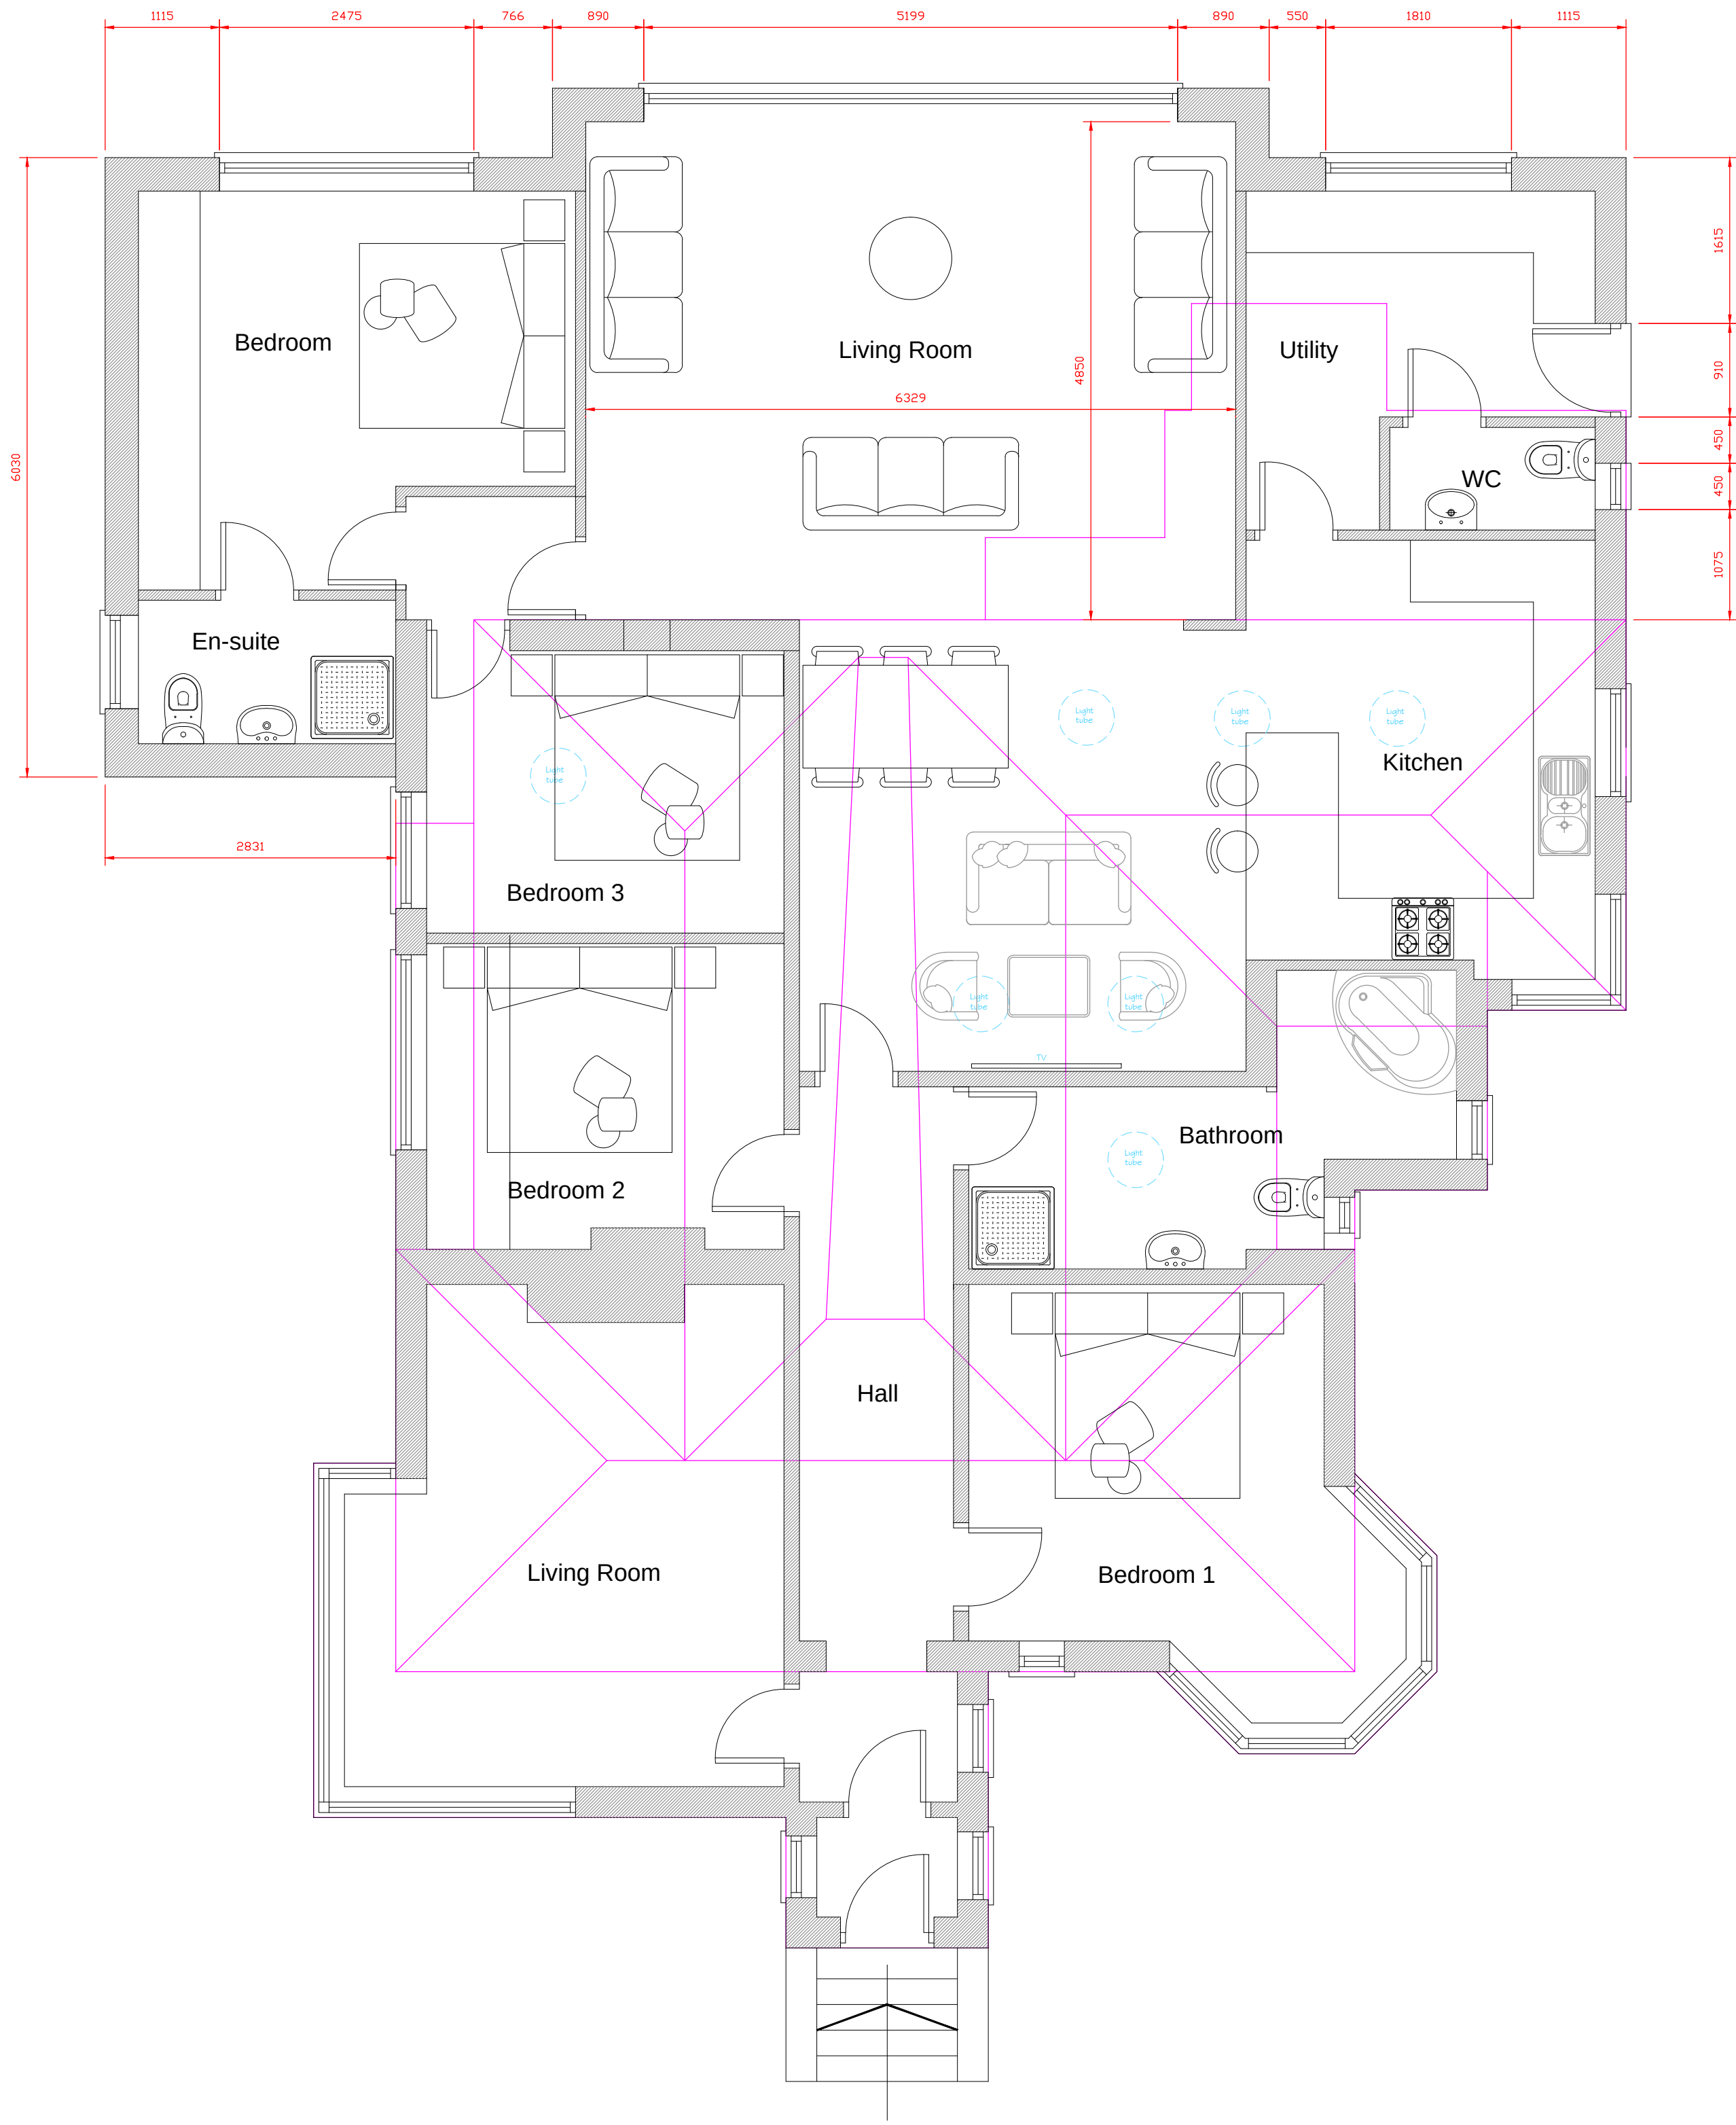


Bryn Hedd, Bwlchgwyn.

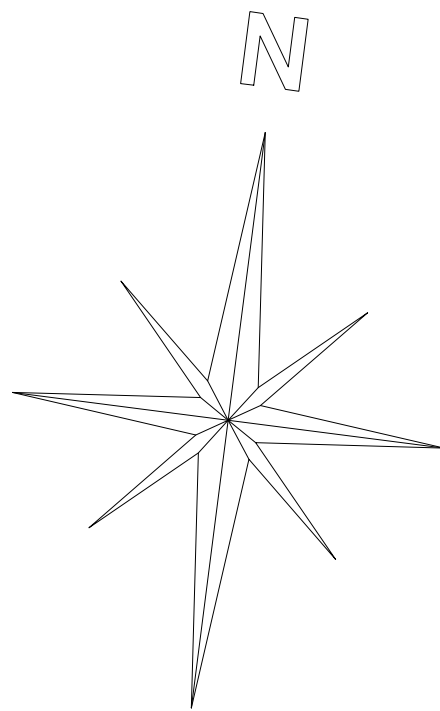

Proposed Floor
Plan
1:50

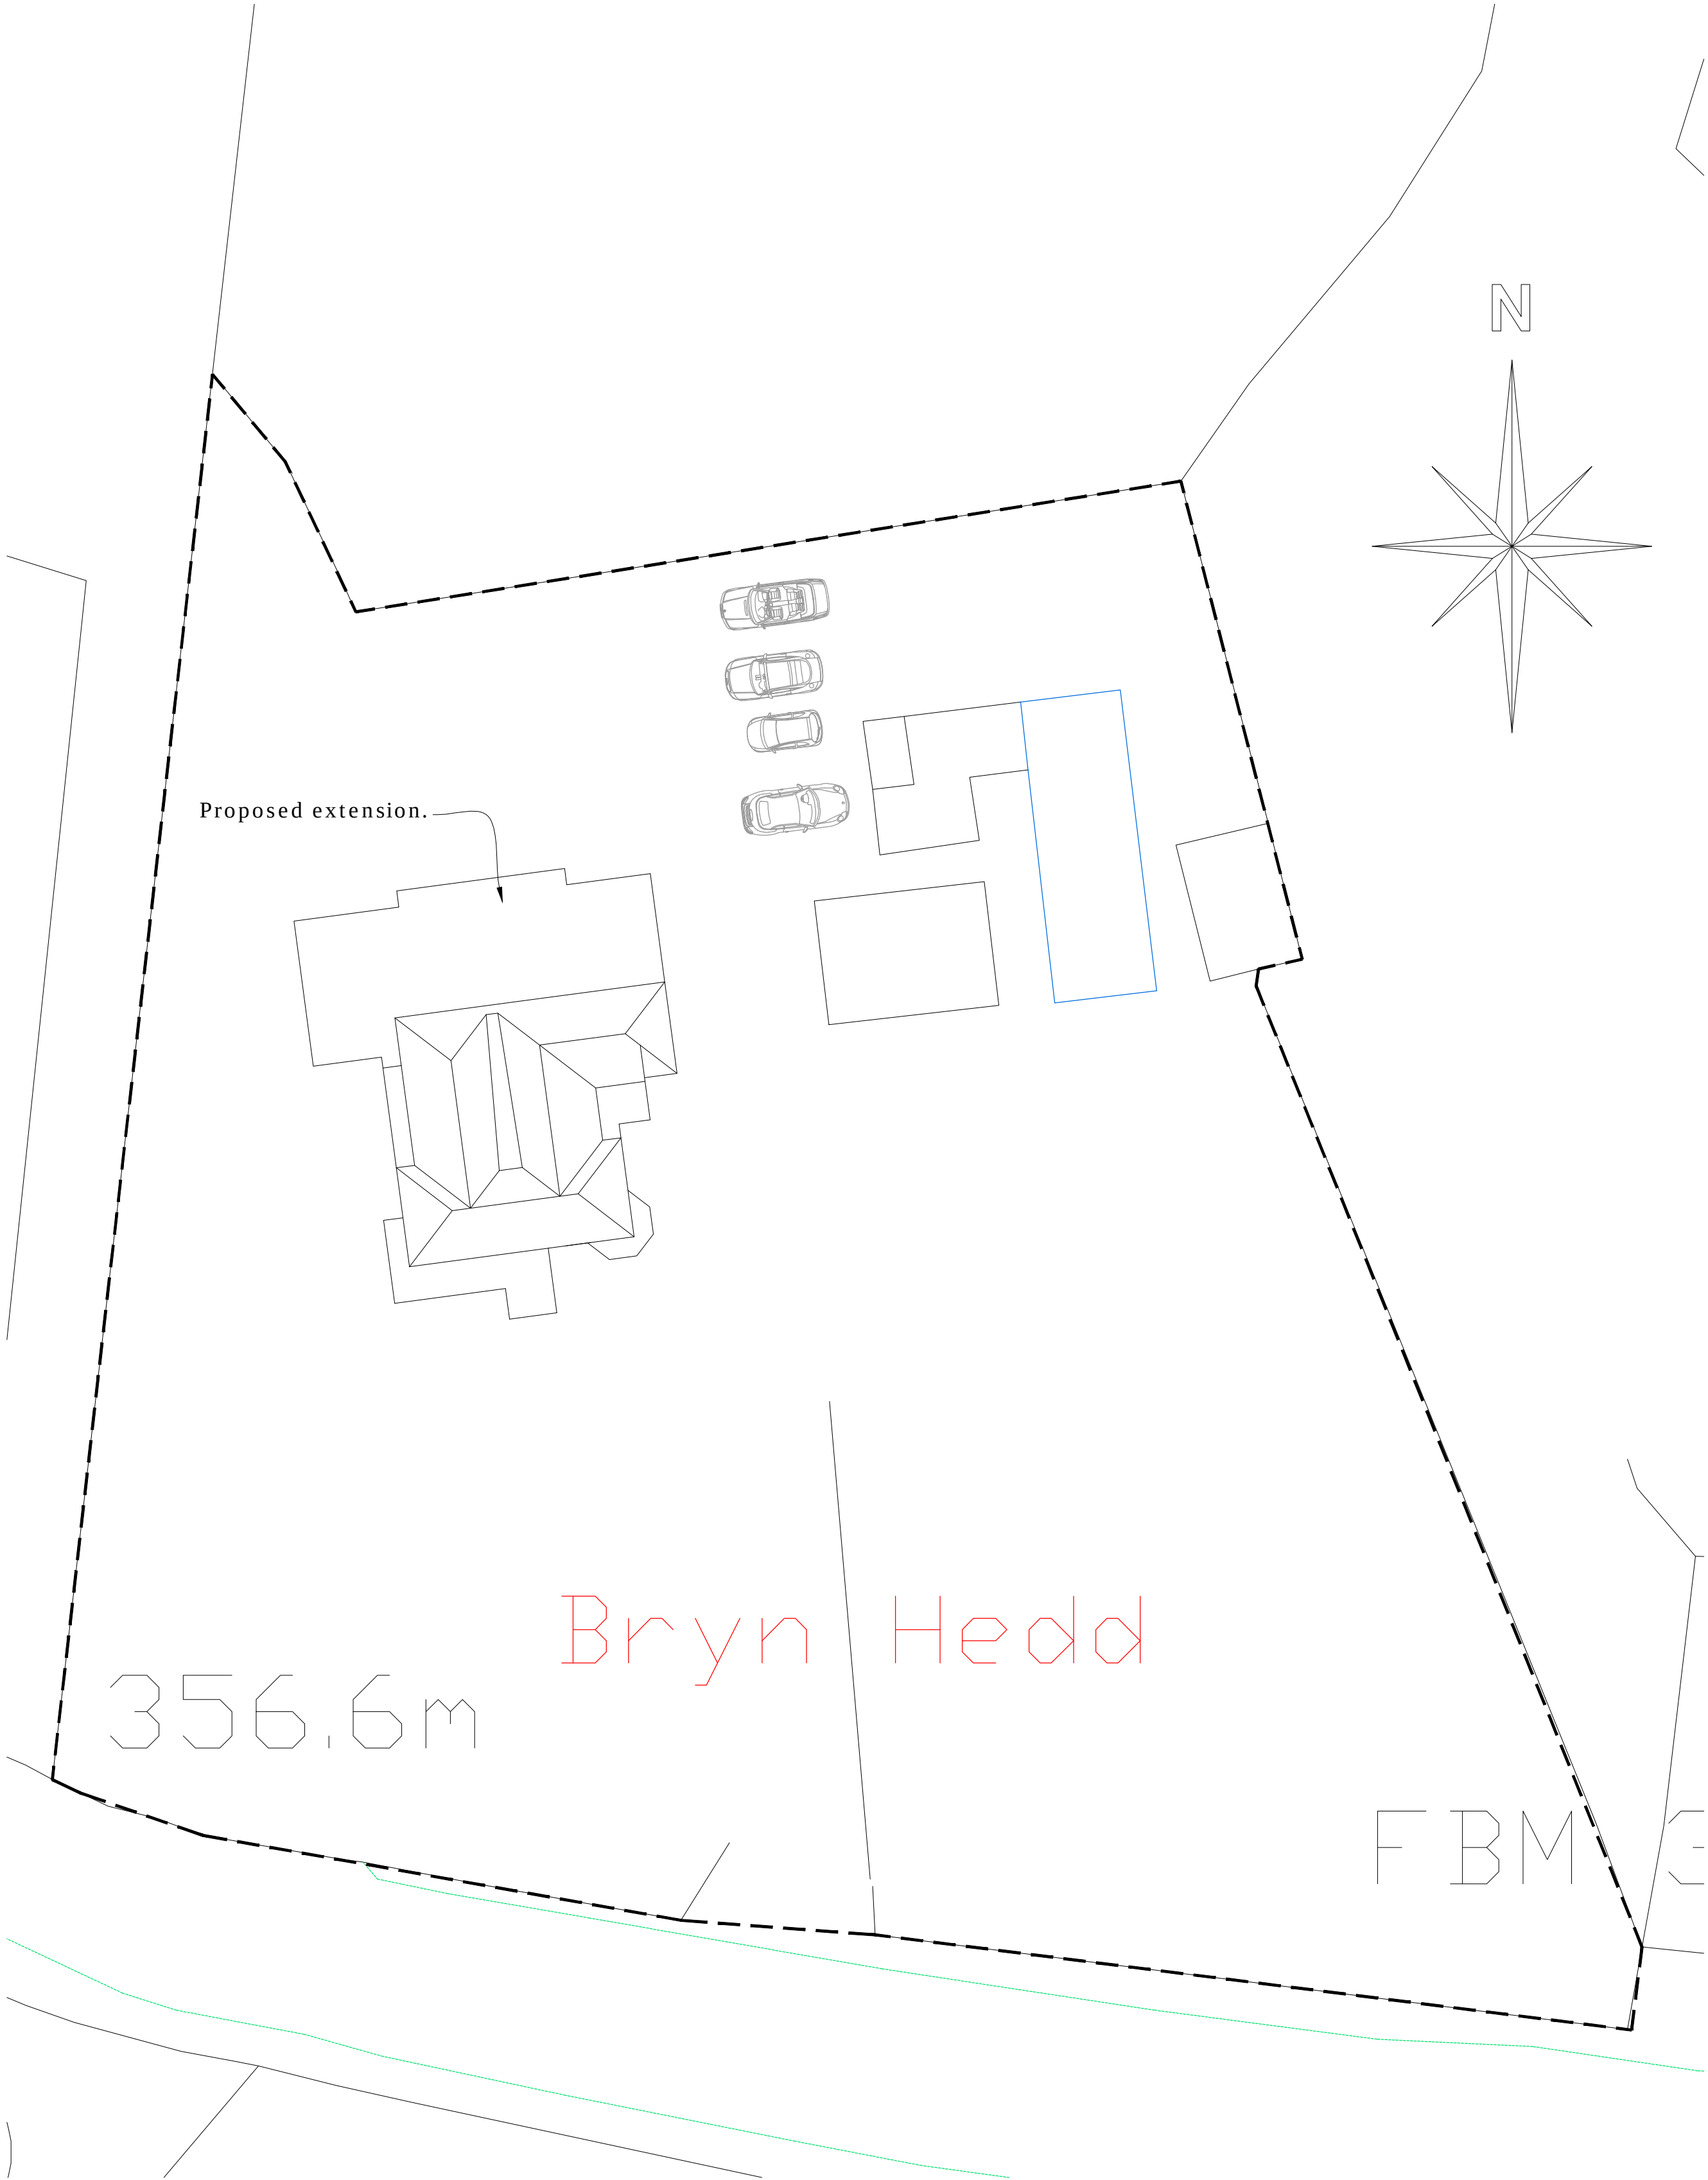

Proposed Site Plan
Scale 1:200

 CULLIS-ARCHITECTURAL-DESIGN 25 Sunningdale Close Wrexham North Wales LL13 9QU T 01978 264376 M 07791 480768 E ajones540@btinternet.com	Client: Mr & Mrs. Owens.	
	Drawing Title: Proposed Floor Plan.	
	Job Title: Proposed Alterations to Bryn Hedd, Bwlchgwyn, Wxm.	
	Date: Nov 2020	Scale: 1:50 at A1
Rev:		Draw No: PD/03