




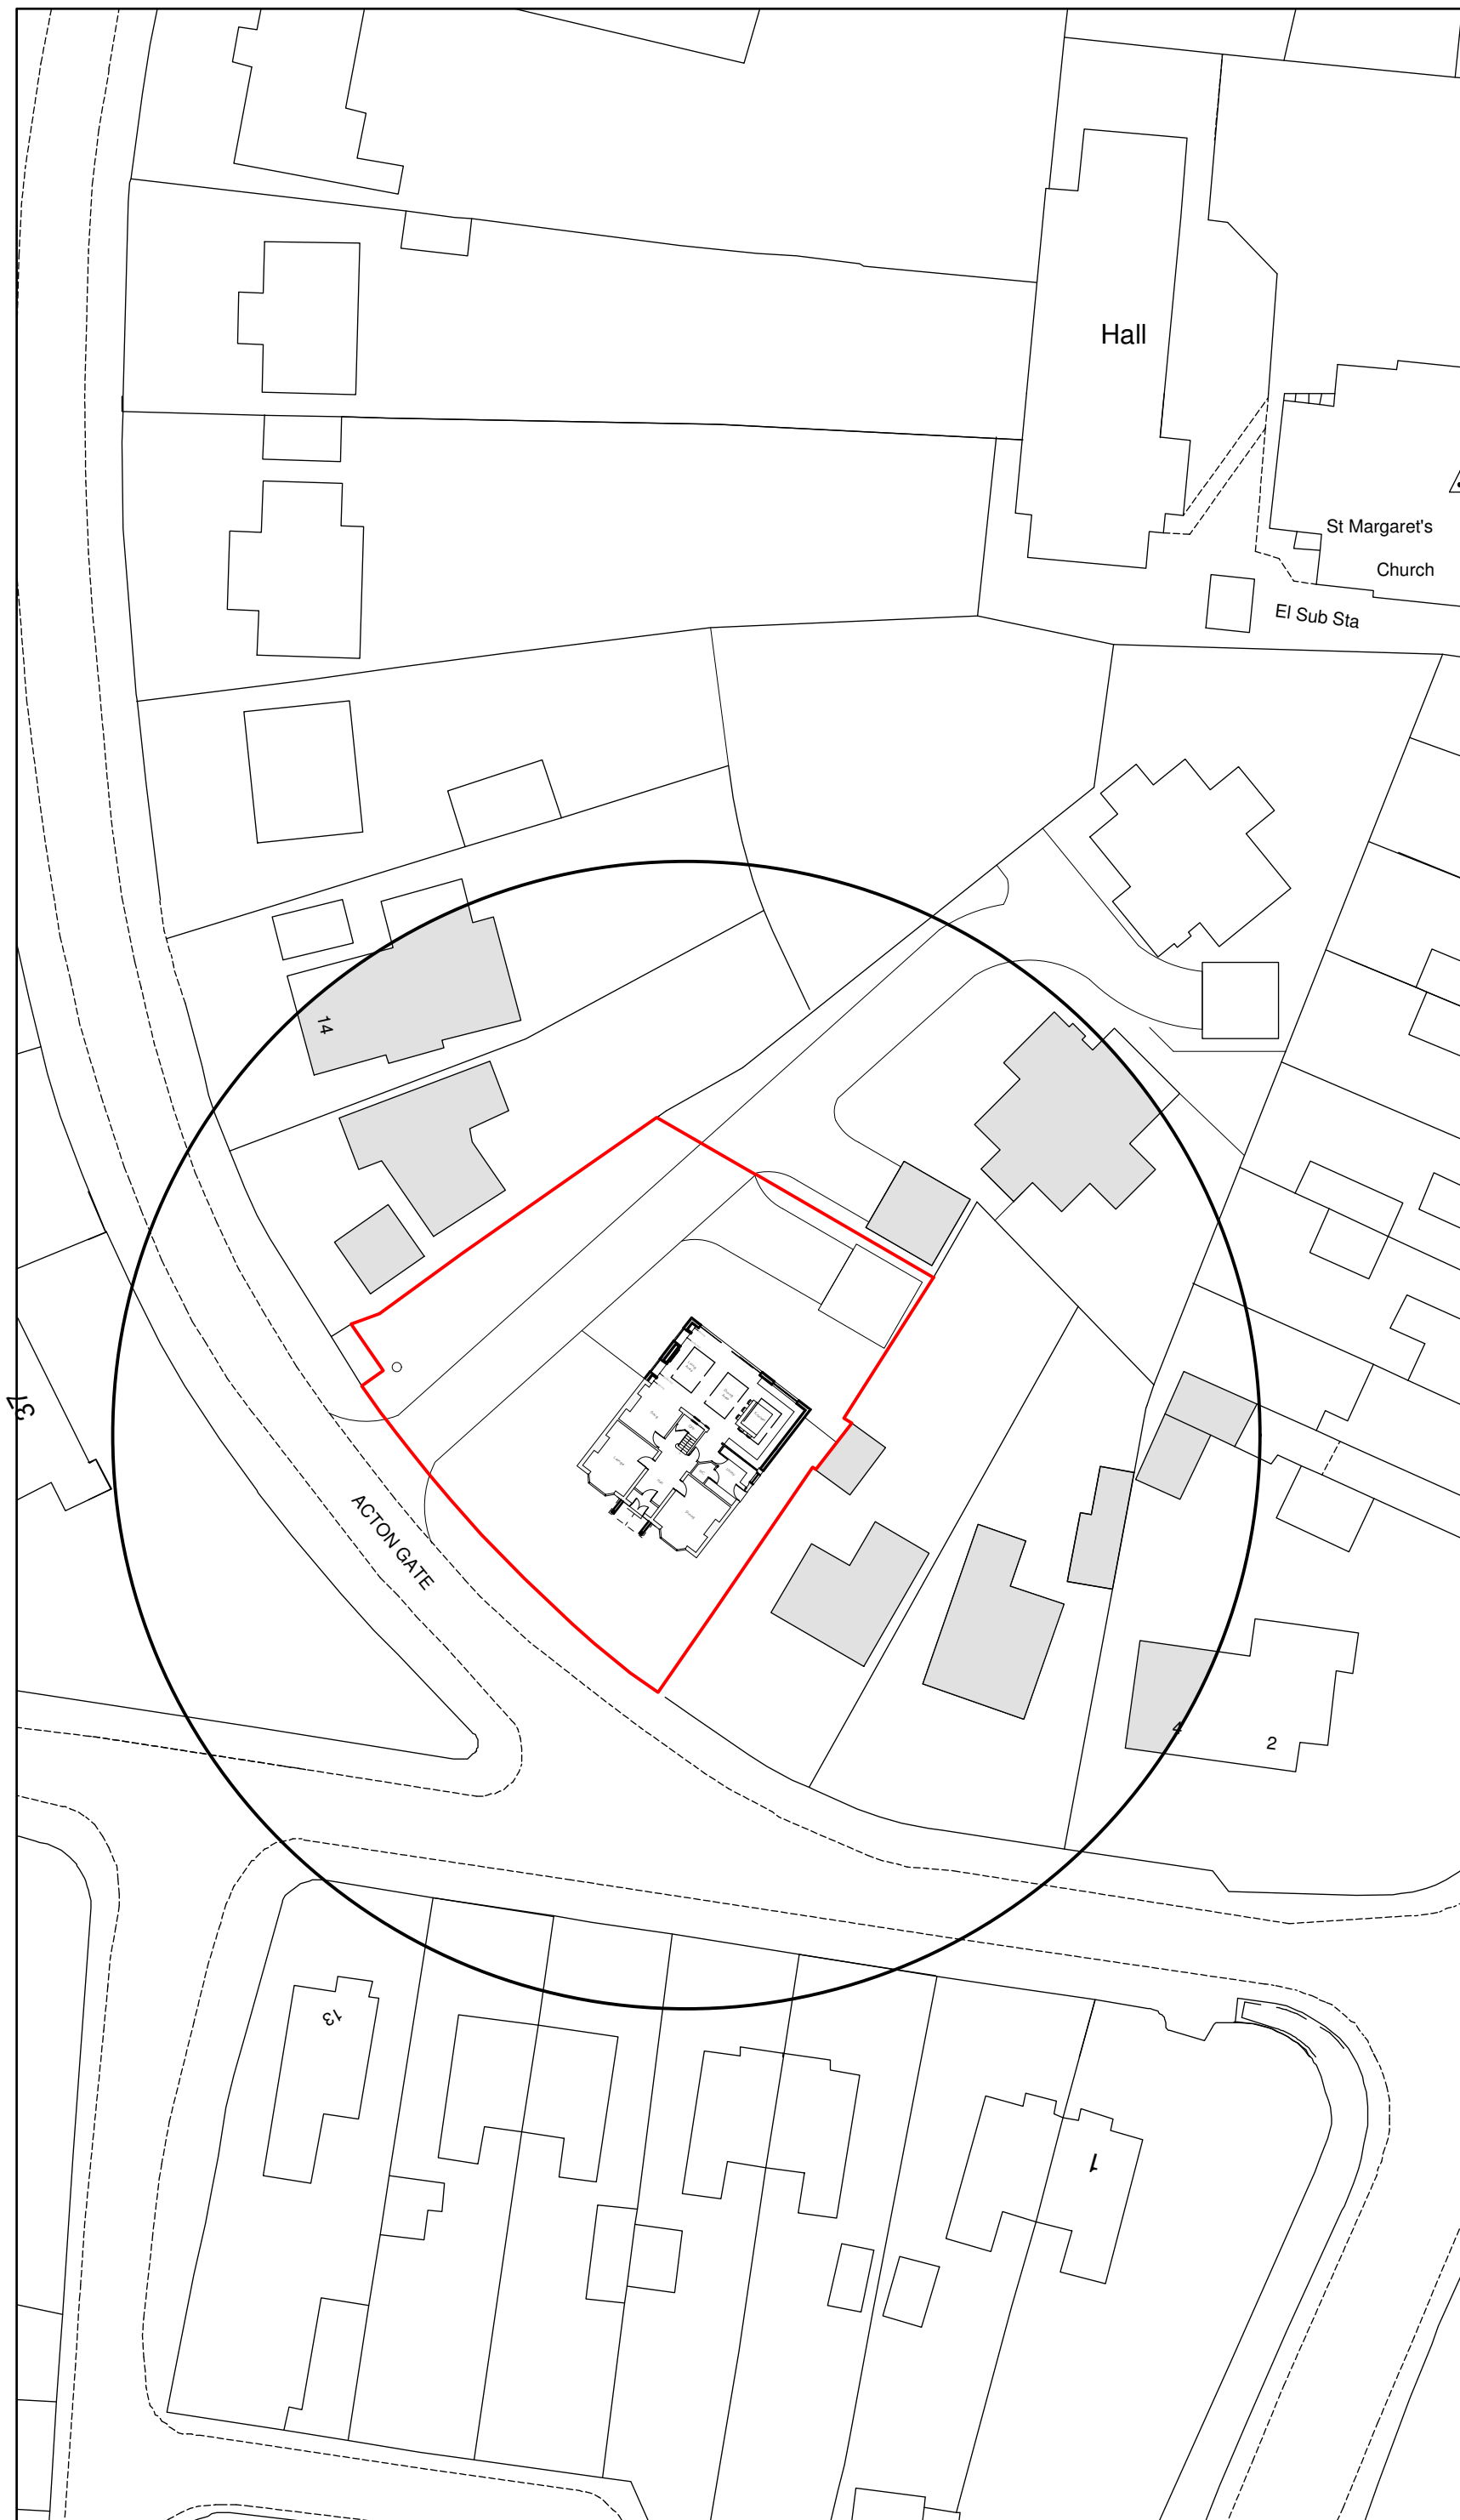

Site Plan 1:500

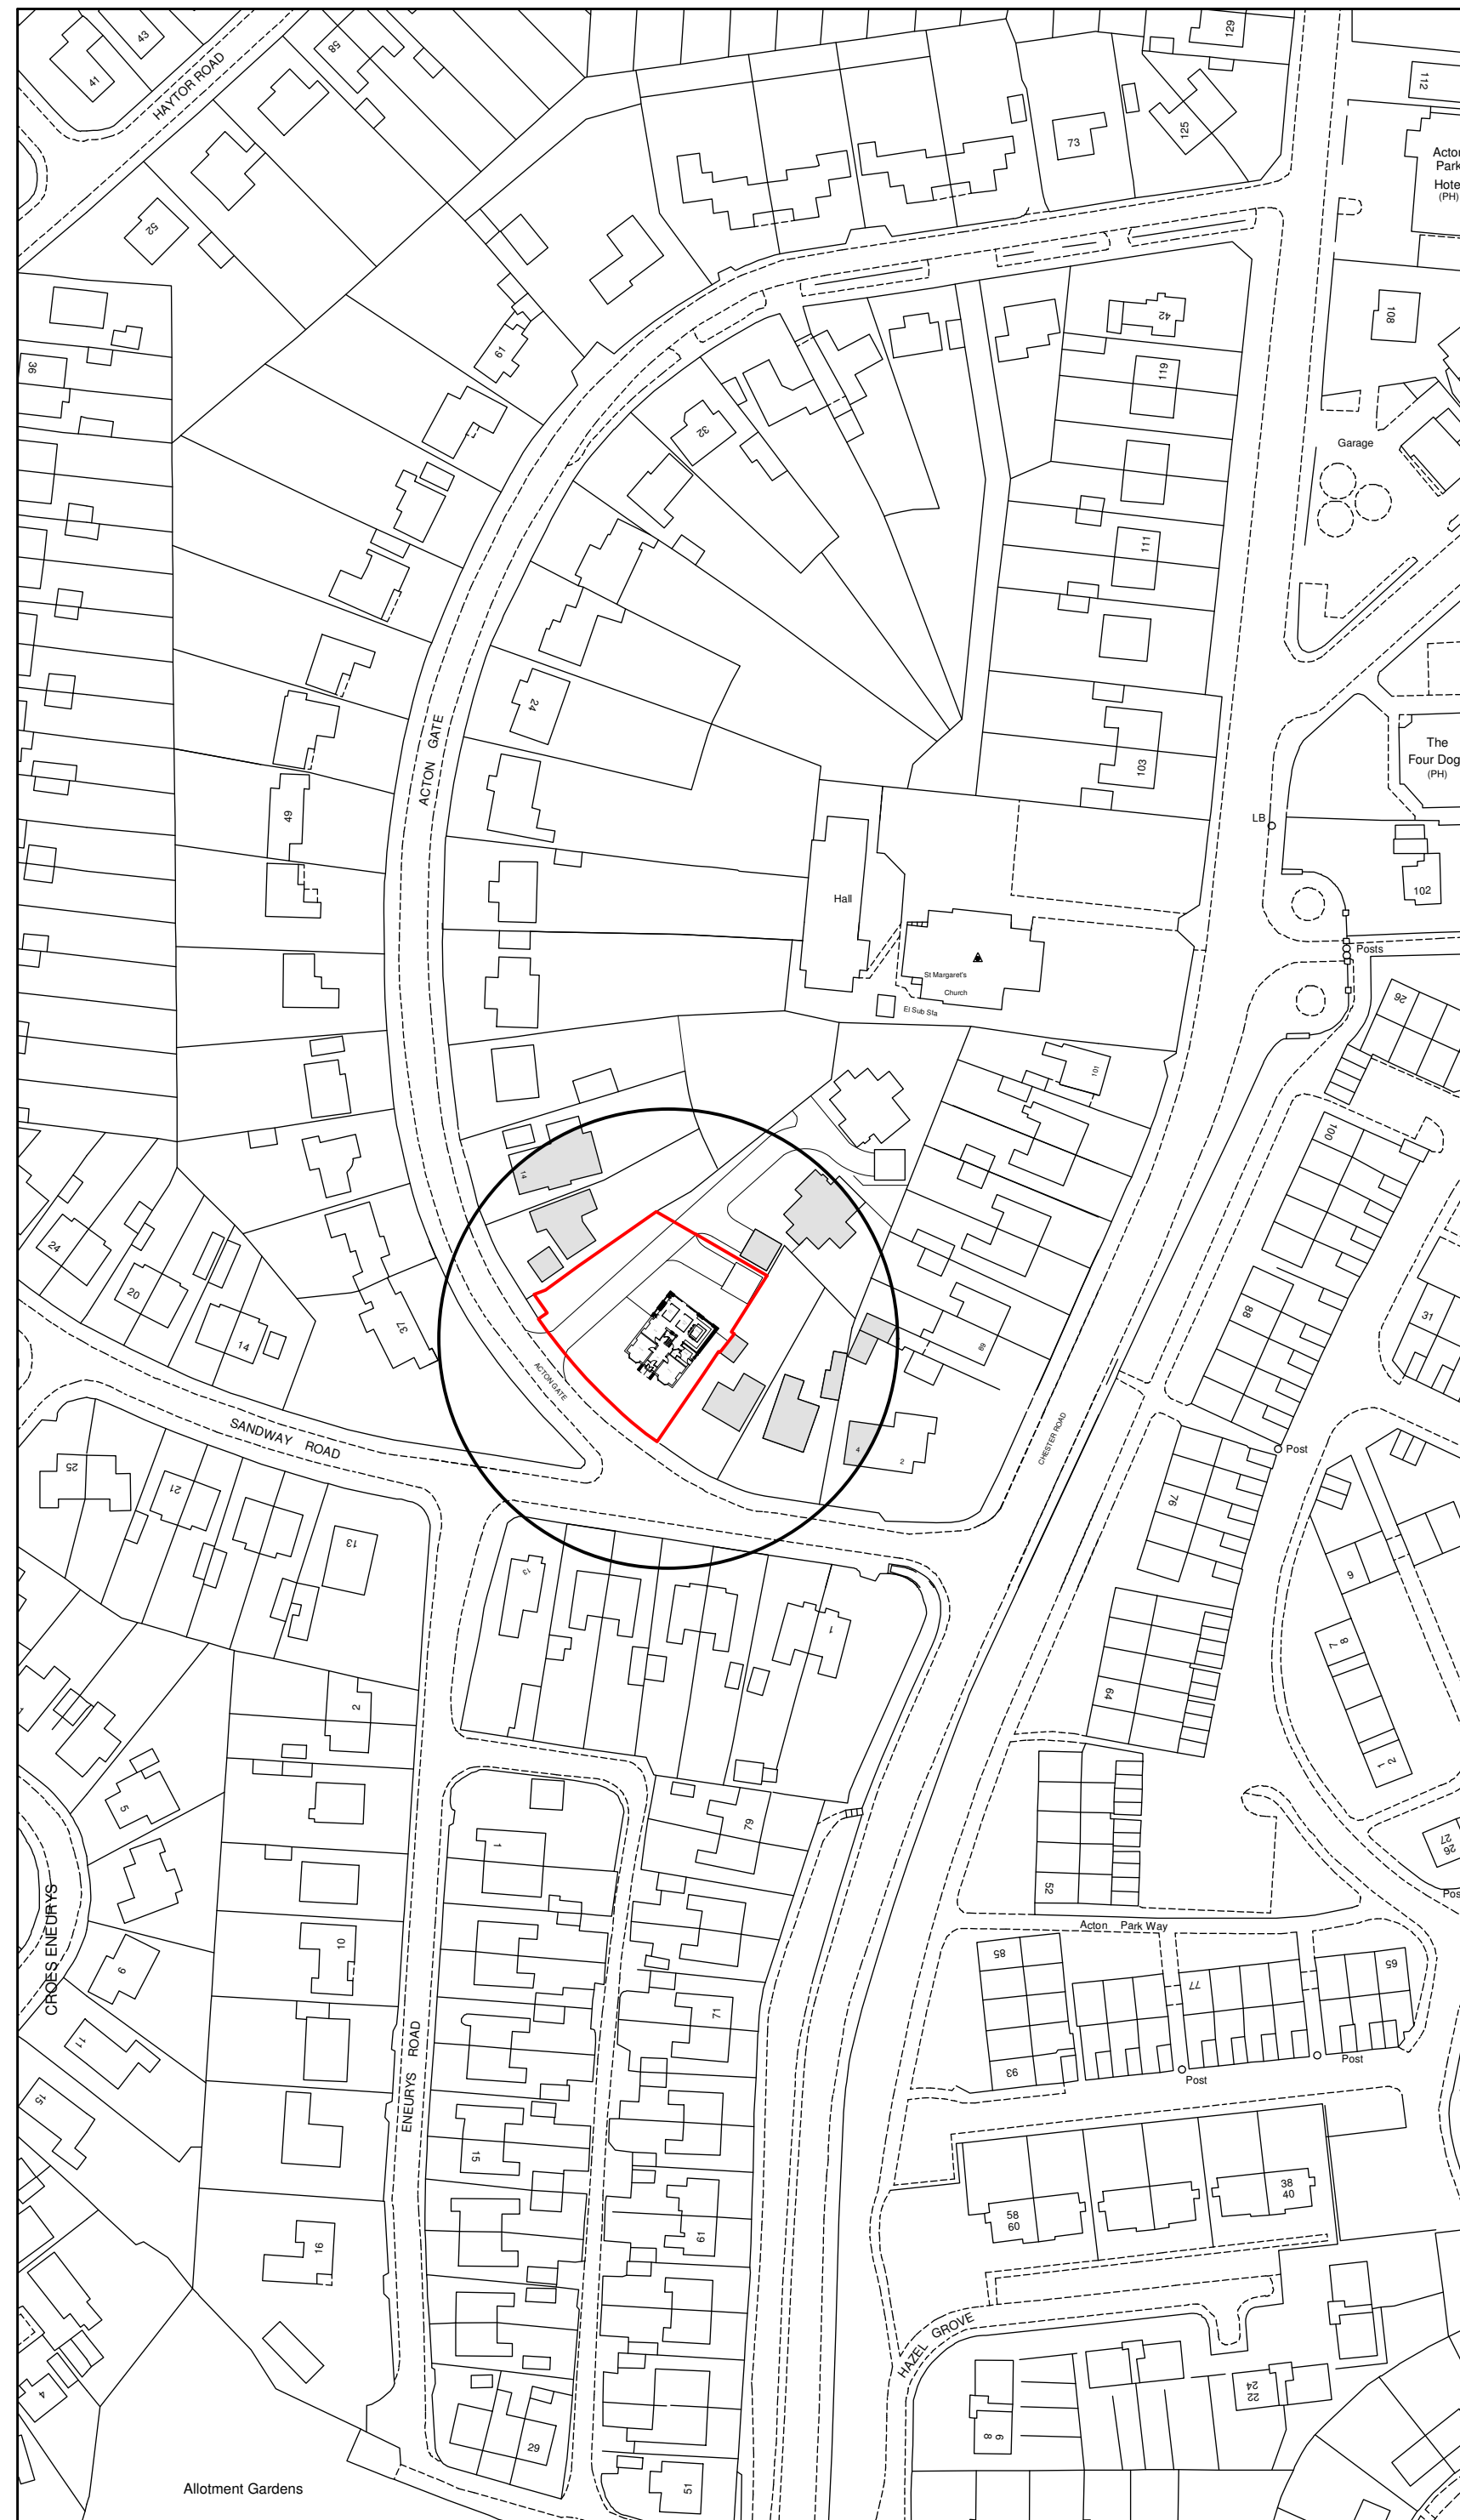

Location Plan 1:1250

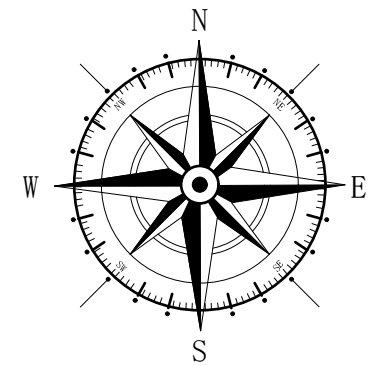

Key

 Surrounding Buildings

 Application Site

A	04/21	Design Changes	E.M.J
Rev	Date	Detail	Initial

Project:
Proposed Alterations at
10 Acton Gate,
Acton, Wrexham,
LL11 2PN.

Title:	Scale: (A2)
Planning:Site &	1:500 &
Location Plan	1:1250

Drawn By: E.M.Jackson	Date: March 2021
--------------------------	---------------------

Drawing No: NO37/004	Sheet: of
-------------------------	----------------



Office 3K4,
Redwither Business Tower,
Wrexham. LL13 9XT
Tel: 01978 356500
www.blueprintarchitectural.com
© copyright all rights reserved

© copyright all rights reserved