


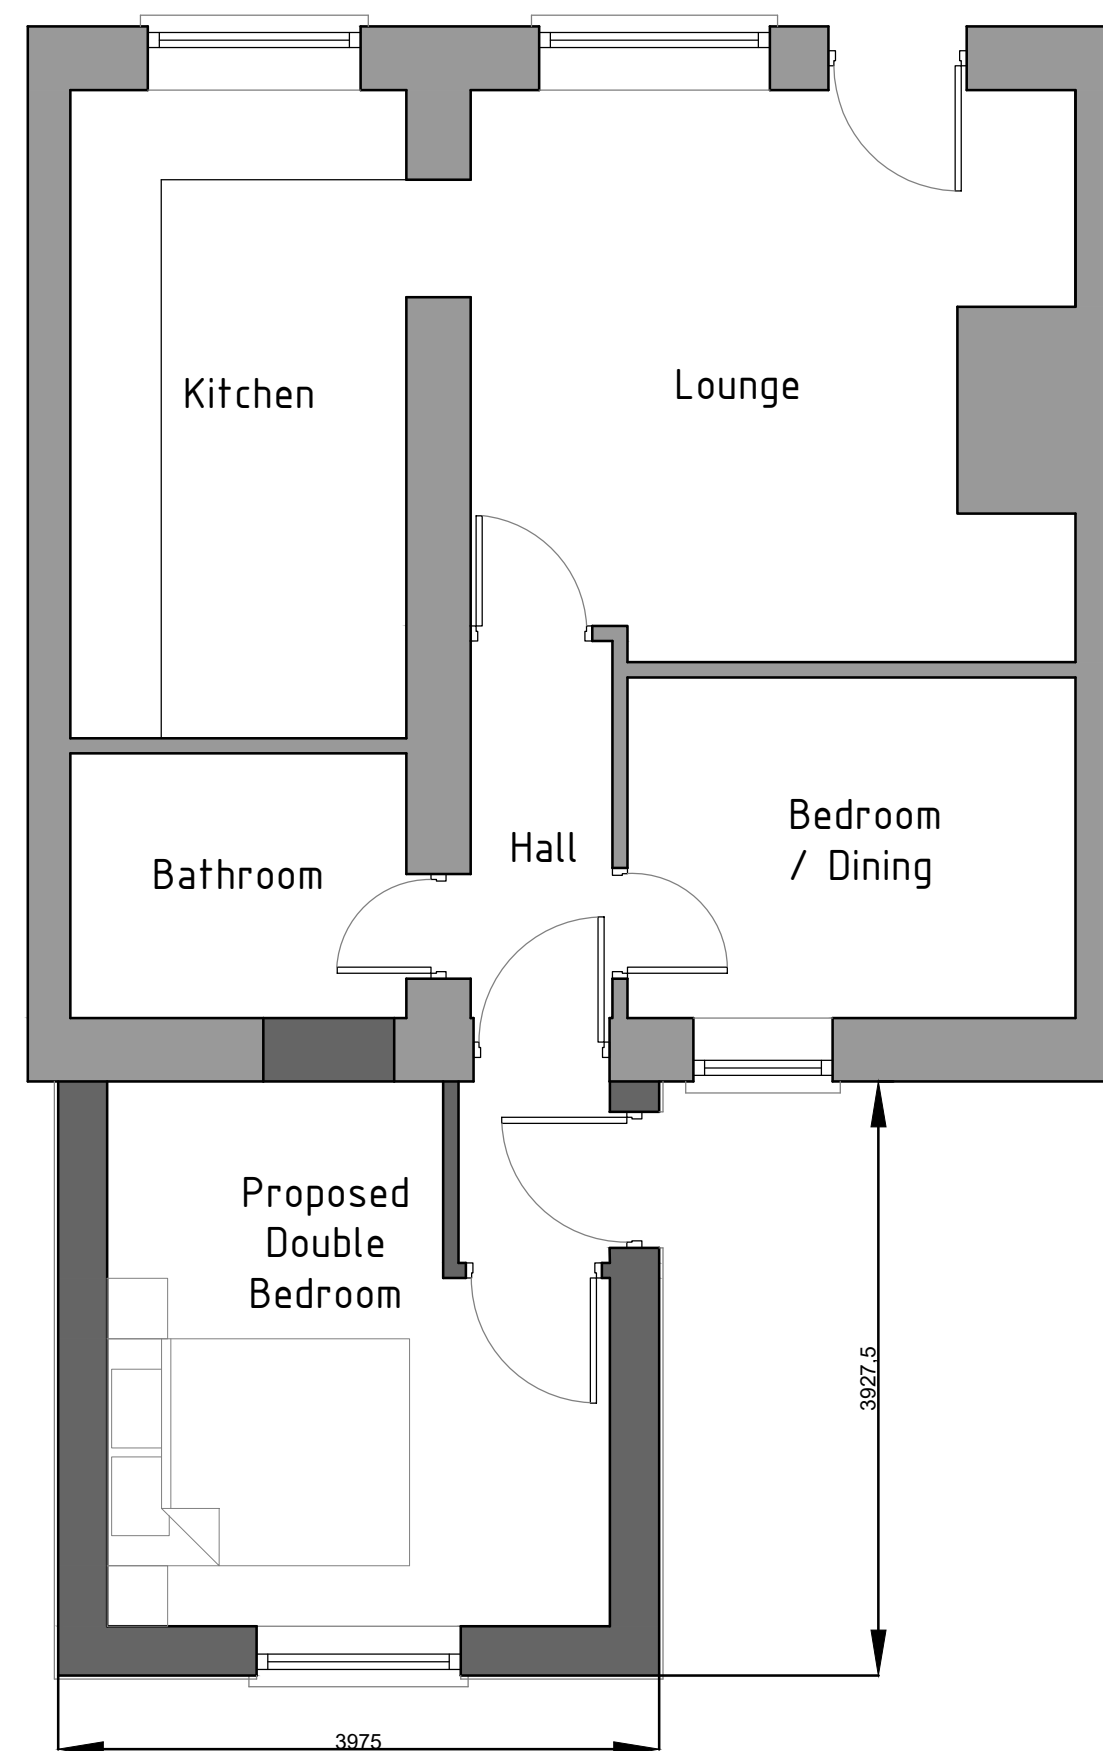

Ground floor plan 1:50



HDS Architectural Services, The Foundry,
 15 Yorke Street, Wrexham
 LL13 8LW
 Tel (01978) 345250
www.hdsarchitectural.co.uk

Project; 6 Roberts Lane, Rhosllanerchrugog, Wrexham, LL14 1AP	
Title; Floor Plans as Proposed	Scale (A3); 1:50
Dwg No; RL/PD/03	Date; March 2021
Revision;	