


Notes:

All dimensions must be checked on site and not scaled from this drawing.

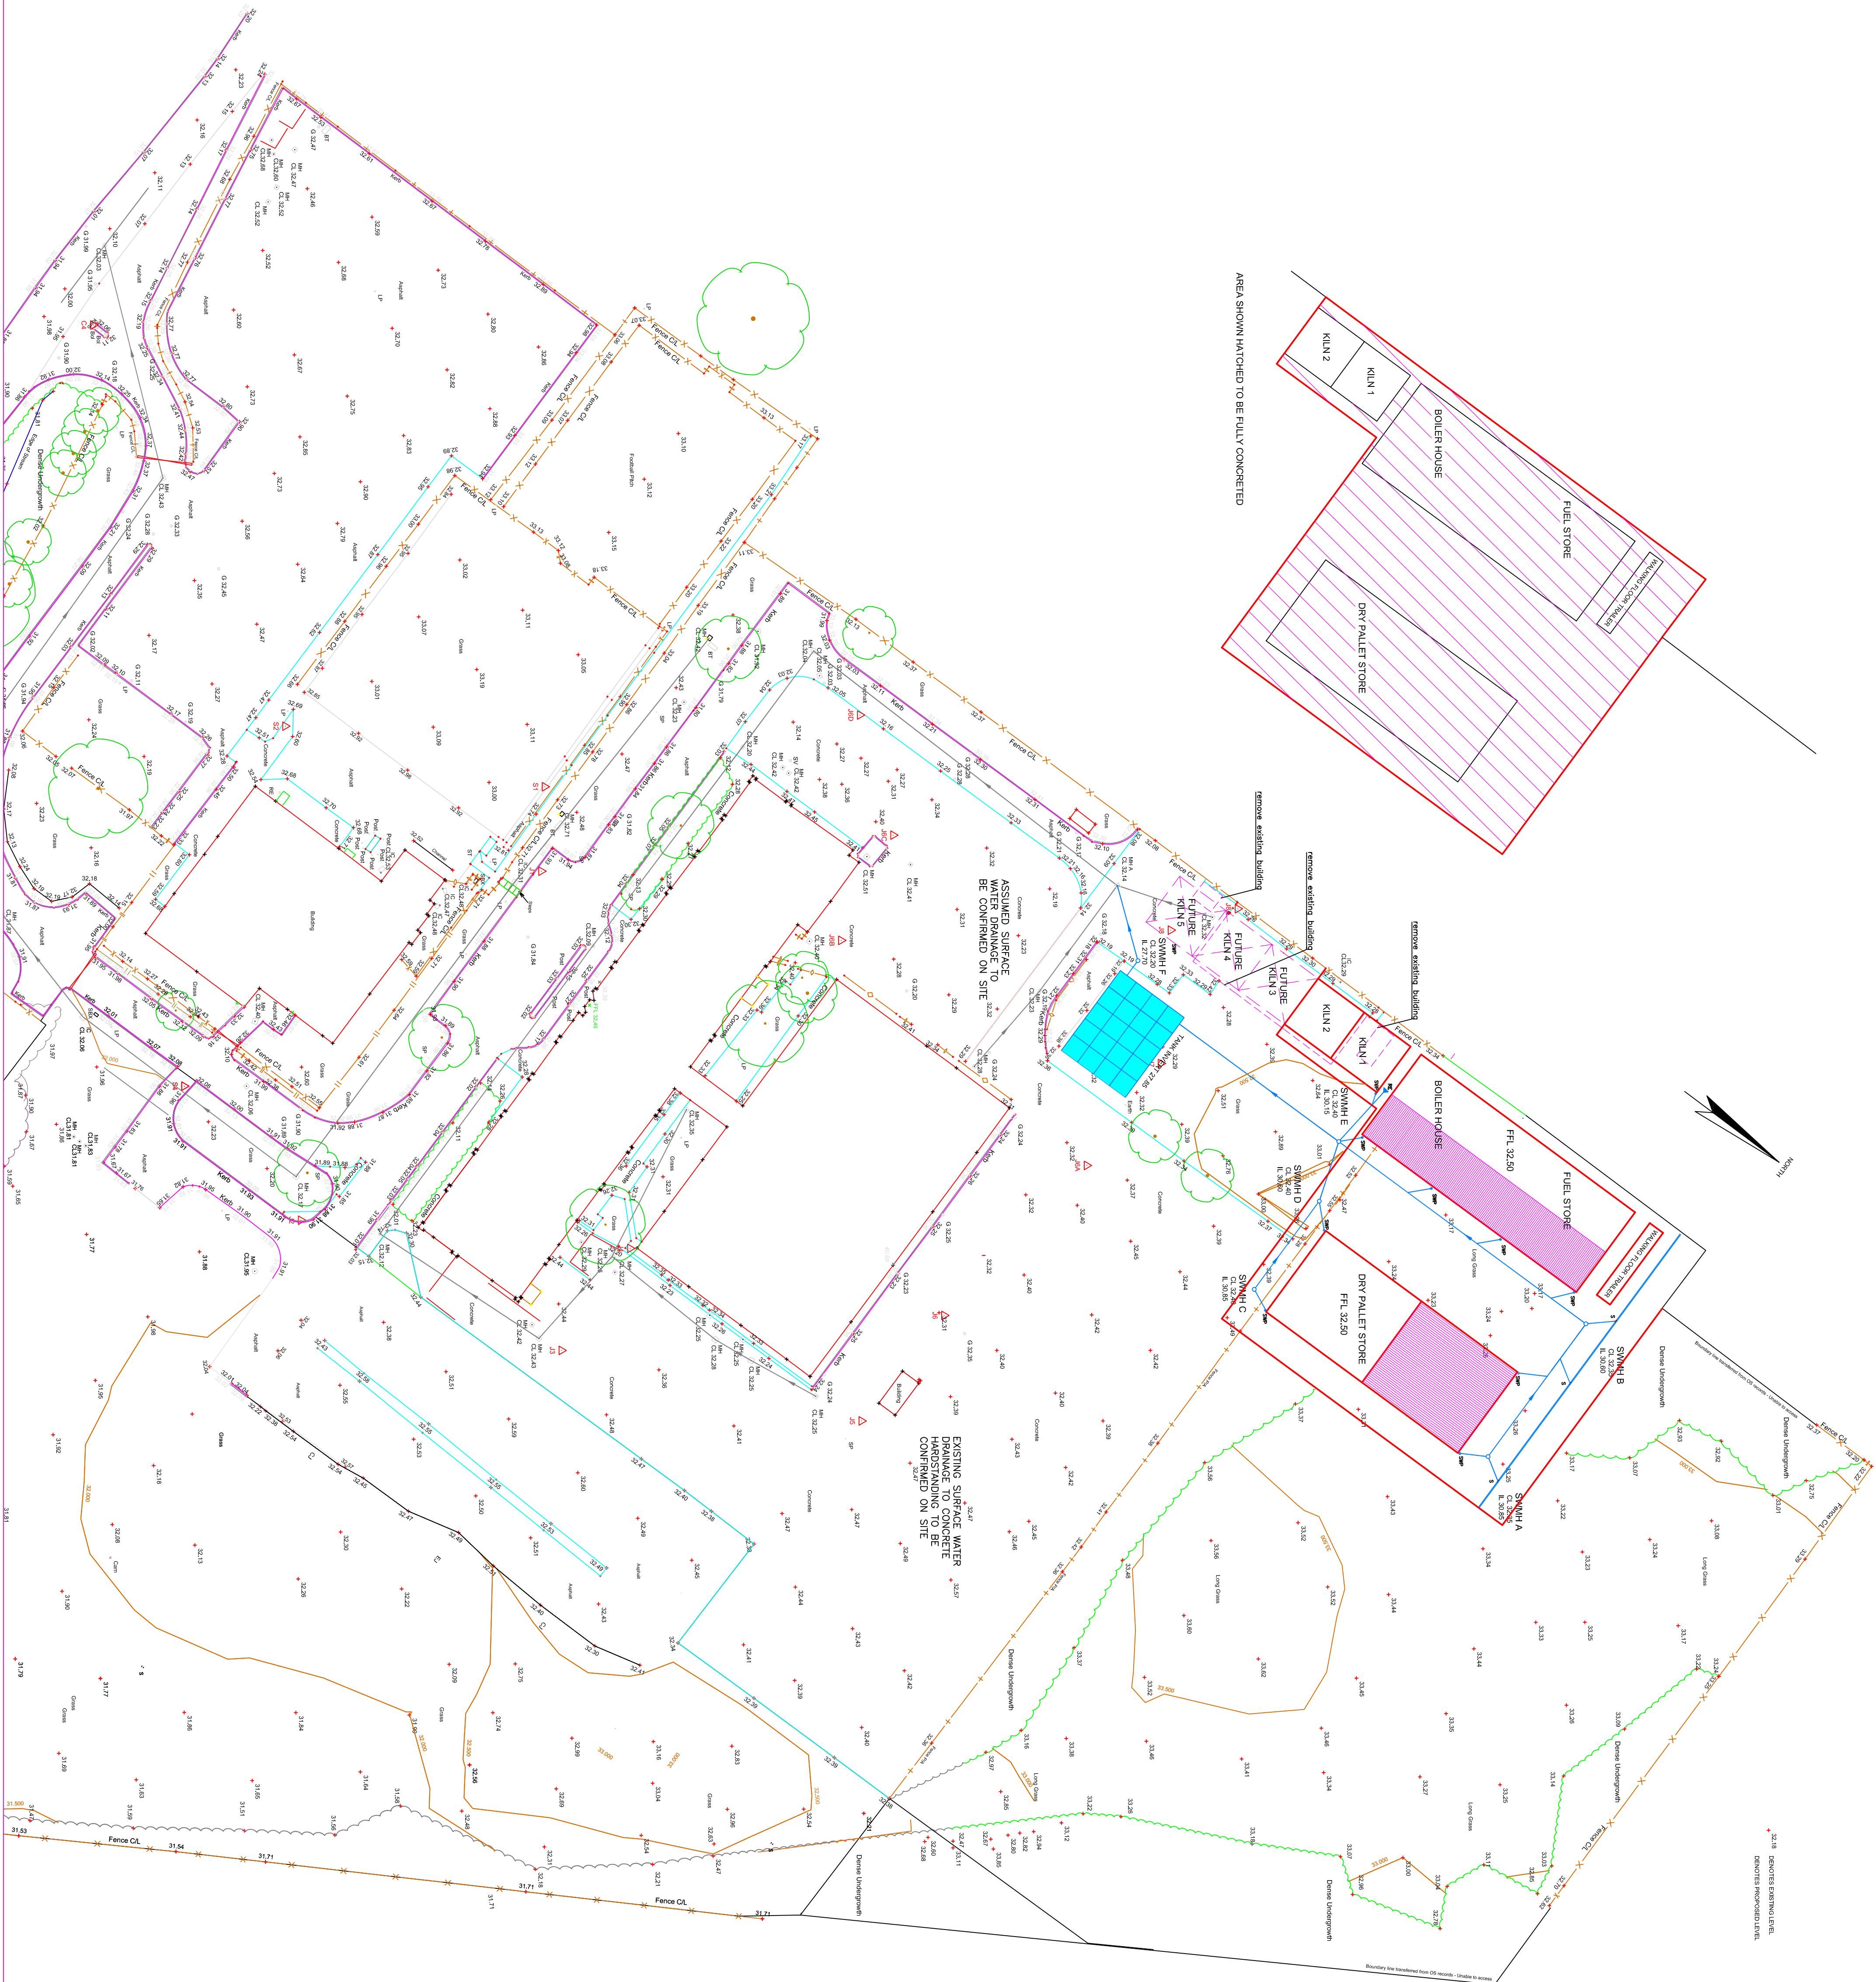

Kingsway Design

The Studio @ The Oaks,
Holywood, Wolsingham,
Bishop Auckland. DL13 3HE

Tel. 01388 526521
Mobile 07767 131708

James Jones & Sons Ltd.

Proposed New Boilerhouse, Kilns,
& Dry Store at Oak Road, Wrexham,
LL13 9RG.

Site Plan as Proposed.

000	Drawn by	M S
October, 2020.		
Drinking 1b		Rev 11/11
0729 / 02		