






Front Elevation 1:100

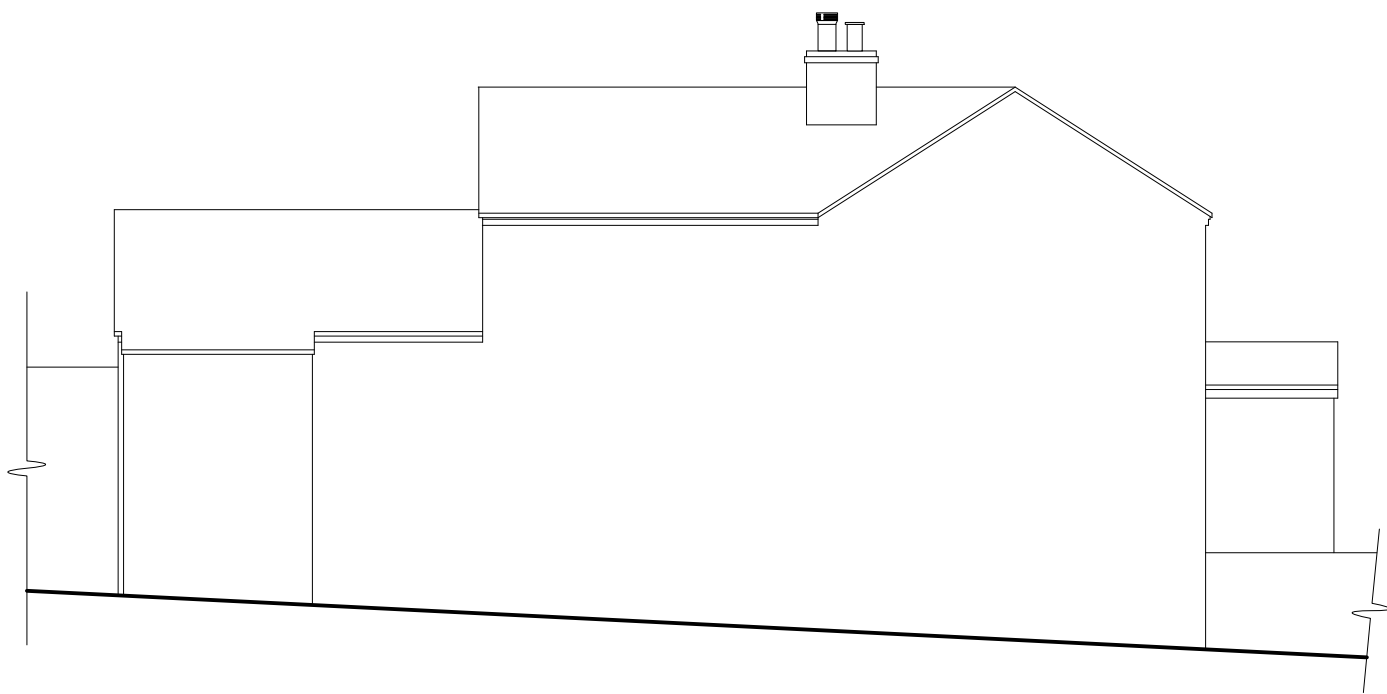


Side Elevation 1:100

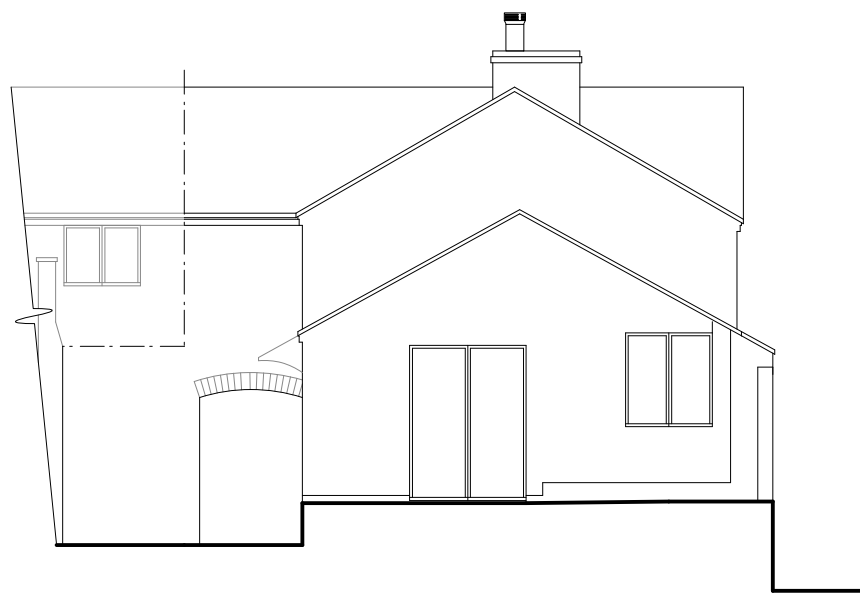


Rear Elevation 1:100

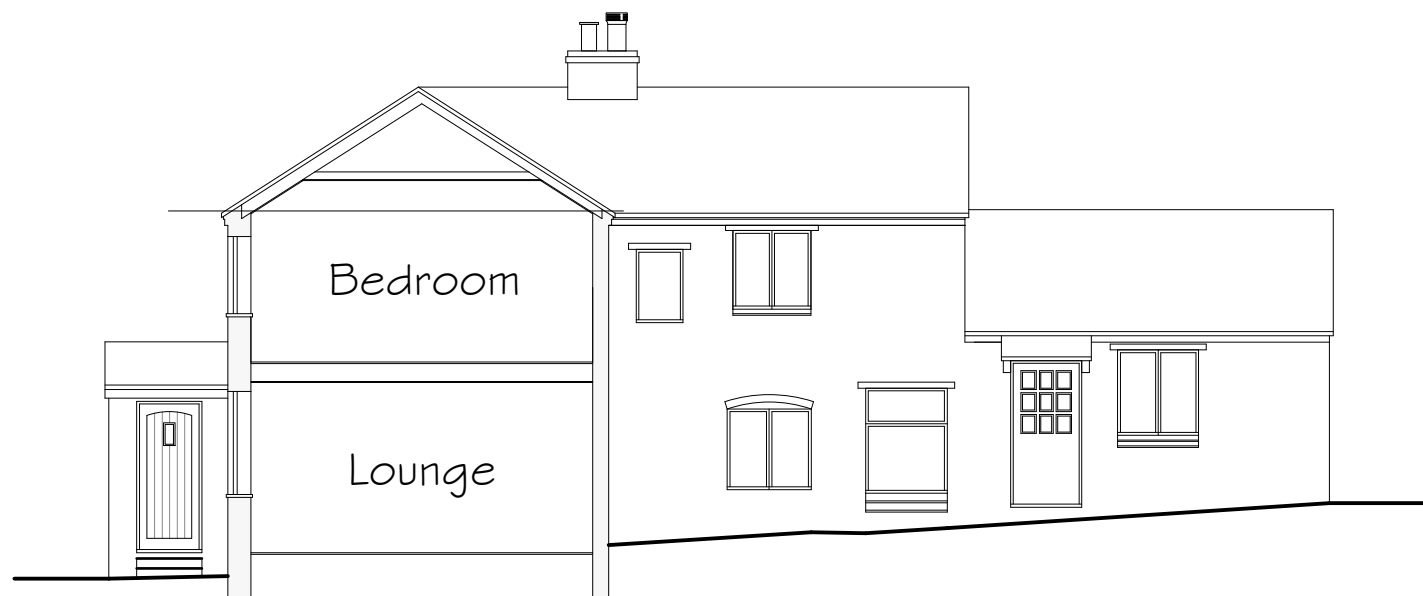

Side Elevation 1:100

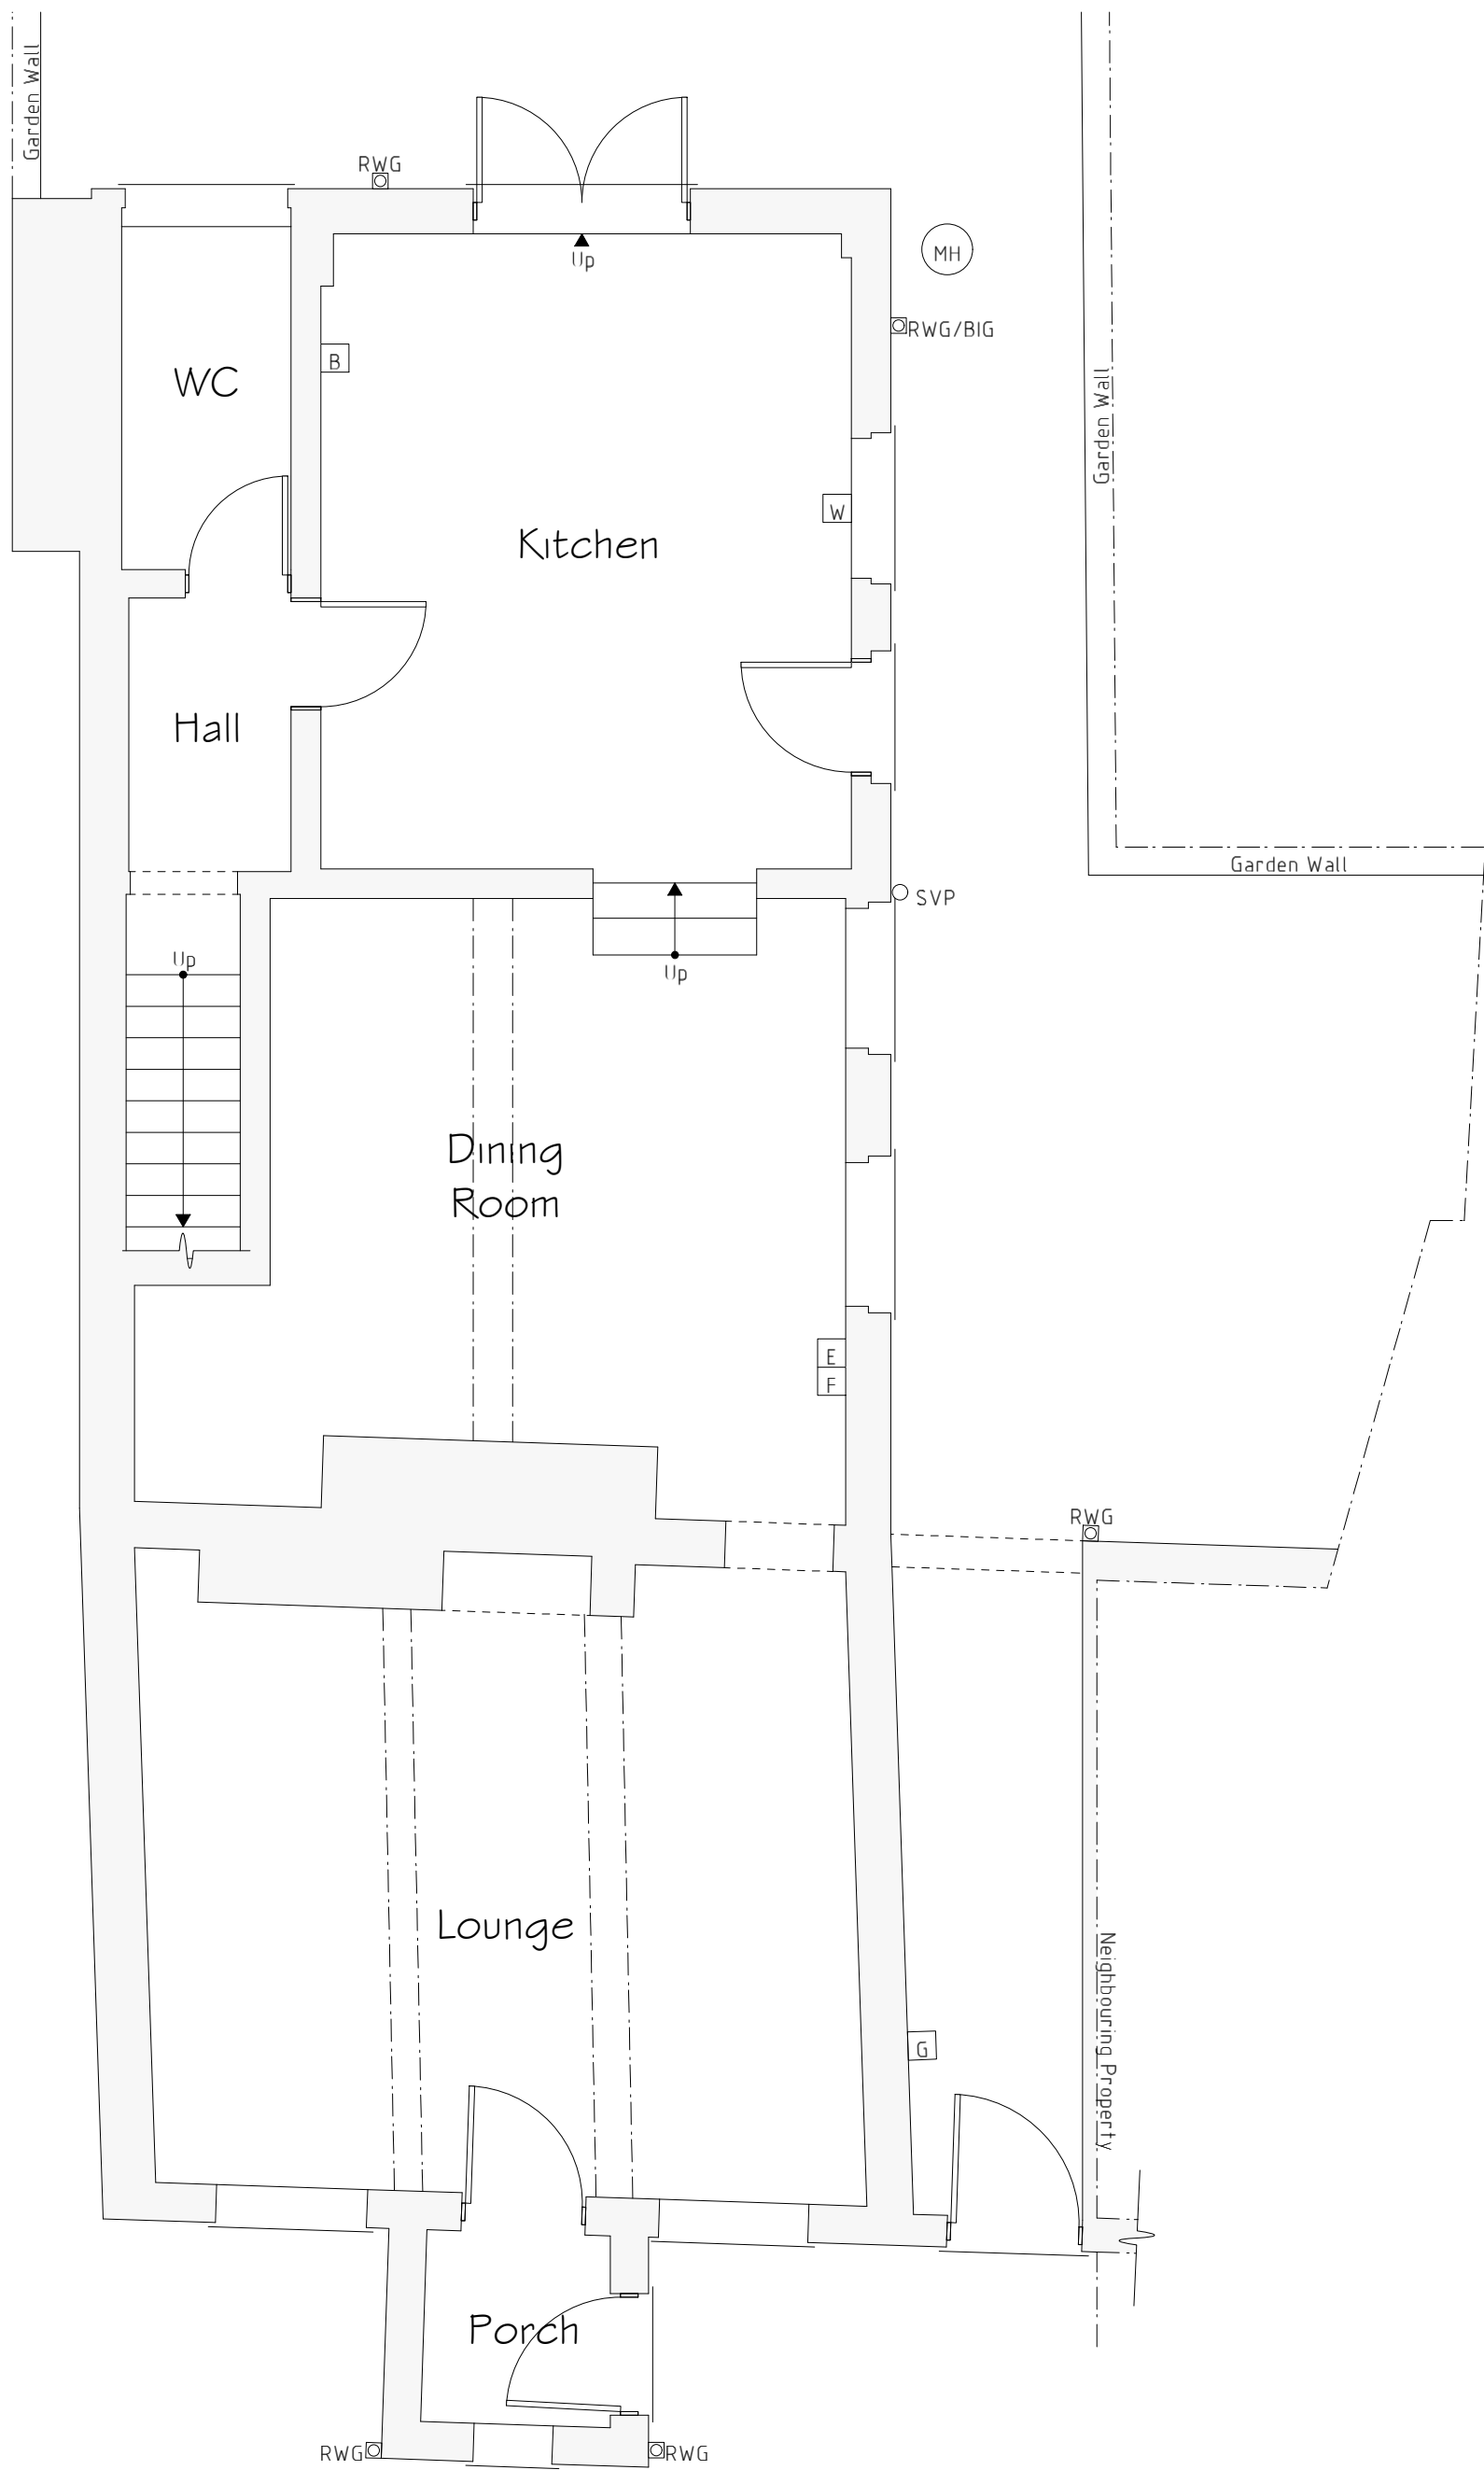

Ground Floor Plan 1:50

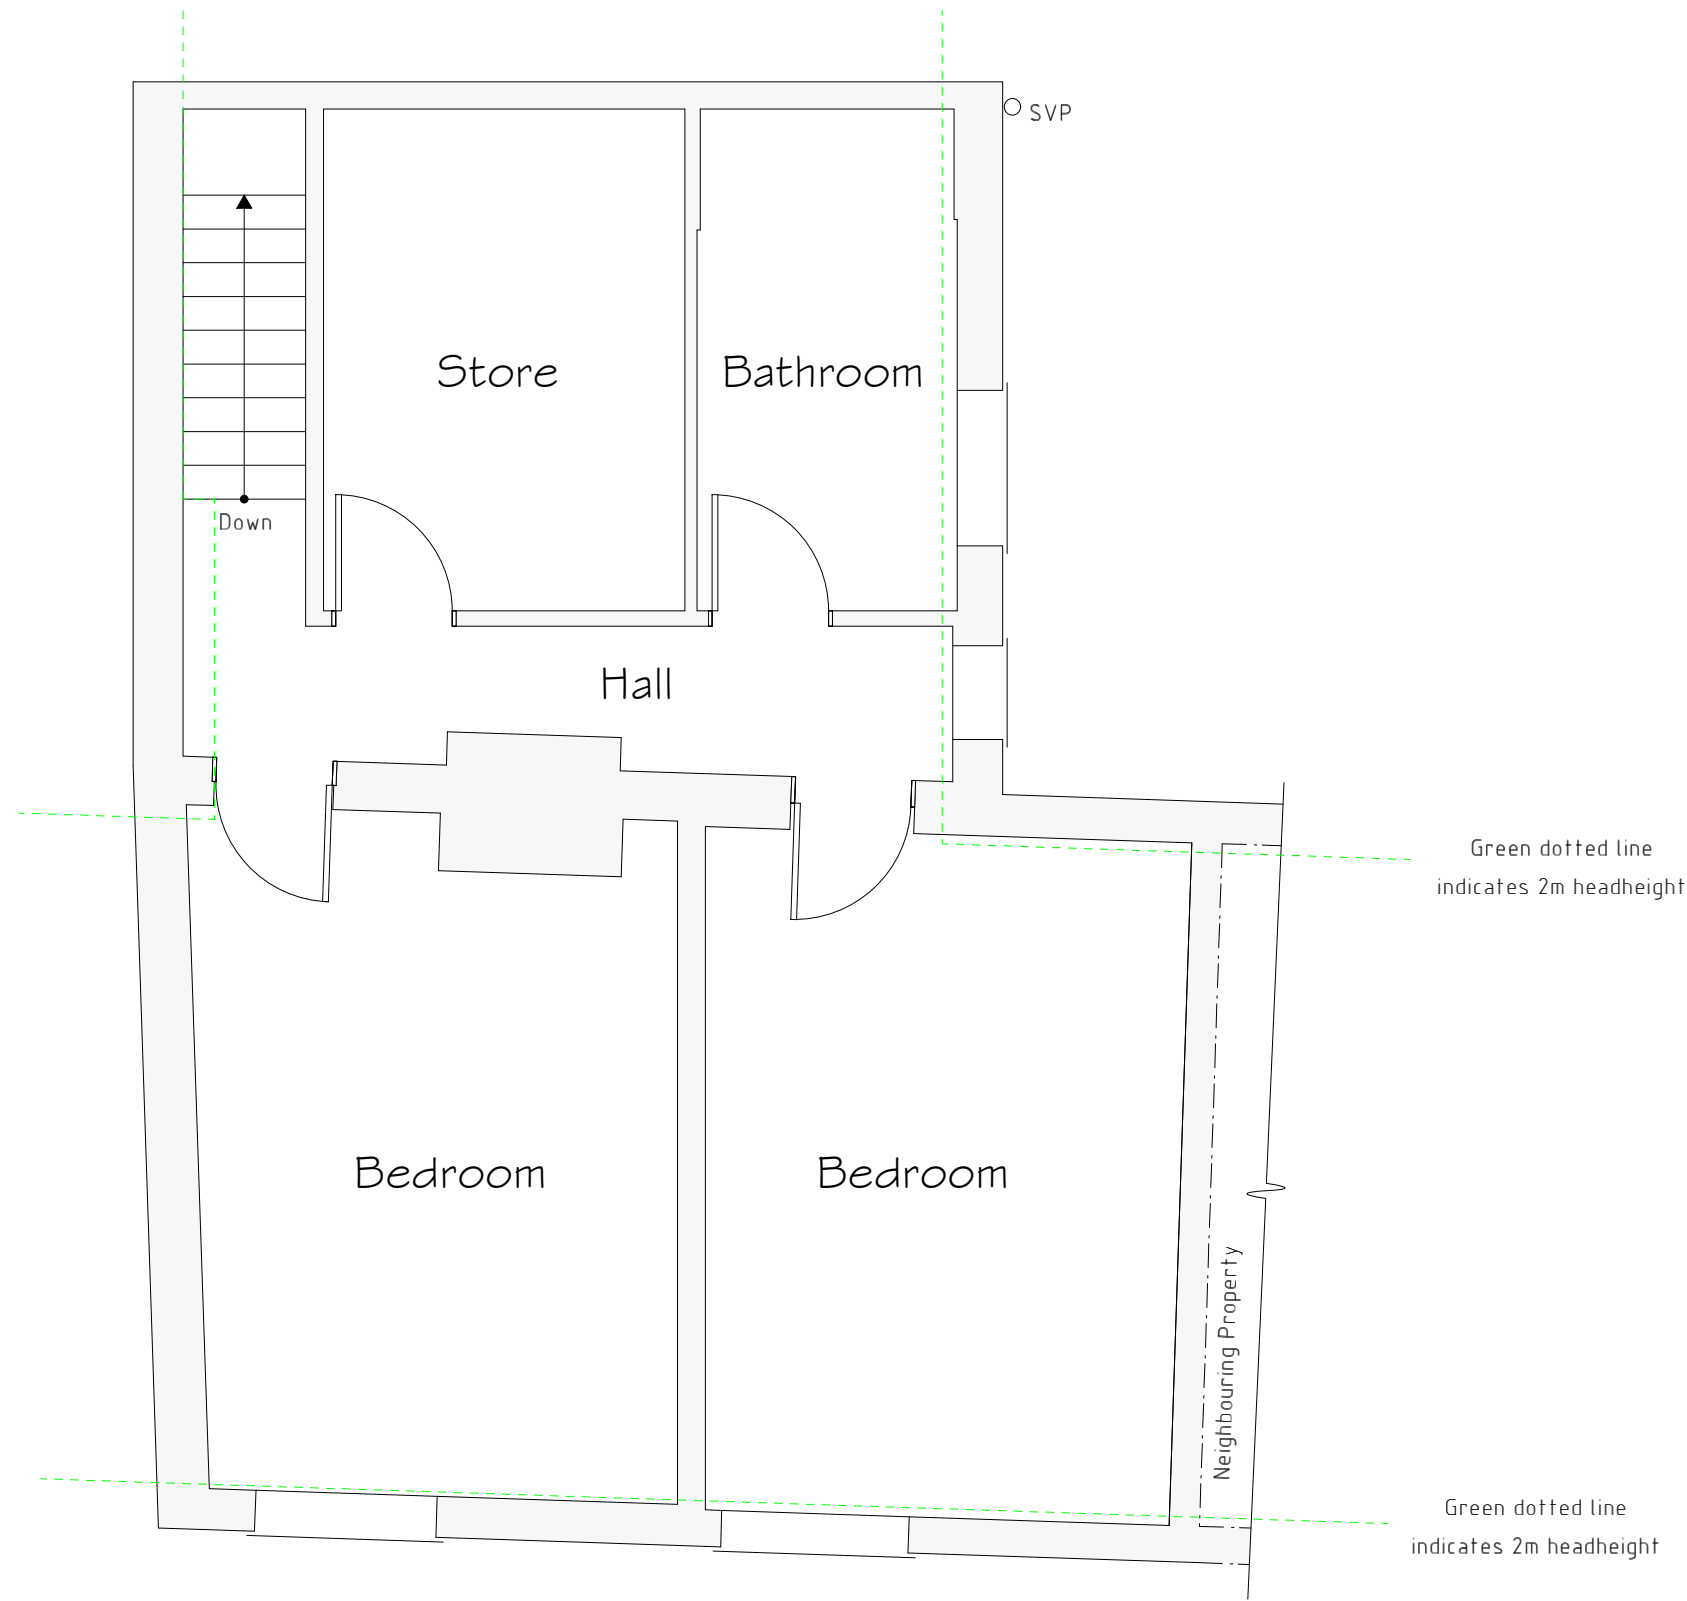

First Floor Plan 1:50

Services Key			
	Existing Boiler Position		
	Existing Gas Meter Position		
	Existing Electric Meter Position		
	Existing Fuse Box Position		
	Existing Stopcock Position		
MH	Existing Man Hole Position		
	Existing Rain Water Gully (RWG) Position		
	Existing Back Inlet (BIG) Gully Position		
	Existing Soil Vent Pipe (SVP) Position		

Rev	Date	Detail	Initial

Project: Proposed Alterations to, Rose Avon, Bridge Street, Holt, LL13 9JG.	
Title: Existing	Scale: (A1) 1:50 & 1:100

Drawn By: E.M.Jackson	Date: Dec 2020
Drawing No: SC093/001	Sheet: 1 of 1