


New garden wall

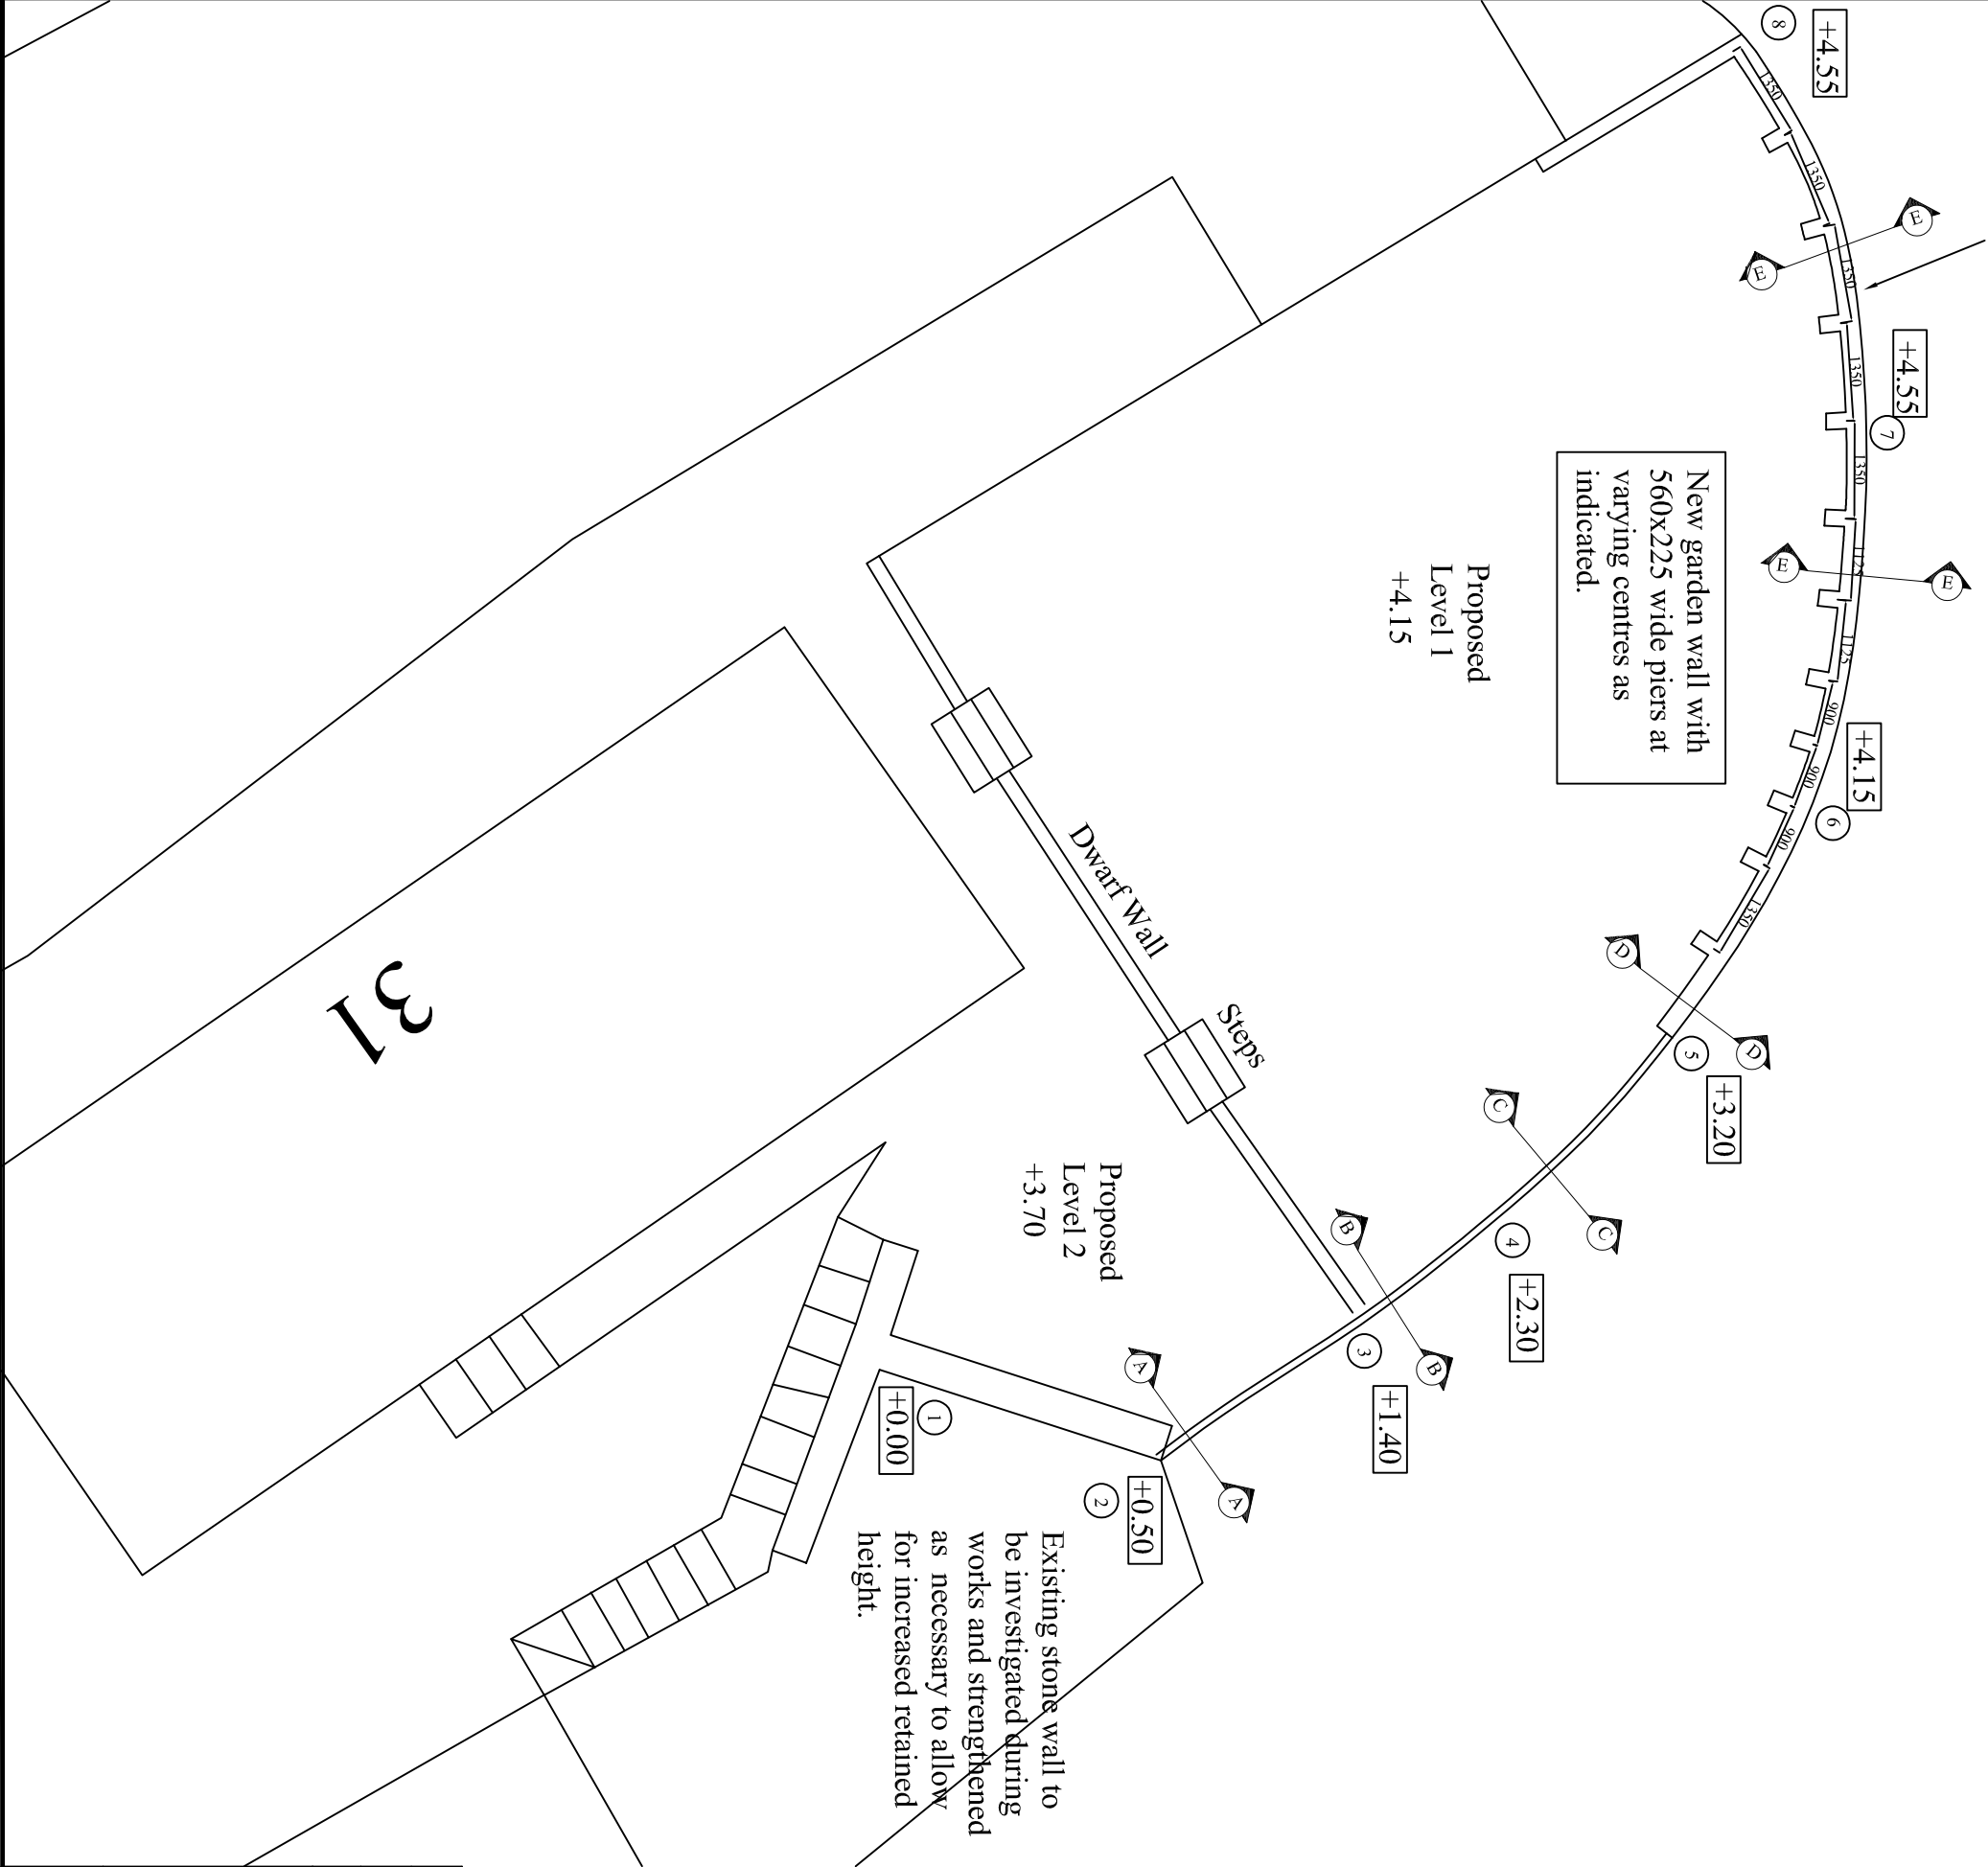

General

Copyright of this drawing is vested with Eaton Richards. It shall not be used without permission for any purpose. This drawing is to be read in conjunction with the specification, relevant architects, structural engineers & others' drawings. Any ambiguities/omissions should be reported immediately to Eaton Richards.

Scold dimensions should be confirmed on site. Dimensions annotated * are approximate. All dimensions to be checked on site. For setting out refer to architects drawings.

The contractor is to perform work in such a manner as to ensure the safety of all operatives and the public and to cause as little disturbance as possible.

The contractor is to be responsible for the design and supply of all temporary propping, shoring and tying in of the works. If the contractor is in any way uncertain as to the extent of temporary works required, seek advice from the engineers. Any advice will not relieve the contractor from ultimate responsibility for the temporary works.

All works to be undertaken to the satisfaction of Building Control or an Approved Officer.

C	00/00/00	IRR	Draft Issue 2	SER
REV	ISSUE DATE	BY	DESCRIPTION	CHECKED

PROJECT	31 Wrexham Rd	DATE	21/12/20
---------	---------------	------	----------

TITLE	Retaining Wall Sections	DRAWN BY	ID
-------	-------------------------	----------	----

Tan Lan Barn, Loggerheads Rd, Mold, CH7 5PG	DRAWING REF	2709E/04	SCALE	1:100@A3
Email: er@ser-uk.com				
Phone: 01352 810 777				

