




Existing Front Elevation
1:50



Existing Side Elevation
1:50



Existing Rear Elevation
1:50

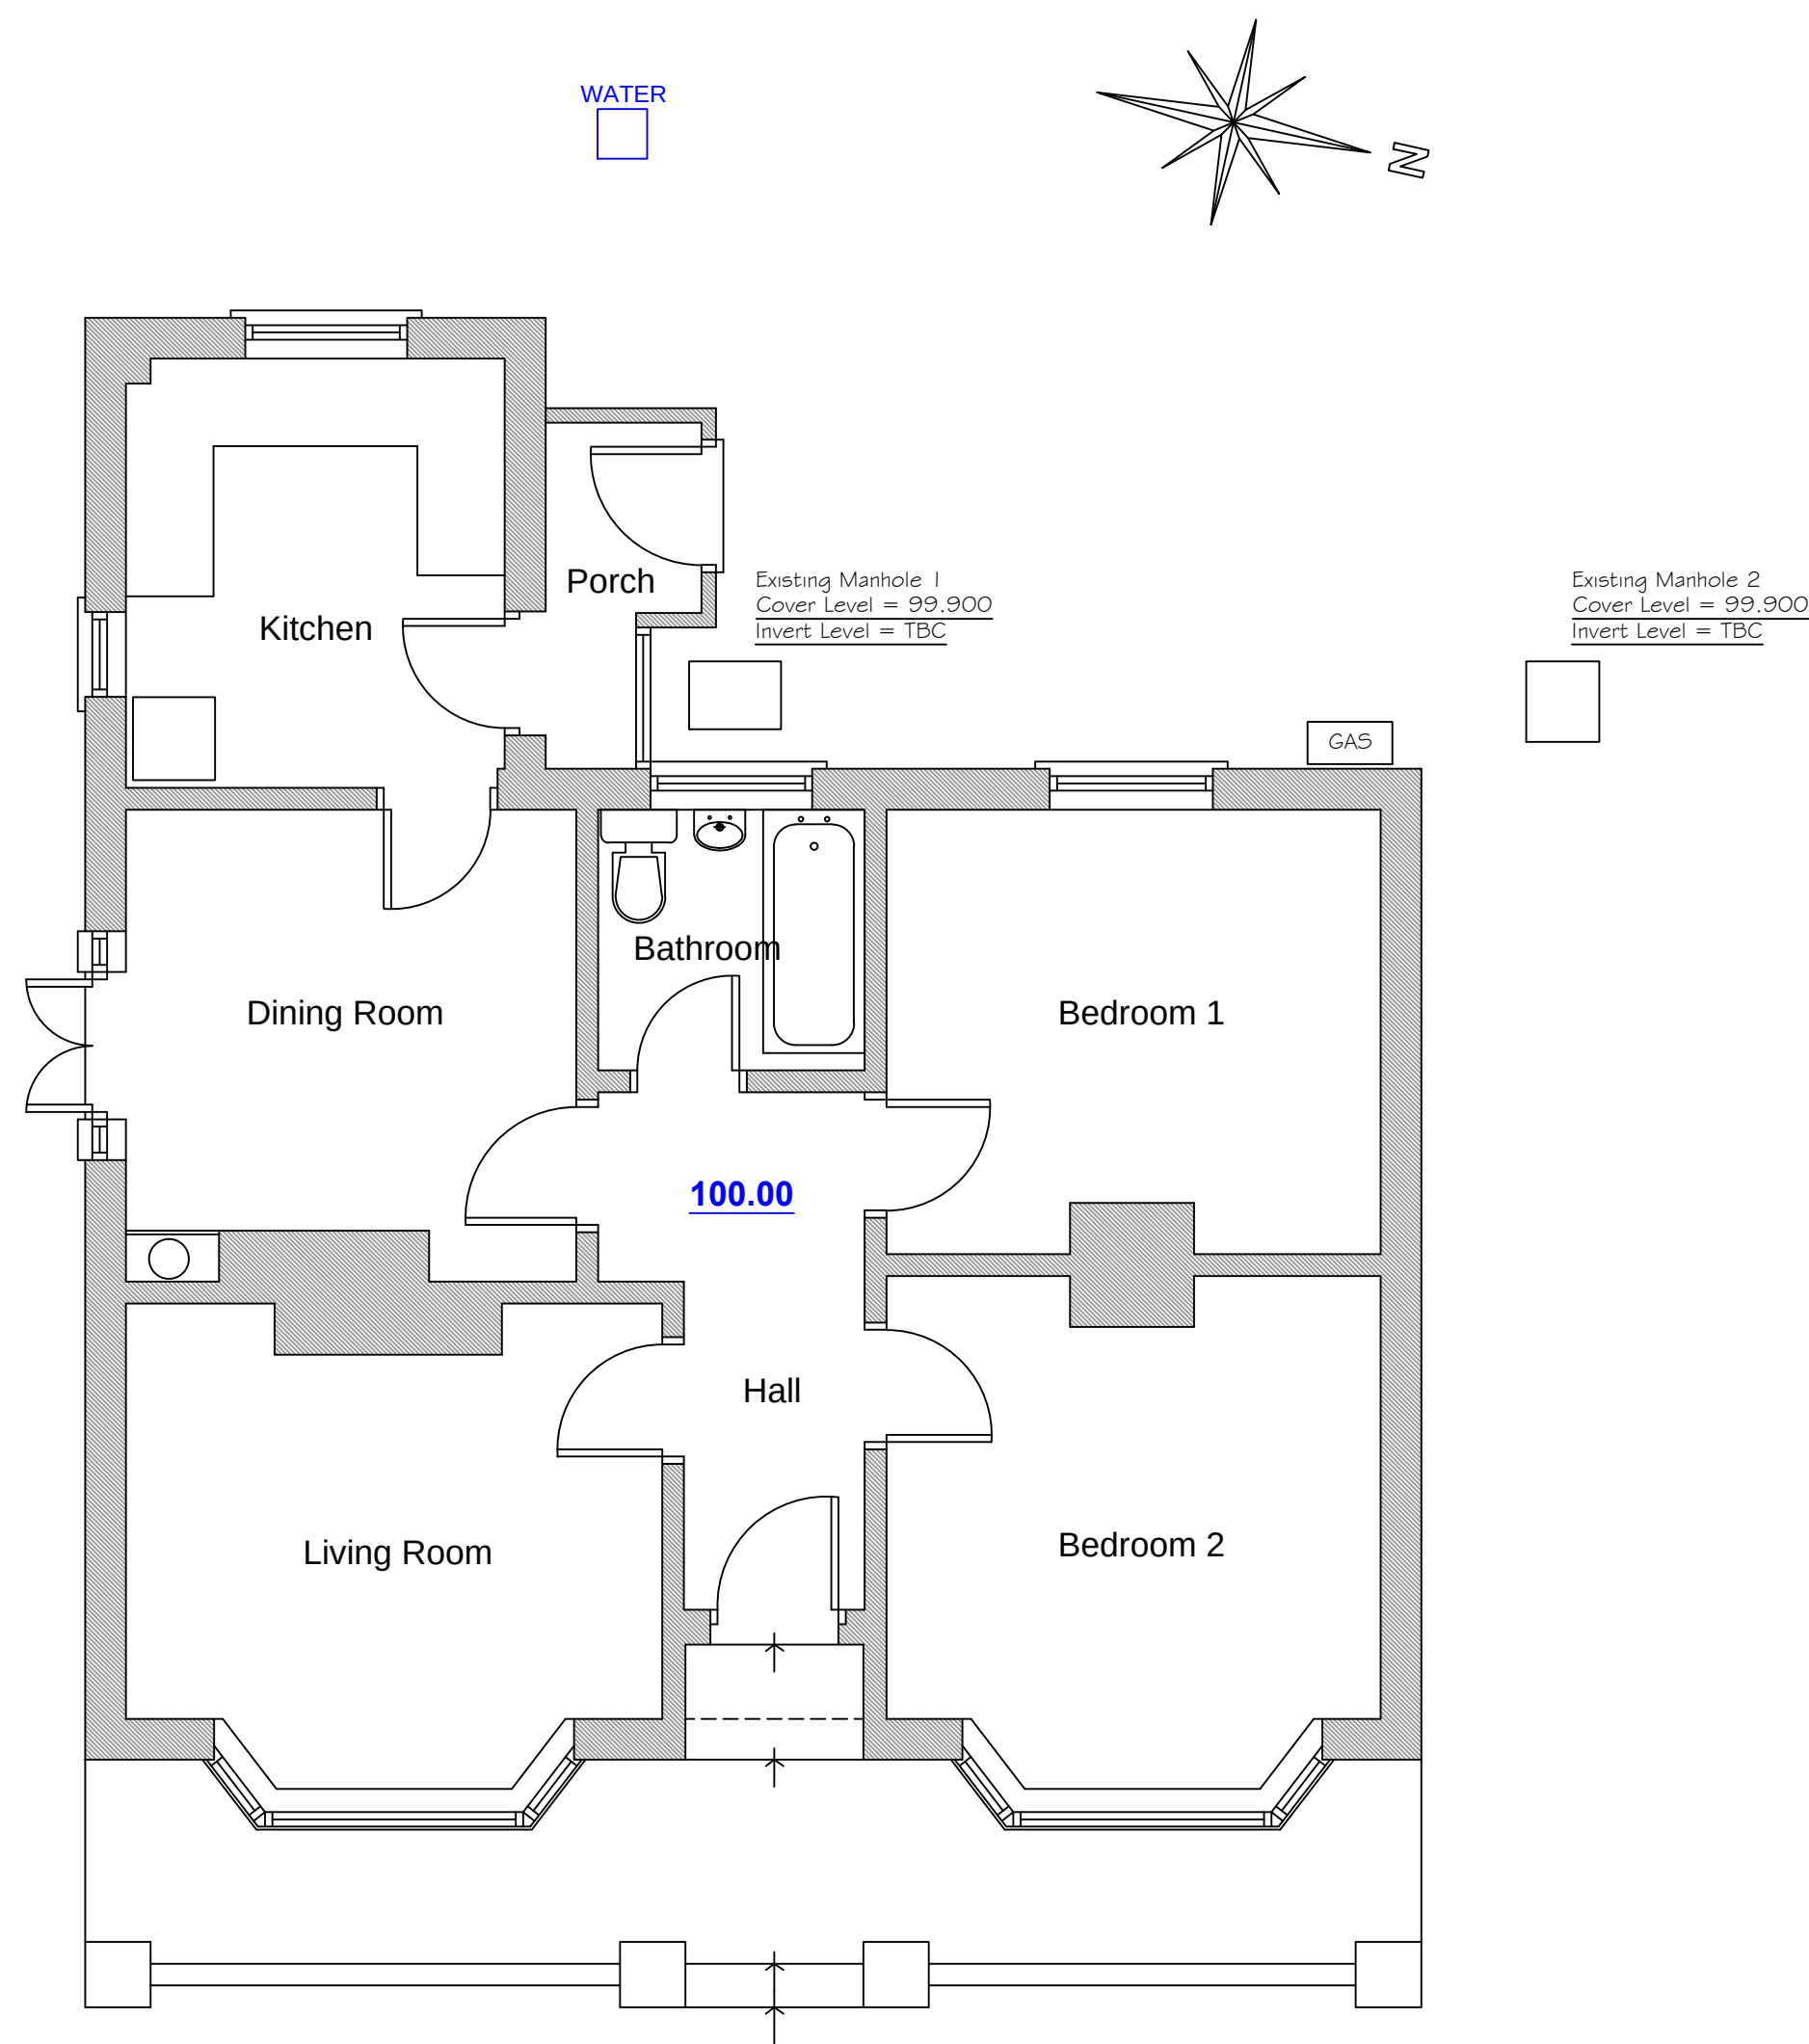


Existing Floor Plan
1:50



Existing Side Elevation
1:50



Site Plan
Scale 1:500

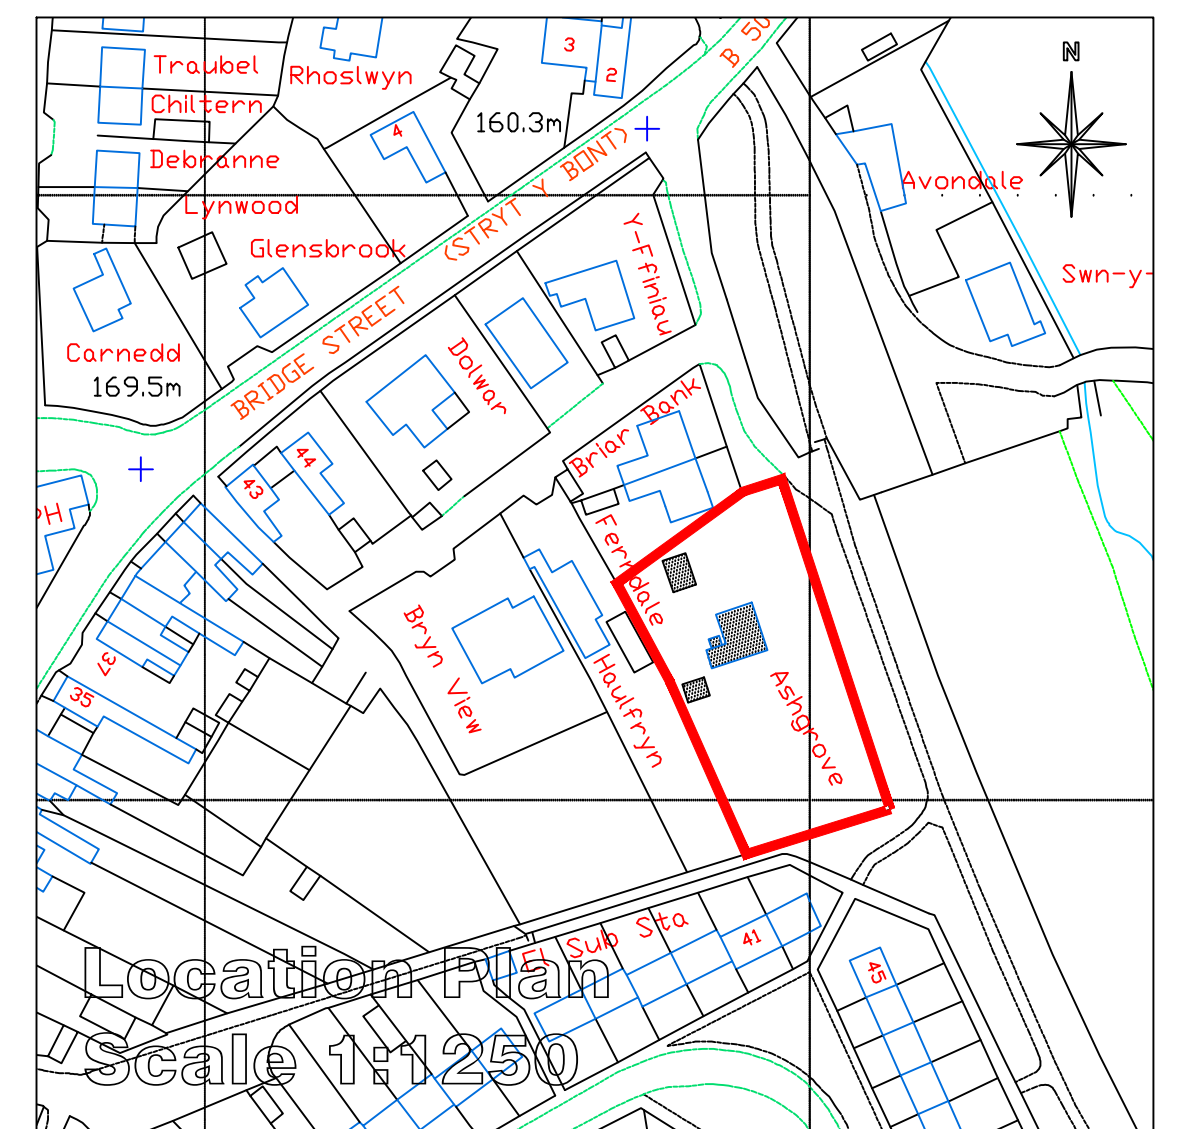

Location Plan
Scale 1:1250

 CULLIS-ARCHITECTURAL-DESIGN 25 Sunningdale Close Wrexham North Wales LL13 9QU T 01978 264376 M 07791 480768 E ajones540@btinternet.com		Client: Mr. & Mrs. Price.			
		Drawing Title: Existing Drawings.			
		Job Title: Proposed Extensions to Ashgrove, Penycae, Wrexham.			
		Date:	Scale:	Draw:	Date Iss:
		June 2020	1:50 at A1		PD192/01