



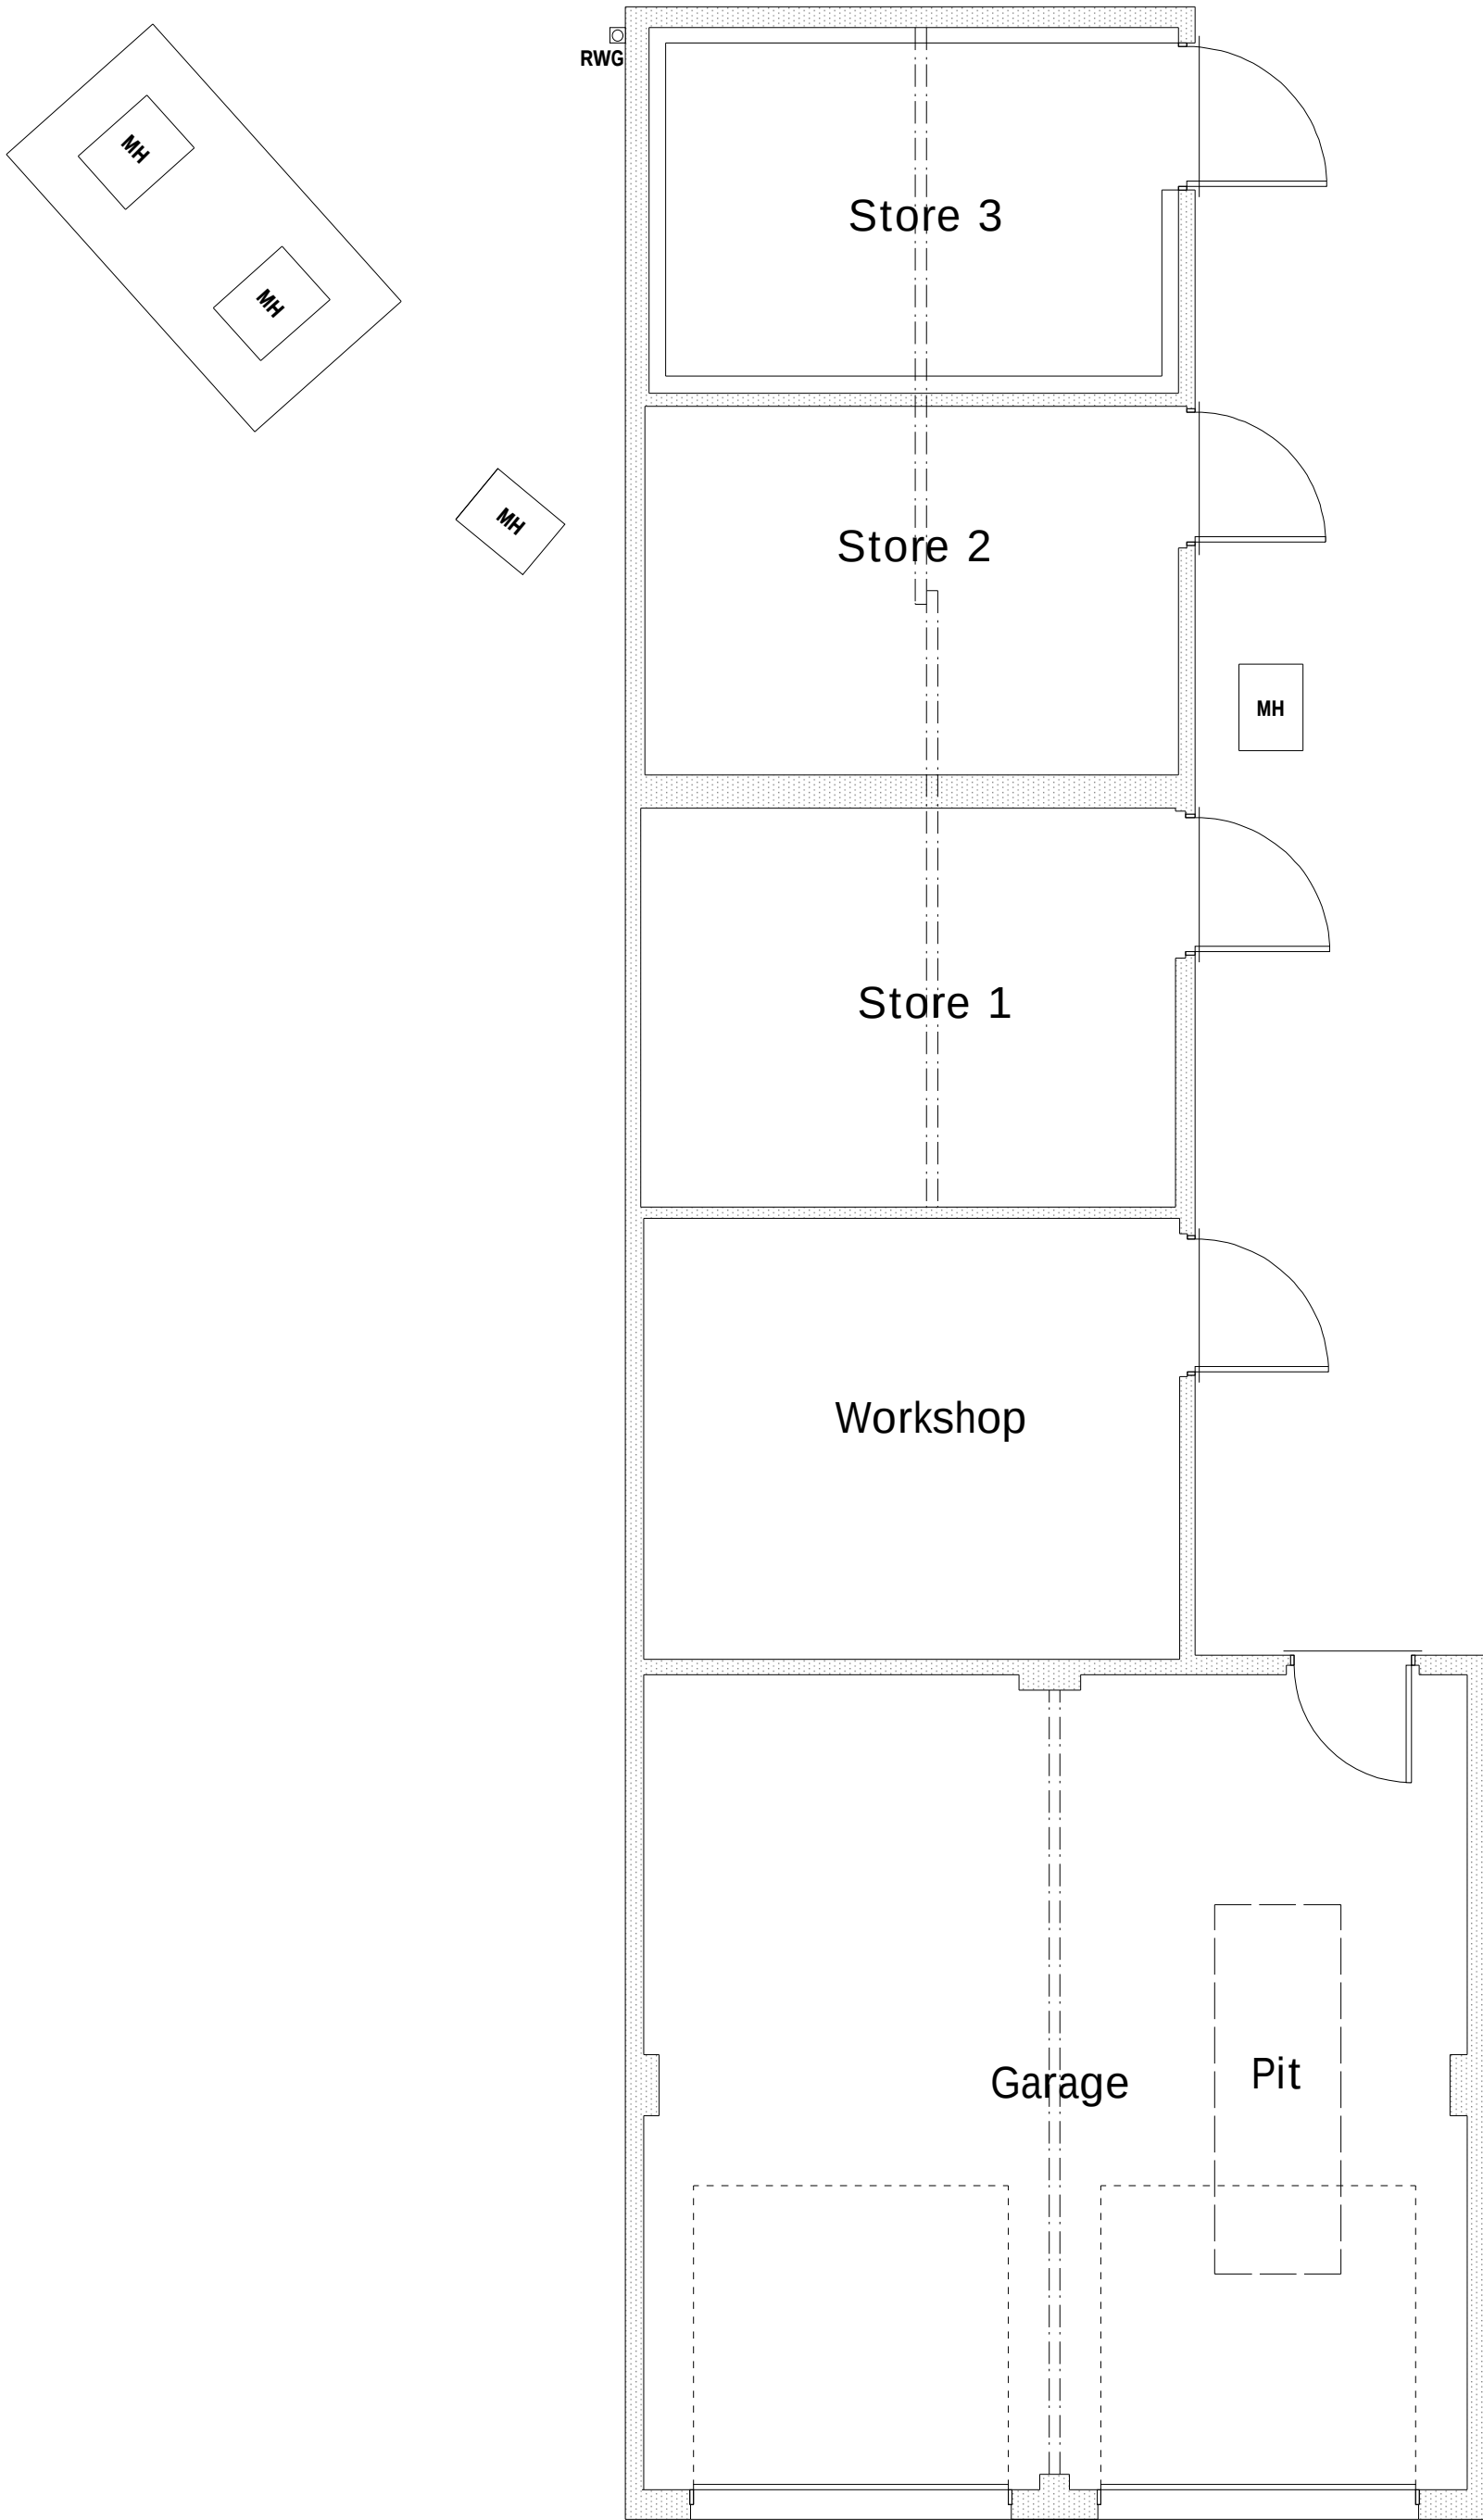


Ground Floor Plan 1:50




Front Elevation 1:100

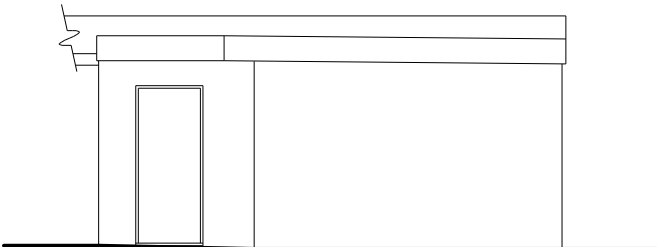

Rear Elevation 1:100

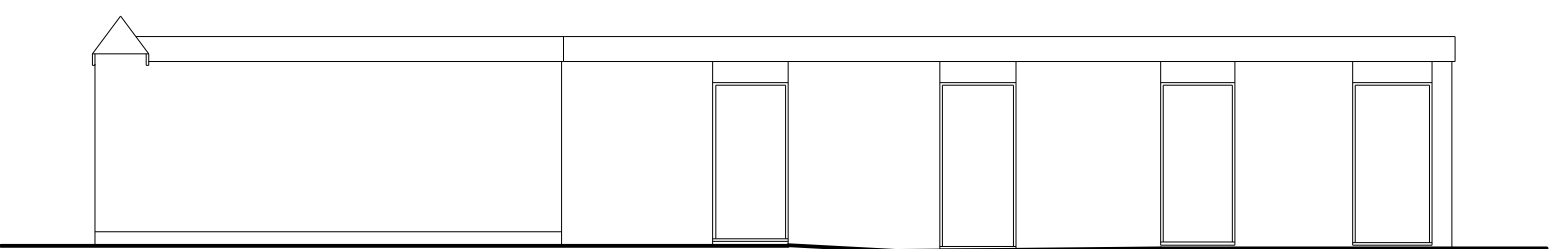

Side Elevation 1:100

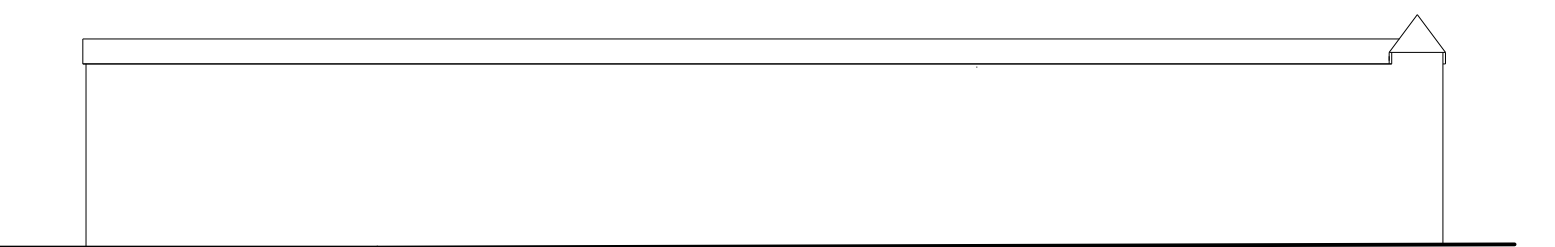

Side Elevation 1:100

Services Key

MH Existing Man Hole Position

☒ Existing Rain Water Gully (RWG) Position

Rev	Date	Detail	Initial

Project:

Proposed alterations at
Llainwen, Berse Road,
Caego, Wrexham, LL11 6TS

Title: Existing	Scale: (A2) 1:50 & 1:100
--------------------	--------------------------------

Drawn By: W Skillicorn	Date: Mar 2020
Drawing No: M114/001	Sheet: 1 of 1

blueprint
architectural services



Office 3K4,
Redwither Business Tower,
Wrexham. LL13 9XT
Tel: 01978 356500
www.blueprintarchitectural.com
© copyright all rights reserved