
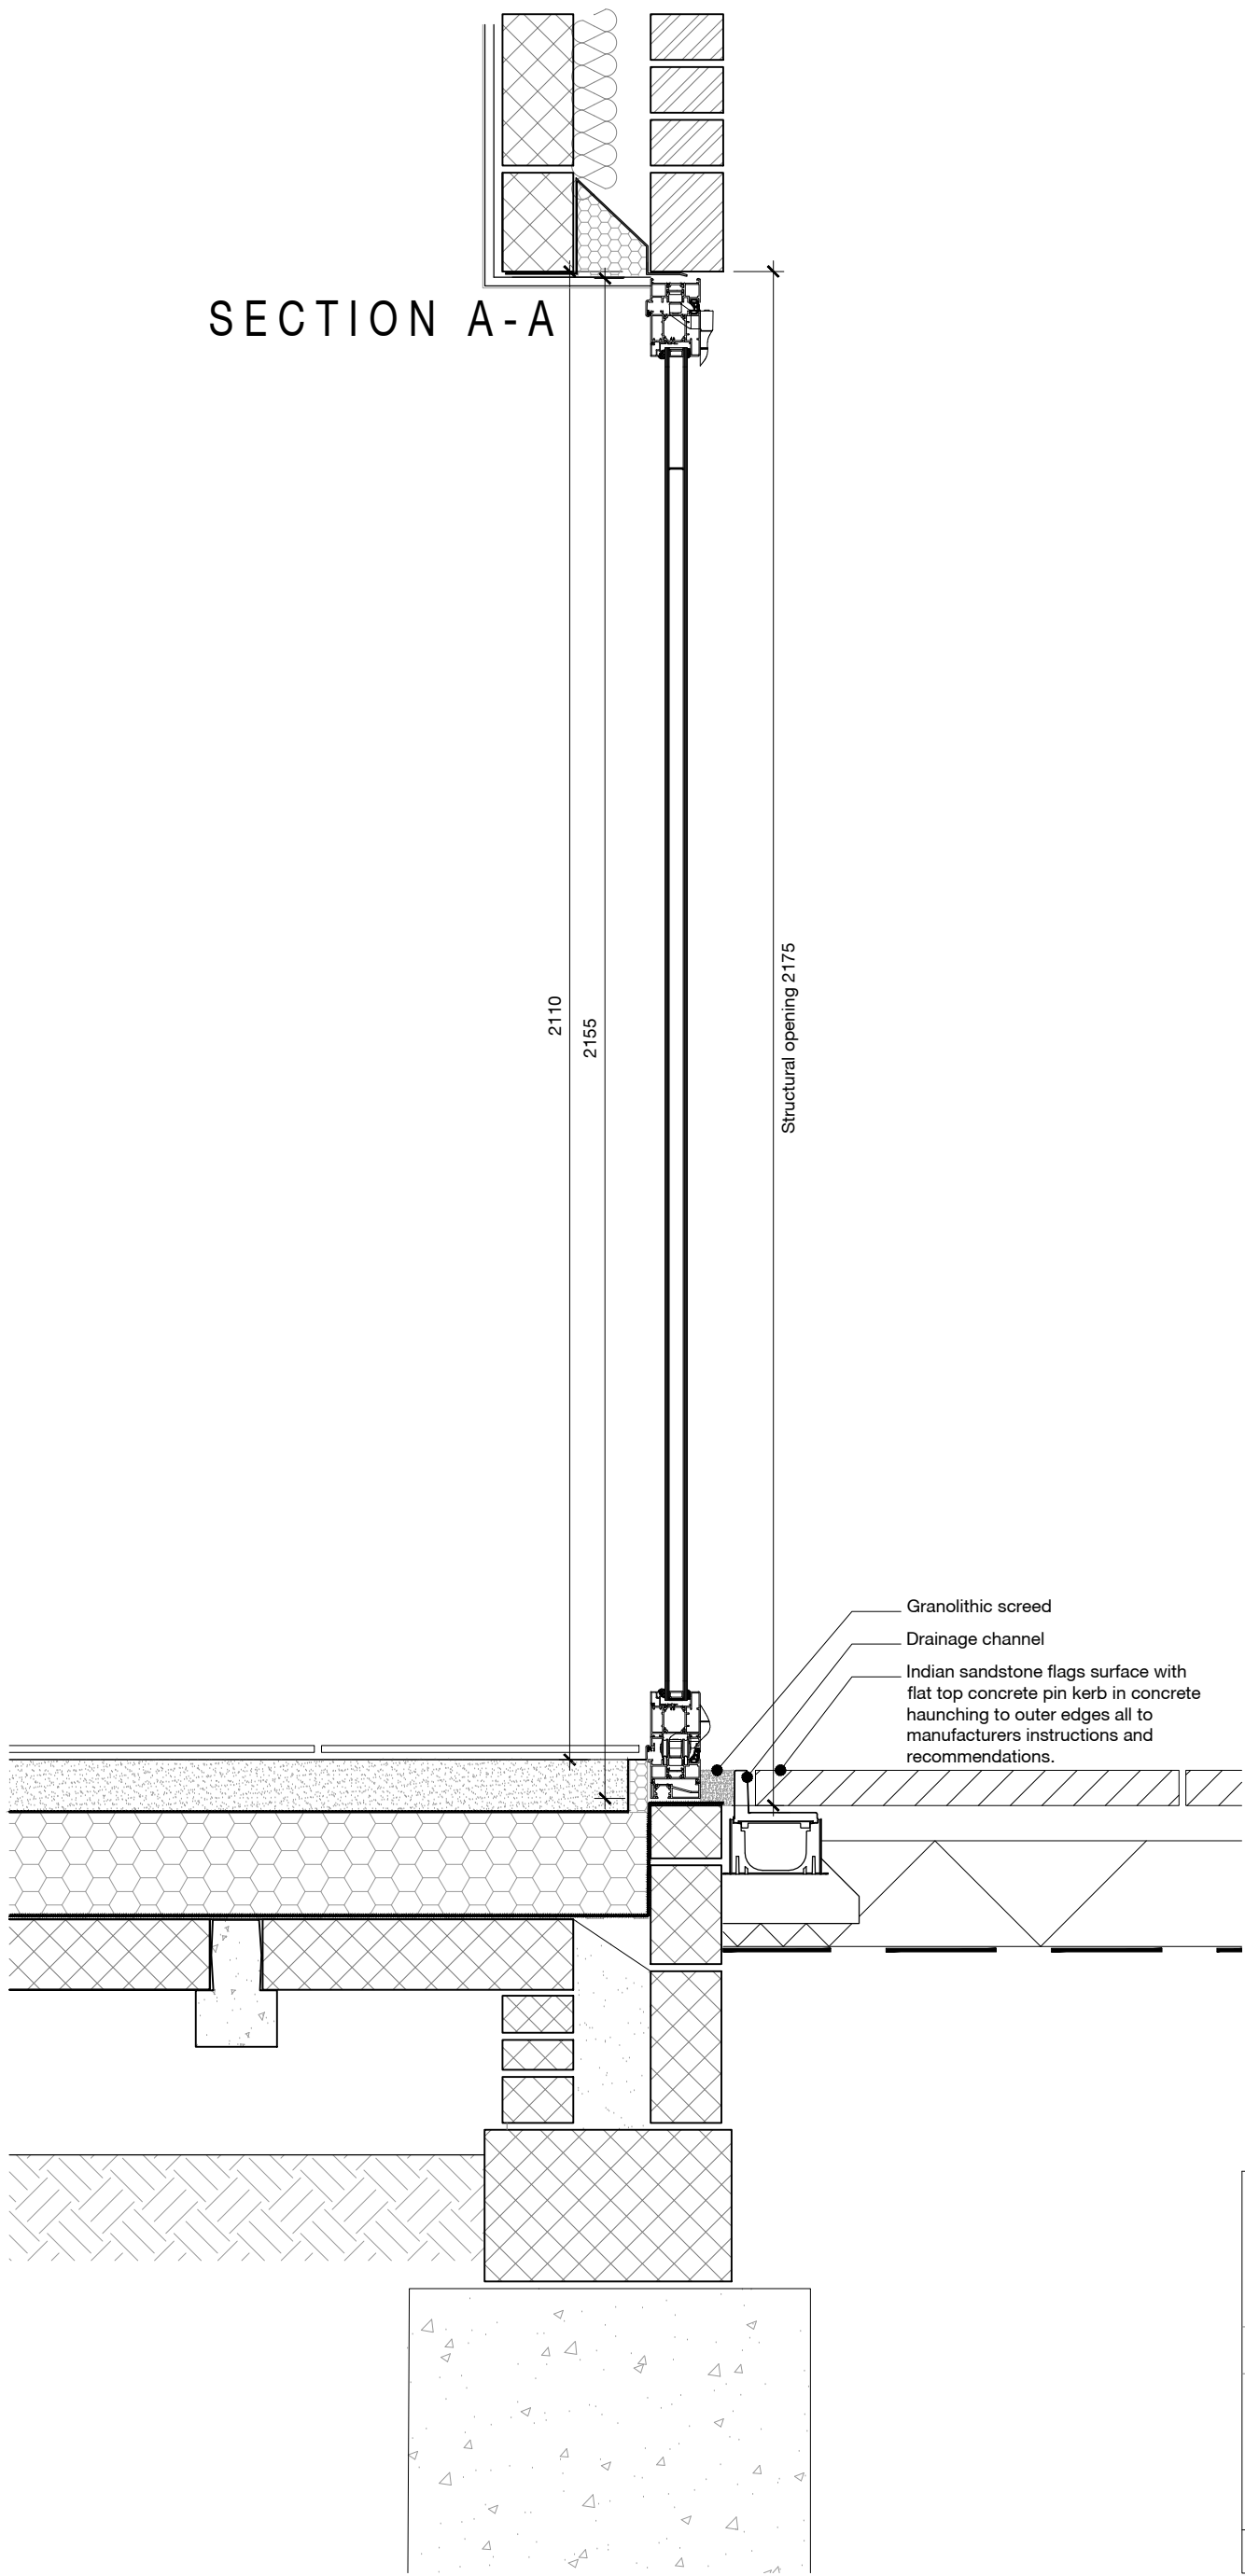


Rear Elevation Ground Floor
AluK BSF70 bifold doors - open out weather threshold
System: AluK GB BSF70 OUT Frame all around Standard Square Slide In
Exterior View
Colour: Dark Grey (RAL 7016)
Material: Aluminium

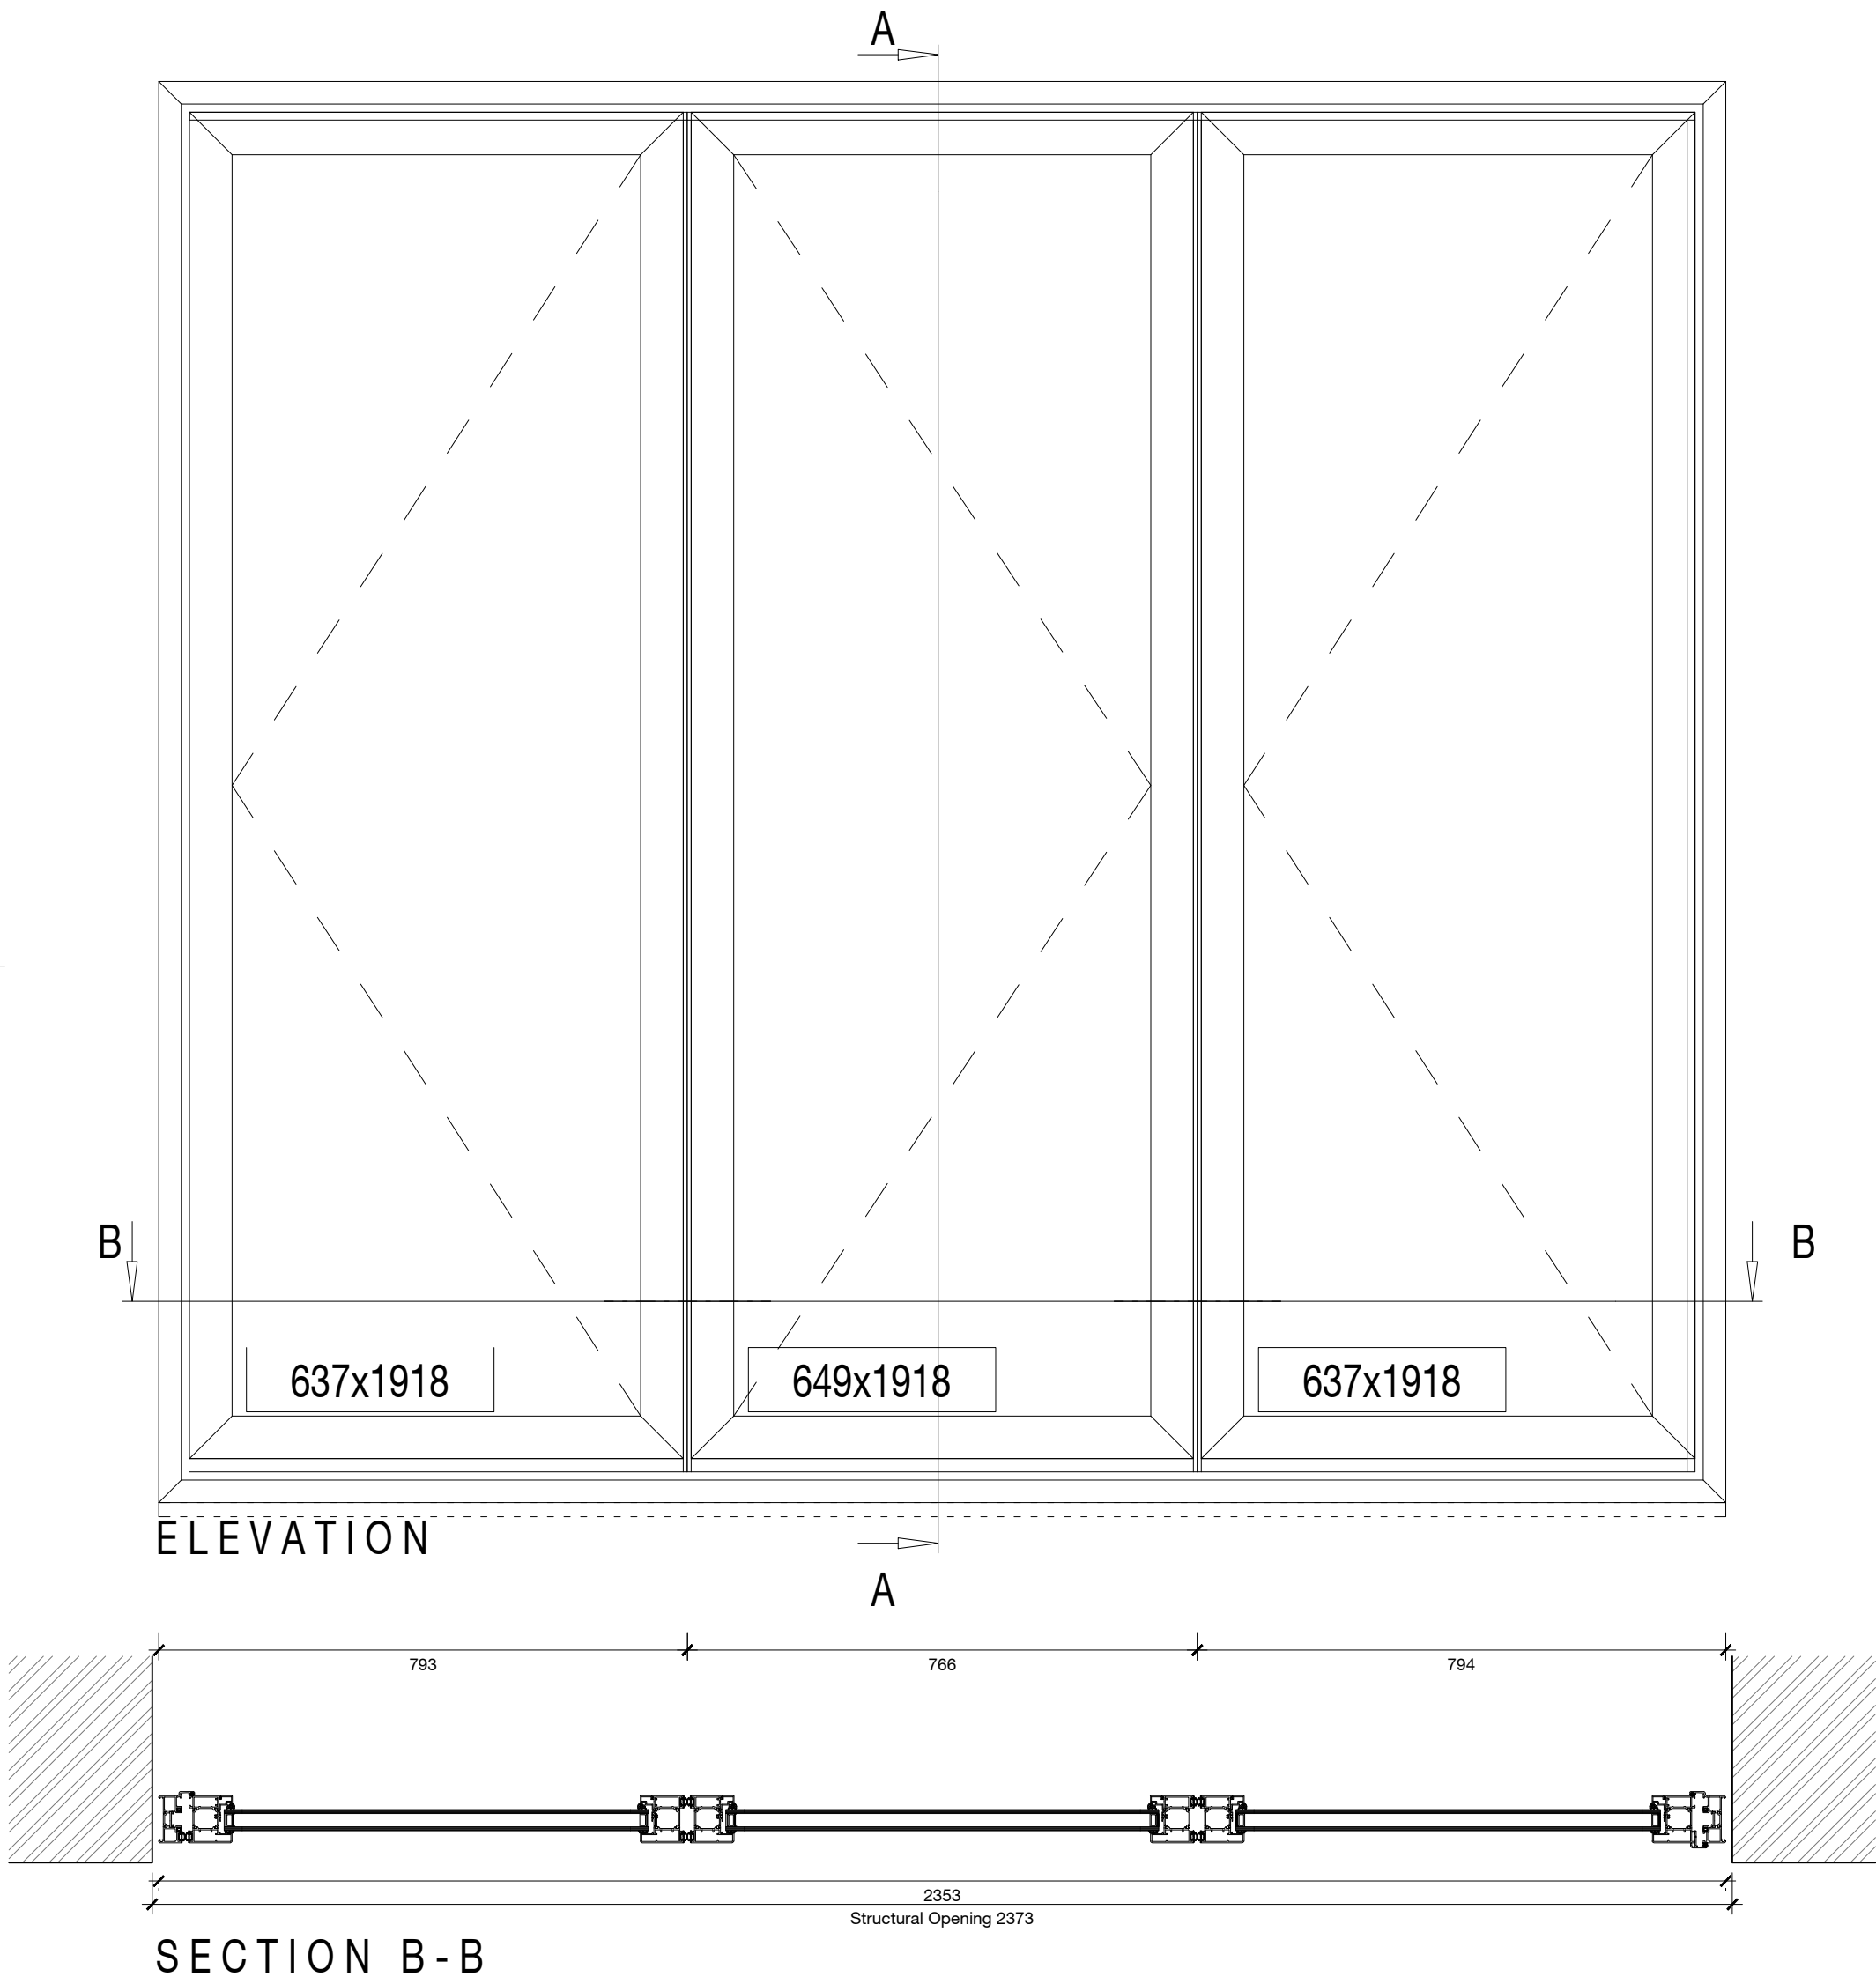

Rev	Date	Description	Drawn	Checked
Project	For & On Behalf of Irwin Mitchell Holt Hill, Green Street, Holt, Wrexham			
Drawing	Proposed Bi-folding Door details Condition 14			
Client	CE			
BIM Suitability Description	SUITABLE FOR INFORMATION			BIM Suitability Code S2
Status	Planning	2 Riverside Way Whitehall Waterfront Leeds	320 City Road Angel LONDON	
Date	Sept '20	LS1 4EH	EC1V 2NZ	
Drawn	wcc	0113 819 8041	0203 883 8602	
Checked	rsg	edwardarchitecture.co.uk	info@edwardarchitecture.co.uk	
Scale (A2)	1:10			
Project	0759	EA	A	PL18

edward
architecture