



THIS DRAWING AND THE INFORMATION CONTAINED HEREIN ARE THE PROPERTY OF BOWER EDLESTON ARCHITECTS AND MAY NOT BE REPRODUCED OR TRANSMITTED IN ANY FORM OR BY ANY MEANS, ELECTRONIC OR MECHANICAL, WITHOUT PERMISSION IN WRITING FROM BOWER EDLESTON ARCHITECTS. ALL DIMENSIONS MUST BE CHECKED ON SITE AND NOT ASSUMED FROM THIS DRAWING.

REVISIONS


LETTER	REVISION	DATE	BY
--------	----------	------	----

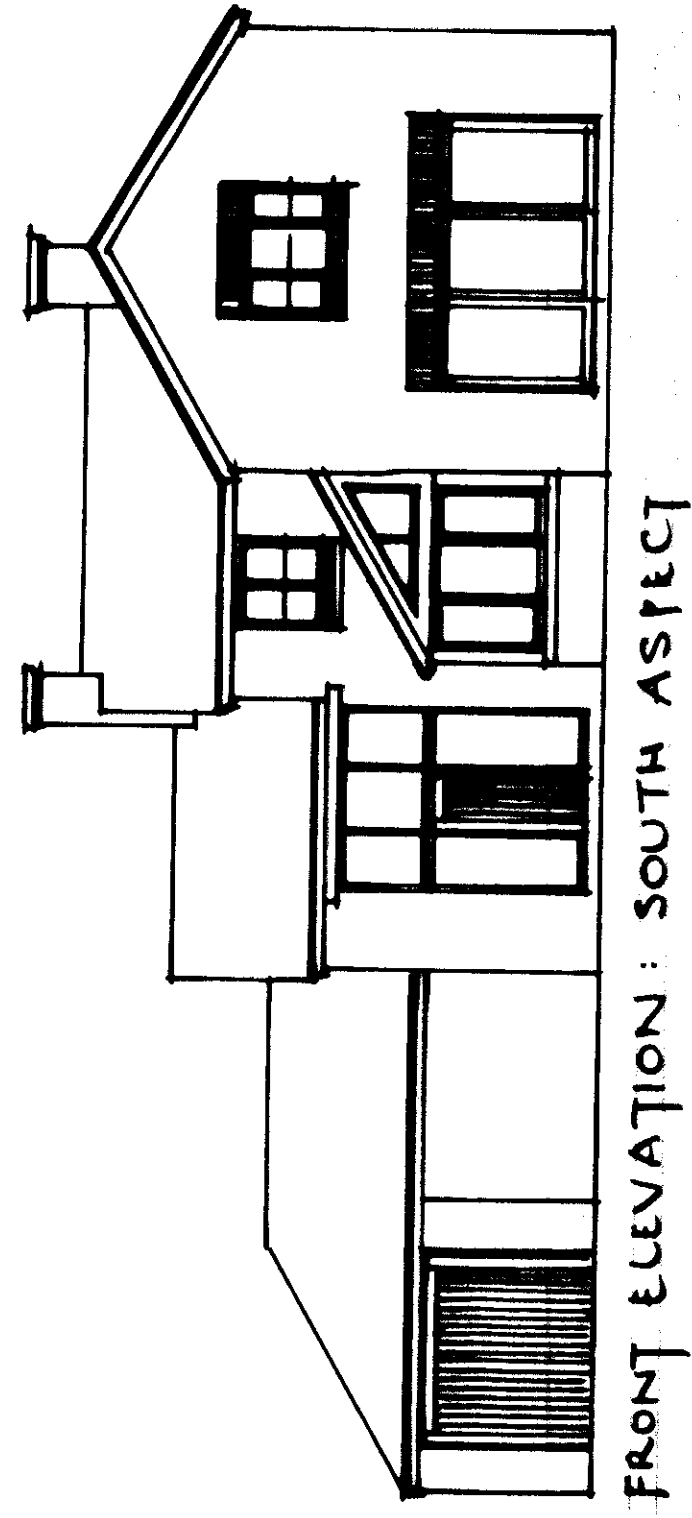


FRONT ELEVATION : SOUTH ASPECT

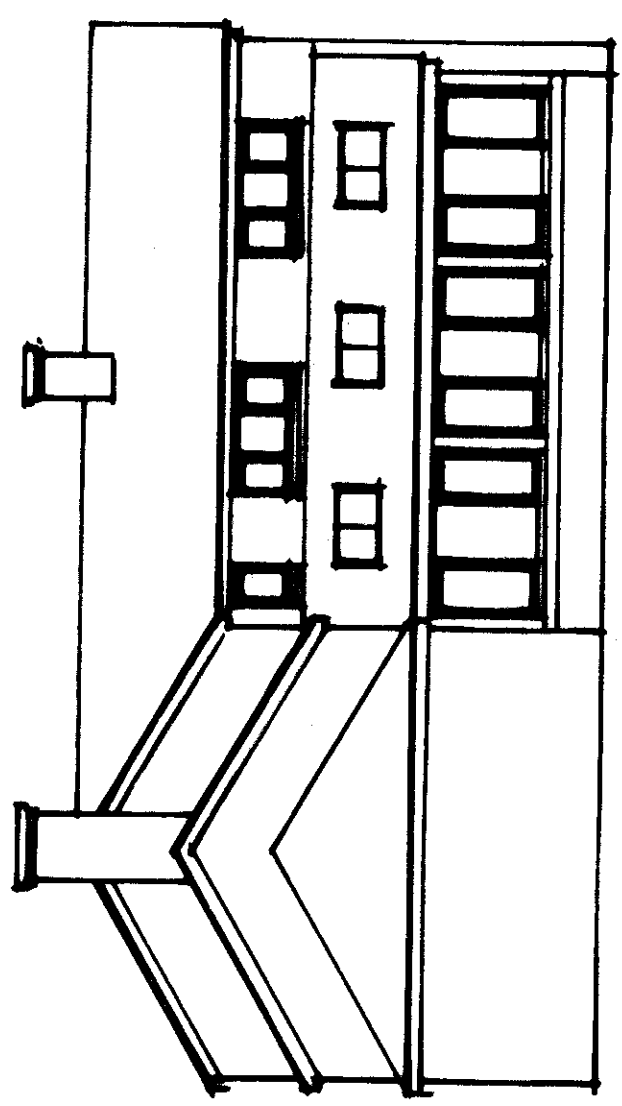



SIDE ELEVATION : WEST ASPECT

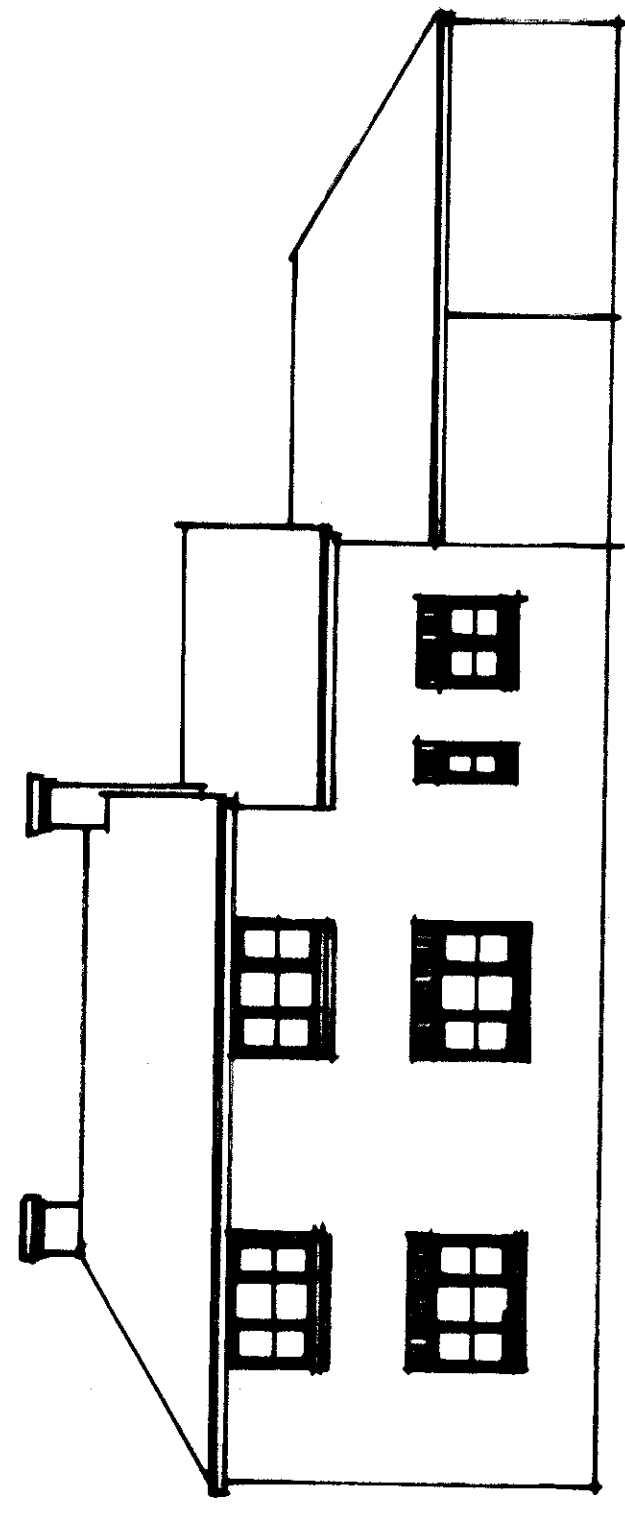



REAR ELEVATION : NORTH ASPECT

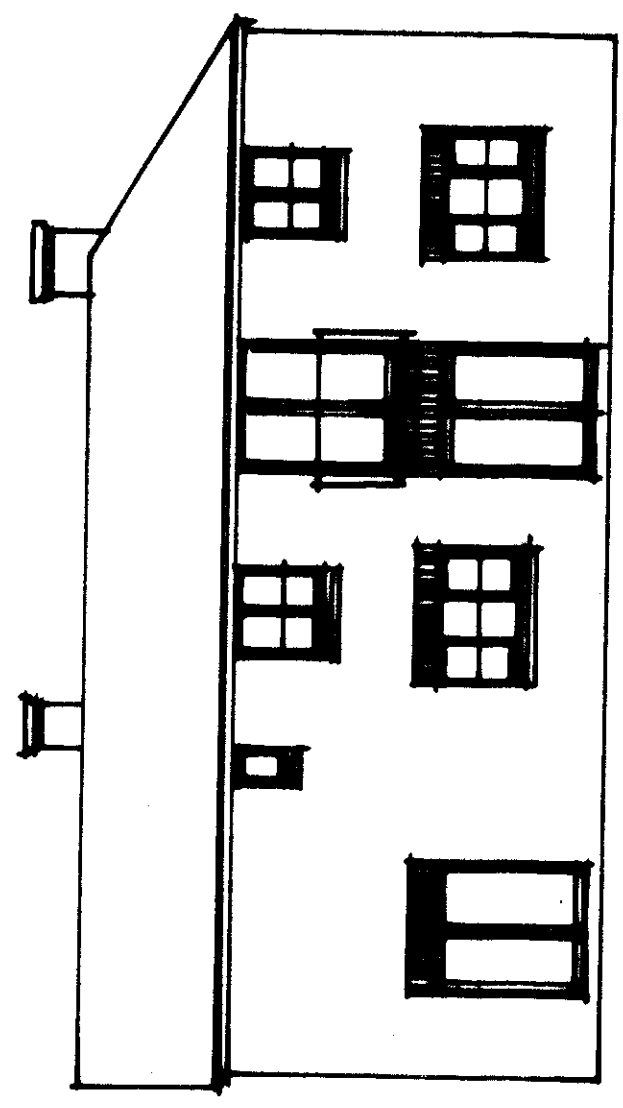

SIDE ELEVATION : EAST ASPECT

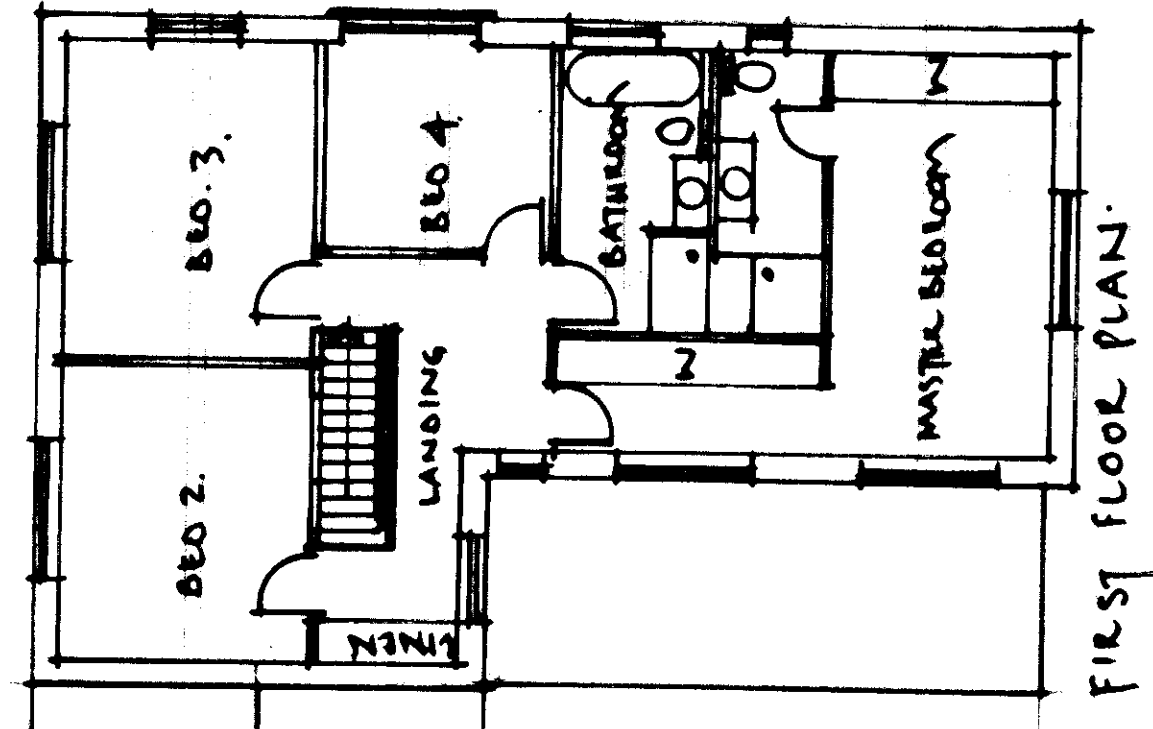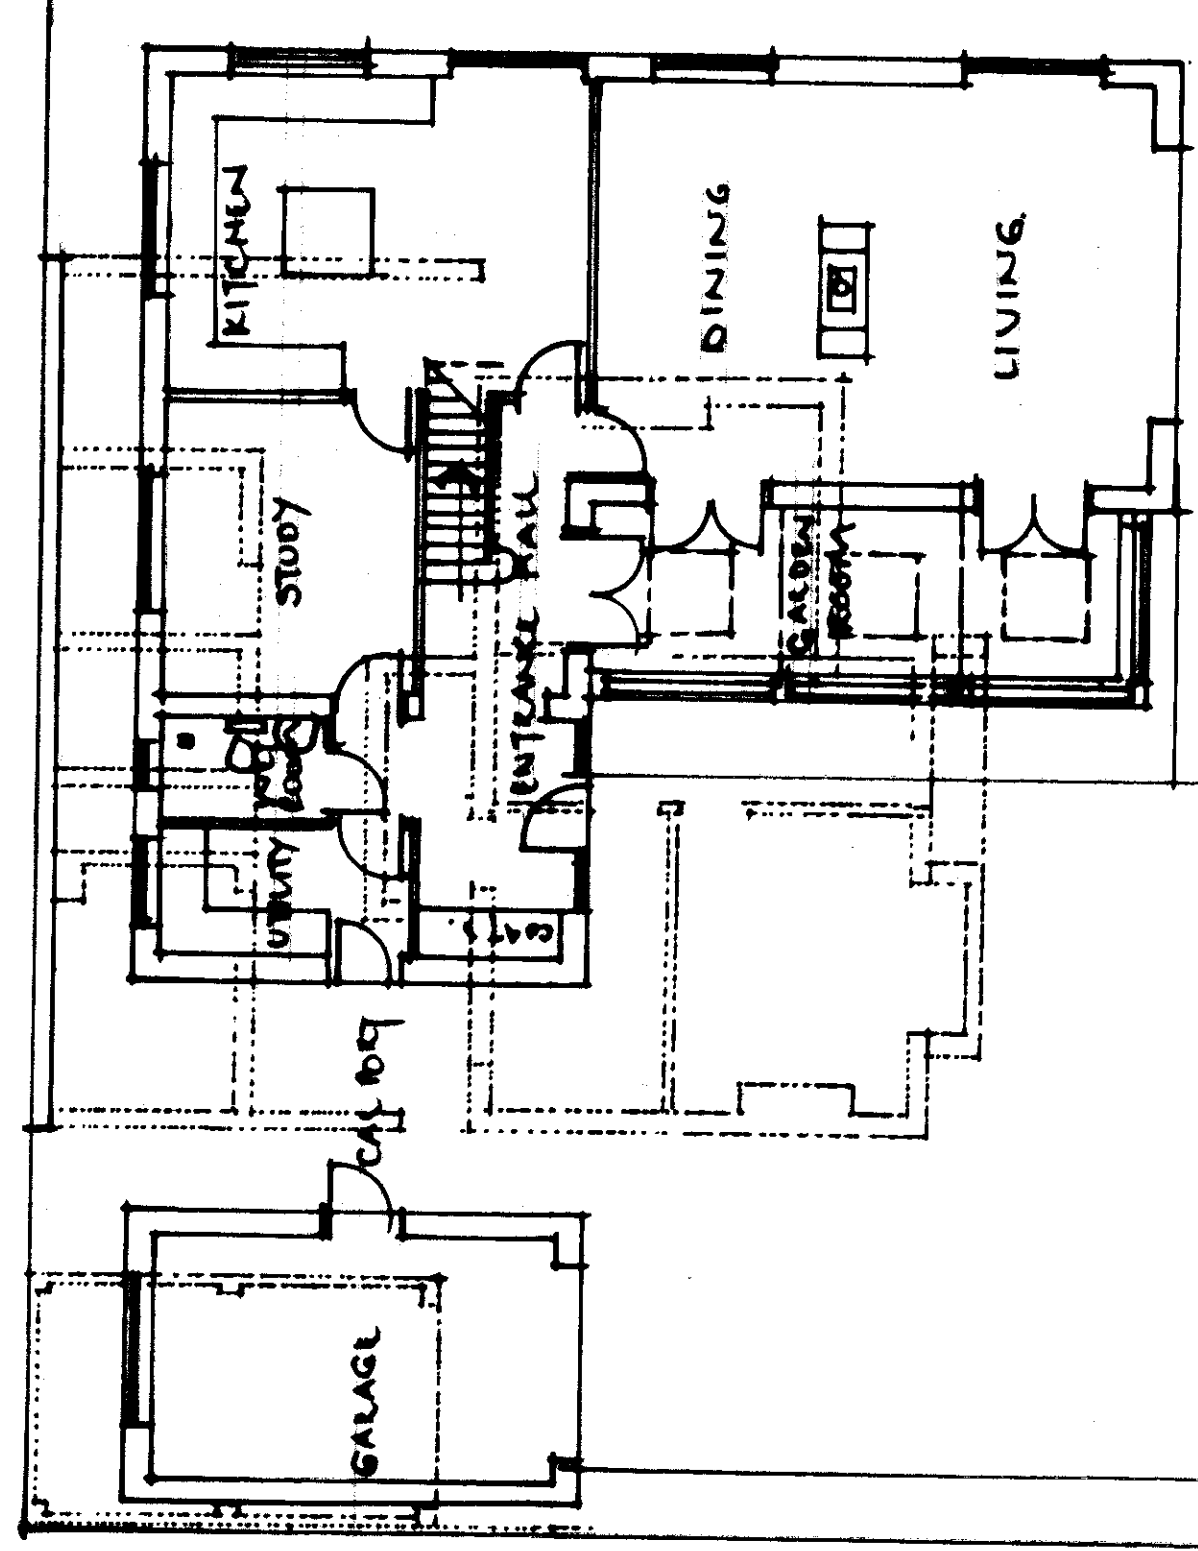

FIRST FLOOR PLAN

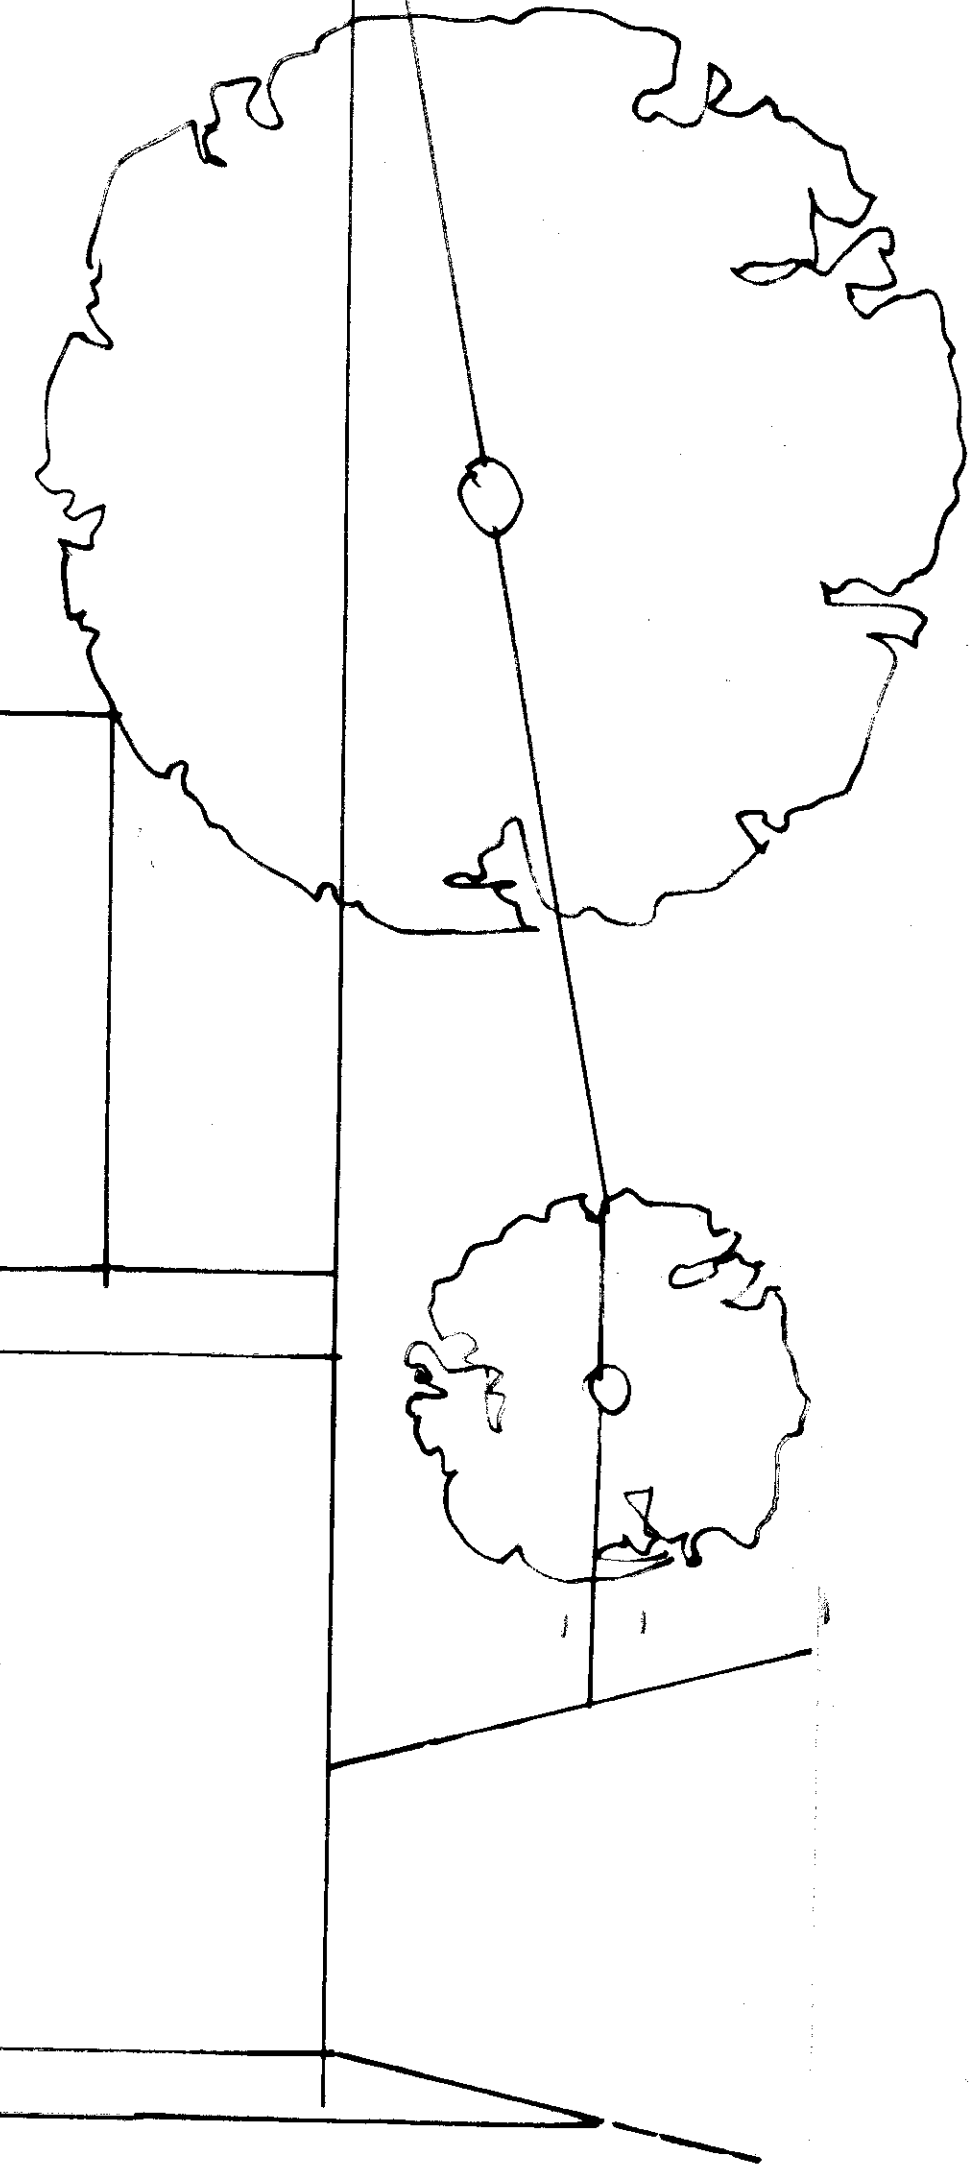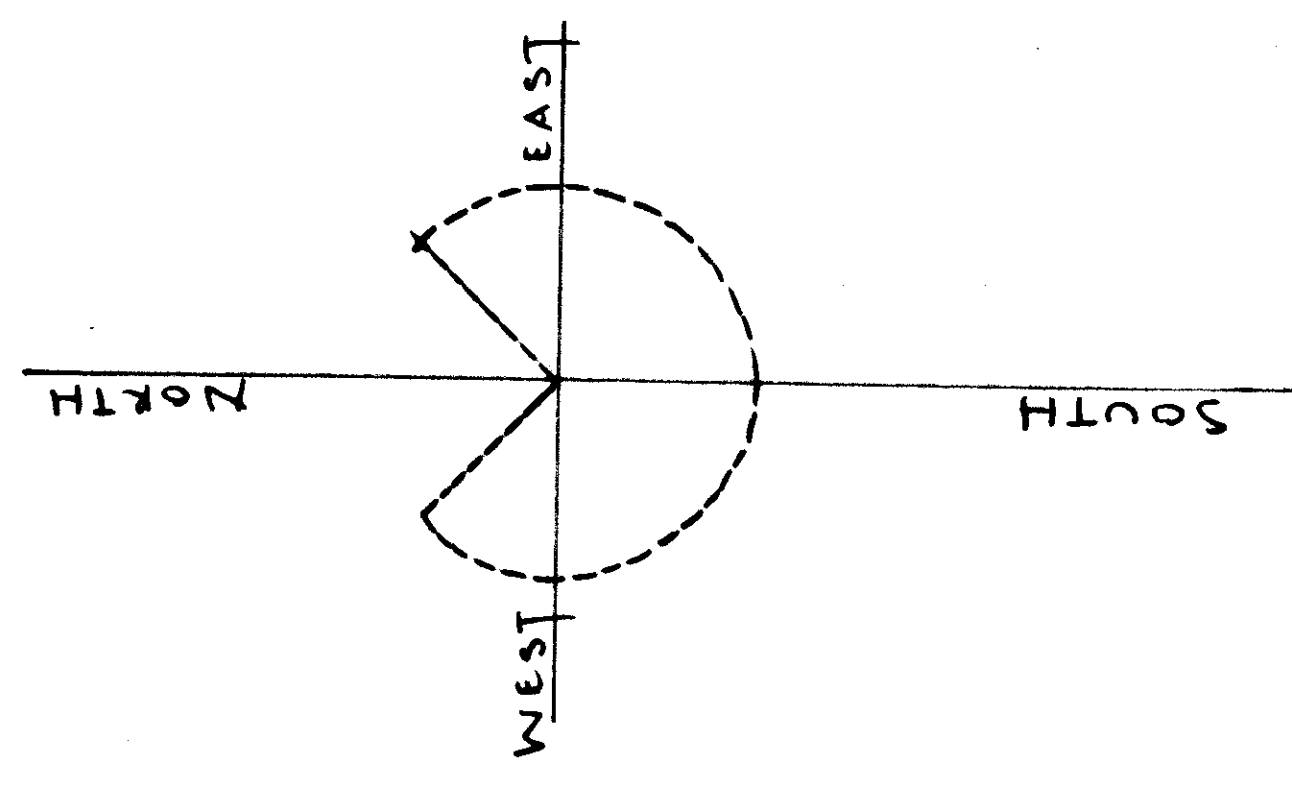

**BOWER EDLESTON
ARCHITECTS**

SWEETBRIAR HALL, NANTWICH, CHESHIRE CW5 5RW
TELEPHONE: 01270 624129 FACSIMILE: 01270 627684
EMAIL: ADMIN@BOWER-EDLESTON.COM
WEBSITE: WWW.BOWER-EDLESTON.COM

PROJECT OAKFIELDS 15-Y-COED

TITLE PROPOSED PLANS AND ELEVATIONS

SCALE 1:100

DATE 04/2020

STAGE

DRAWN BY 6986/06

DRAWN BY

STAGE

REVISION