


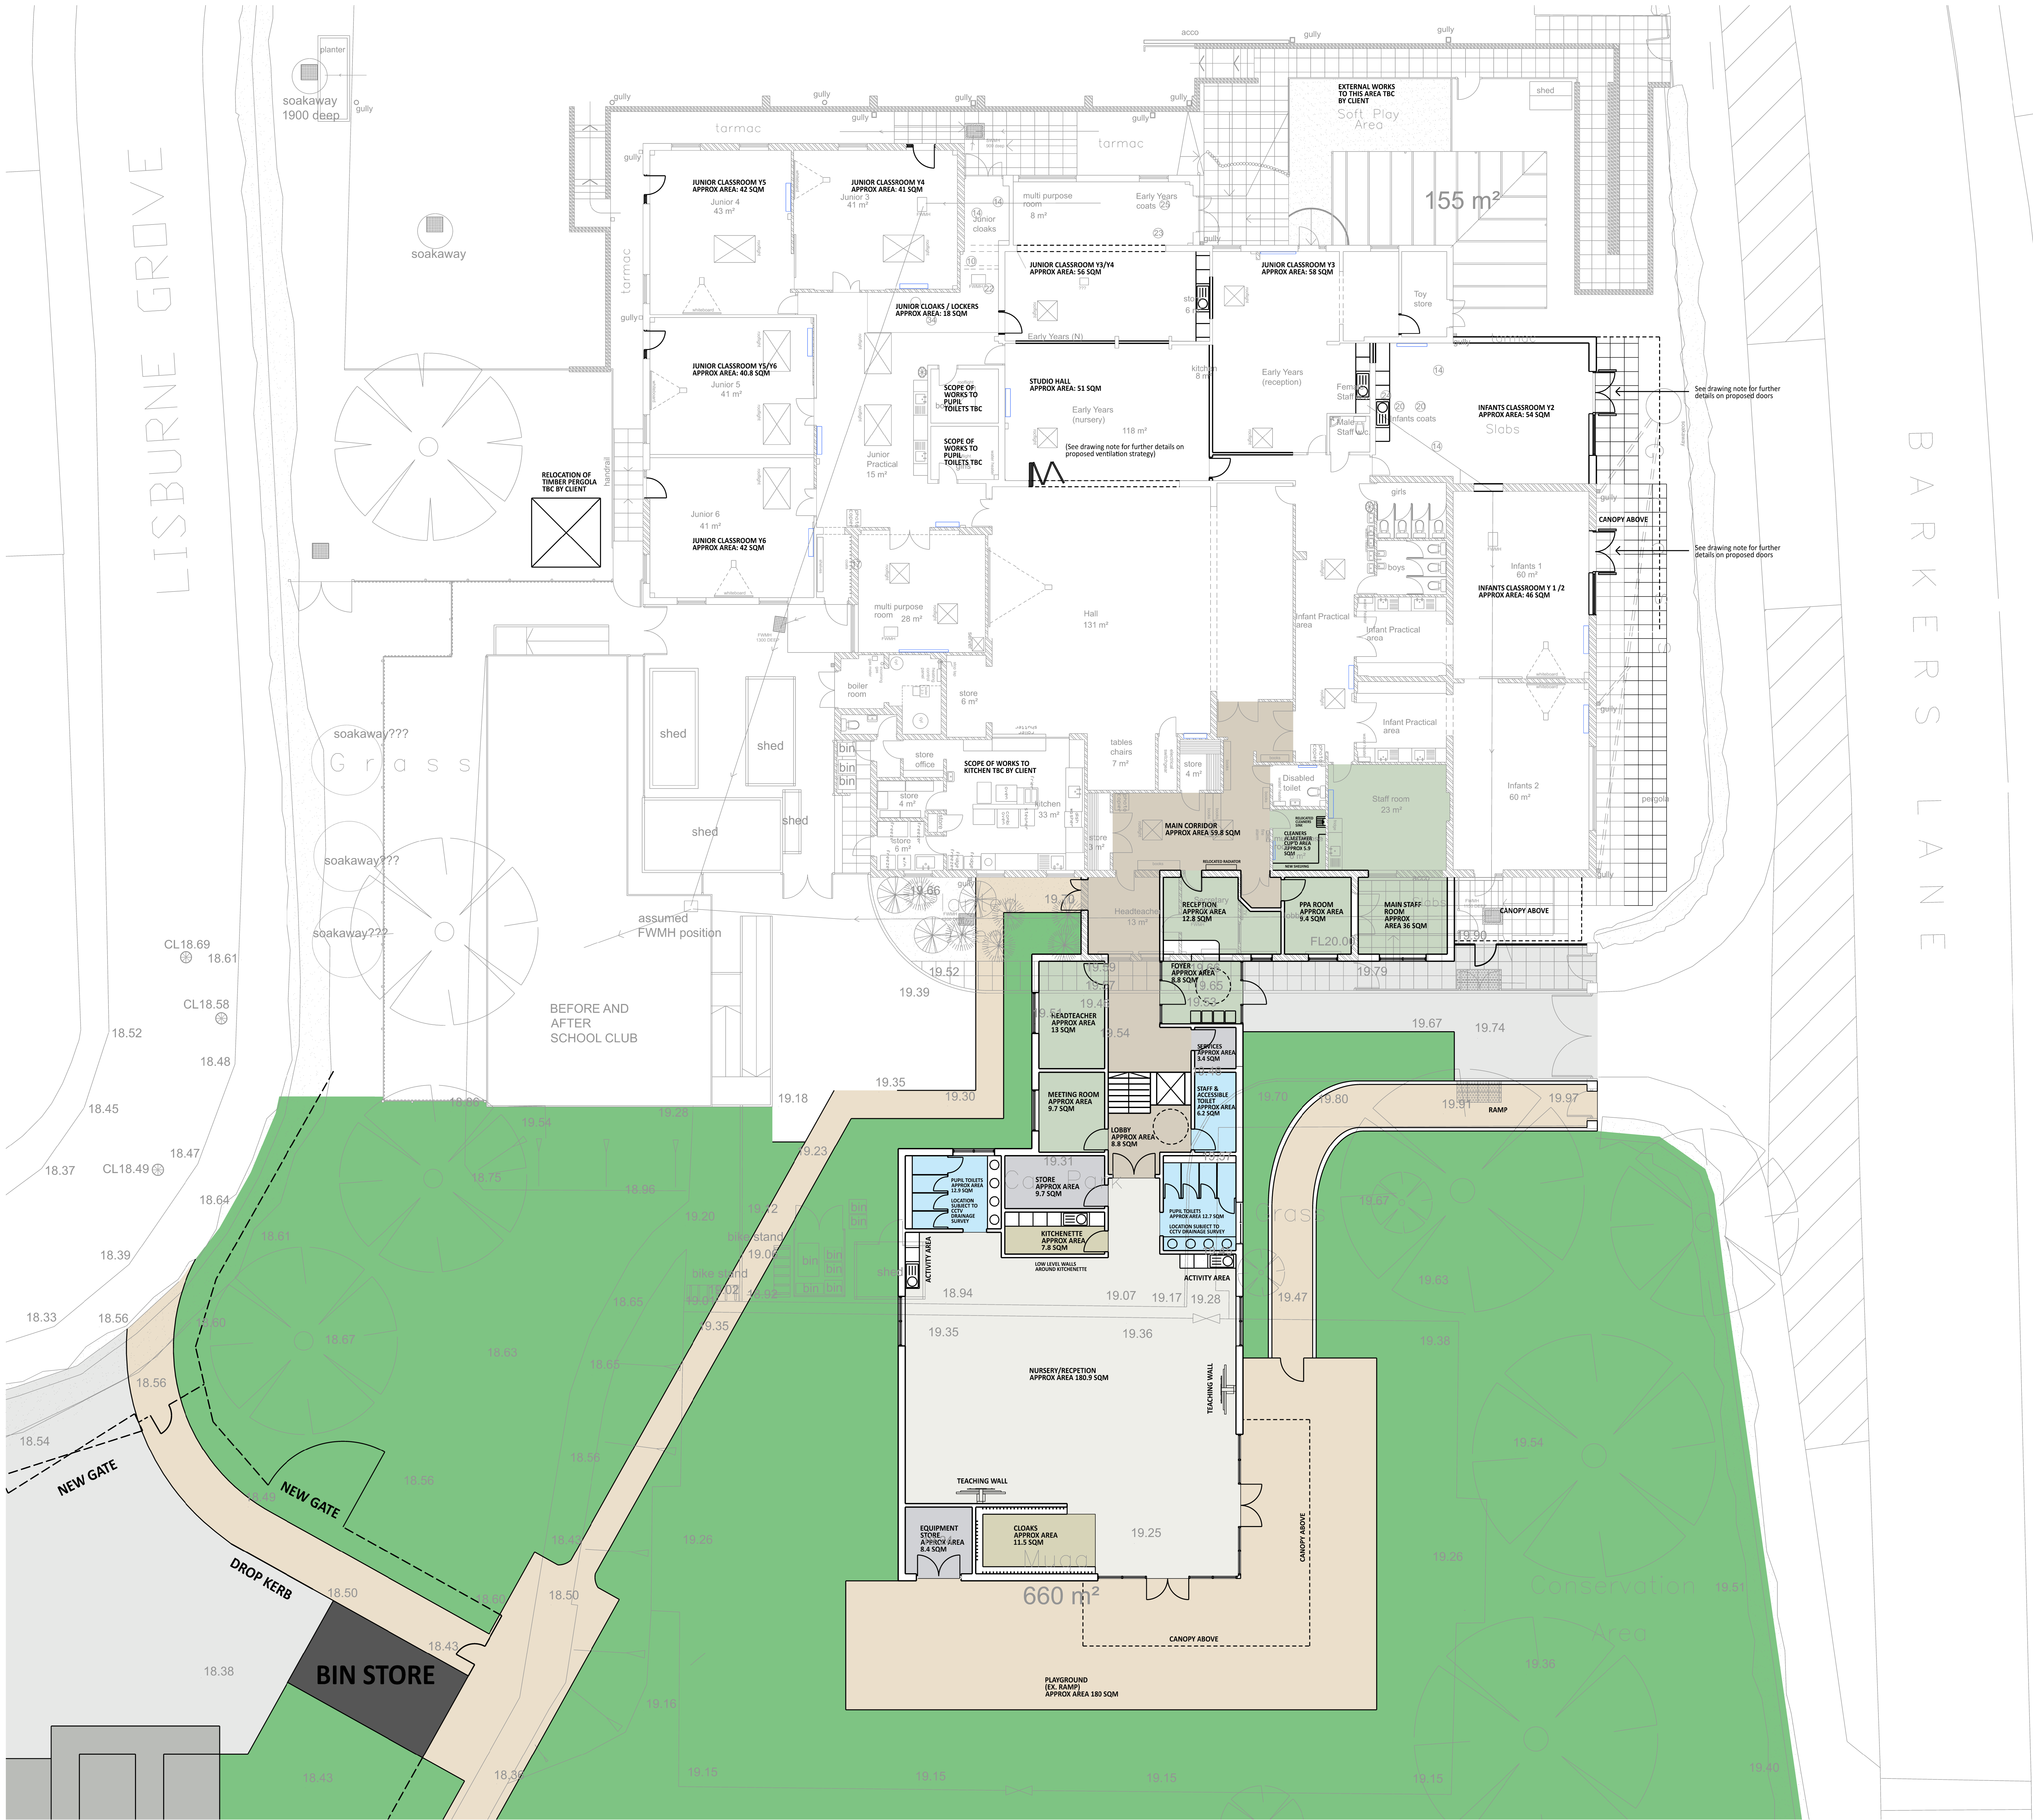

General Notes

- Contractor to verify all dimensions and check level datums on site
- All of the designs are the sole property of TACP Architects Ltd and may not be used without their written agreement
- All prints, specifications and their copyright are the property of TACP Architects Ltd
- Do not scale off drawings
- All dimensions shall be checked on site before commencement of shop drawings, manufacture and all discrepancies must be reported to TACP Architects Ltd

Key:

- Existing Building
- Client to confirm if existing radiators are to be stripped out and replaced with new

Drawing Notes:

Ventilation strategy to studio hall to be agreed between client and M&E Engineer before works are undertaken. For further details on ventilation strategy see M&E Engineers drawings and details.

Proposed specification of doors to infant classrooms Y1, Y2 & Y3 to be agreed between client and W&C before any works are undertaken. Doors shown currently are not indicative of doors proposed for these areas.

Risk Assessments

Revisions	Rev.	Date	Description	By	Check
P01	2020.08.24		Drawing issued for planning application submission.	UT	MG



Client

Read Construction

Project Title

Barker's Lane Community School

Drawing Title

Ground Floor Plan as Proposed

Scale	Date	Drawn By	Checked By	Office
1:100@A0	August 2020 LT	MG		Wrexham

Project No.

20014

BLS-TACP-A1-00-DR-A-0100

P01

TACP Architects Ltd
Peninsula House
Ellice Way
Wrexham Technology Park
Wrexham LL13 7YT
T: 01978 291161
E: admin@tacparchitects.co.uk

www.tacparchitects.co.uk

Architecture • Interior Design • Healthcare Planning • Conservation • Masterplanning • Sustainable Design