
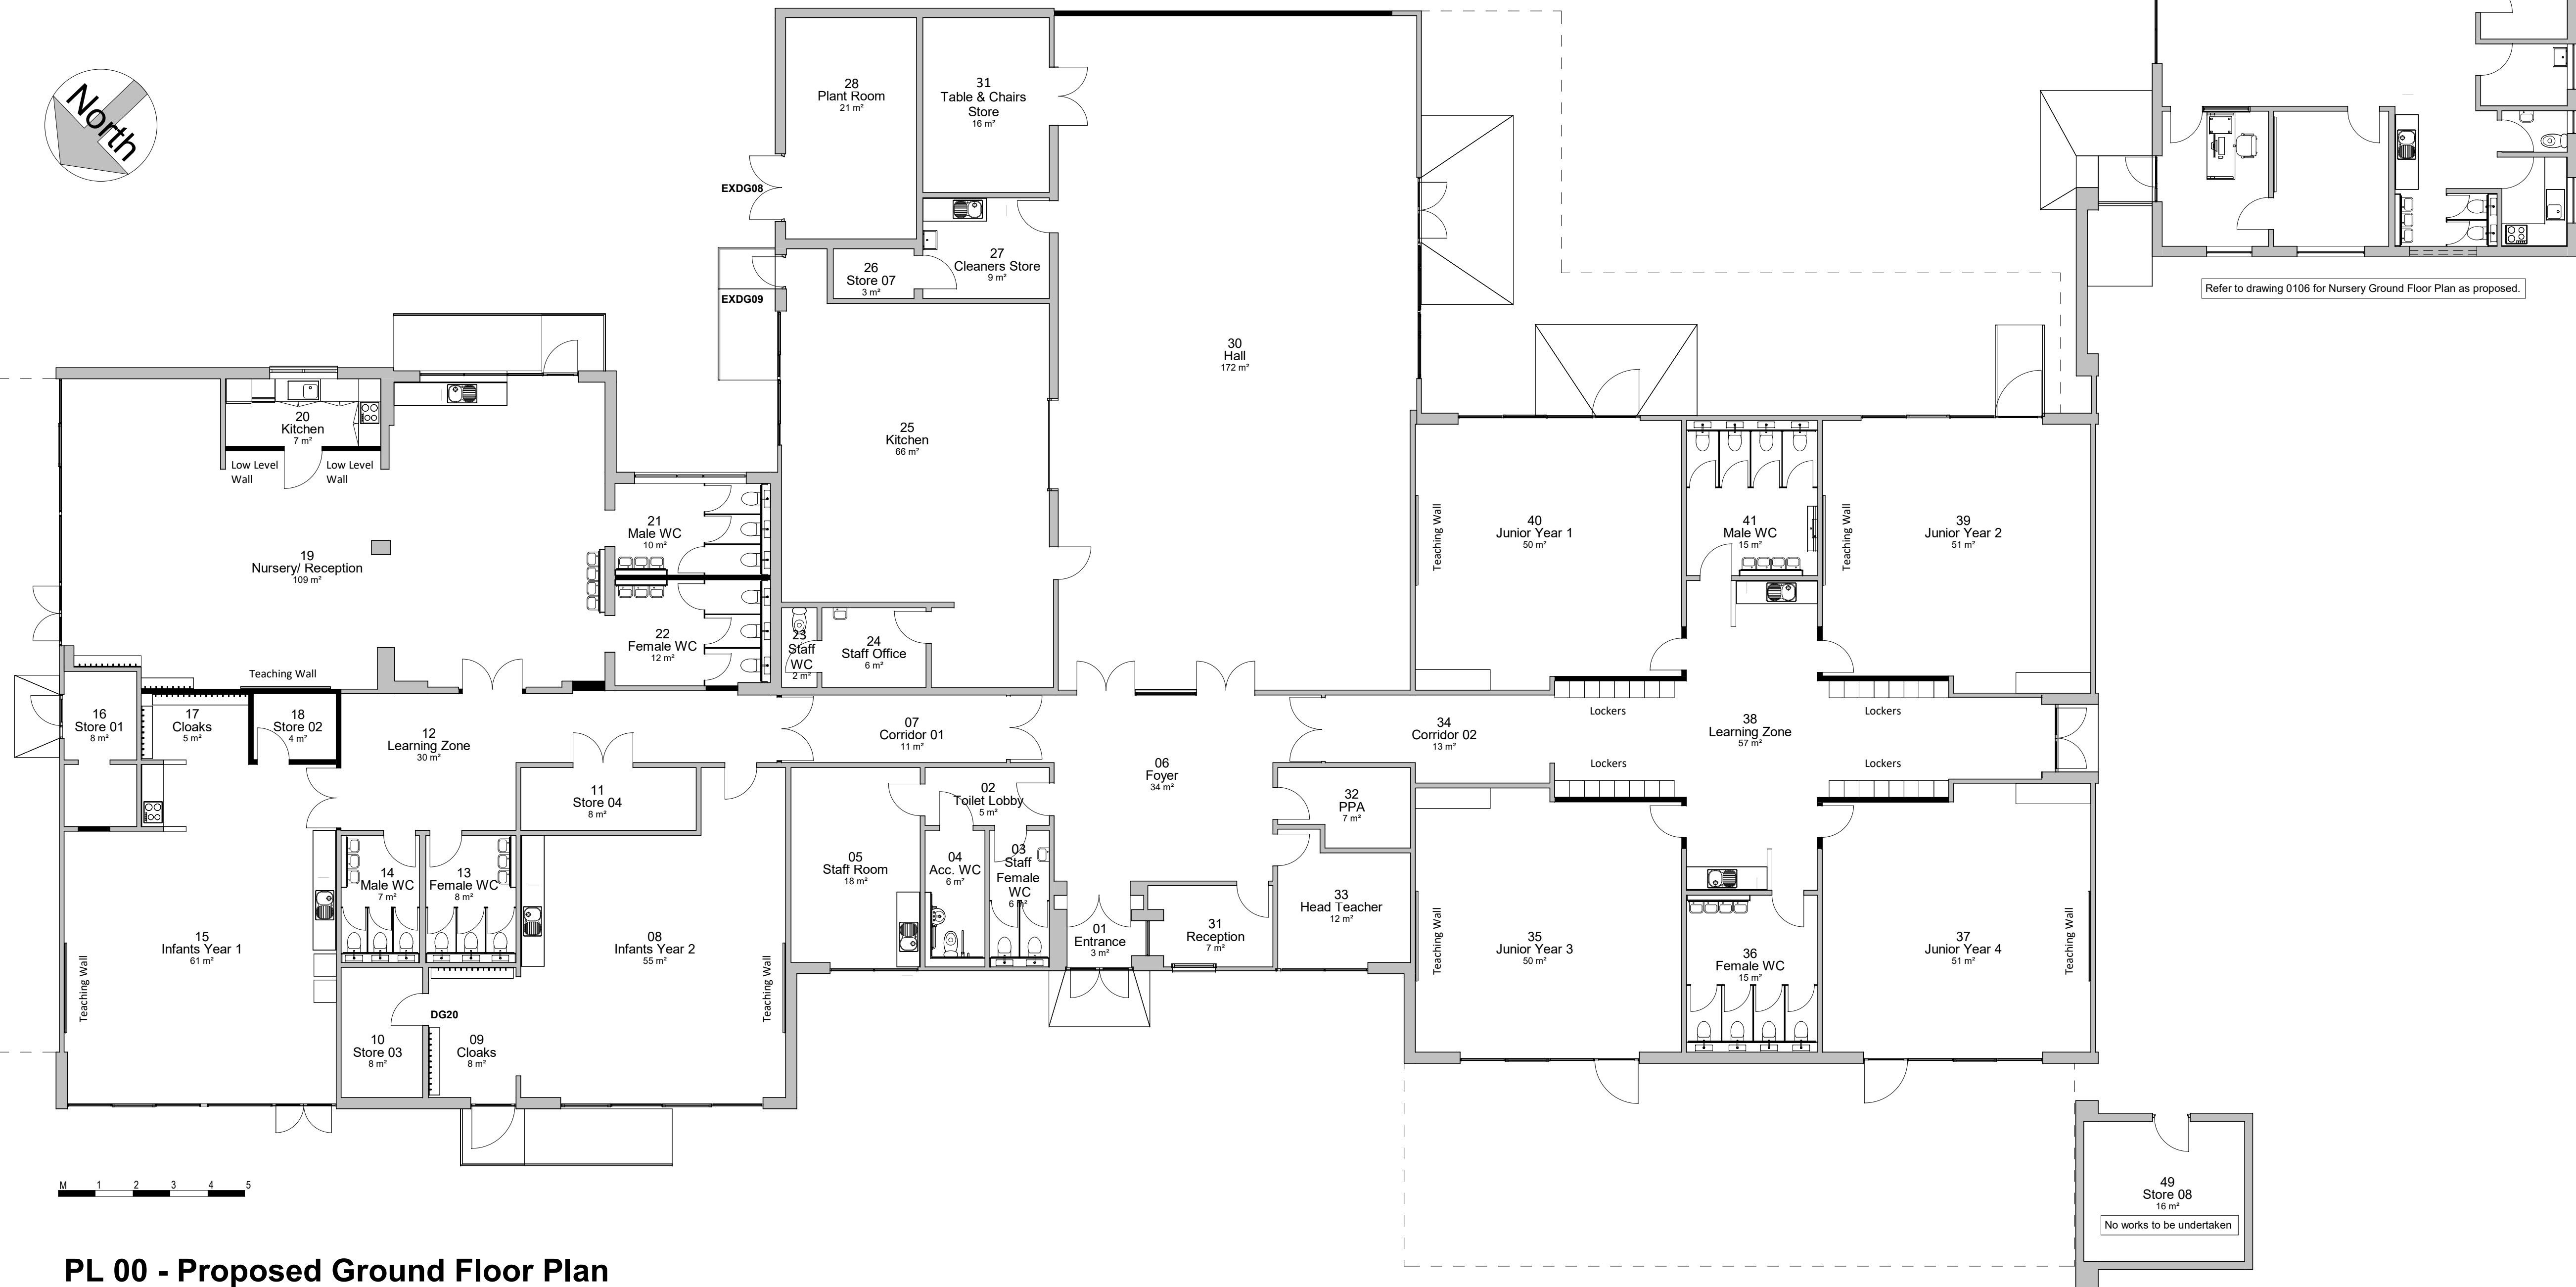


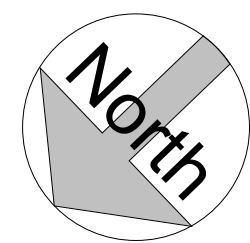

PL 00 - Proposed Ground Floor Plan

General Notes

1. Contractor to verify all dimensions and check level datums on site
2. All of the designs are the sole property of TACP Architects Ltd and may not be used without their written agreement
3. All prints, specifications and their copyright are the property of TACP Architects Ltd
4. Do not scale off drawings
5. All dimensions shall be checked on site before commencement of shop drawings, manufacture and all discrepancies must be reported to TACP Architects Ltd

Key:

 Existing Building
 Proposed Works

[illegible]

Client
Read Construction

Project Title	Welsh Medium & Borrás CP School
Drawing Title	WM - Ground Floor Plan as Proposed

Purpose of Issue	Status
Planning Application	

Scale	Date	Drawn By	Checked By
1 : 100@A1	06/10/20	LT	MG

Job Number	Project•Originator•Zone•Level•Type•Role•Number	Revision
19076	BOR-TACP- A2-00-DR- A-0104	P2

TACP Architects Ltd
Pembroke House
Elice Way, Wrexham Technology Park,
Wrexham, LL13 7YT
01978 291161



admin@tacparchitects.co.uk
www.tacparchitects.co.uk

Architecture • Interior Design • Healthcare Planning • Conservation • Masterplanning • Sustainable Design