
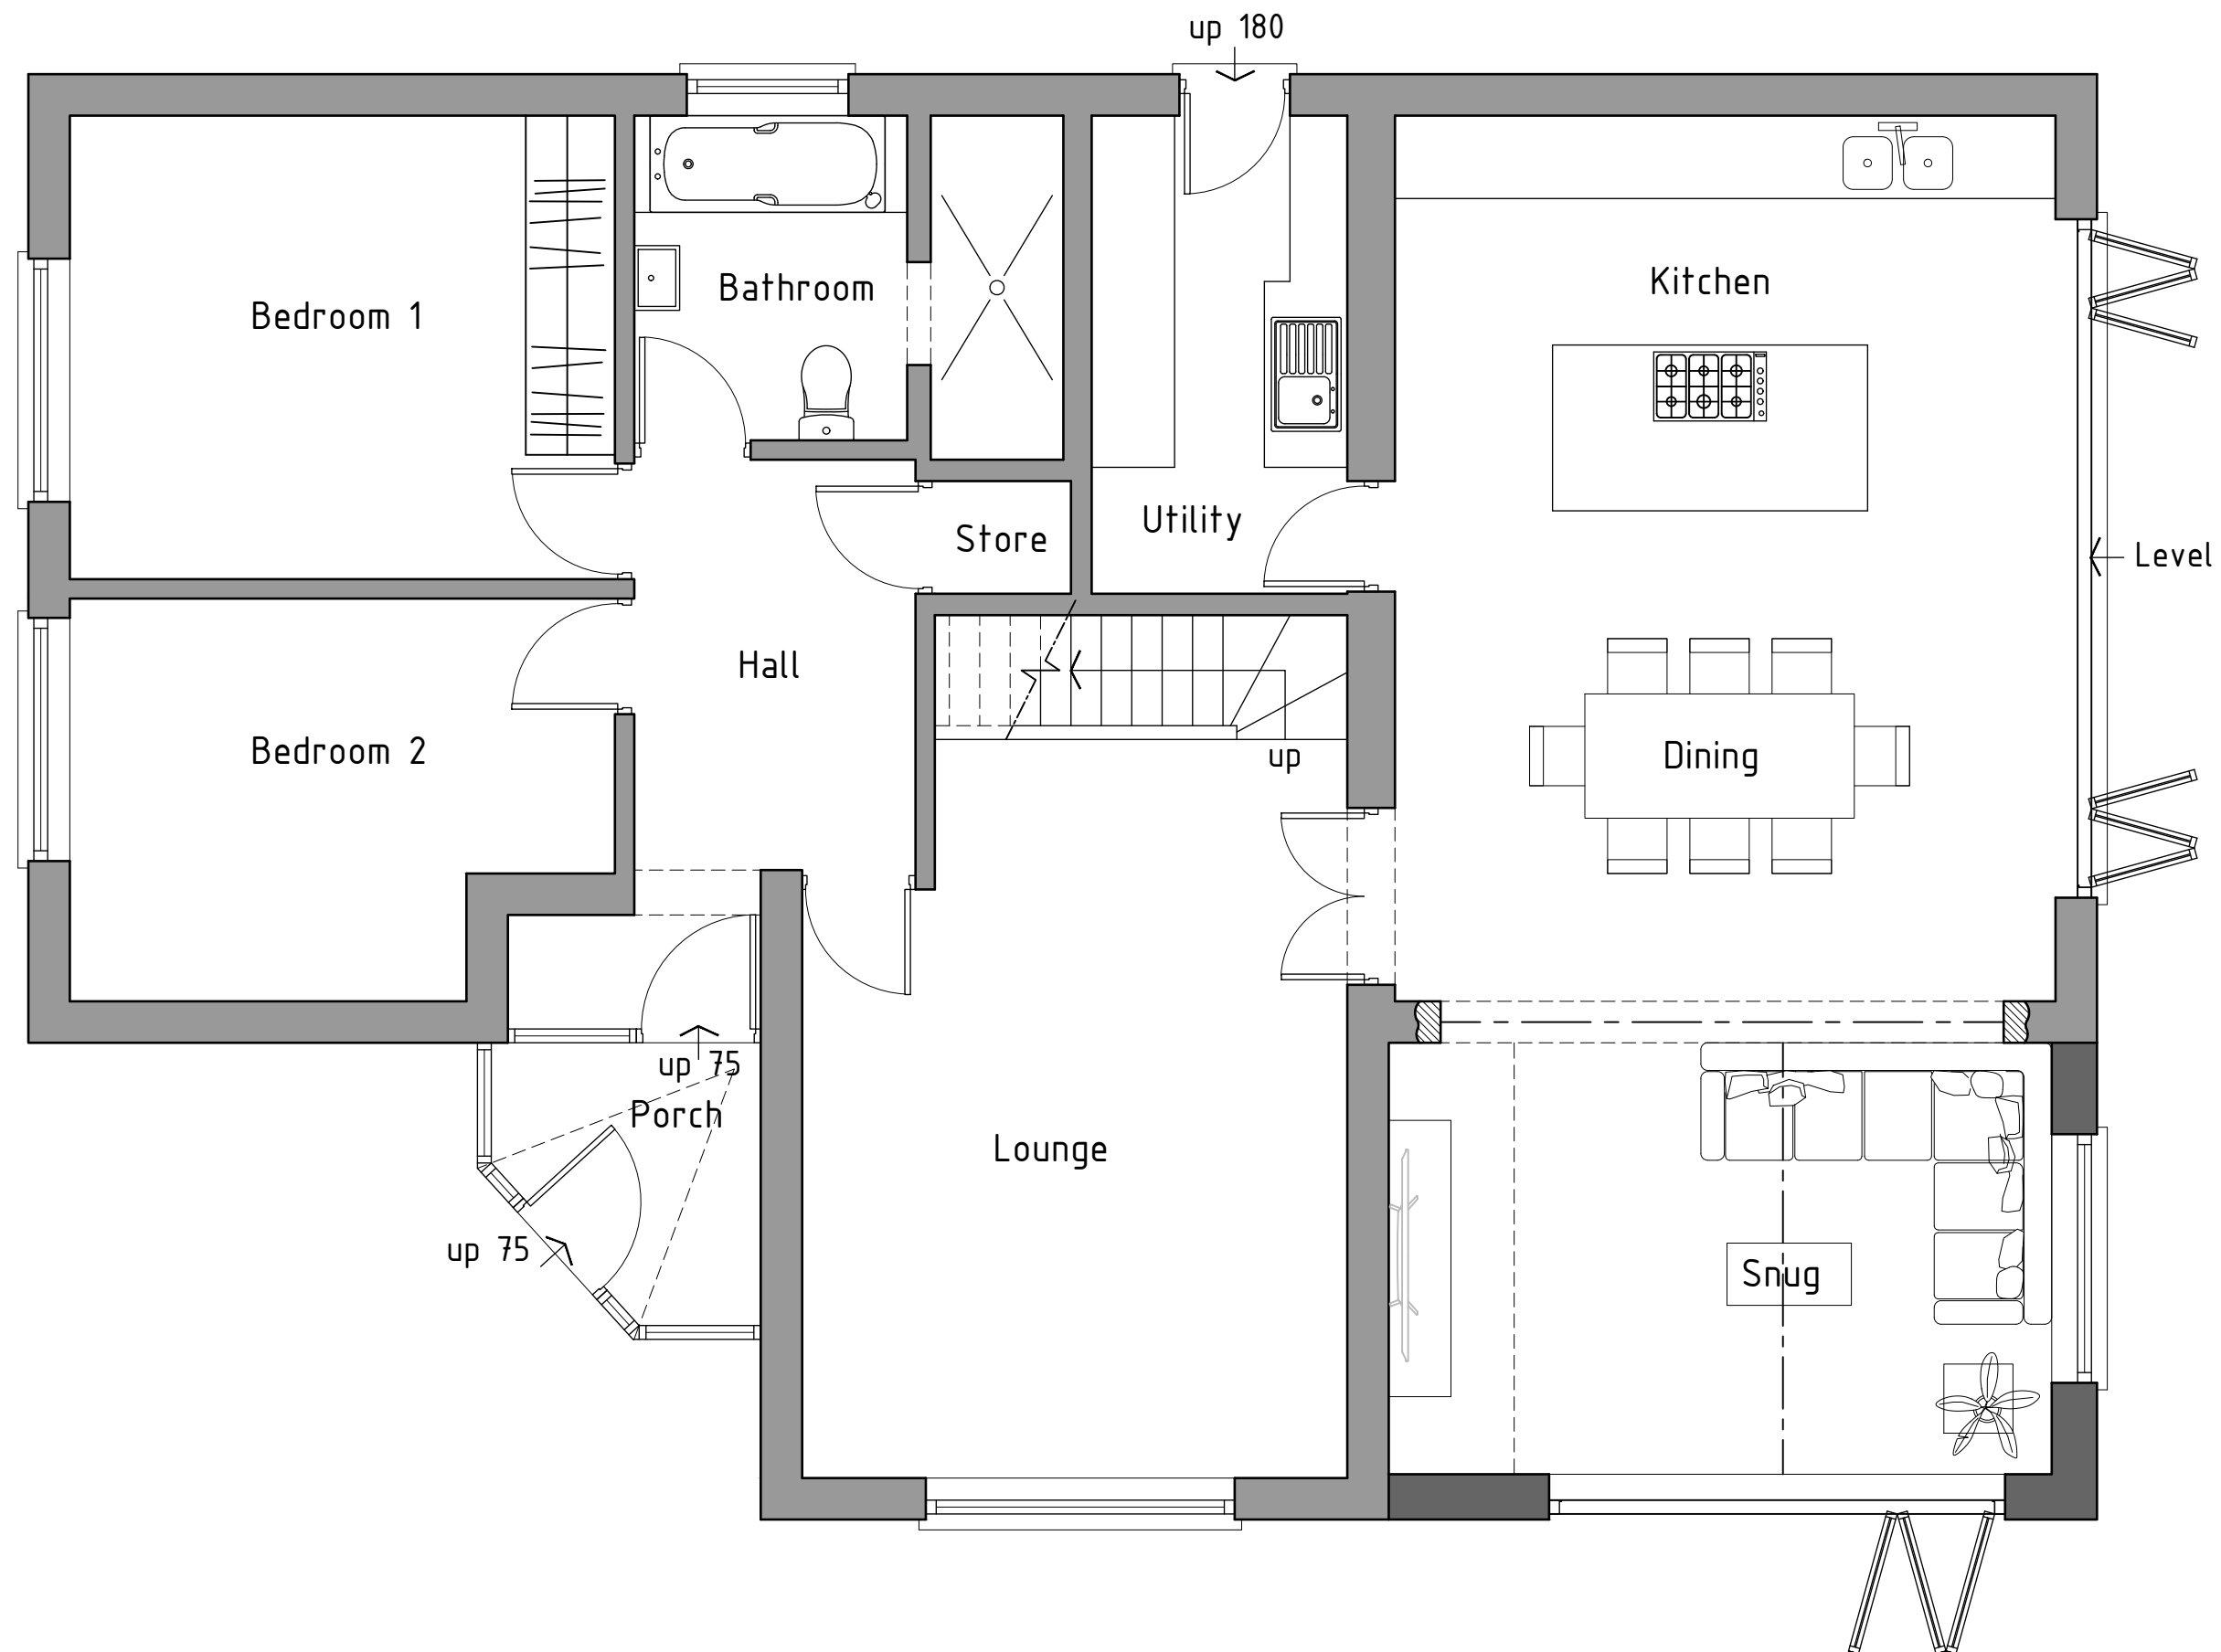


 

Ground floor plan 1:50

HDS ARCHITECTURAL SERVICES
HDS Architectural Services, The Foundry,
15 Yorke Street, Wrexham
LL13 8LW
Tel (01978) 345250
www.hdsarchitectural.co.uk

Project; No.2 Snowdon Drive, Wrexham, LL11 2UY	
Title; Proposed Floor Plans	Scale (A3); 1:50
Dwg No; SD/PD/03	Date; January 24th 2020
Revision;	