



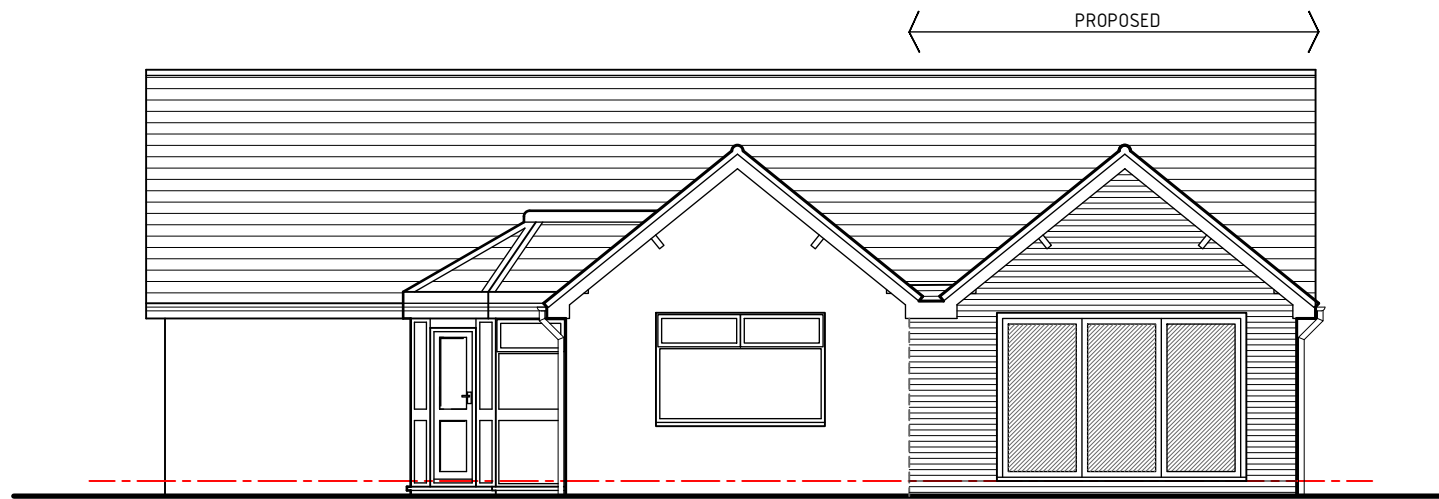


Front Elevation 1:100

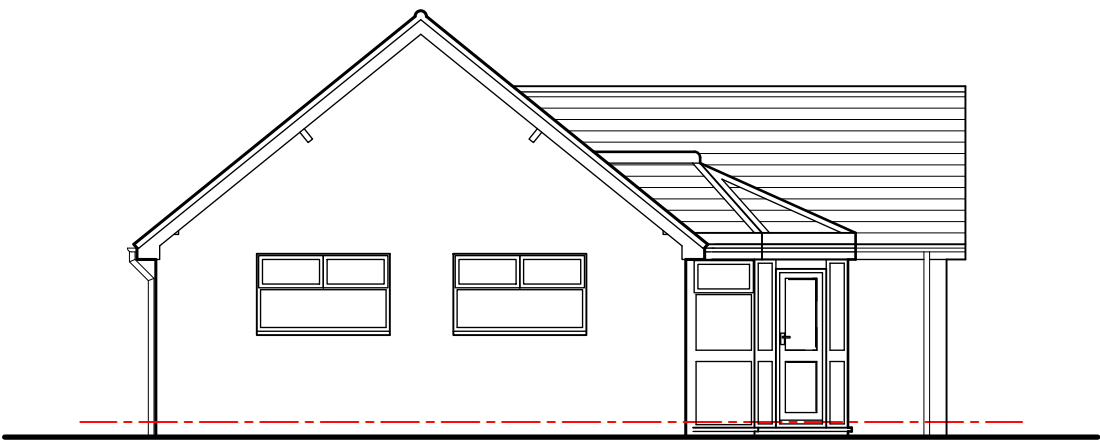

Side-01 Elevation 1:100



Rear Elevation 1:100

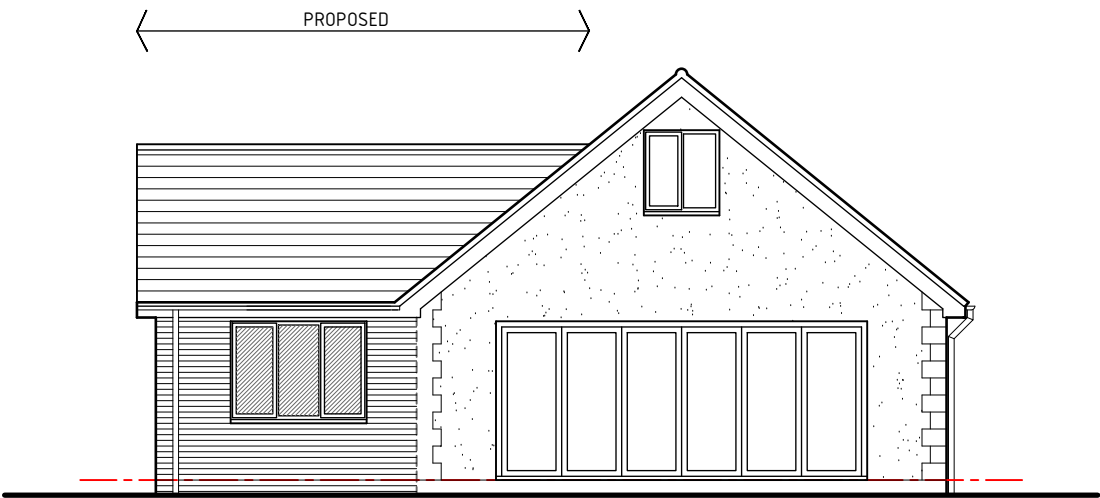

Side-02 Elevation 1:100



HDS ARCHITECTURAL SERVICES
 HDS Architectural Services, The Foundry,
 15 Yorke Street, Wrexham
 LL13 8LW
 Tel (01978) 345250
 www.hdsarchitectural.co.uk

Project; No.2 Snowdon Drive, Wrexham, LL11 2UY	
Title; Proposed Elevations	Scale (A3); 1:50
Dwg No; SD/PD/04	Date; January 24th 2020
Revision;	