




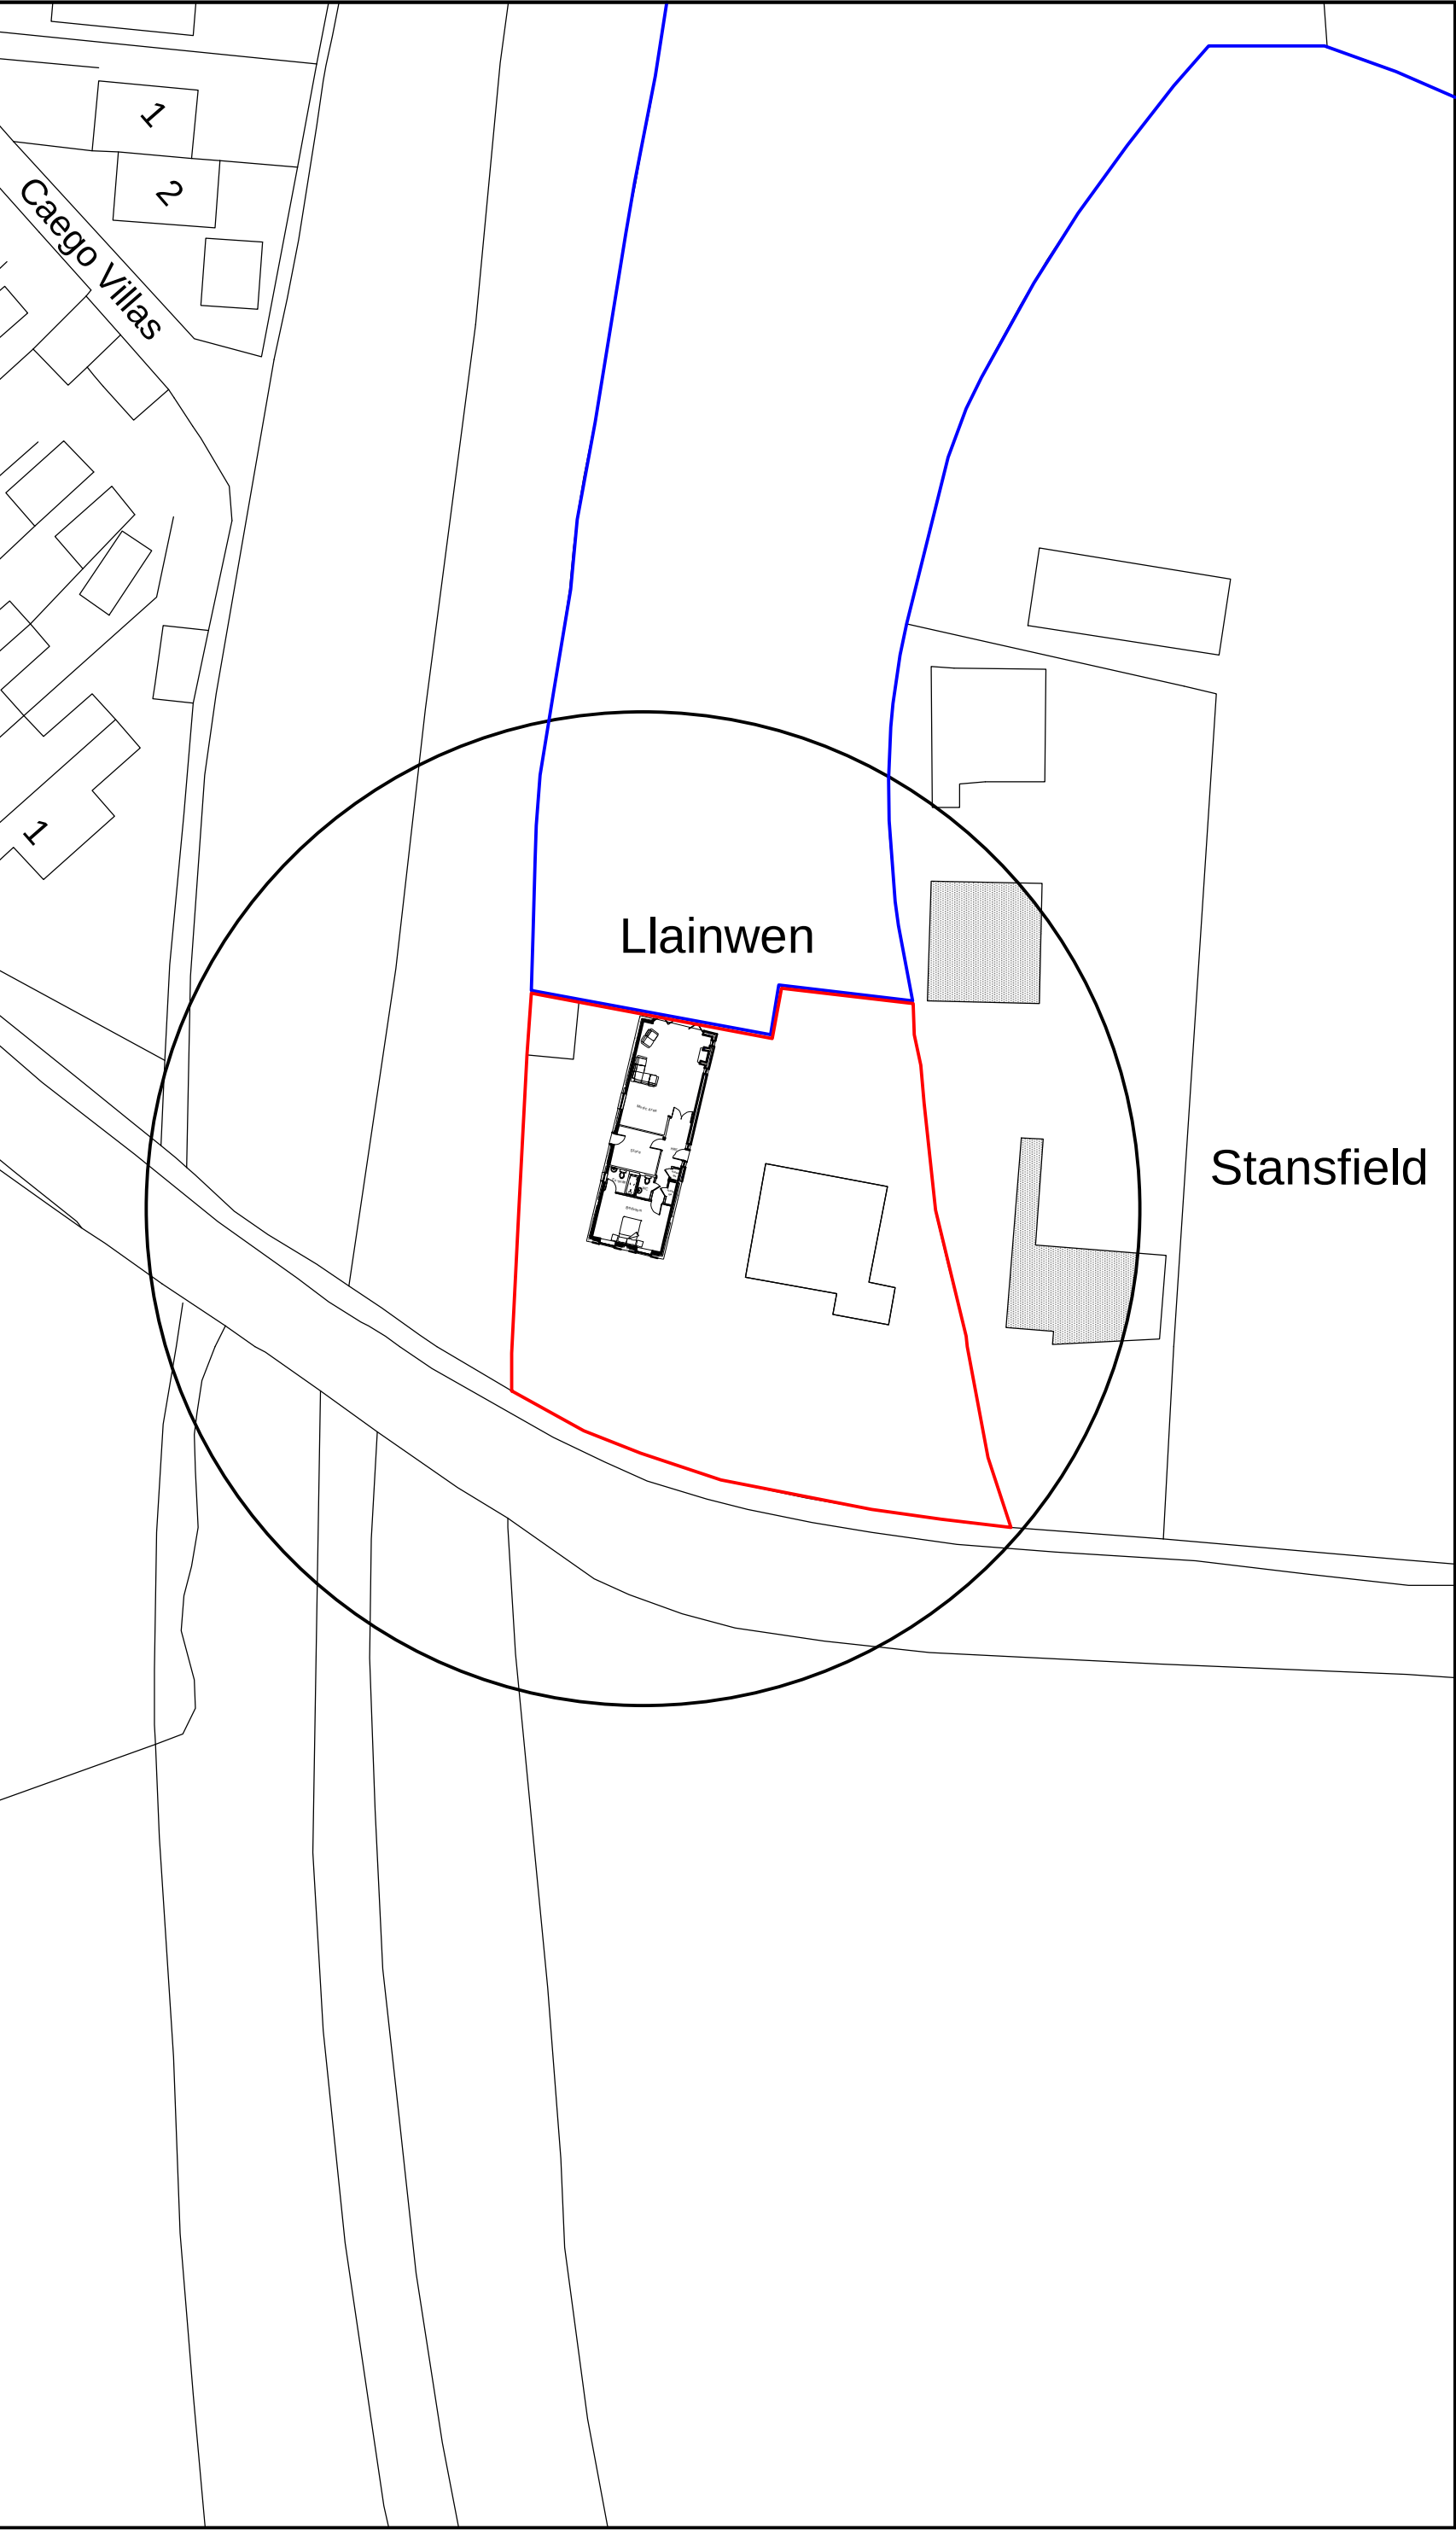

Site Plan 1:500

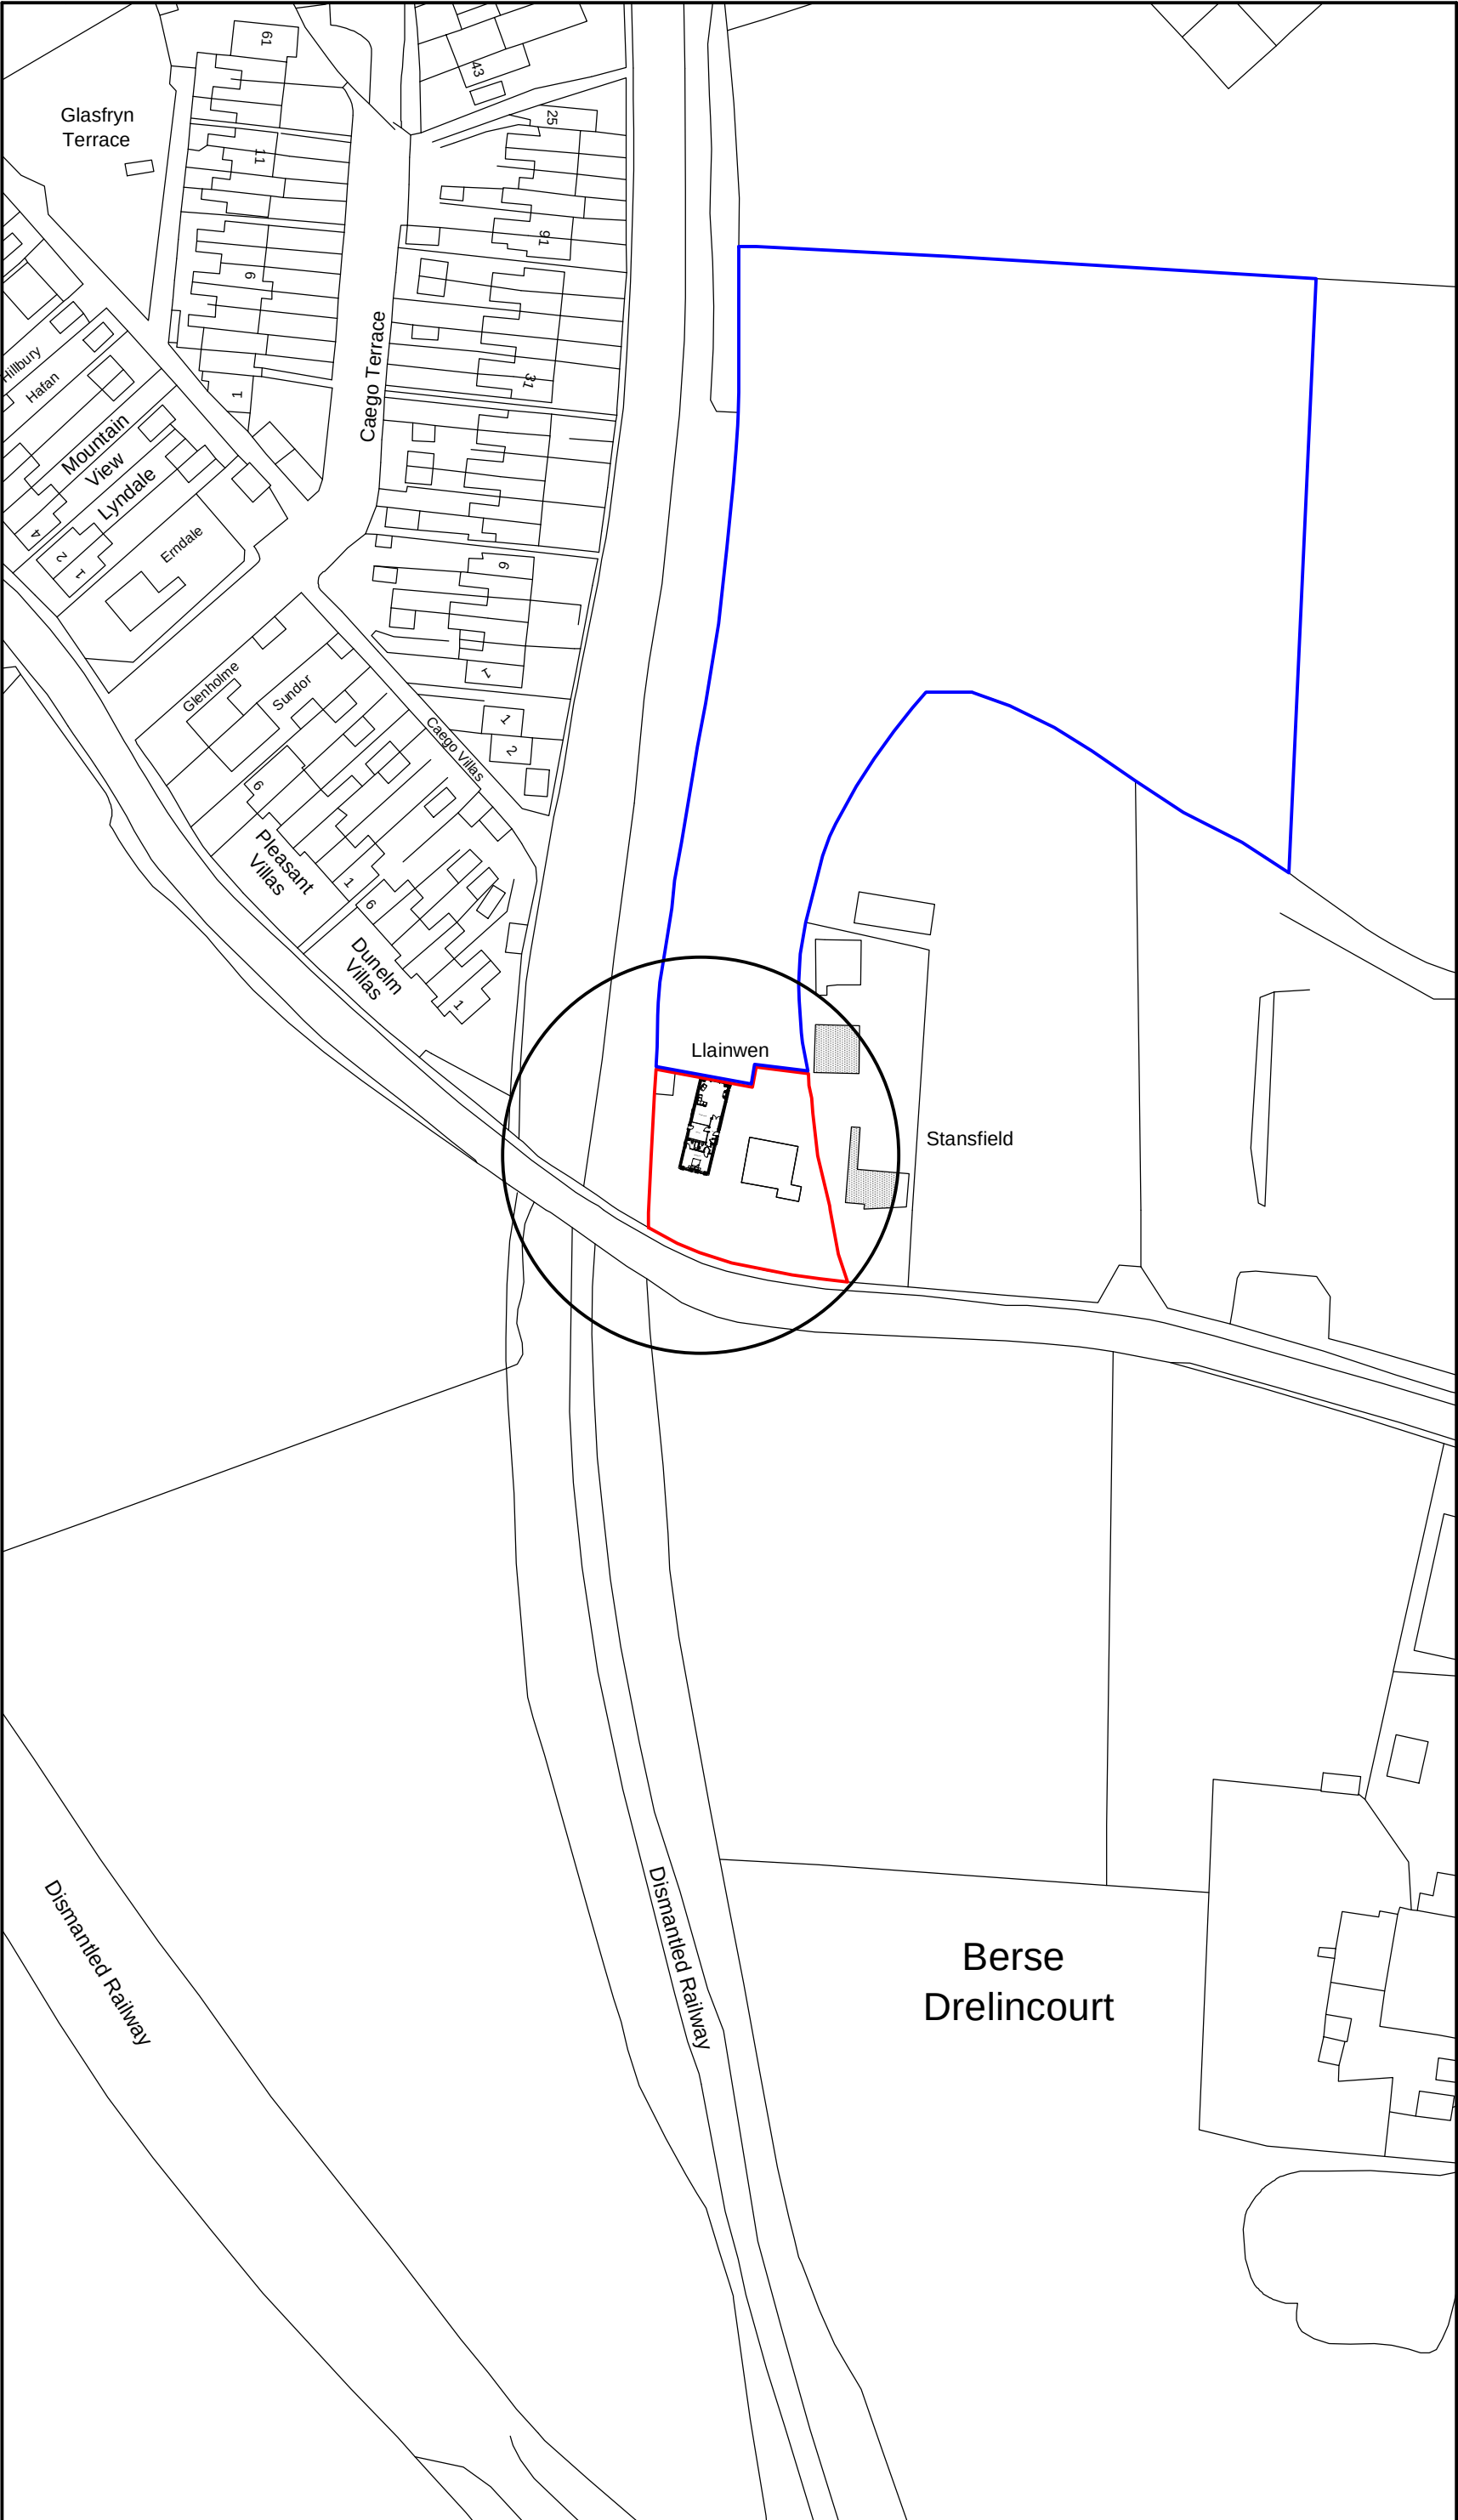

Location Plan 1:1250

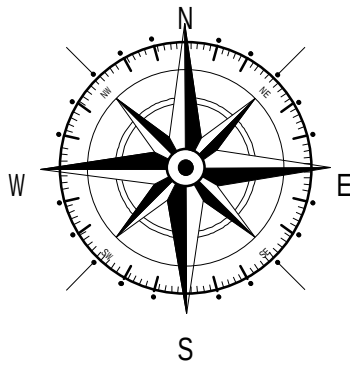

Key

Surrounding Buildings

Application Site

Land Owned

A	08/20	Boundary Amends	D.J.F.
Rev	Date	Detail	Initial

Project:
Proposed alterations at
Llainwen, Berse Road,
Caego, Wrexham,
LL11 6TS

Title: Planning:Site & Location Plan	Scale: (A2) 1:500 & 1:1250
--	----------------------------------

Drawn By: E.M.Jackson	Date: Aug 2020
--------------------------	-------------------

Drawing No: M114/004	Sheet: 1 of 1
-------------------------	------------------

blueprint

architectural services

partner

LABC

Office 3K4,
Redwither Business Tower,
Wrexham. LL13 9XT
Tel: 01978 356500
www.blueprintarchitectural.com
© copyright all rights reserved