


FOR CONSTRUCTION
PURPOSES DO NOT SCALE

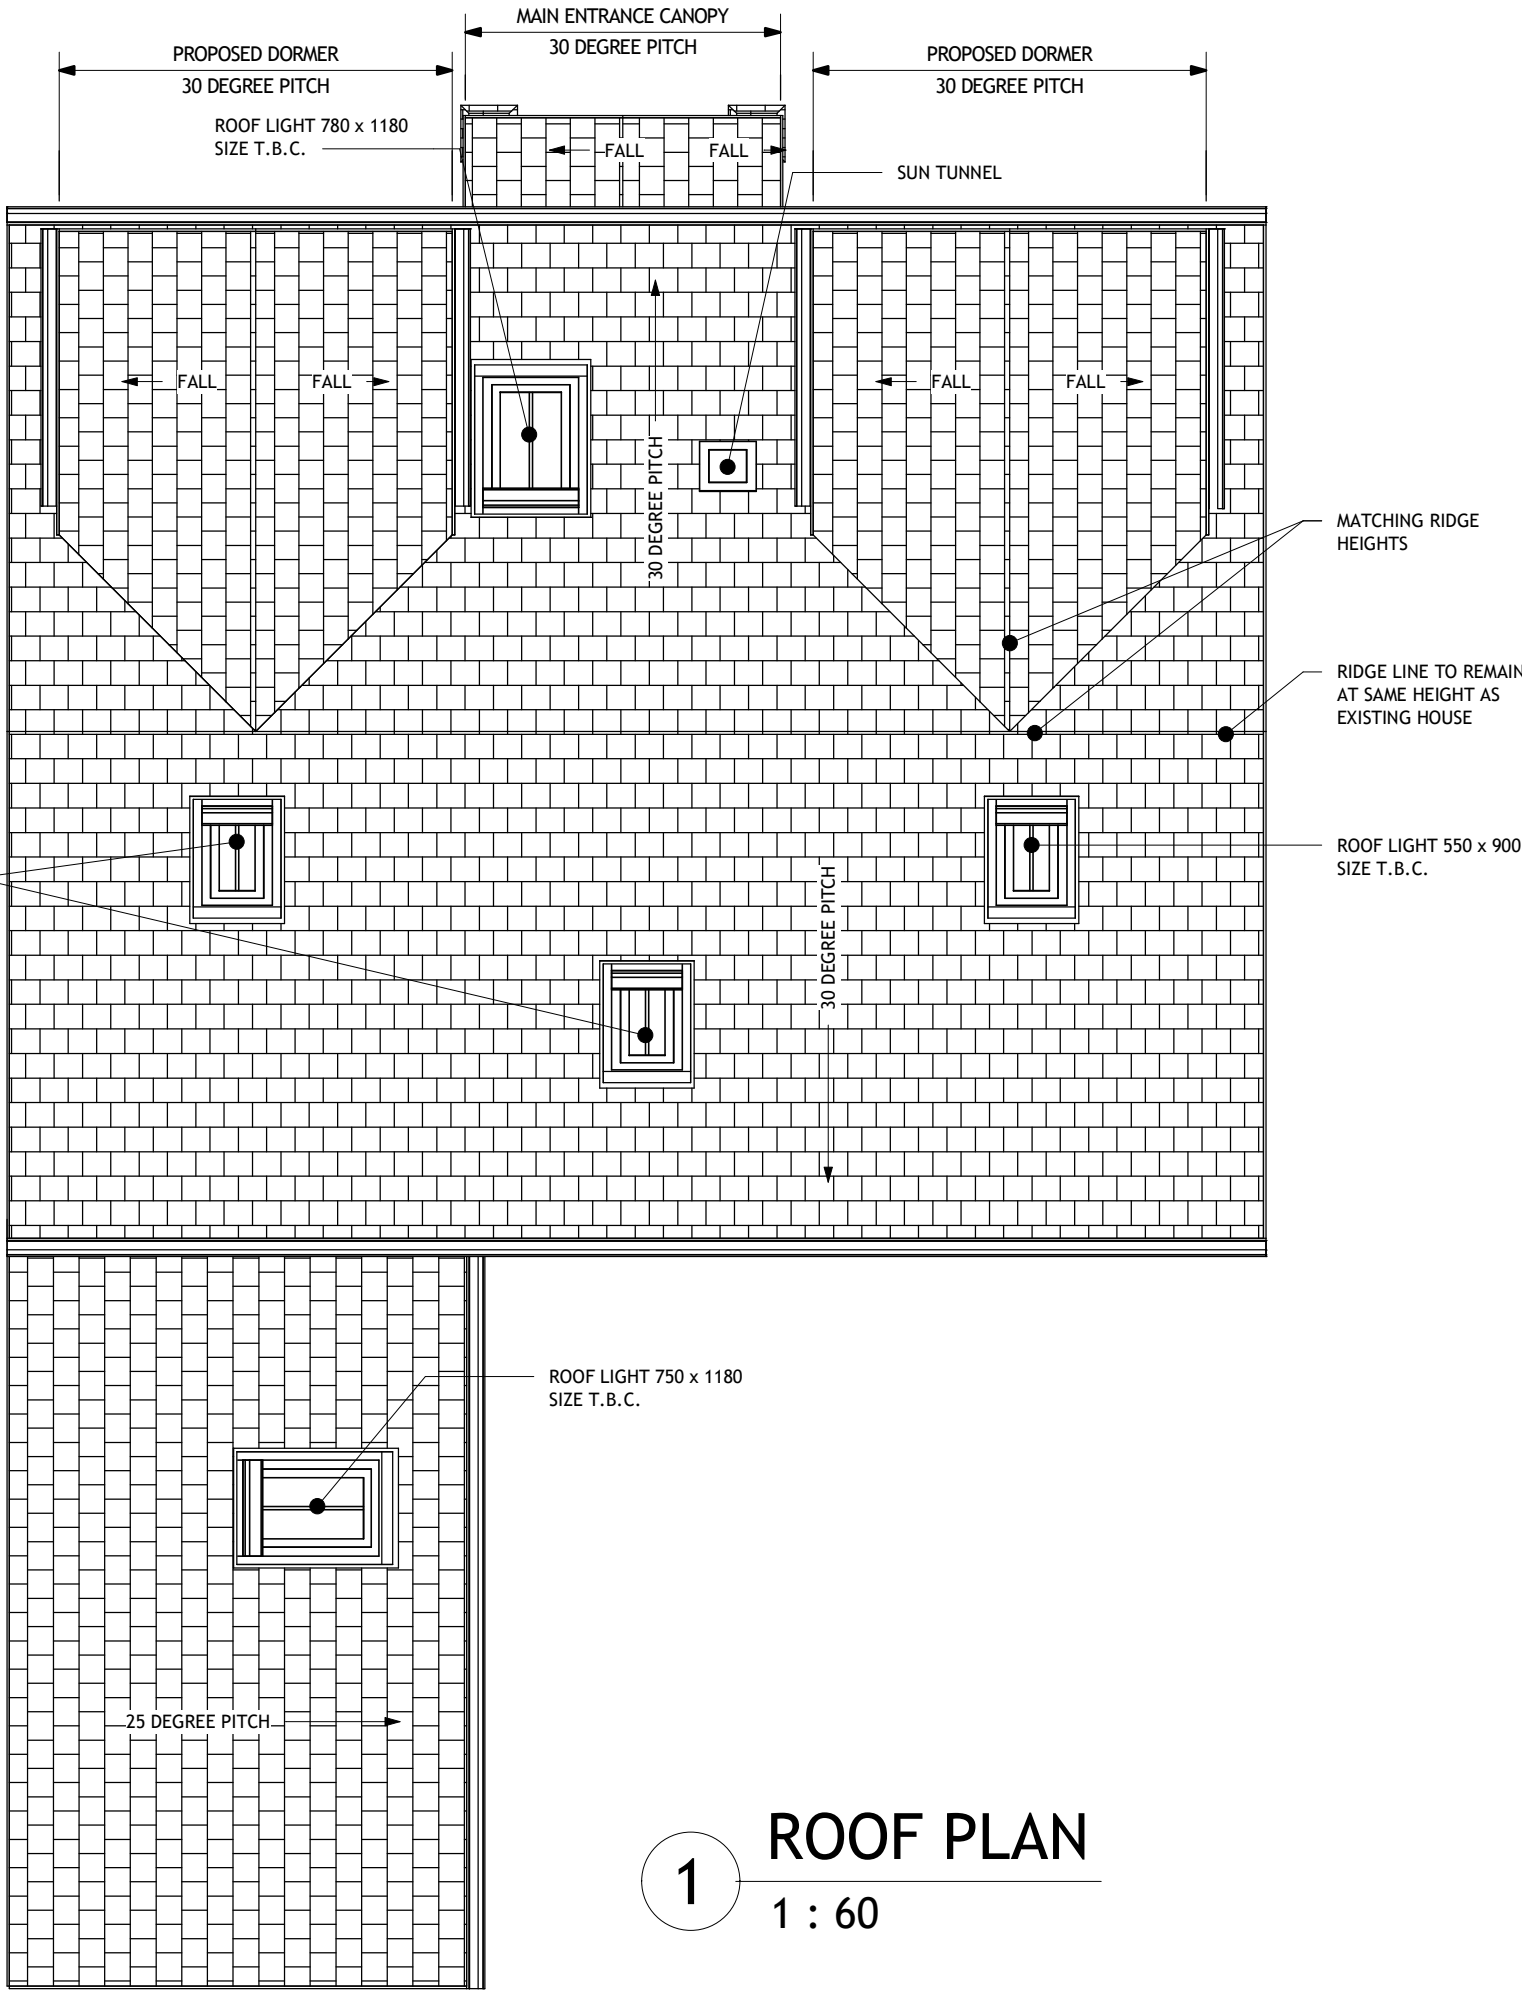

1 ROOF PLAN
1 : 60

P3	ISSUED FOR PLANNING	11/06/20
P2	FRONT CANOPY RE-LOCATED	30/05/20
P1	ISSUED FOR COMMENT	22/05/20

DRAWING STATUS:
PLANNING APPROVAL

CLIENT:
Mr & Mrs D. RAWLINSON

PROJECT:
PROPOSED GRD, 1st & ROOF ALTERATIONS
TO, WHITTINGTON COTTAGE, TOP ROAD,
SUMMERHILL LL11 4TA

TITLE:

PROPOSED ROOF PLAN

	DRAWN BY: CAD	DATE: FEB. '20
SCALE: @A3 1 : 60	DRAWING No: 03	REV: P3