




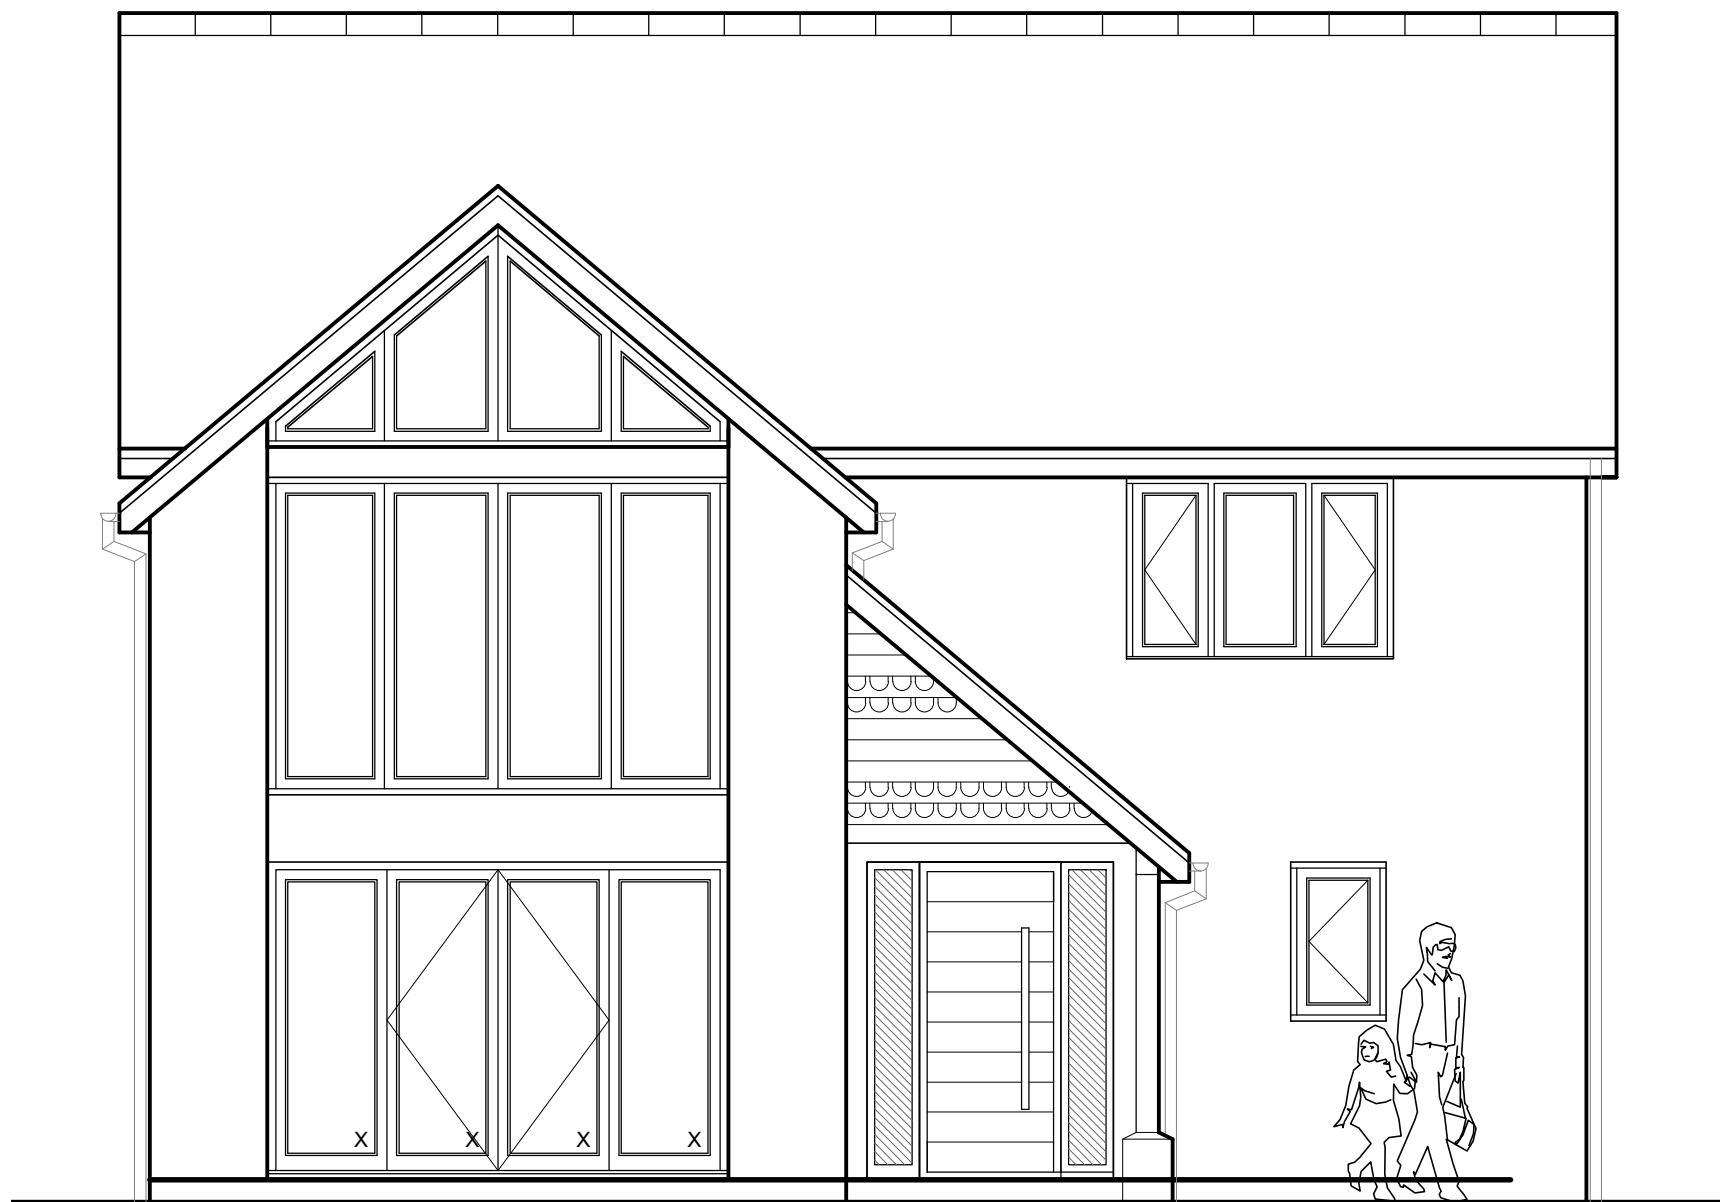


Front Elevation

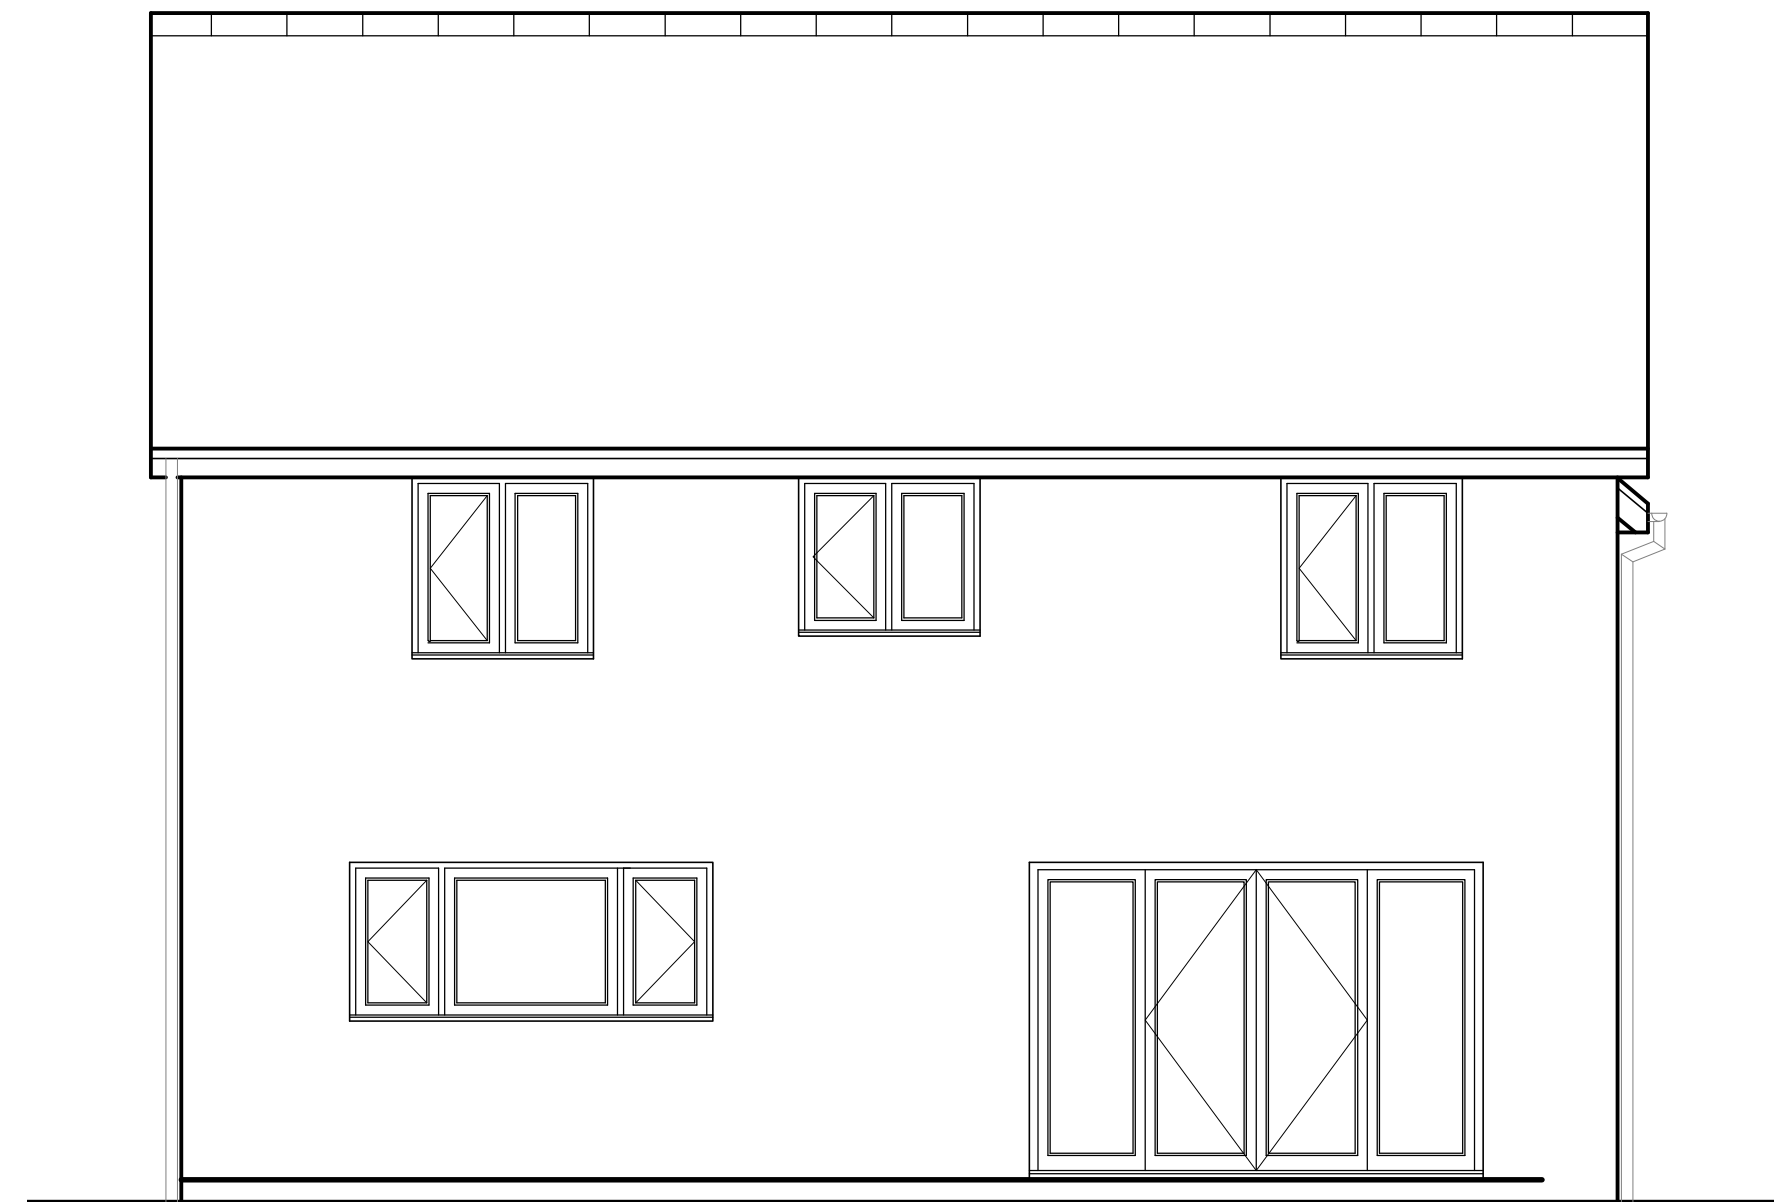

Rear Elevation

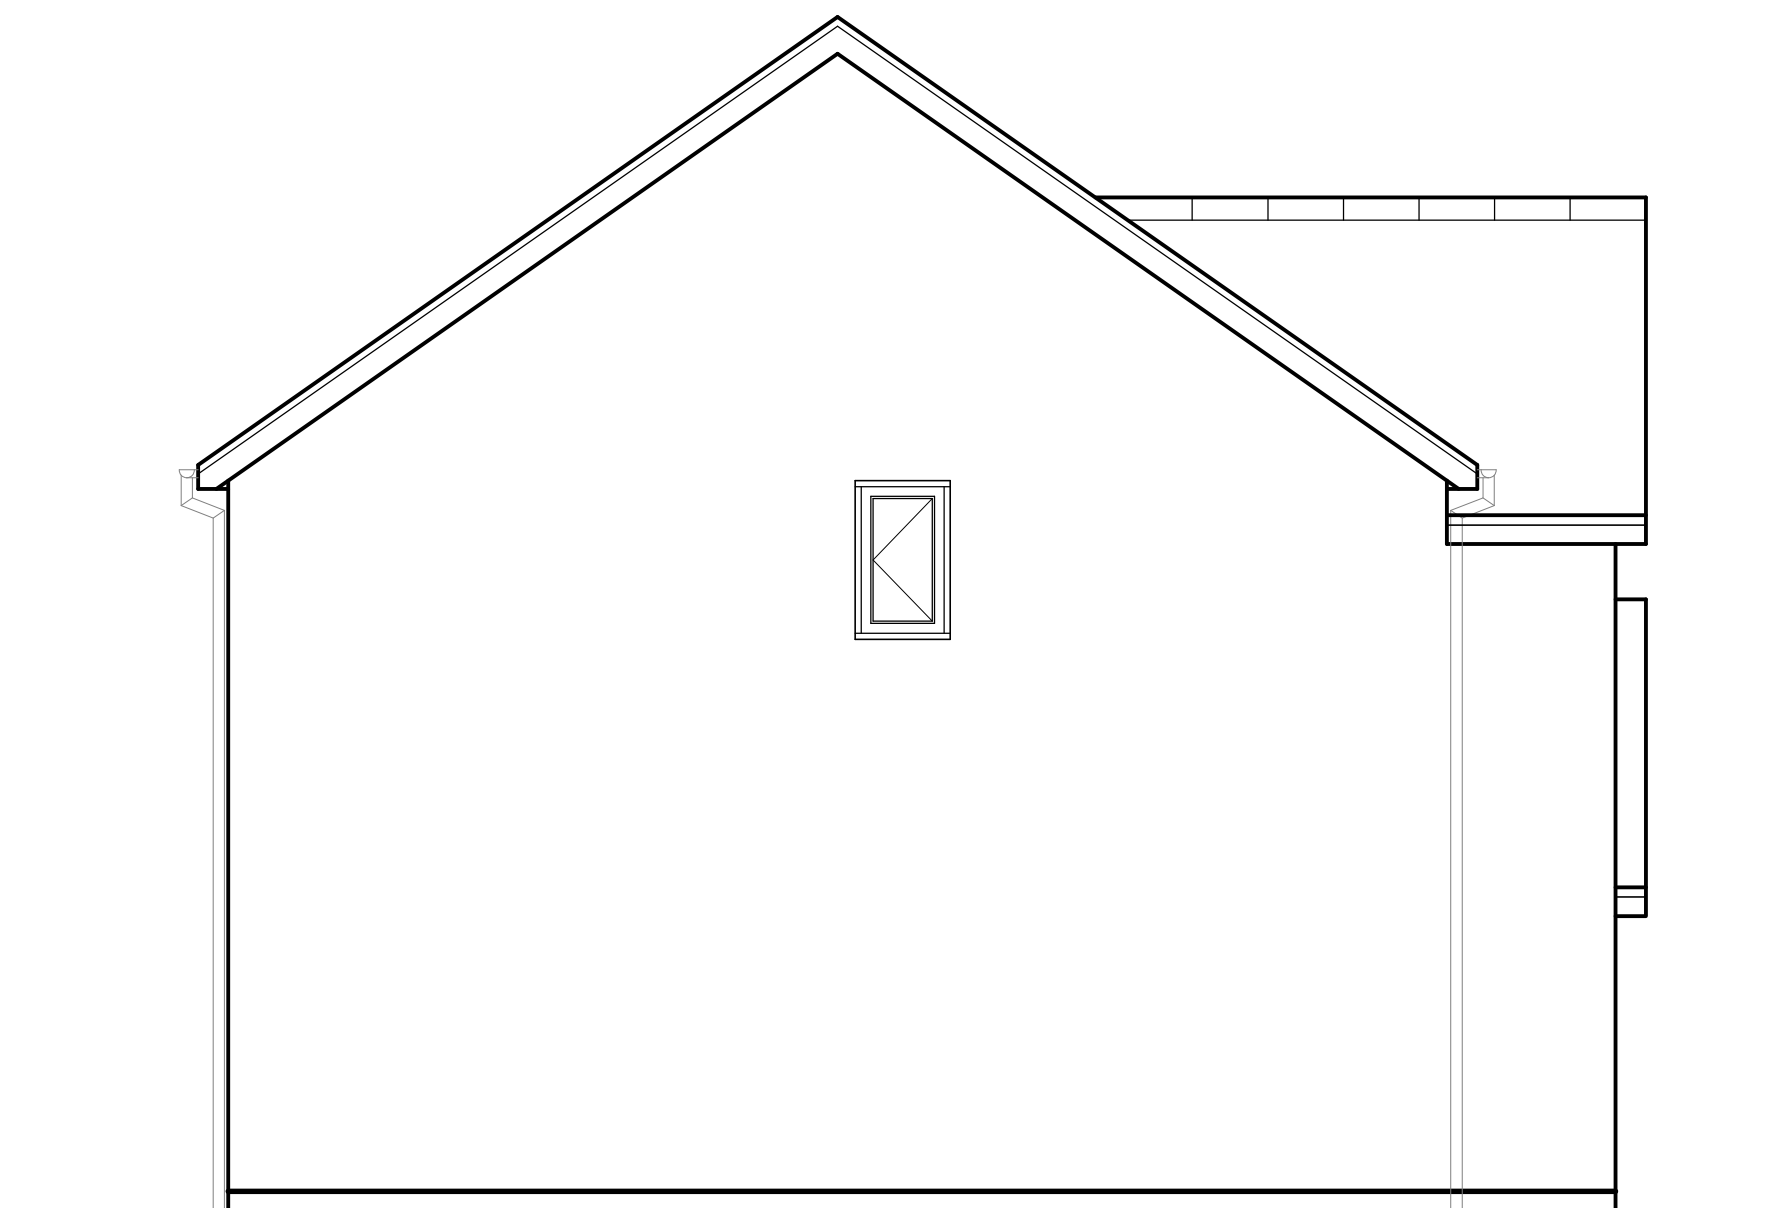

Side Elevation 1

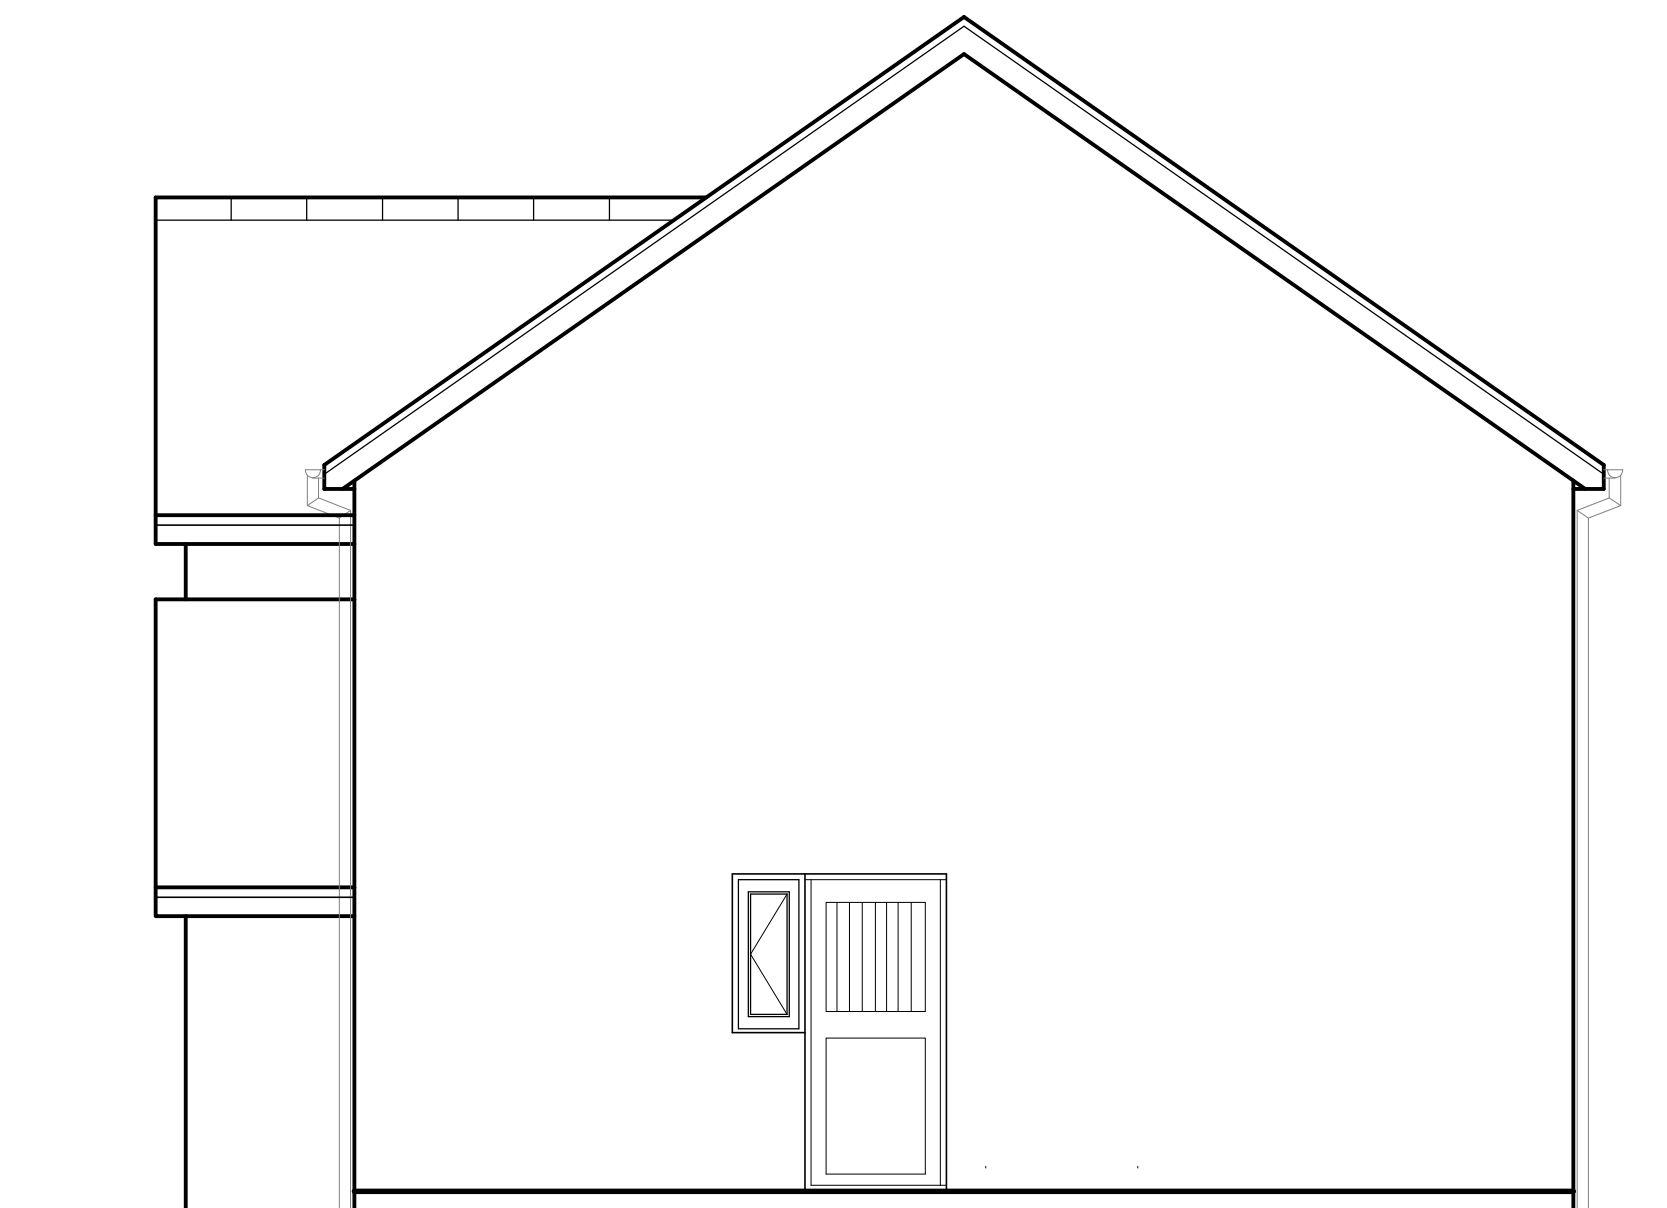

Side Elevation 2



Project; Land Opposite No 3 Cae Glo Lane, Cefn Mawr, Wrexham, LL14 3DP	
Title; Proposed Elevations	Scale (A2); 1:100
Dwg No; CG/PD/07	Date; April 2020
Revision;	