





EXISTING FRONT ELEVATION.

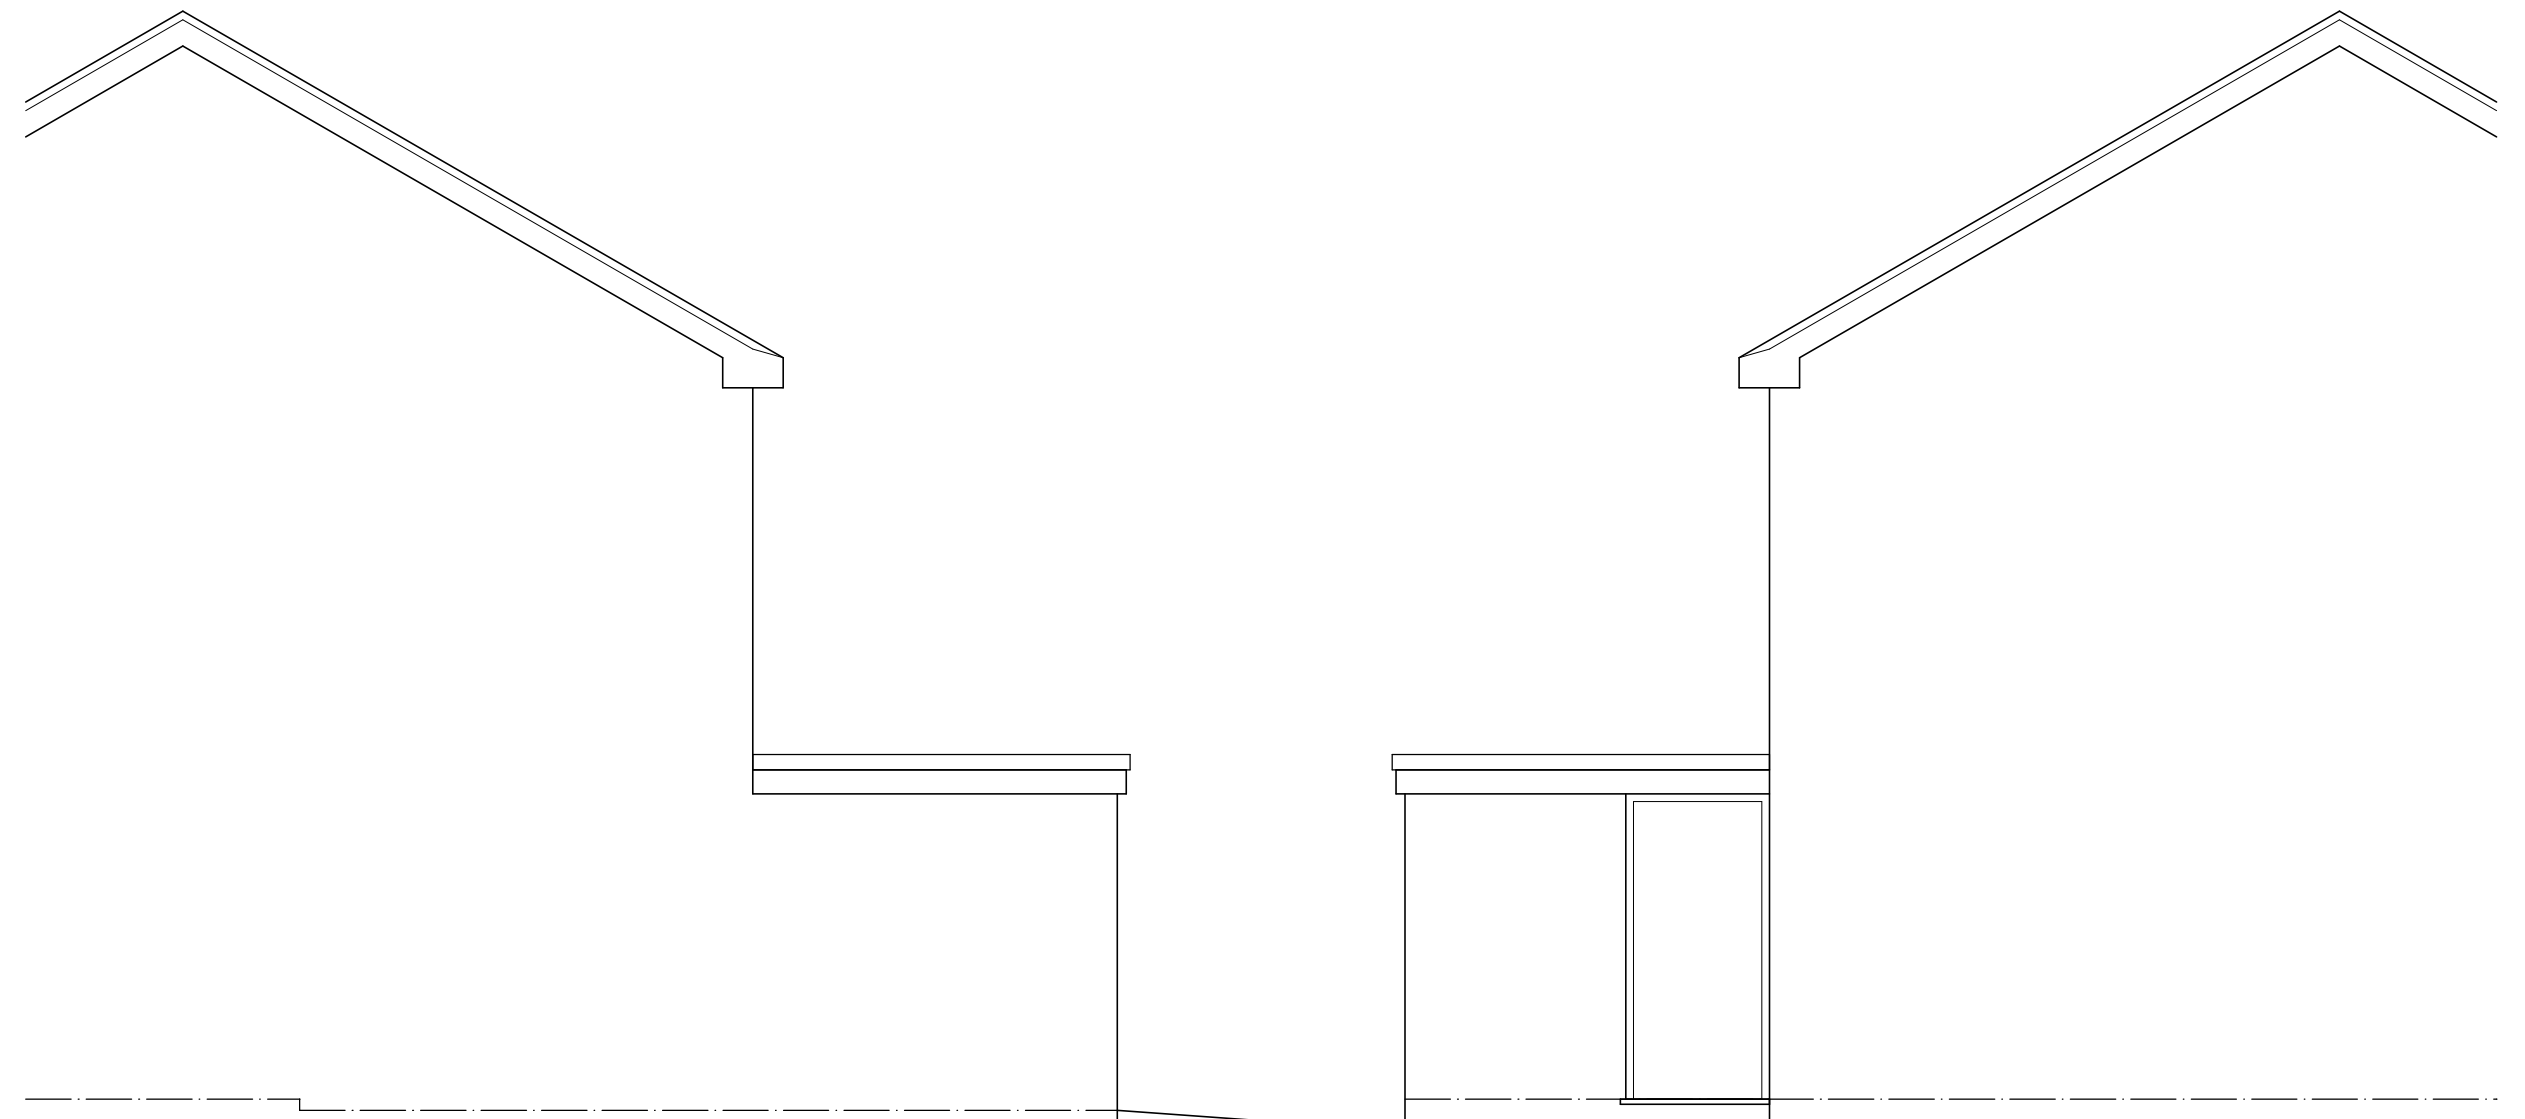


EXISTING PART SIDE ELEVATION.

EXISTING PART SIDE ELEVATION.

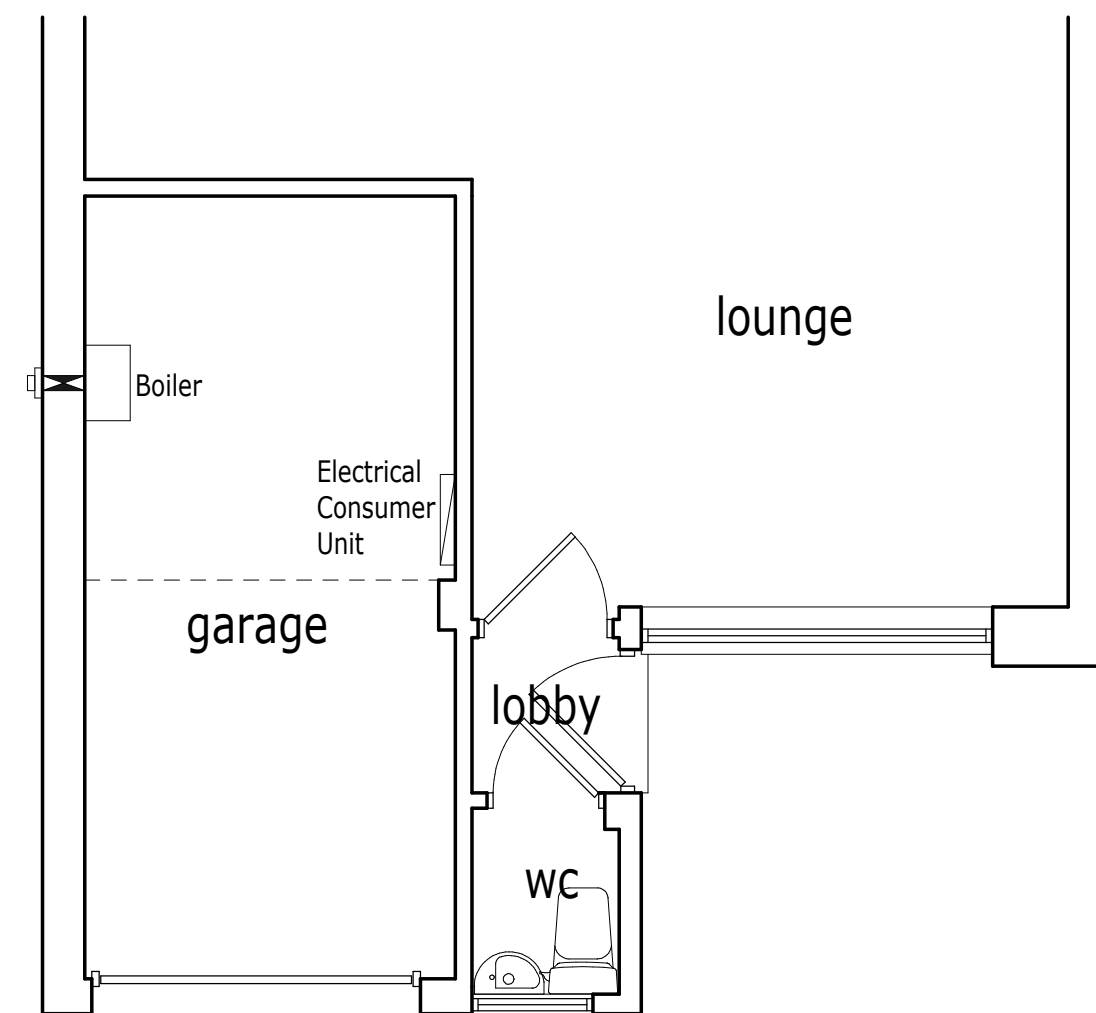

EXISTING PART GROUND FLOOR PLAN.

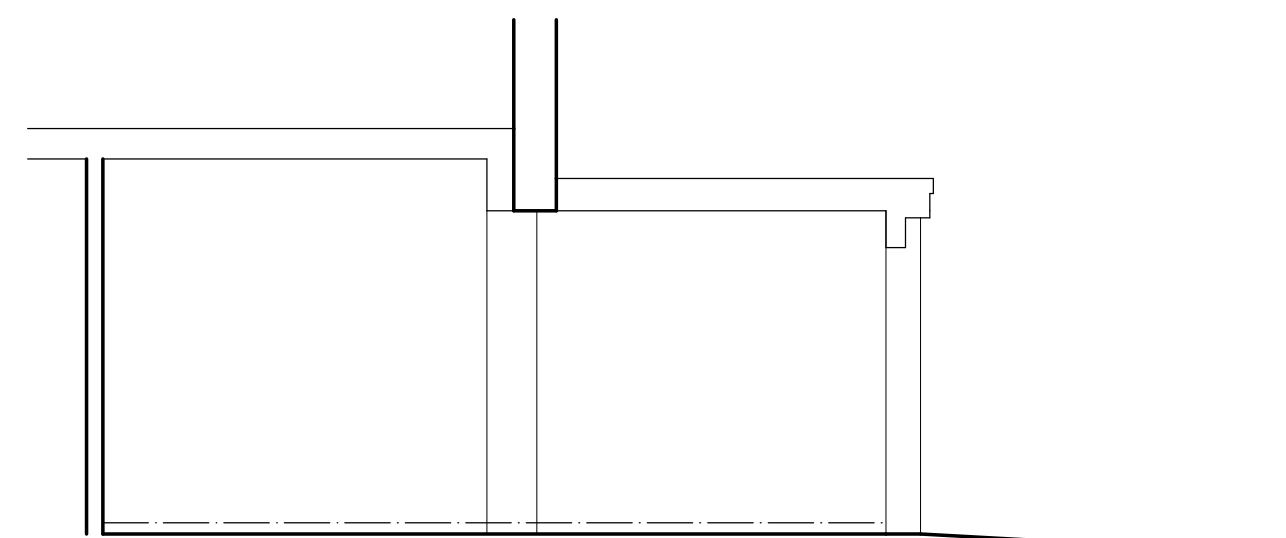

EXISTING PART CROSS SECTION.



Project.		PROPOSED CONVERSION of INTEGRAL GARAGE to DOG GROOMING SALON at 7, YARWOOD DRIVE, WREXHAM, LL13 9UT.	
Client.		Mr & Mrs D. MASSEY.	
Title.		EXISTING GROUND FLOOR PLAN & ELEVATIONS.	
Drawing No.		10460.03.dsj	
Date.	May 2020.	Scale.	1:50@A2.
D.S. Jones & Co.			
Architectural & Planning Consultants. The Studio, 26, Prospect Drive, Coedpoeth, Wrexham, LL11 3PE. Tel : 01978 750195 / 07880 874522. E : dsjonesandco@live.co.uk			