



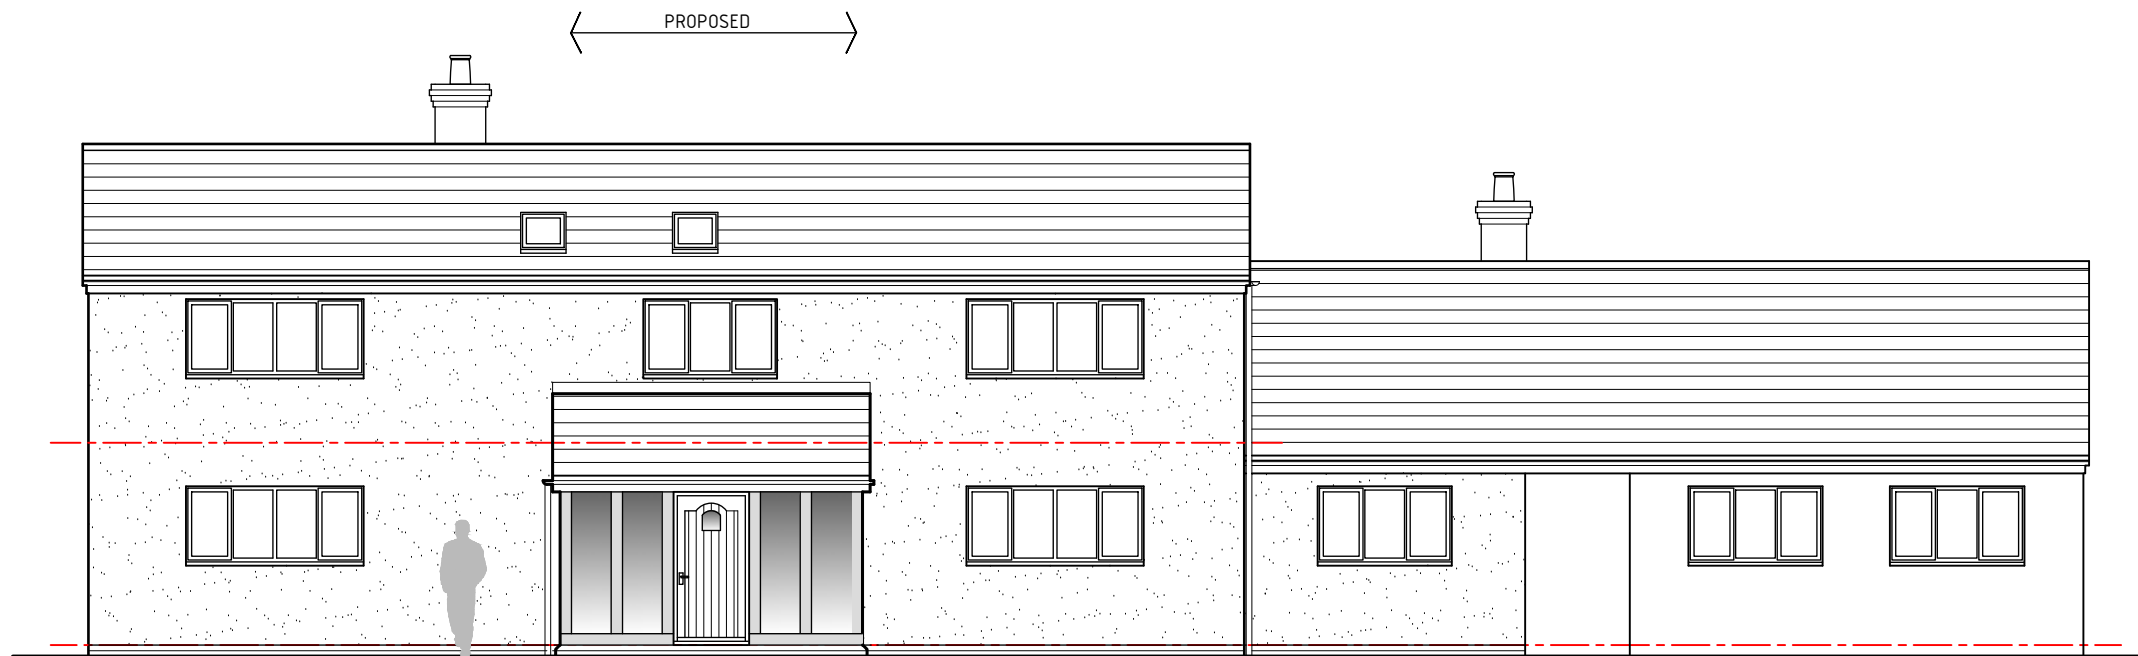


Front Elevation 1:100



Rear Elevation 1:100

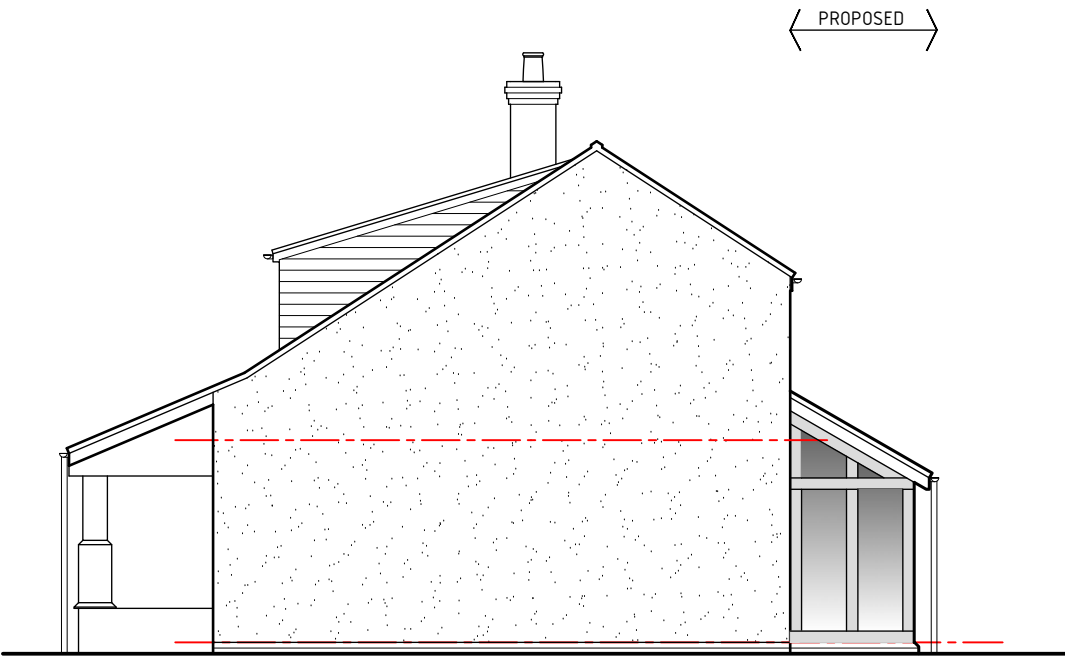

Side-1 Elevation 1:100

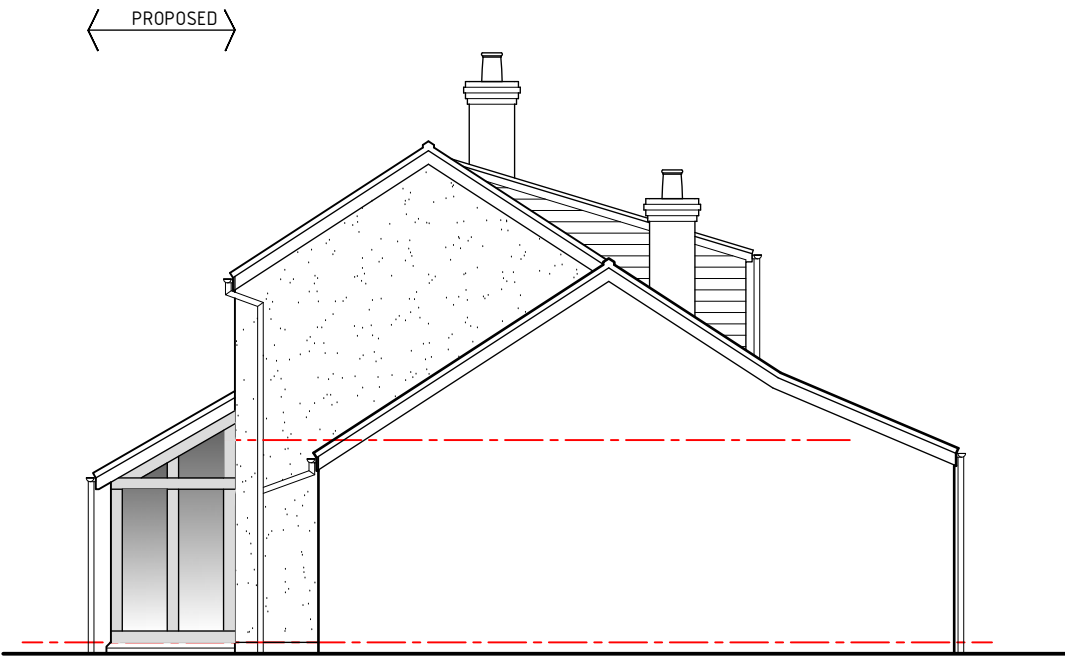

Side-2 Elevation 1:100



HDS Architectural Services, The Foundry,
15 Yorke Street, Wrexham
LL13 8LW
Tel (01978) 345250
www.hdsarchitectural.co.uk

Project; Wellfield House, Darland Lane, Rossett, LL12 0BB	
Title; Proposed elevations	Scale (A3); 1:100
Dwg No; WH/PD/04	Date; December 2019
Revision; Rev-A porch size reduced, window removed from W/C & Skylight added 13.03.2020 Rev-B Porch design amended, no longer any interior alterations. 23.03.21	