




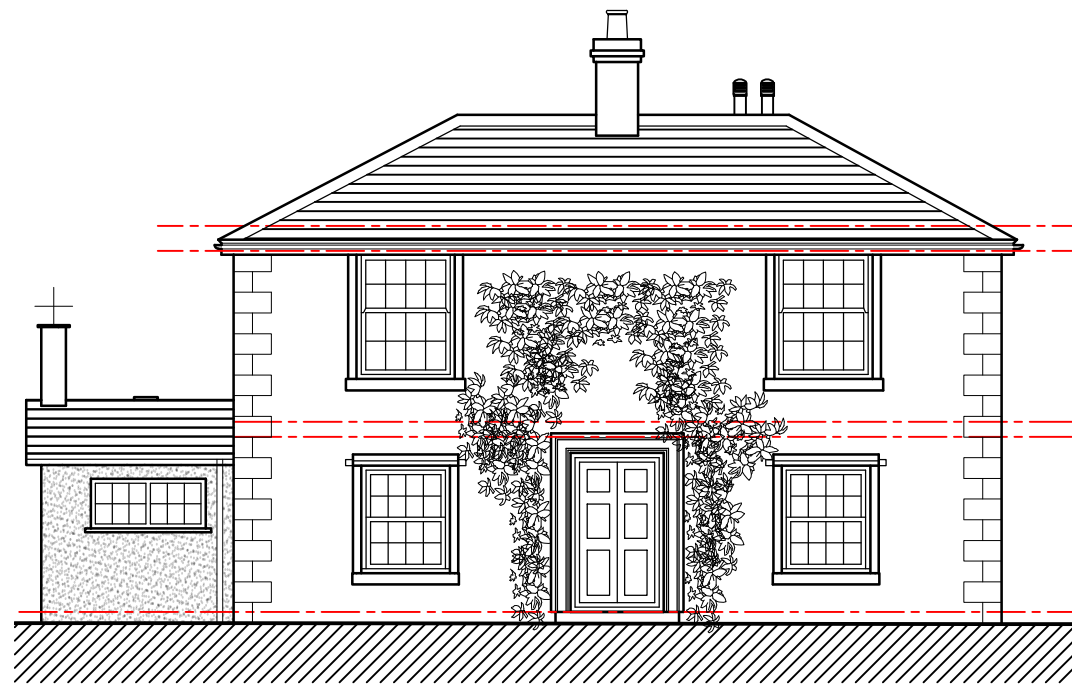

Front Elevation

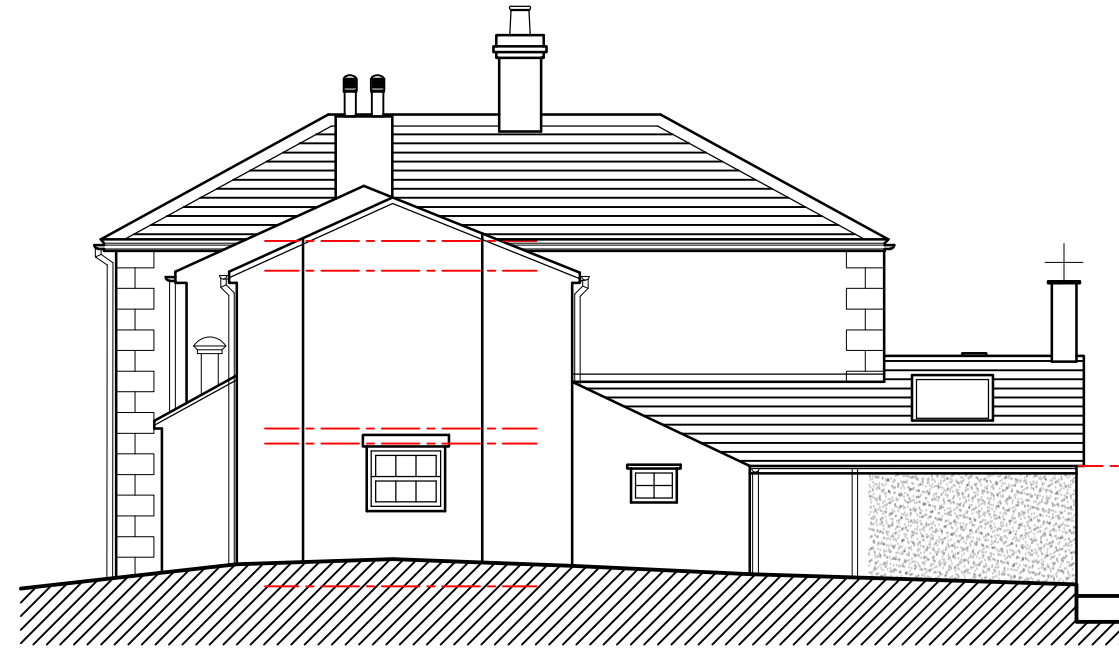

Rear Elevation

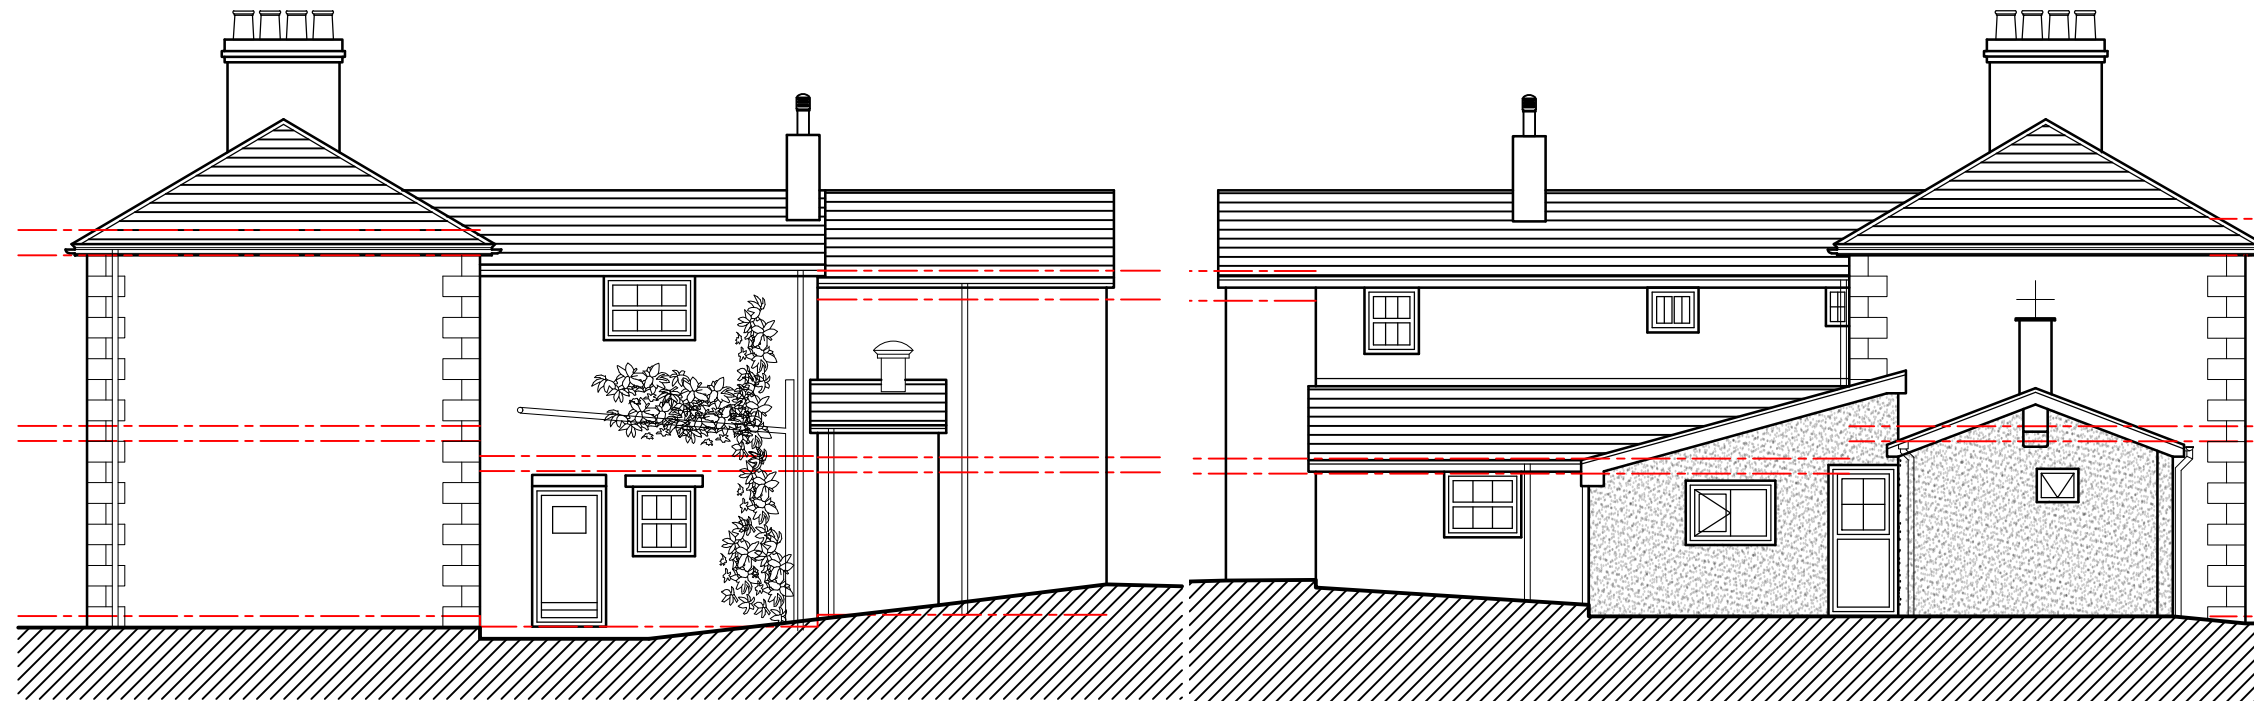

Side 01 Elevation

Side 02 Elevation



Project; Woodbank Cottage, Pontcysyllte, Llangollen, LL20 7YR	
Title; Existing Elevations	Scale (A3); 1:100
Dwg No; WC/PD/02	Date; March 2021
Revision; REV A - drawings updated to clients comments (15-03-21). REV B - drawings updated to clients comments (16-03-21).	