



SF29 - 2.1m Close Boarded Screen Fence


REVISIONS

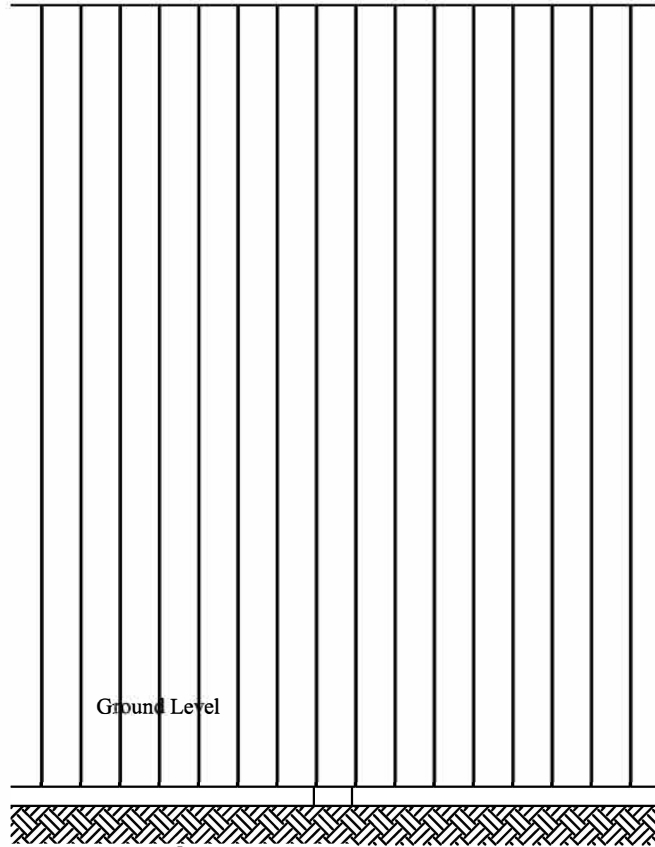


Front Elevation

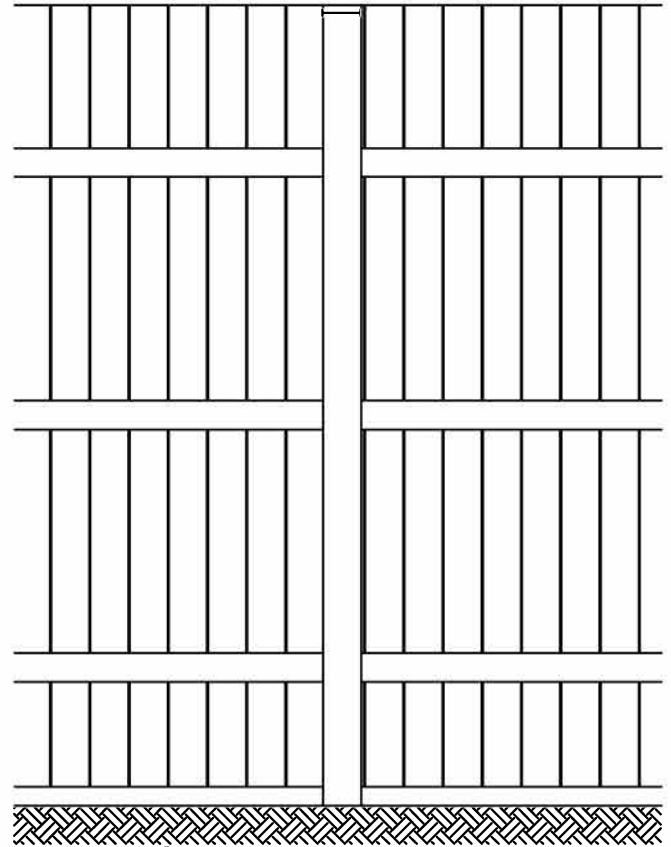

Rear Elevation

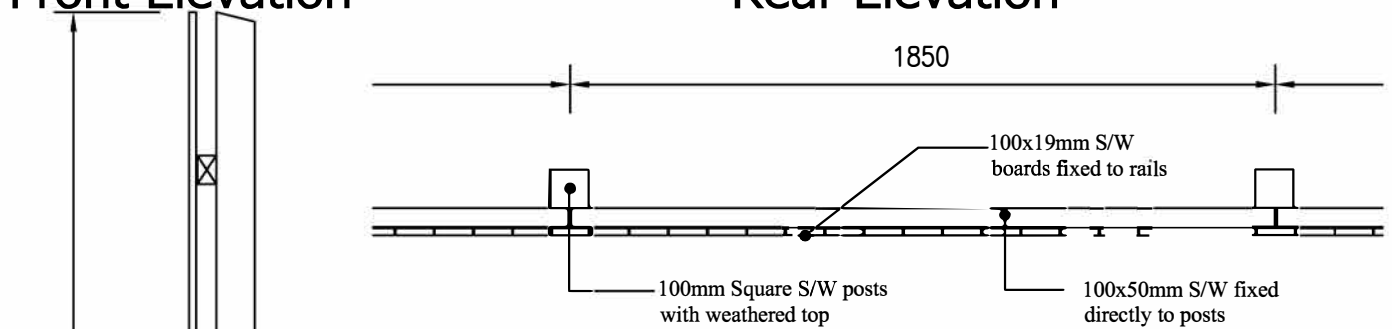

Plan

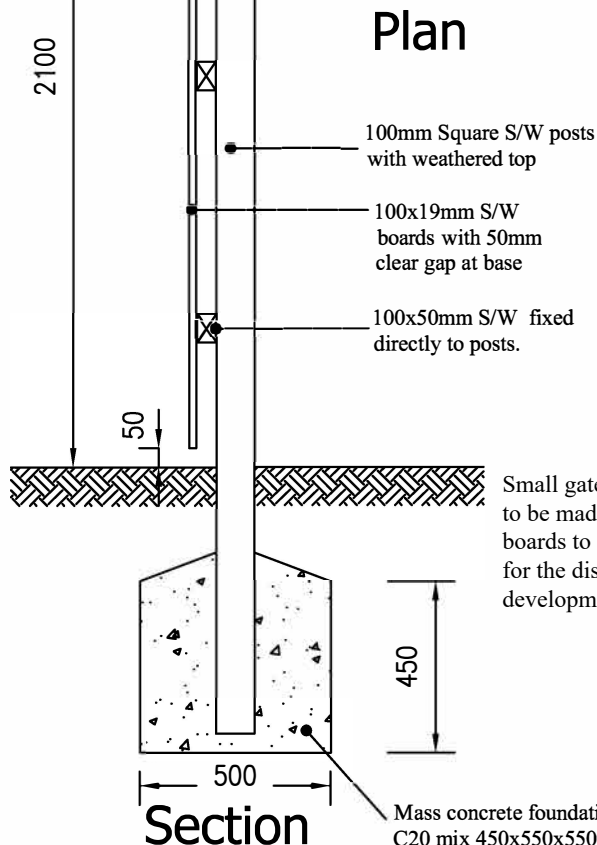

Section

Small gateways (13cm x 13cm openings) to be made at the foot of the fence panel boards to all fencing boundaries, to allow for the dispersal of hedgehogs across the development.

All timbers to be pressure impregnated with suitable preservative

Taylor Wimpey

Title:
Regional Standard Details
2.1m High
Close Boarded Screen Fence

Dwg No: **SF 29**

Scale: 1 : 20 @ A4 Date: 02/03/15

Dm By: TWNW Chk By:

Taylor Wimpey North West
Taylor Woodrow House, The Beacon, Warrington Road,
Birkenhead, Warrington, Cheshire W43 5DU
Tel 01925 848 500 Fax 01925 848 501
www.taylorwimpey.com