


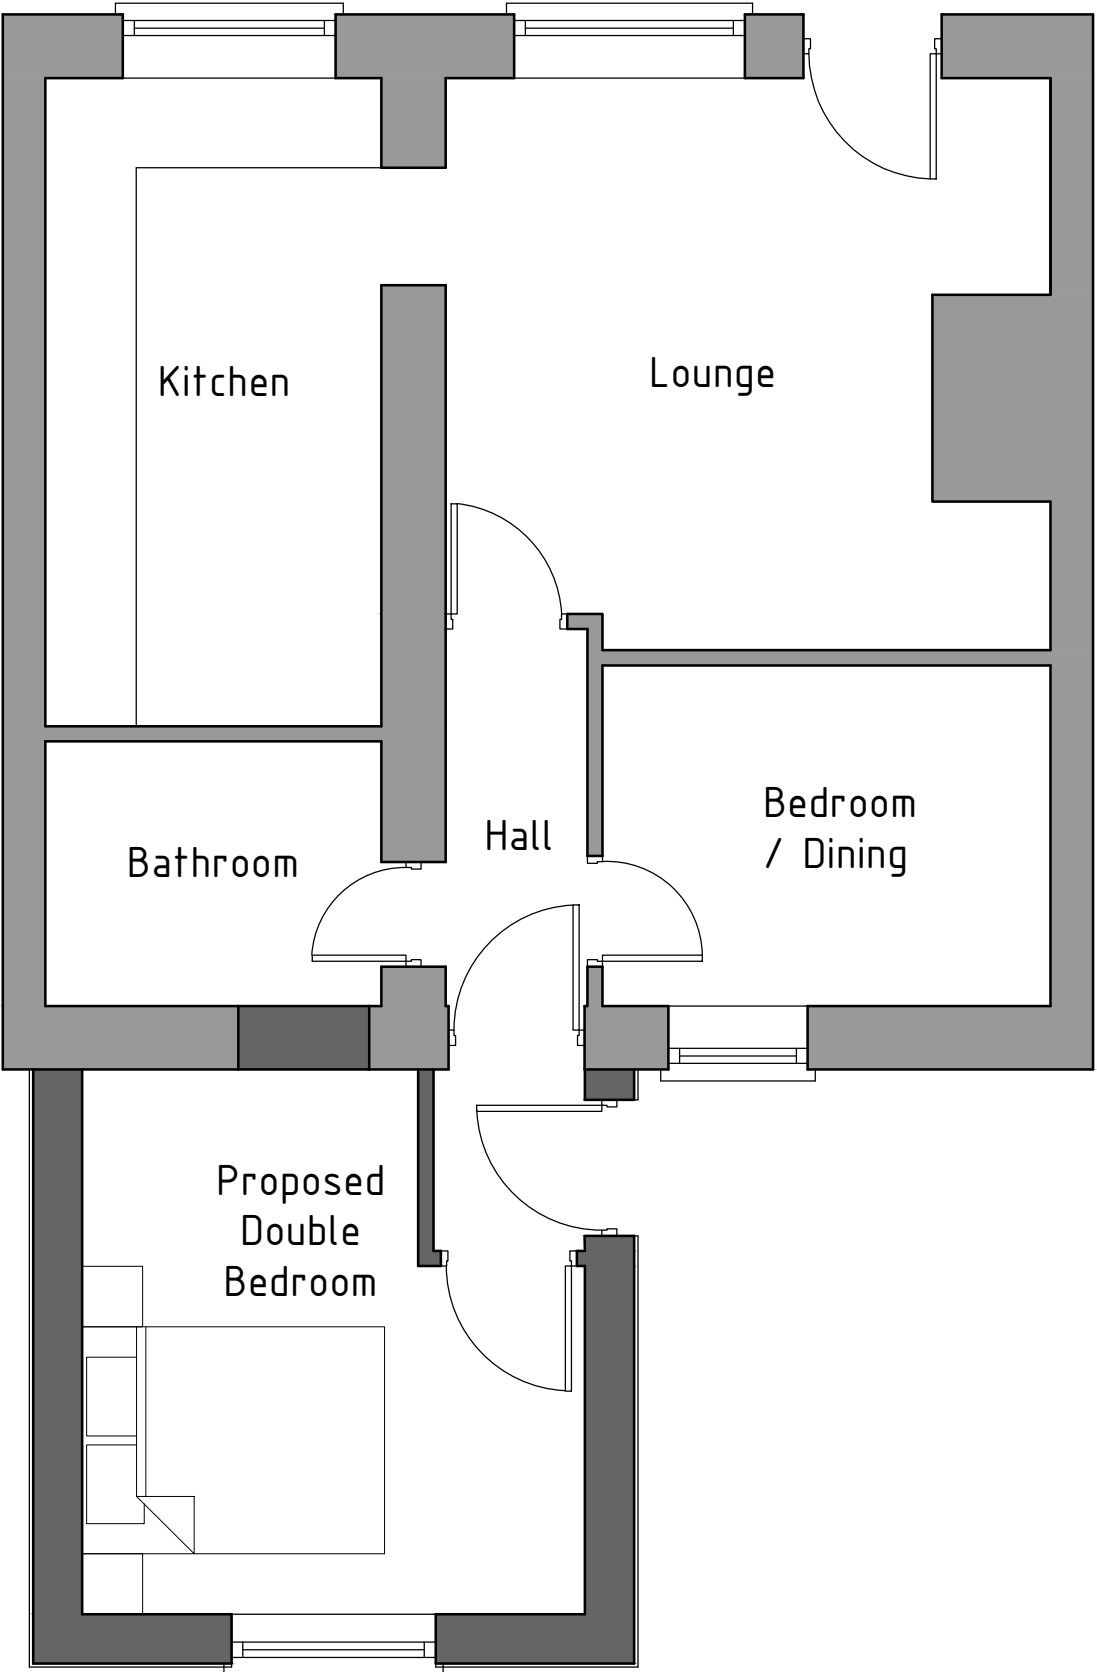

Ground floor plan 1:50



HDS Architectural Services, The Foundry,  
15 Yorke Street, Wrexham  
LL13 8LW  
Tel (01978) 345250  
www.hdsarchitectural.co.uk

|                                                                            |                            |
|----------------------------------------------------------------------------|----------------------------|
| <b>Project;</b><br>6 Roberts Lane, Rhosllanerchrugog, Wrexham,<br>LL14 1AP |                            |
| <b>Title;</b><br>Floor Plans as<br>Proposed                                | <b>Scale (A3);</b><br>1:50 |
| <b>Dwg No;</b><br>RL/PD/03                                                 | <b>Date;</b><br>March 2021 |
| <b>Revision;</b>                                                           |                            |