

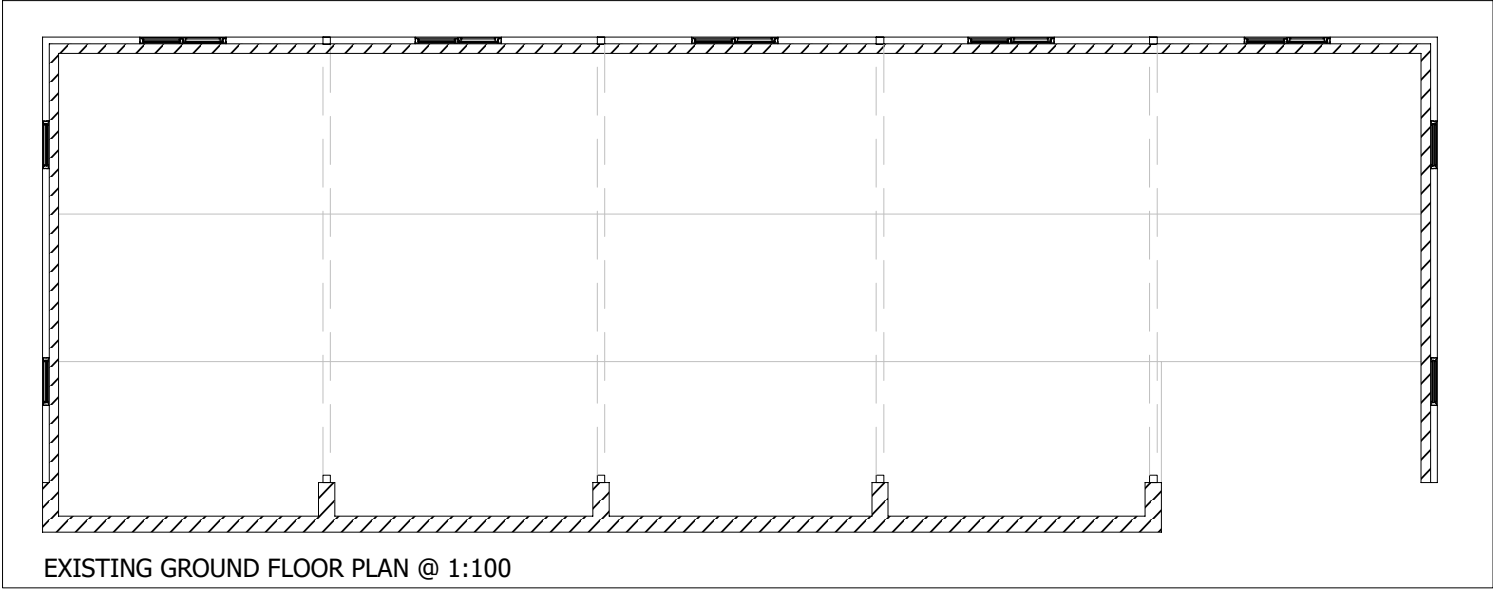
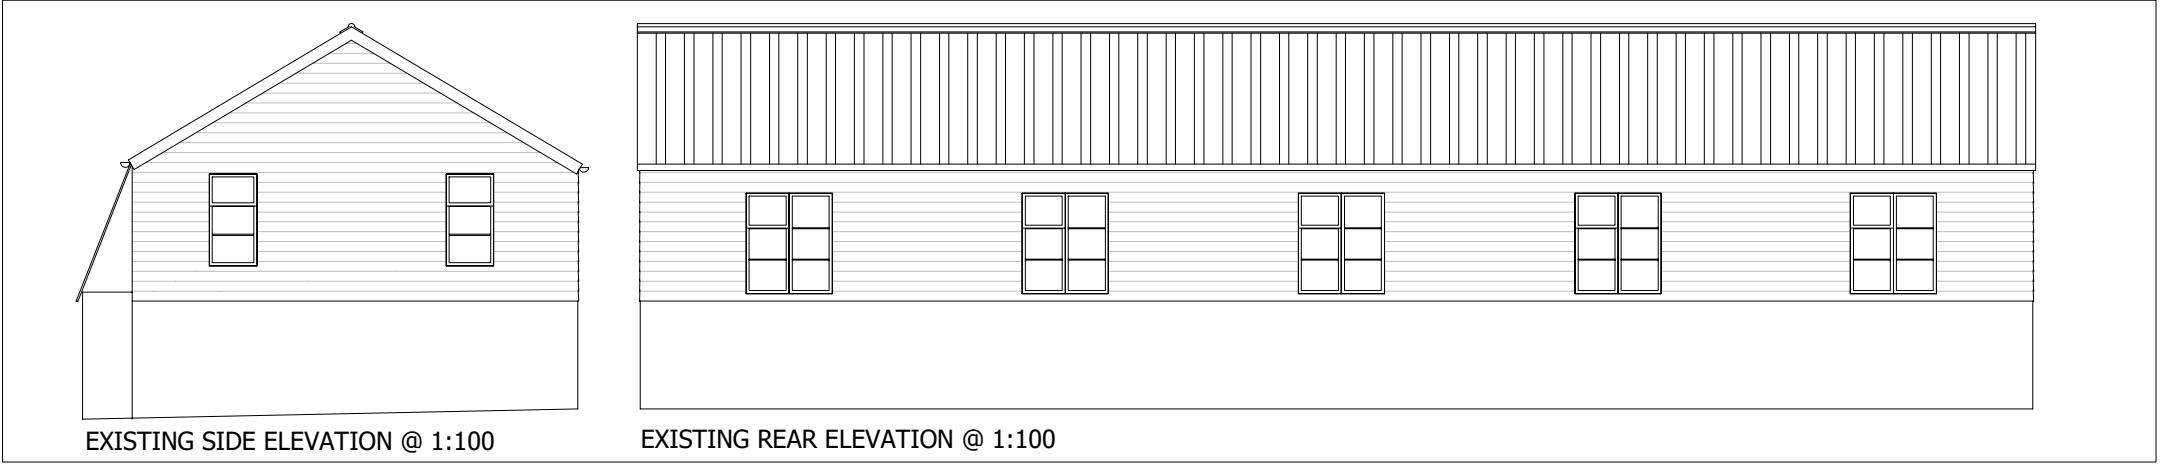


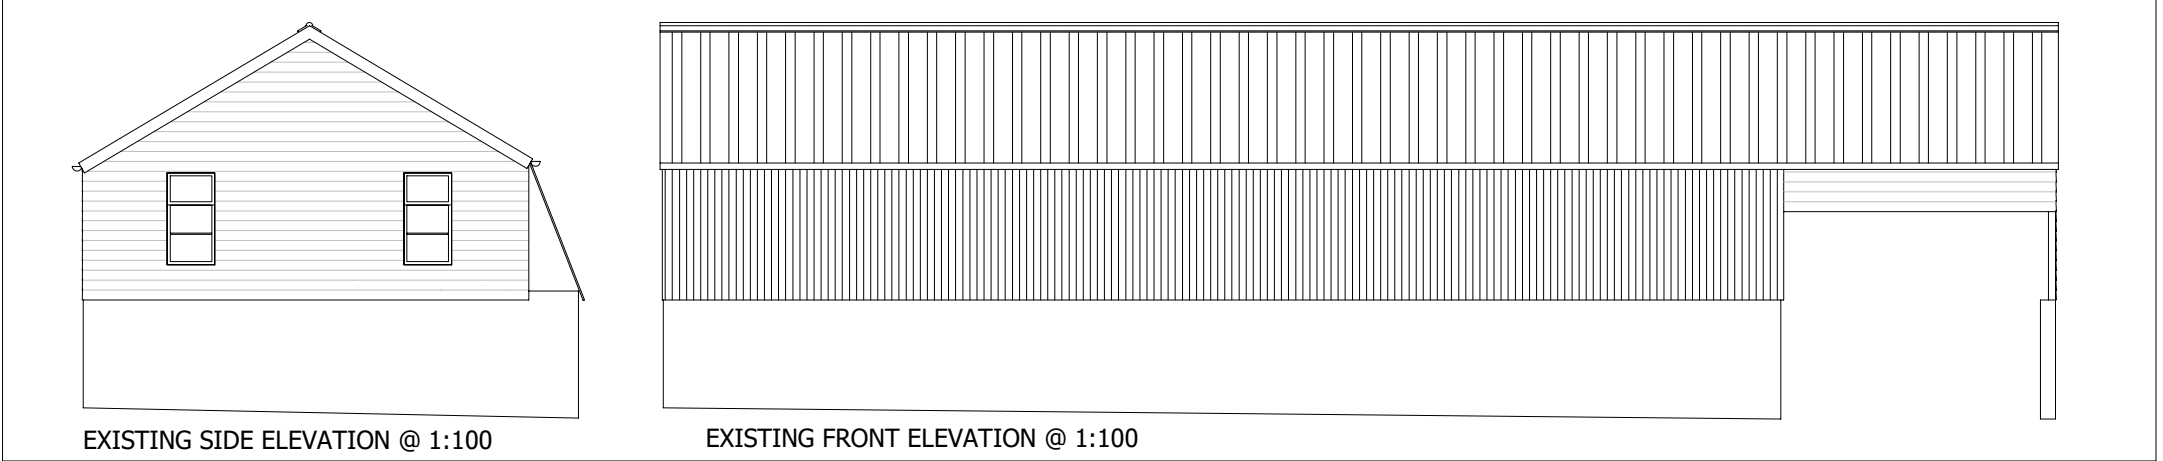

REVISIONS
A.23/01/21.
Correction to OS Location Plan
& Further detail added to Site Plan
B.17/02/21.
Reduced number of roof windows, additional
parking space added, southern boundary
treatment changed

Project Information			
Client	Mr Mark Baker		
Address	Barn at Tyddyn Dedwydd Frondeg Rhostyllen LL14 4ND		
Project	Barn Conversion		




Drawing Information			
Title	Existing Elevations & Plans		
DWG No.	TYDDYN/ 1	Date	23/12/20
Scale	As Shown	Revision	B.17/02/21
Sheet	A3 Sheet 1 of 7		

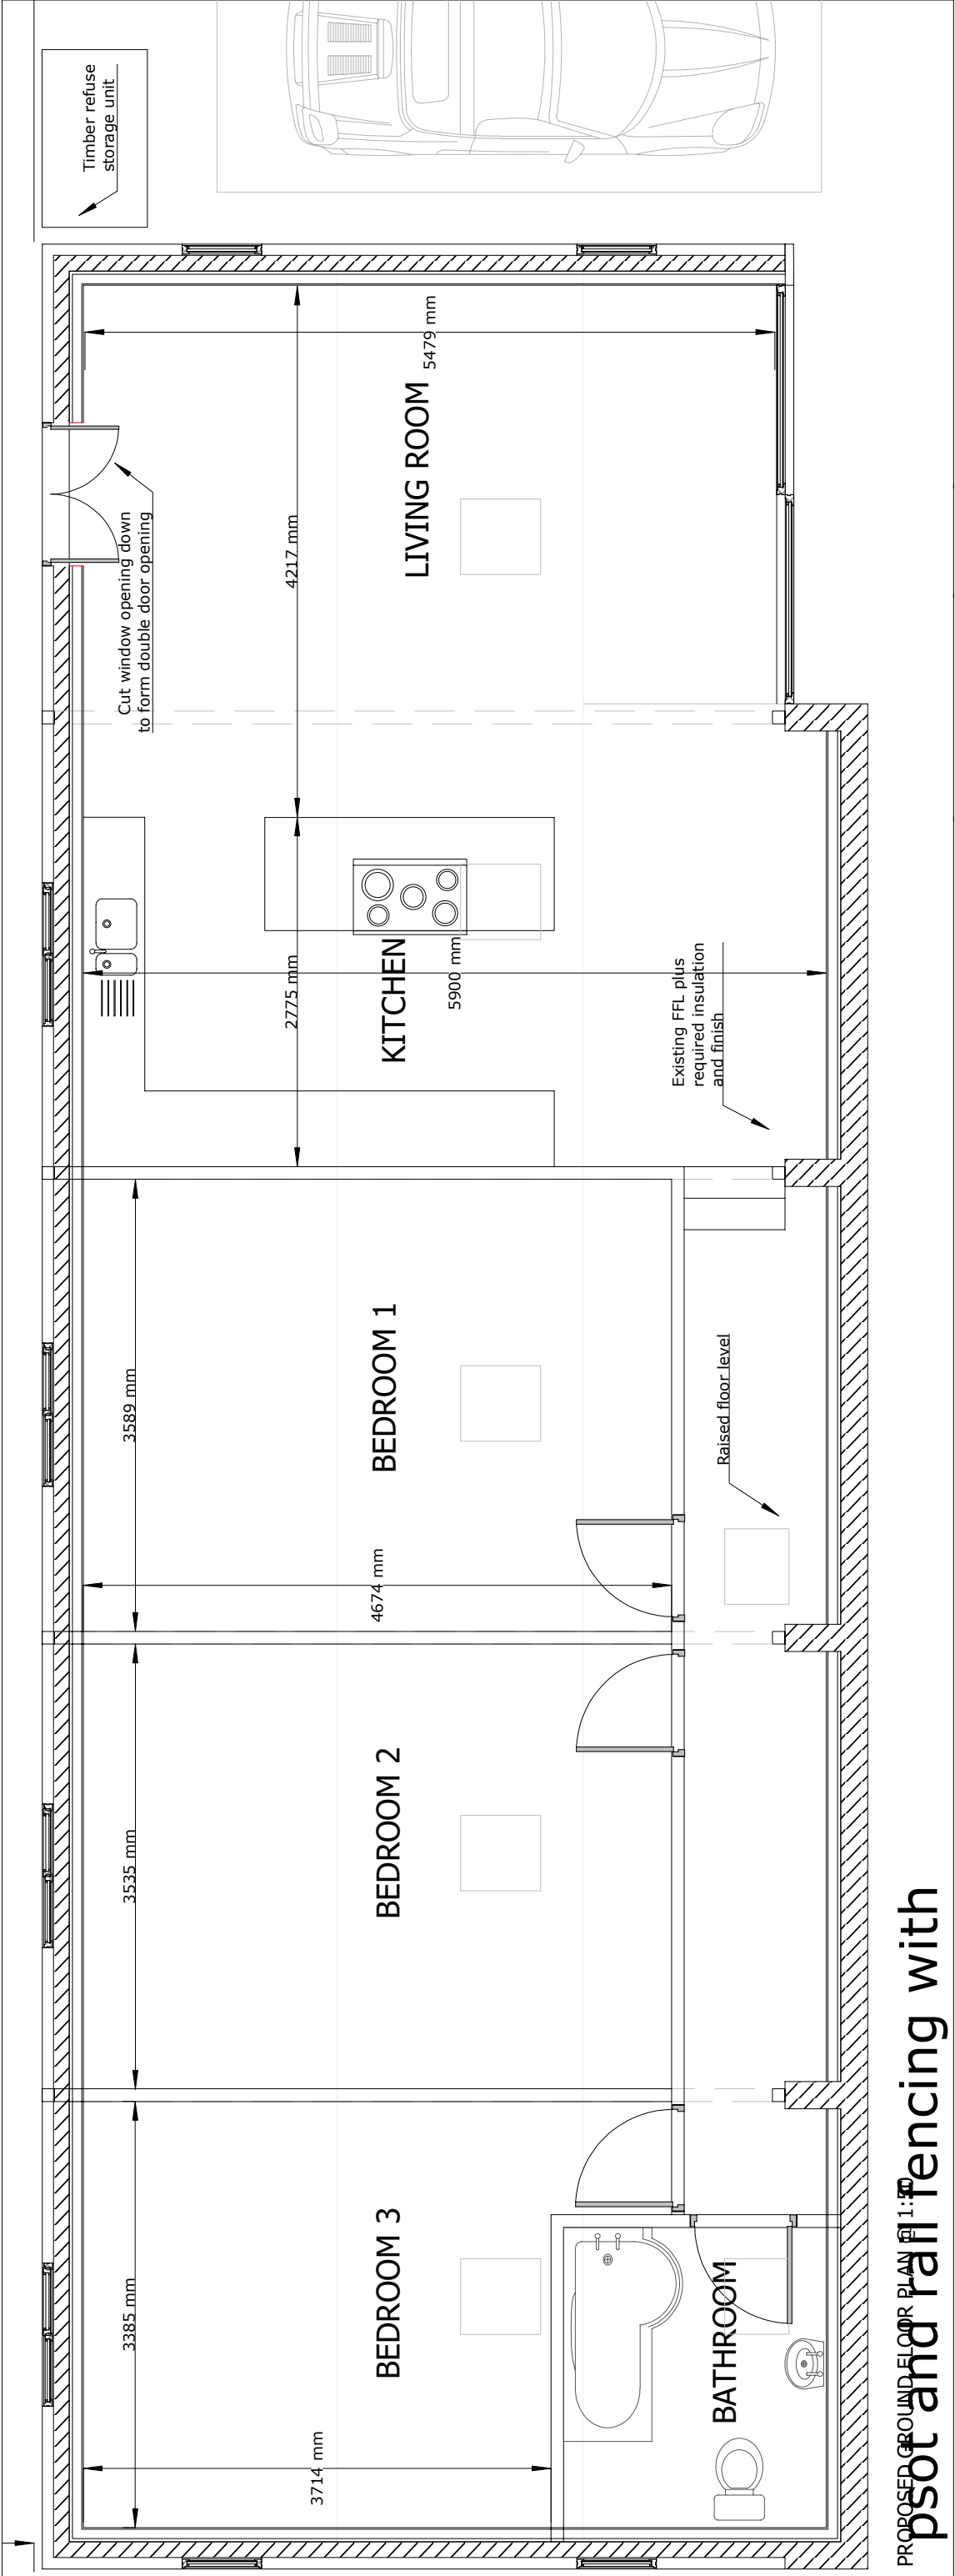

REVISIONS			
A.23/01/21.			
Correction to OS Location Plan			
& Further detail added to Site Plan			
B.17/02/21.			
Reduced number of roof windows, additional			
parking space added, southern boundary			
treatment changed			

Project Information			
Client	Mr Mark Baker		
Address	Barn at Tyddyn Dedwydd Frondeg Rhostyllen LL14 4ND		
Project	Barn Conversion		


Drawing Information			
Title	Proposed Ground Floor Plan		
DWG No.	TYDDYN/ 2	Date	23/12/20
Scale	As Shown	Revision	B.17/02/21
Sheet	A3 Sheet 2 of 7		

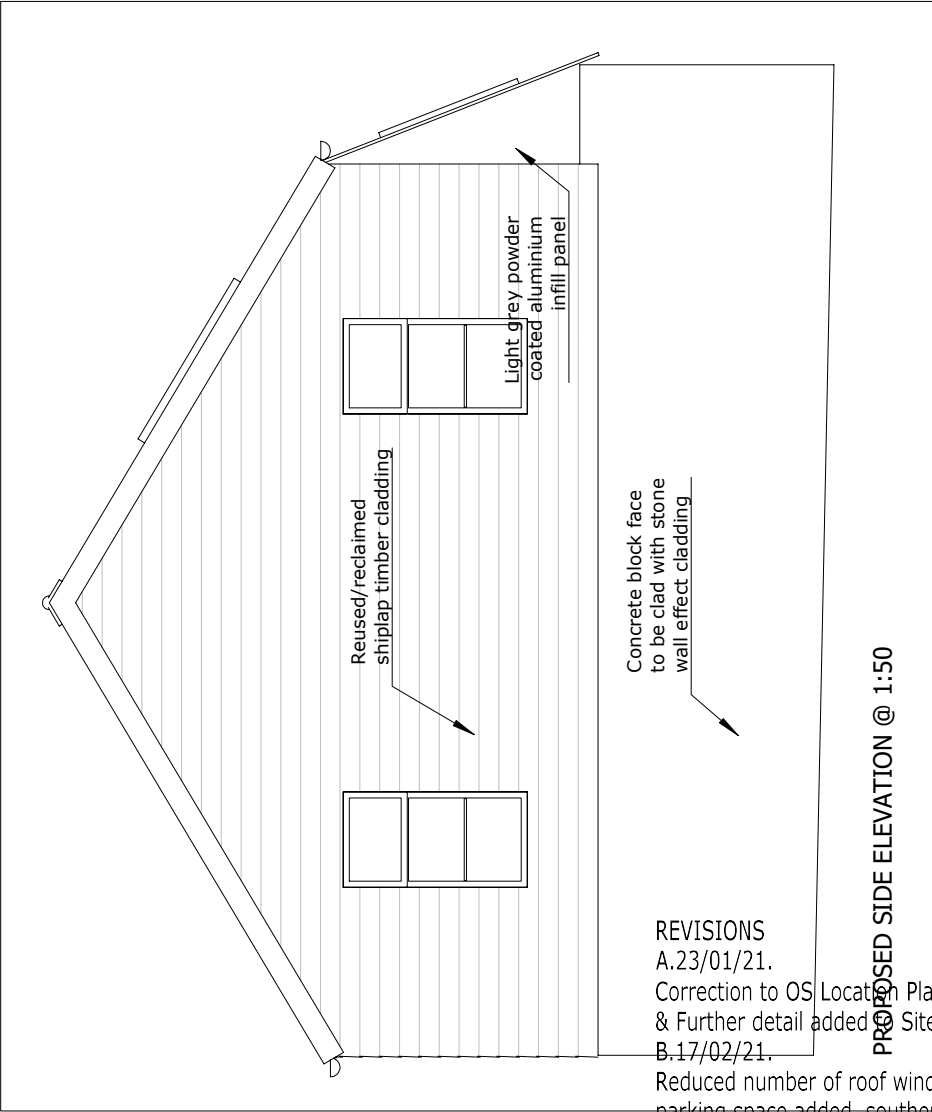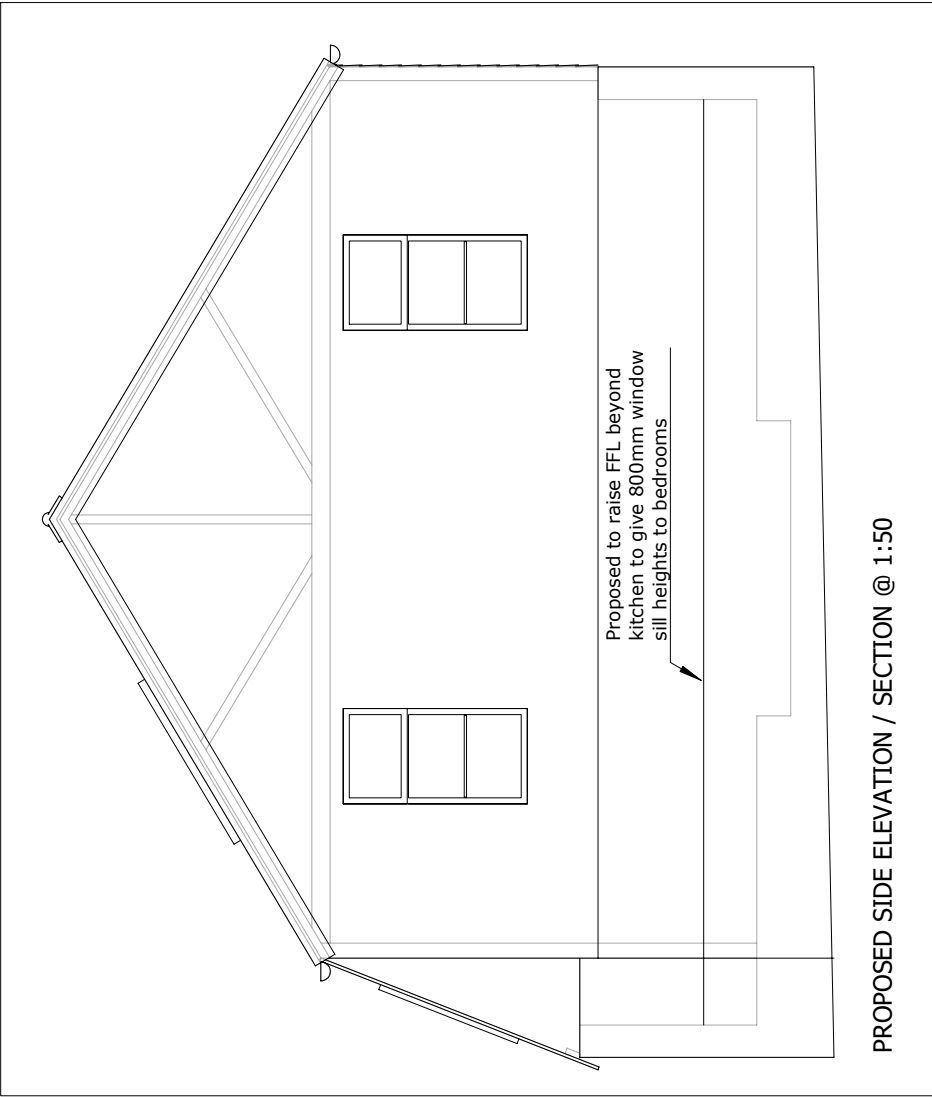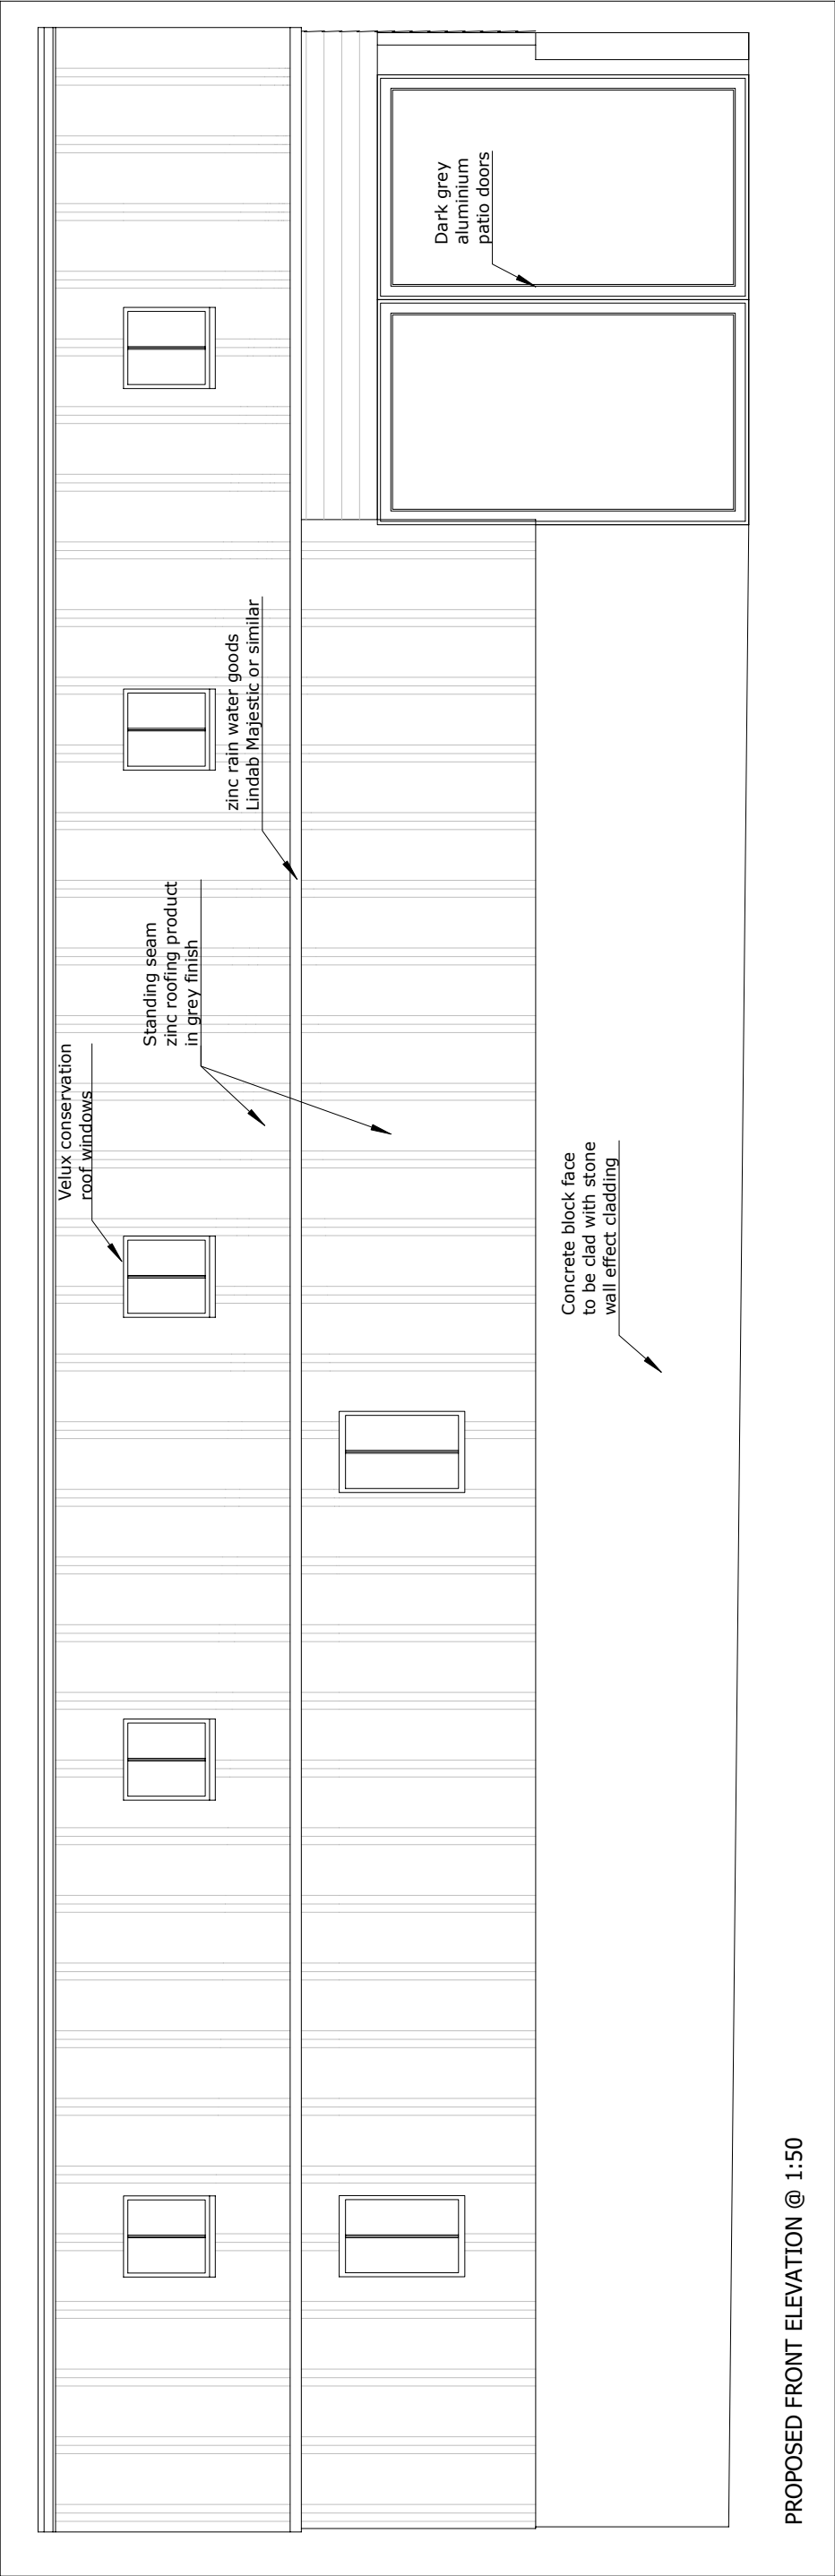

REVISIONS
A.23/01/21.
Correction to OS Location Plan
& Further detail added to Site Plan
B.17/02/21.
Reduced number of roof windows, additional
parking space added, southern boundary
treatment changed

Project Information			
Client	Mr Mark Baker		
Address	Barn at Tyddyn Dedwydd Frondeg Rhostyllen LL14 4ND		
Project	Barn Conversion		



Drawing Information			
Title	Proposed Front and Side Elevations		
DWG No.	TYDDYN/ 3	Date	23/12/20
Scale	As Shown	Revision	B.17/02/21
Sheet	A3 Sheet 3 of 7		

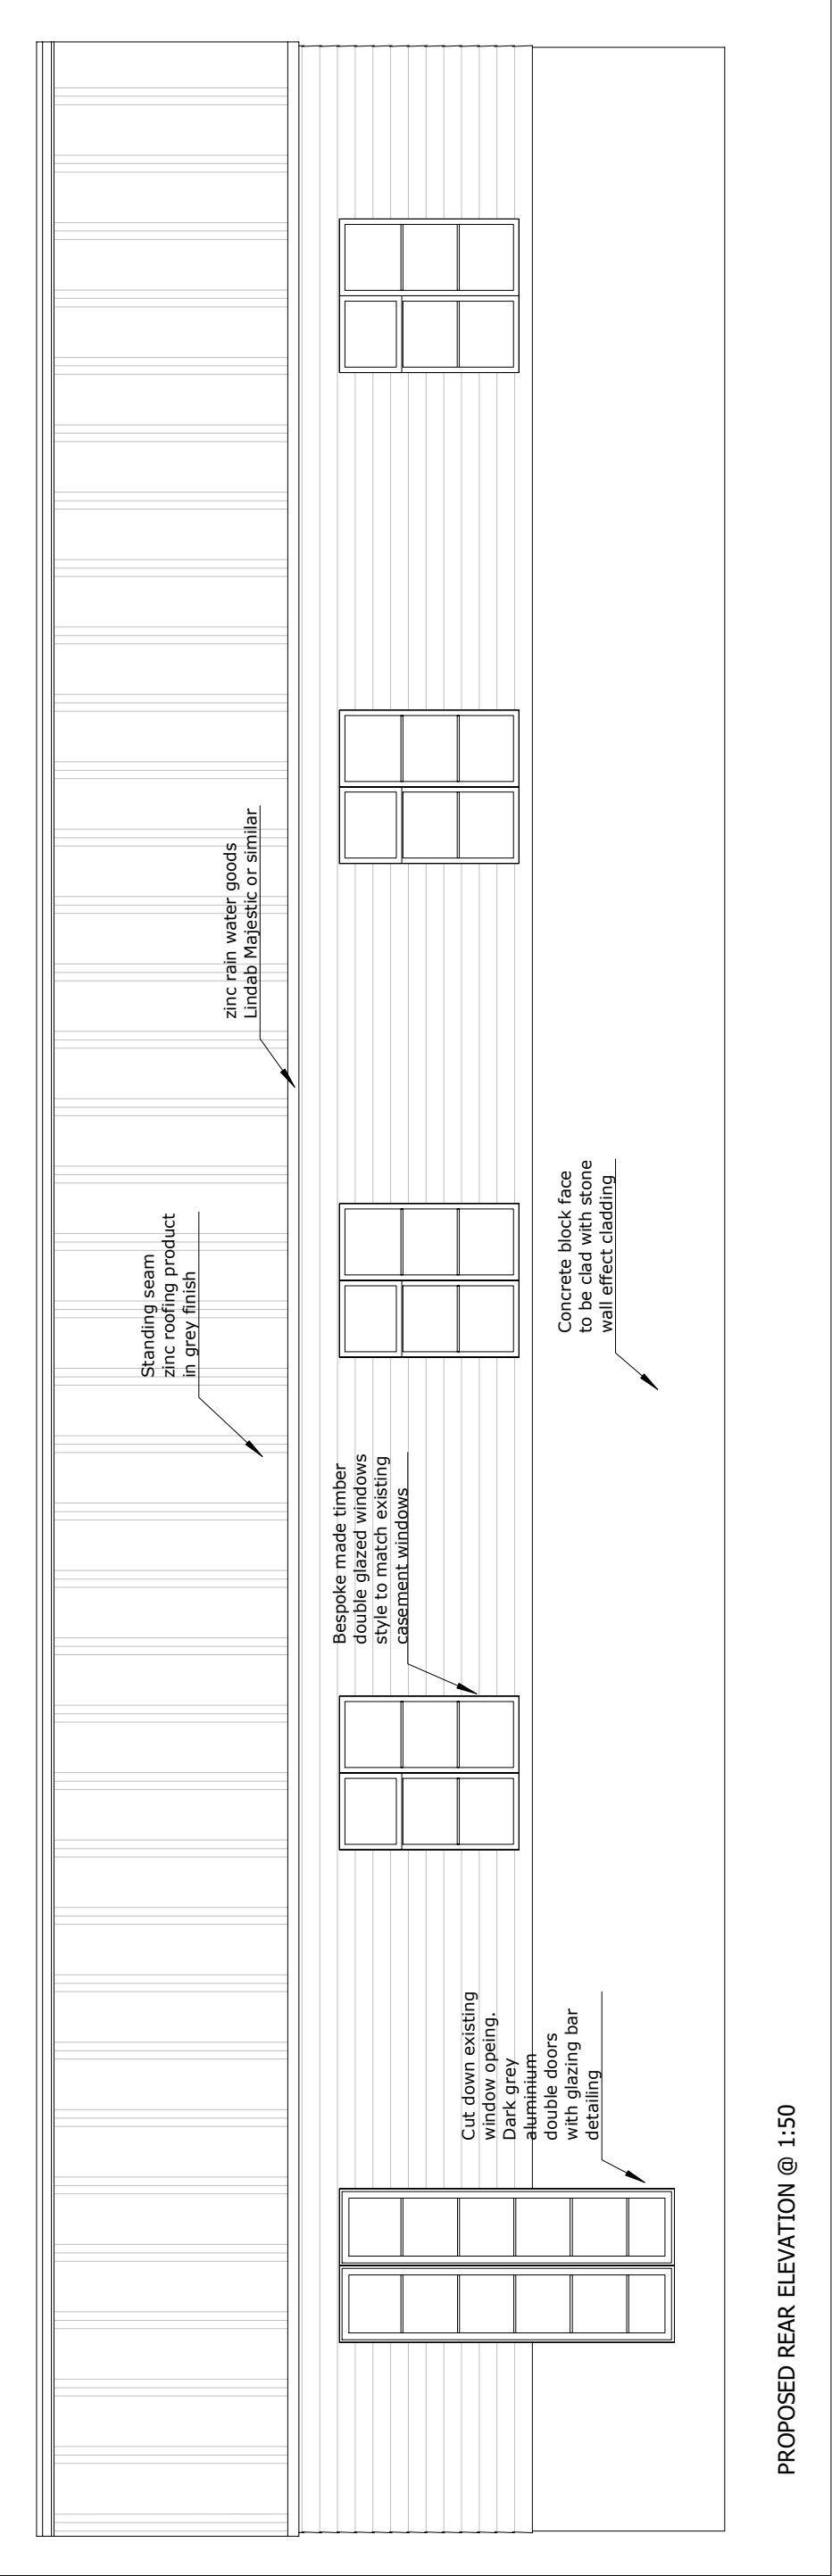

REVISIONS
A.23/01/21.
Correction to OS Location Plan
& Further detail added to Site Plan
B.17/02/21.
Reduced number of roof windows, additional
parking space added, southern boundary
treatment changed

Project Information			
Client	Mr Mark Baker		
Address	Barn at Tyddyn Dedwydd Frondeg Rhostyllen LL14 4ND		
Project	Barn Conversion		

Drawing Information			
Title	Proposed Rear Elevation		
DWG No.	TYDDYN/ 4	Date	23/12/20
Scale	As Shown	Revision	B.17/02/21
Sheet	A3 Sheet 4 of 7		

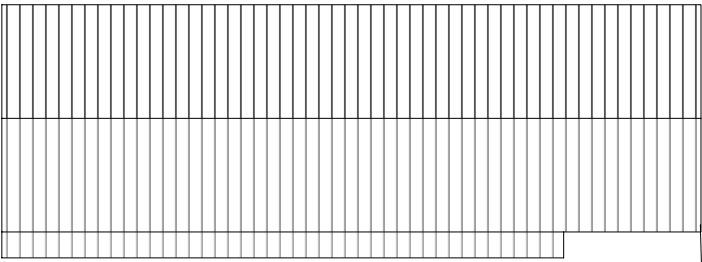 

EXISTING SITE LAYOUT PLAN
@ 1:200

Existing access road to
storage site behind

Existing access to
Highway crossing

Lane towards
B5426

REVISIONS
A.23/01/21.
Correction to OS Location Plan
& Further detail added to Site Plan
B.17/02/21.
Reduced number of roof windows, additional
parking space added, southern boundary
treatment changed

Project Information			
Client	Mr Mark Baker		
Address	Barn at Tyddyn Dedwydd Frondeg Rhostyllen LL14 4ND		
Project	Barn Conversion		

Drawing Information			
Title	Existing Site Plan		
DWG No.	TYDDYN/ 5	Date	23/12/20
Scale	As Shown	Revision	B.17/02/21
Sheet	A3 Sheet 5 of 7		



REVISIONS
A.23/01/21.
Correction to OS Location Plan
& Further detail added to Site Plan
B.17/02/21.
Reduced number of roof windows, additional
parking space added, southern boundary
treatment changed

	Project Information		
Client	Mr Mark Baker		
Address	Barn at Tyddyn Dedwydd Frondeg Rhostyllen LL14 4ND		
Project	Barn Conversion		

	Drawing Information		
Title	Proposed Site Plan		
DWG No.	TYDDYN/6	Date	23/12/20
Scale	As Shown	Revision	B.17/02/21
Sheet	A3 Sheet 6 of 7		