


NOTES
Do not scale. All figured dimensions in mm and to be checked on site.
Copyright of the design and / or drawings remains solely with ke-design.
This drawing does not form part of a contract and is subject to change at developer's discretion.

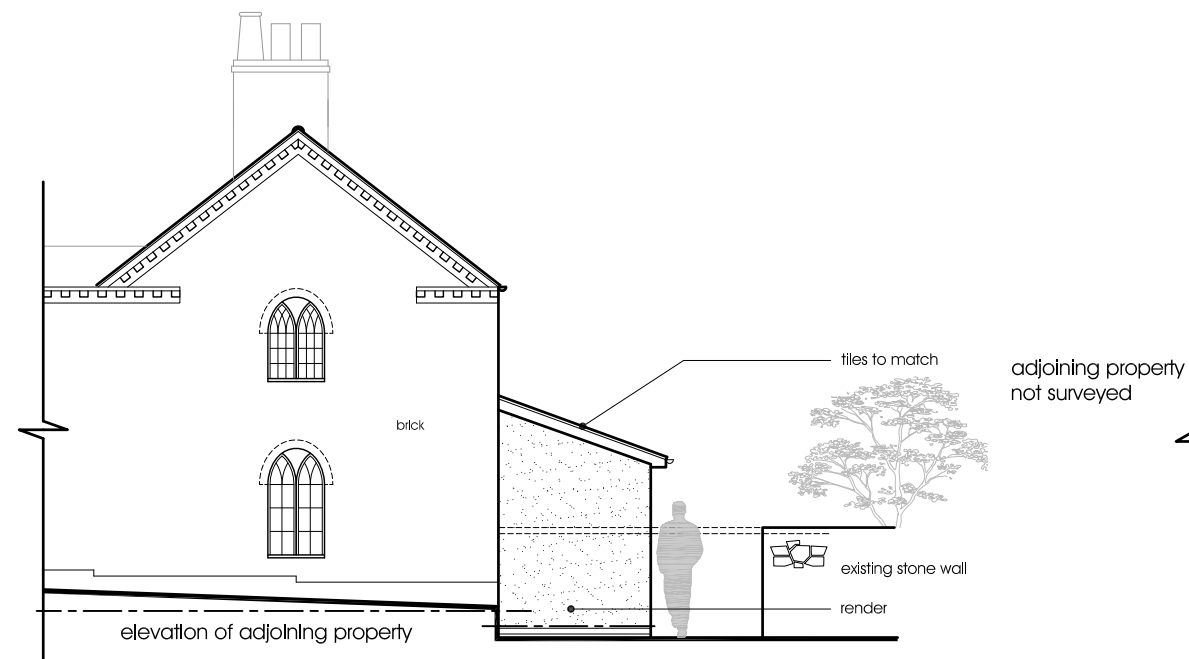


West Elevation



South Elevation



East Elevation

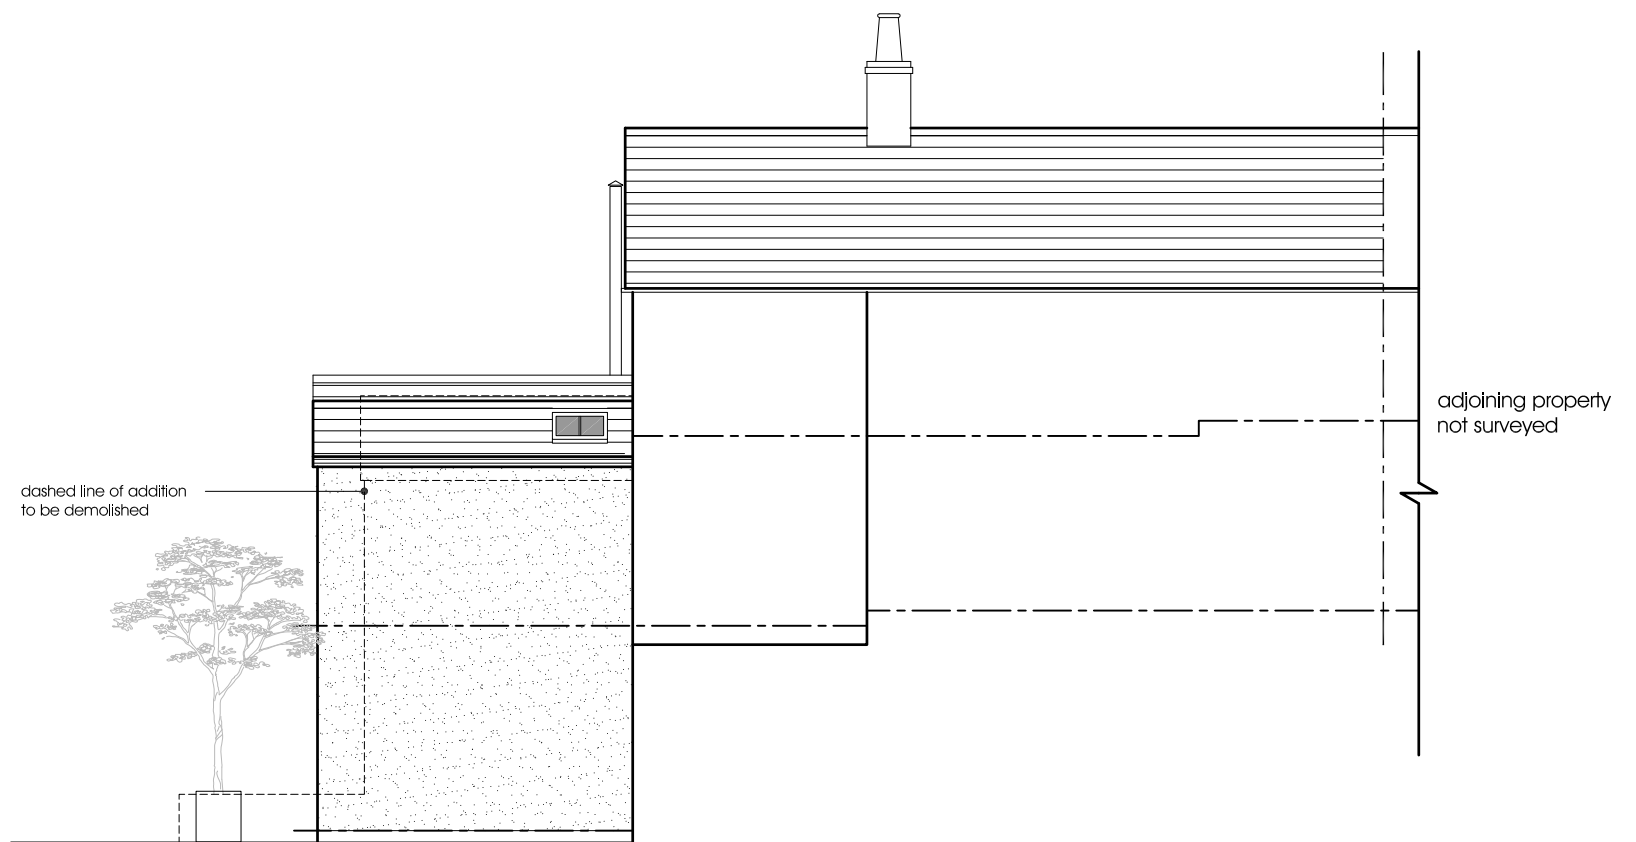

North Elevation

rev.	description	date	by
status.	Planning		

 E: Info@ke-design.co.uk www.ke-design.co.uk T: 01743 298080	Unit 7, Henry Close Battlefield Enterprise Park Battlefield Shrewsbury Shropshire SY1 3TJ	The Studio, 3 William Felton Mews Salop Road, Oswestry Shropshire SY11 2RQ T: 01691 656964	client Ms A. Newman	drawing PROPOSED ELEVATIONS	scale 1:100@A3	date 04/02/2021	drawn CM
			project. Rose Hill Lodge, Erbistock, Wrexham, LL13 0DR		dwg no 2055-MA(00)0006		rev -