

NOTES

This Document is presented to The Client may not be used or relied on by any other person or by the client in relation to any other matters not covered specifically by the scope of this Document. All dimensions to be confirmed by via the clients topographical survey.

Notwithstanding anything to the contrary contained in the Document, Studio Attis is obliged to exercise reasonable skill, care and diligence in the performance of the services required by Client Name and Studio Attis shall not be liable except to the extent that it has failed to exercise reasonable skill, care and diligence, and this Document shall be read and construed accordingly.

This Document has been prepared by Studio Attis and no individual is personally liable in connection with the preparation of this Document. By receiving this Document and acting on it, the client or any other person accepts that no individual is personally liable whether in contract, tort or breach of statutory duty or otherwise. Studio Attis has used reasonable endeavours to provide information that is correct and accurate and the Document sets out reasonable conclusions that have been reached on the basis of the information available.


Version	Amendment	Drawn & Date
P01	Issued for Planning	22.10.20
P02	Issued for Planning	06.11.20
P03	Dormer amended	15.12.20
P04	Scale Bar Added	16.02.21




Proposed Front Elevation



Proposed Rear Elevation

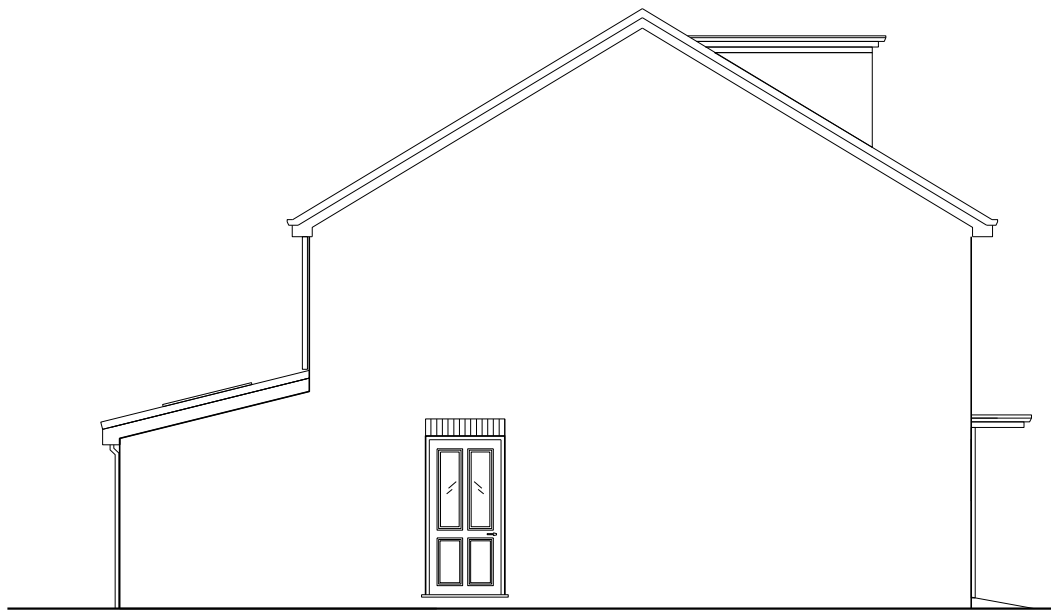

Proposed Side Elevation

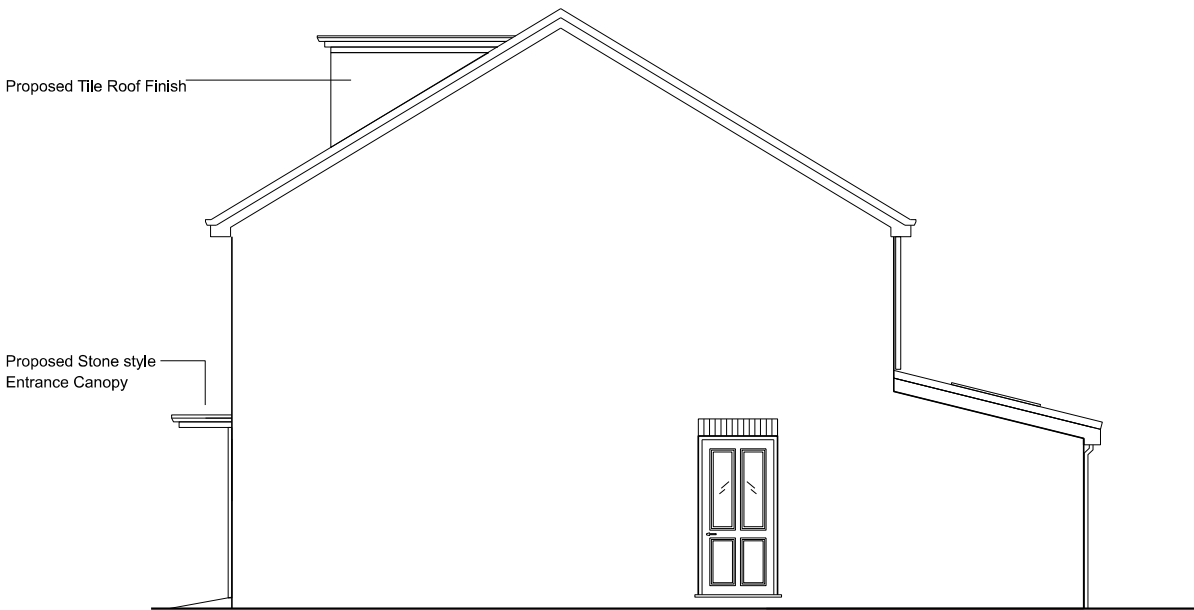

Proposed Side Elevation



Key Plan @ 1:1250

STUDIO ATTIS

ALL DIMENSIONS TO BE CONFIRMED BY VIA THE CLIENTS TOPOGRAPHICAL SURVEY
PLANNING DRAWINGS ONLY DO NOT BUILD FROM THIS DOCUMENT

Planning Information Only

Issuing Office	Telephone
----------------	-----------

E-mail
Info@StudioAttis.co.uk

Internal Project Number
20-016

Client
Barton Rossett Developments

Project Name
Barton House Rosset

Drawing Title
Proposed Elevations Plot 4

Original Size A3	RIBA 2013 Stage Stage 03	
Scale 1:100	Checked	Approved

Drawing Number							Status
2016-SAT- Z1- ZZ- DR- A- 1401							S4
							Revision
Project Code	Origin	Volume	Level	Type	Role	Number	P04

