


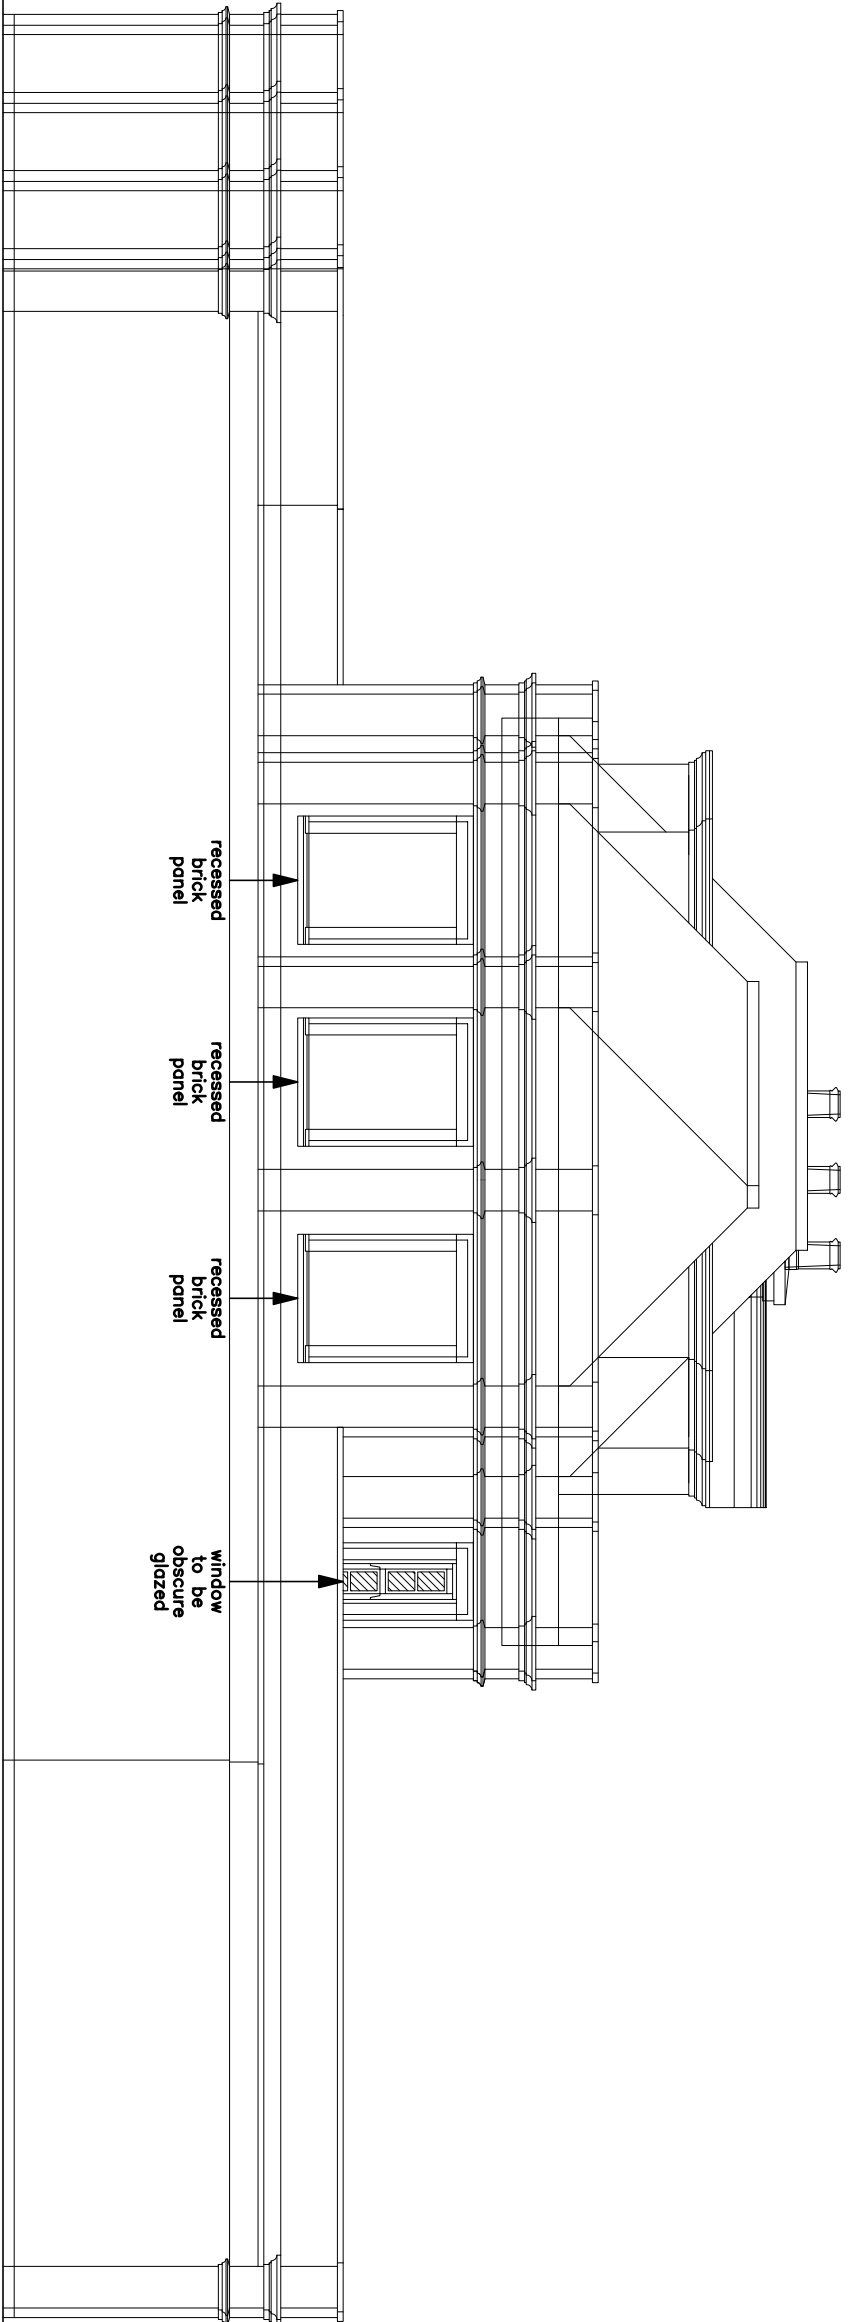

[Facing brickwork to approved sample with stone detailing]


Proposed Left Side Elevation

0 1 2 3 4 METERS

SCALE

REVISIONS

REV/A	DATE	NOTES ADDED

 

S M ARCHITECTURAL LIMITED
THE HOMEWOOD DESIGN
BURELIGH LODGE
OFF SUTTON ROAD
MILTON
STAFFORDSHIRE
ST7B 5JE
T: 01829 525555
E: info@homewooddesign.co.uk
W: www.homewooddesign.com

CLIENT:
M J RUSSELL

PROJECT:
**PROPOSED ALTERATIONS
& EXTENSIONS
MIDLAKE HOUSE
OFF HILLOCK LANE
GRESFORD**

DRAWING TITLE:
**PROPOSED FLOOR PLANS
& ELEVATIONS
[SHEET 4 OF 4]**

PLANNING DRAWING

SCALE	CHECKED
1:100@A2	SM
DATE	DRAWN BY
NOV.2020	EC

DWG NO	06	REV.
1222		A