


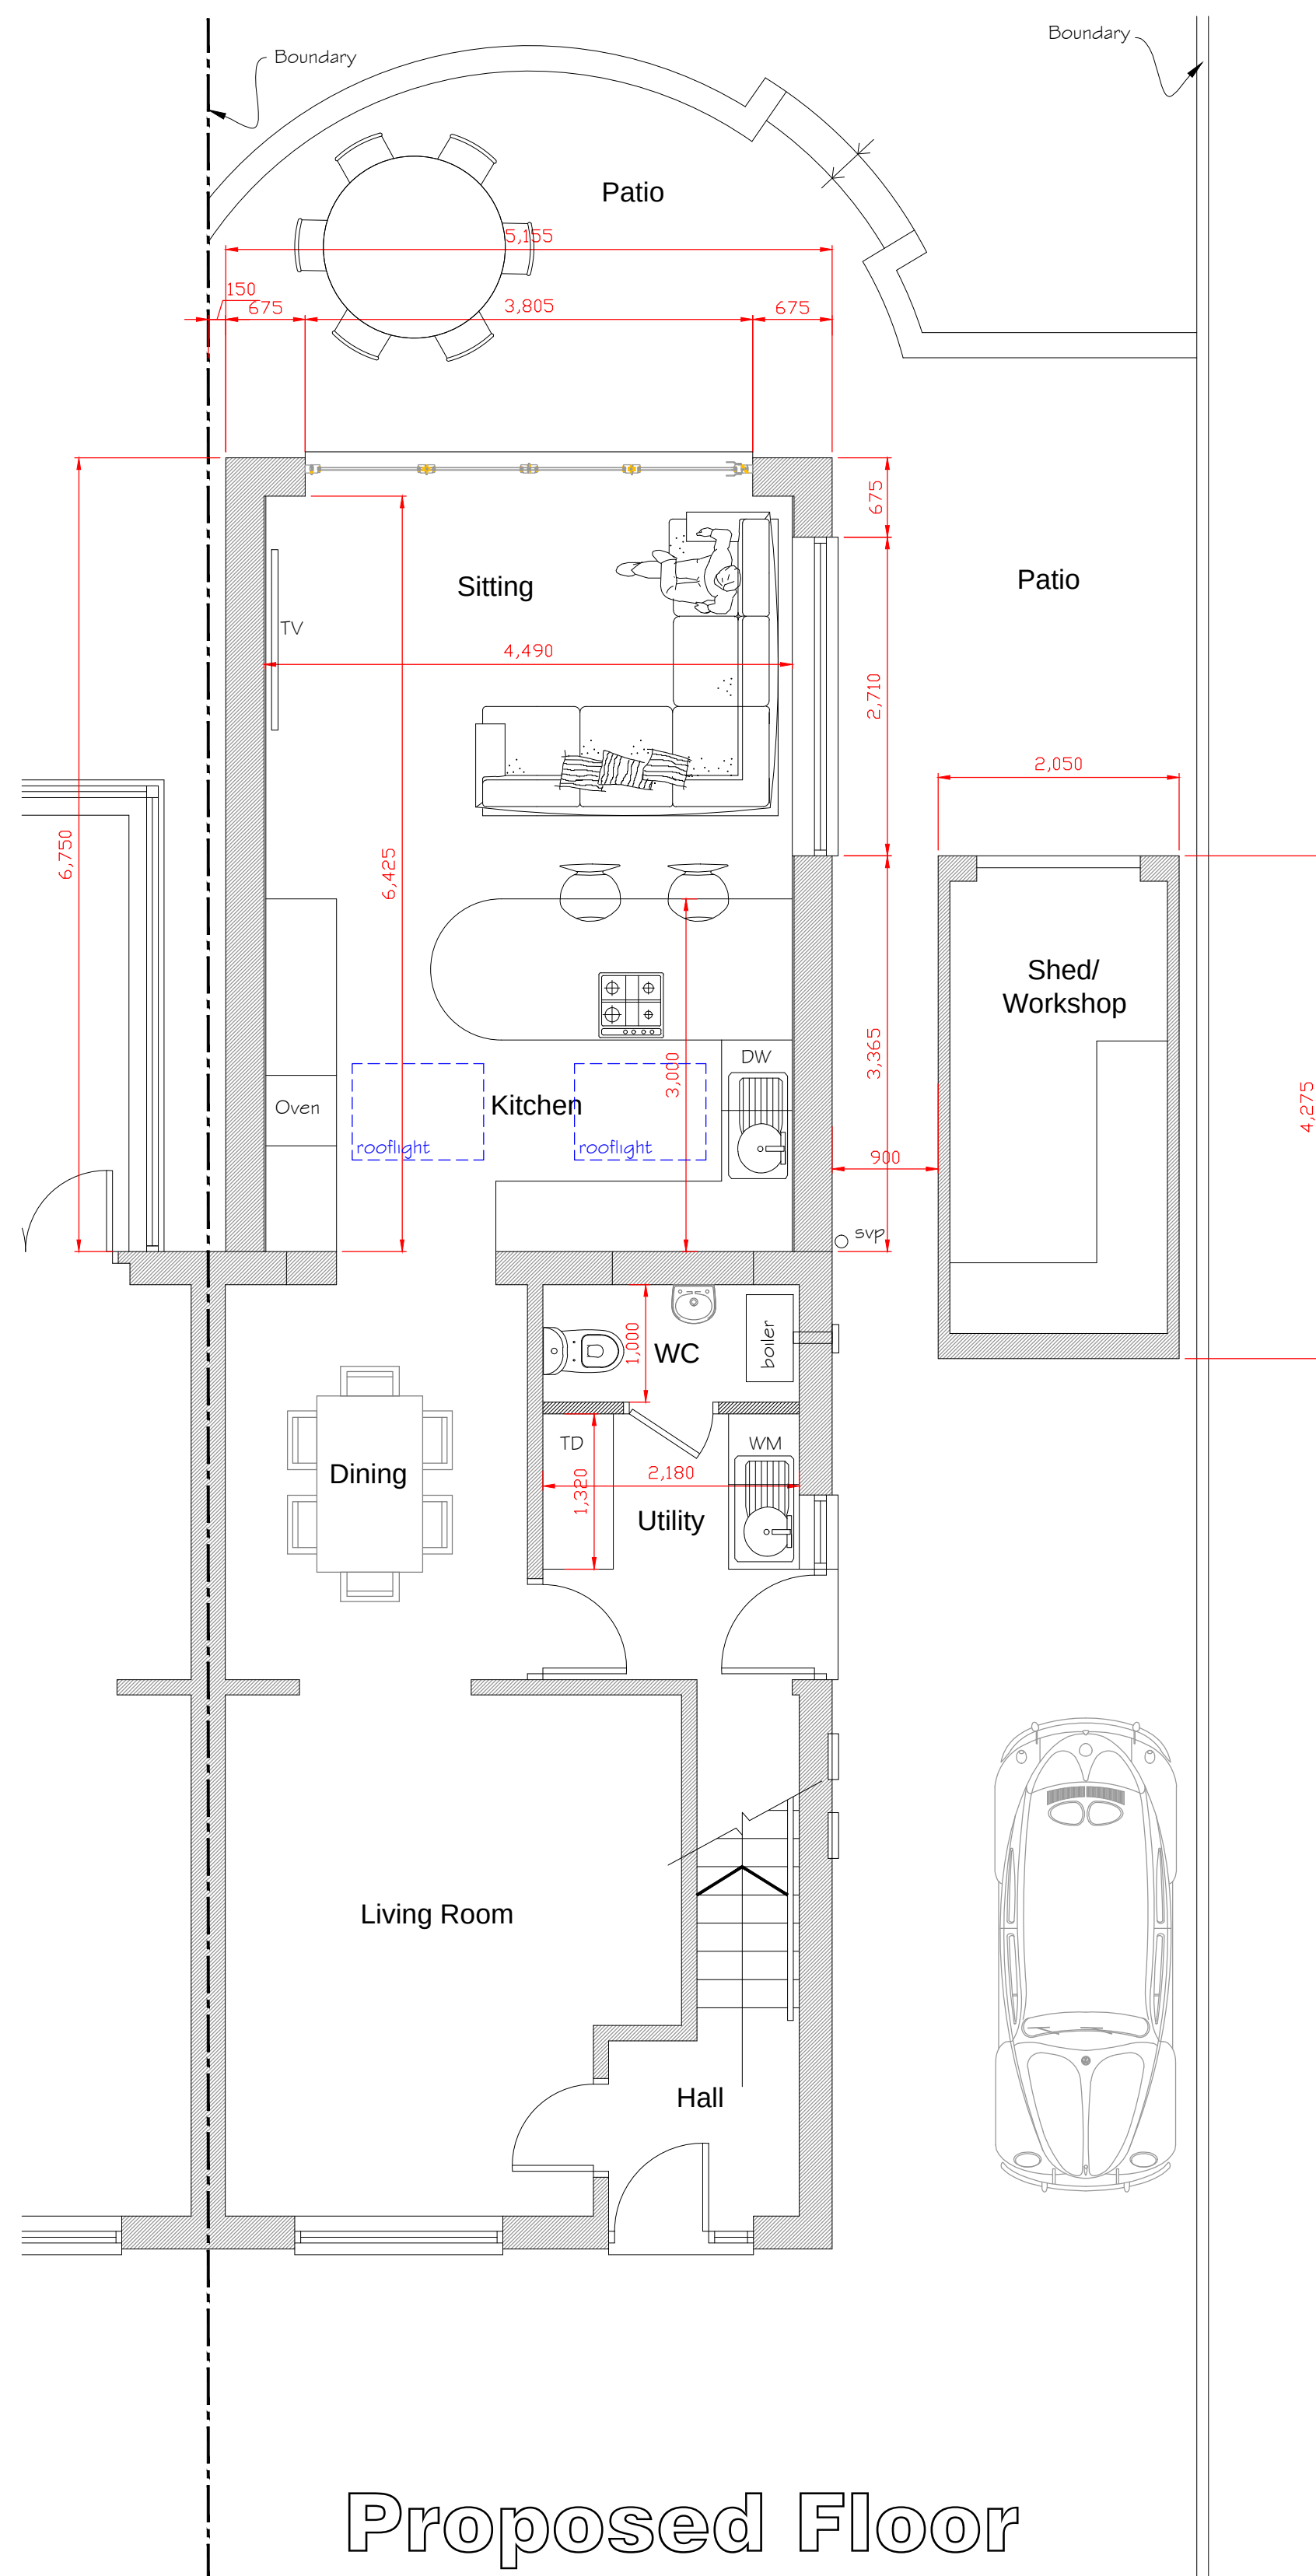


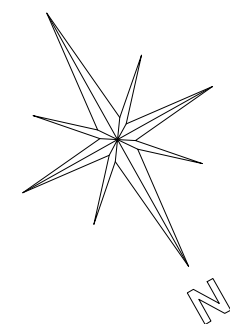


Proposed Floor Plan
1:50

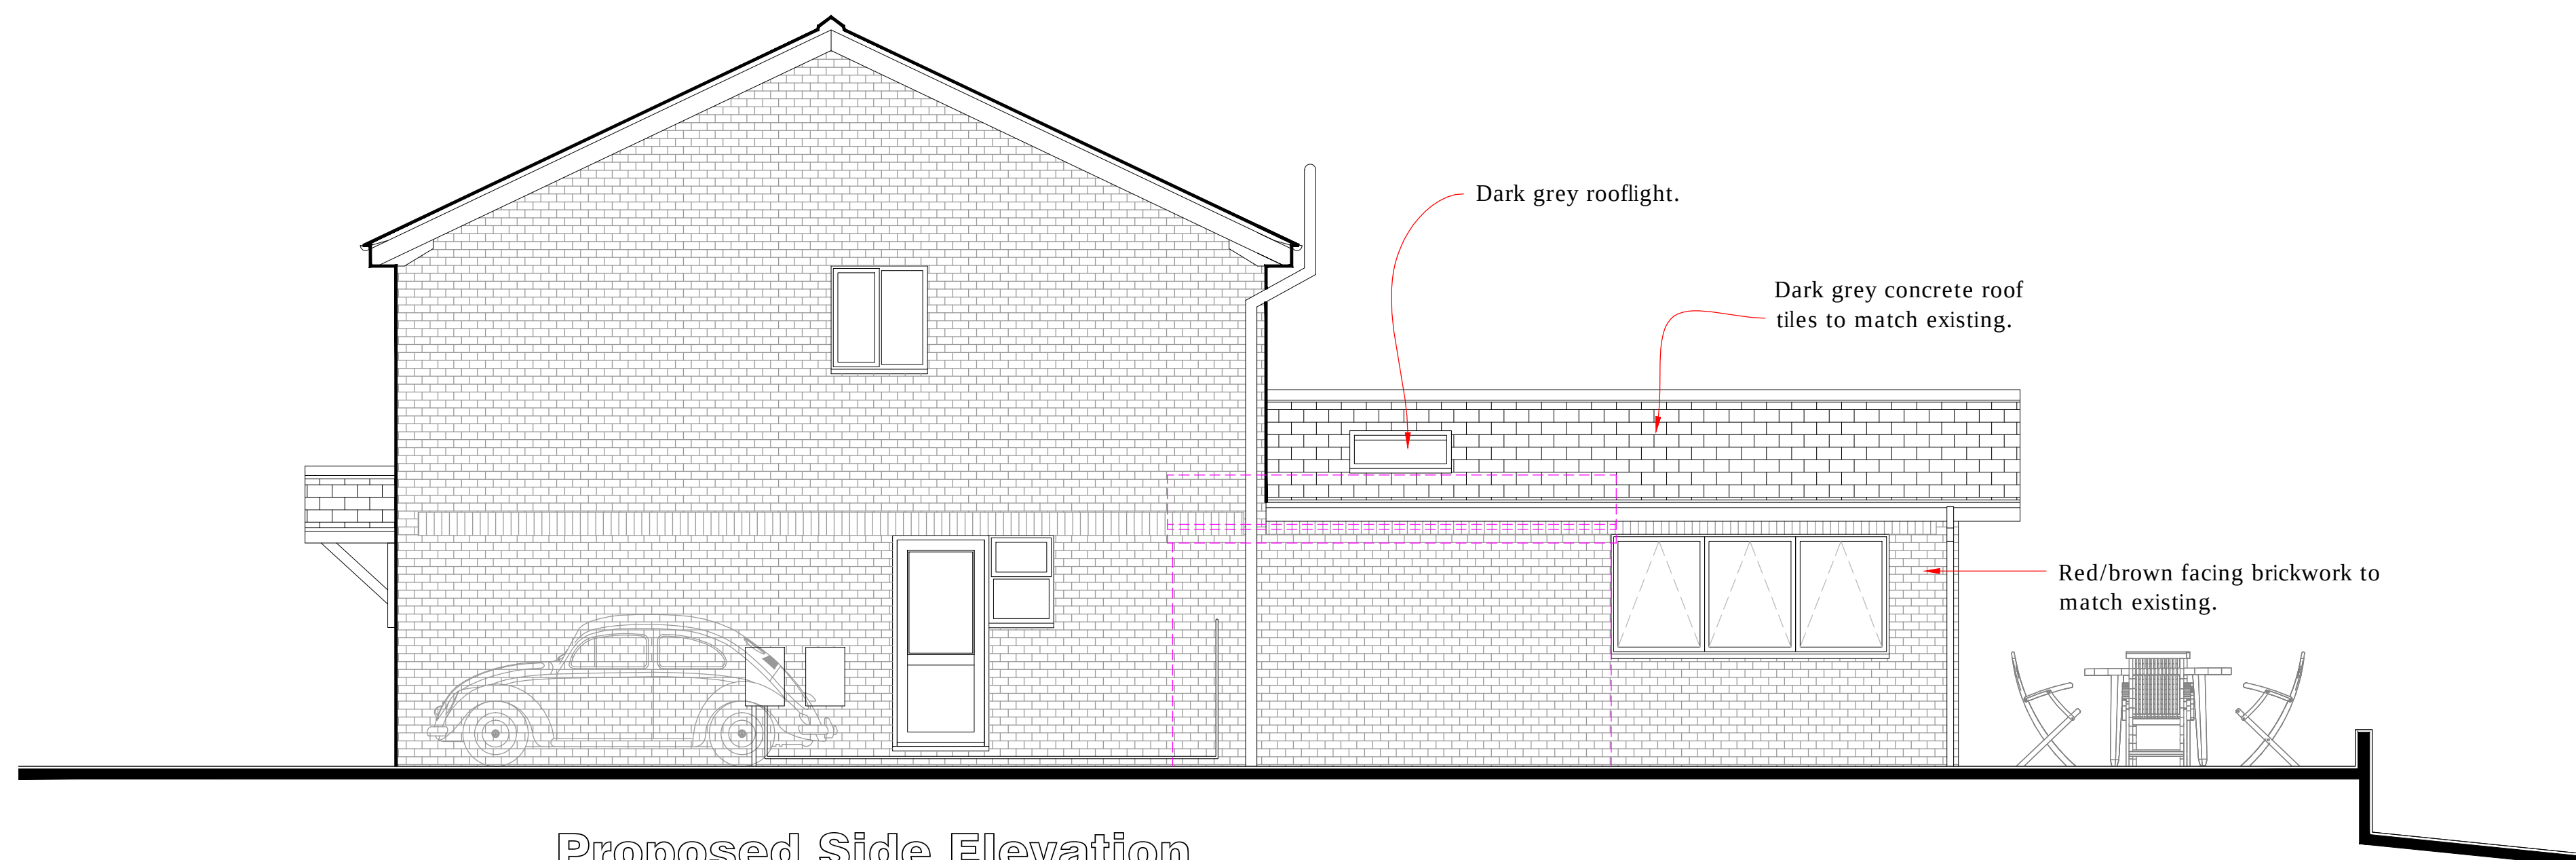


Proposed Side Elevation
1:50

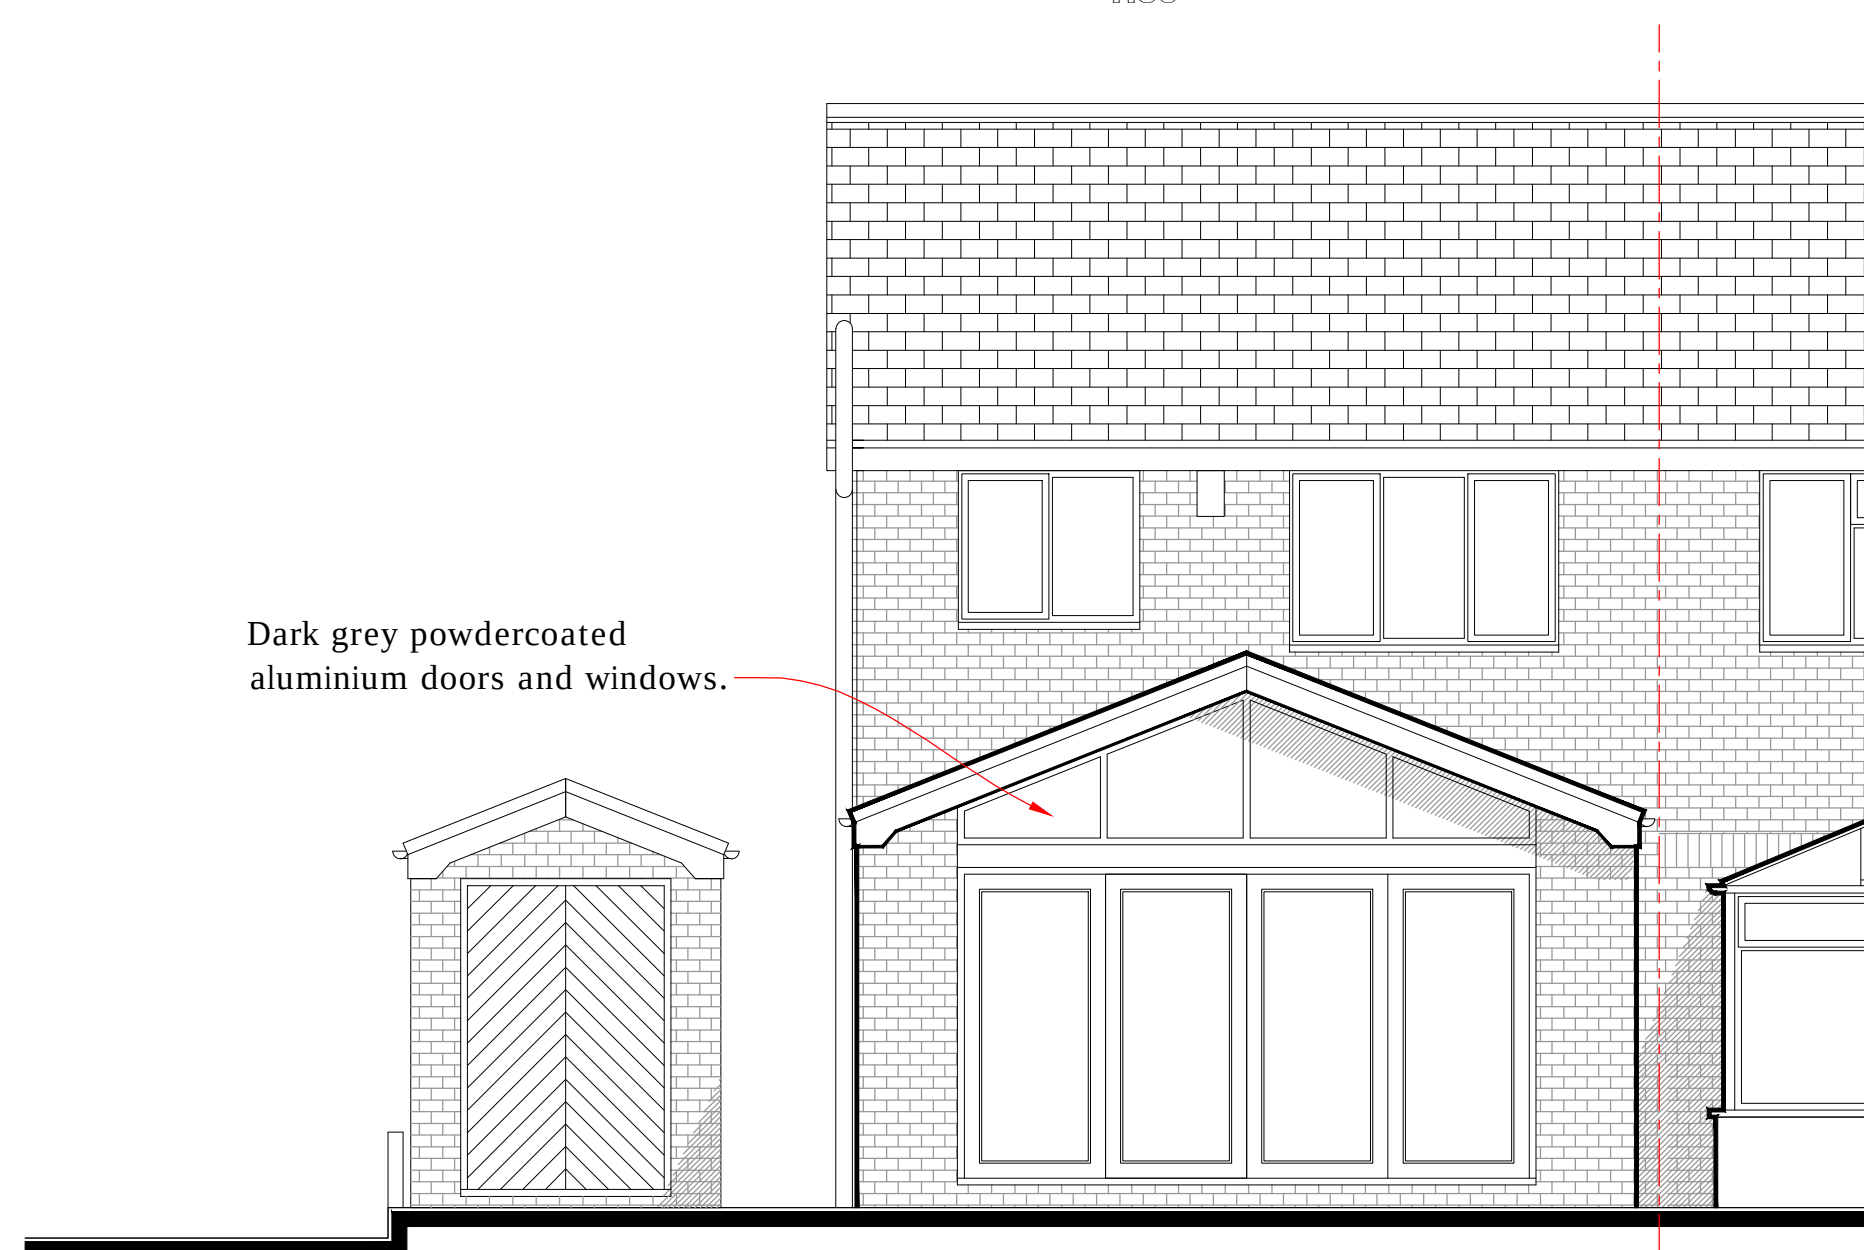

Proposed Rear Elevation
1:50

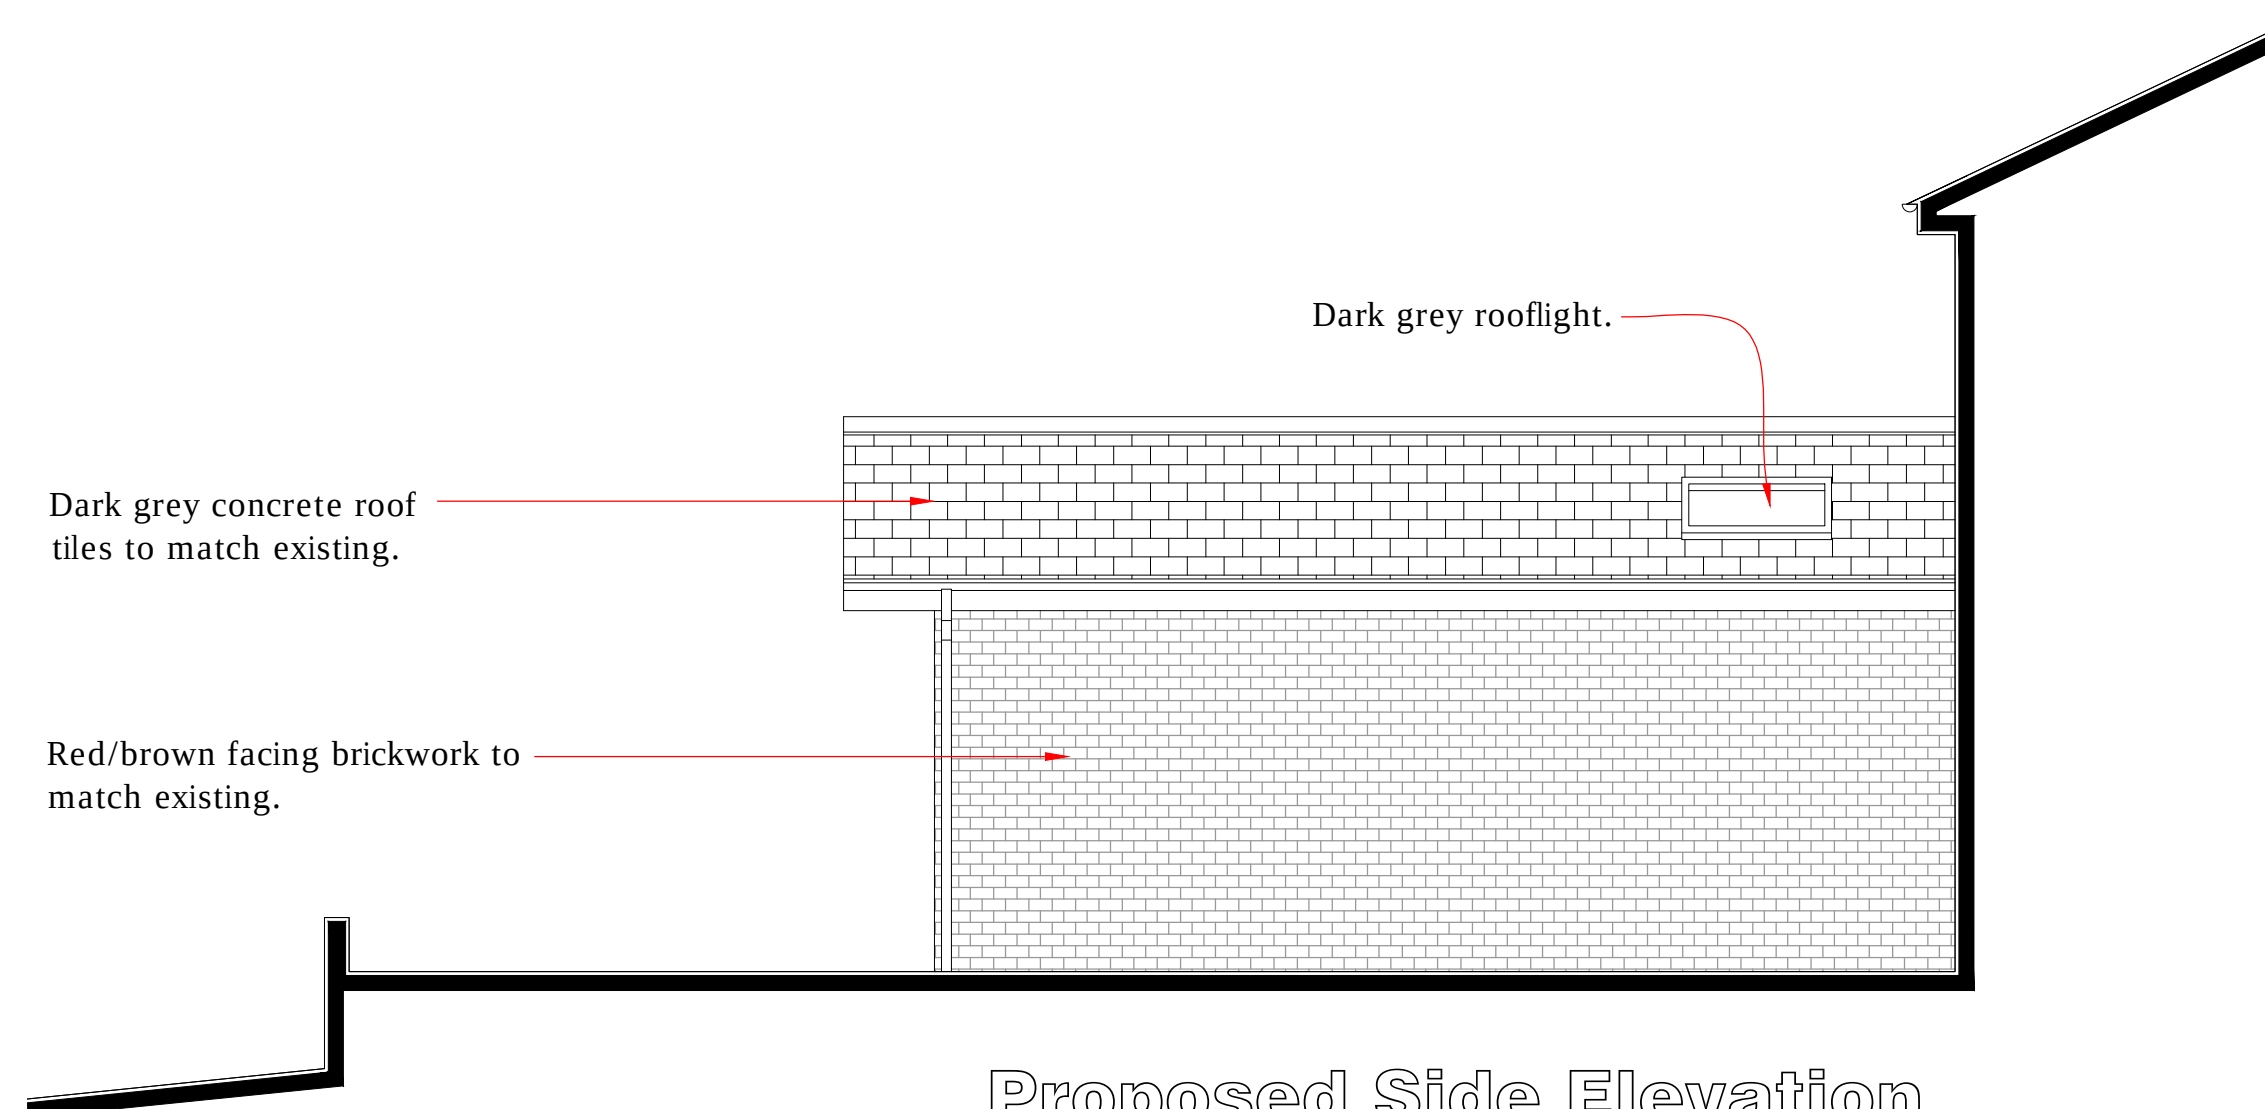

Proposed Side Elevation
1:50

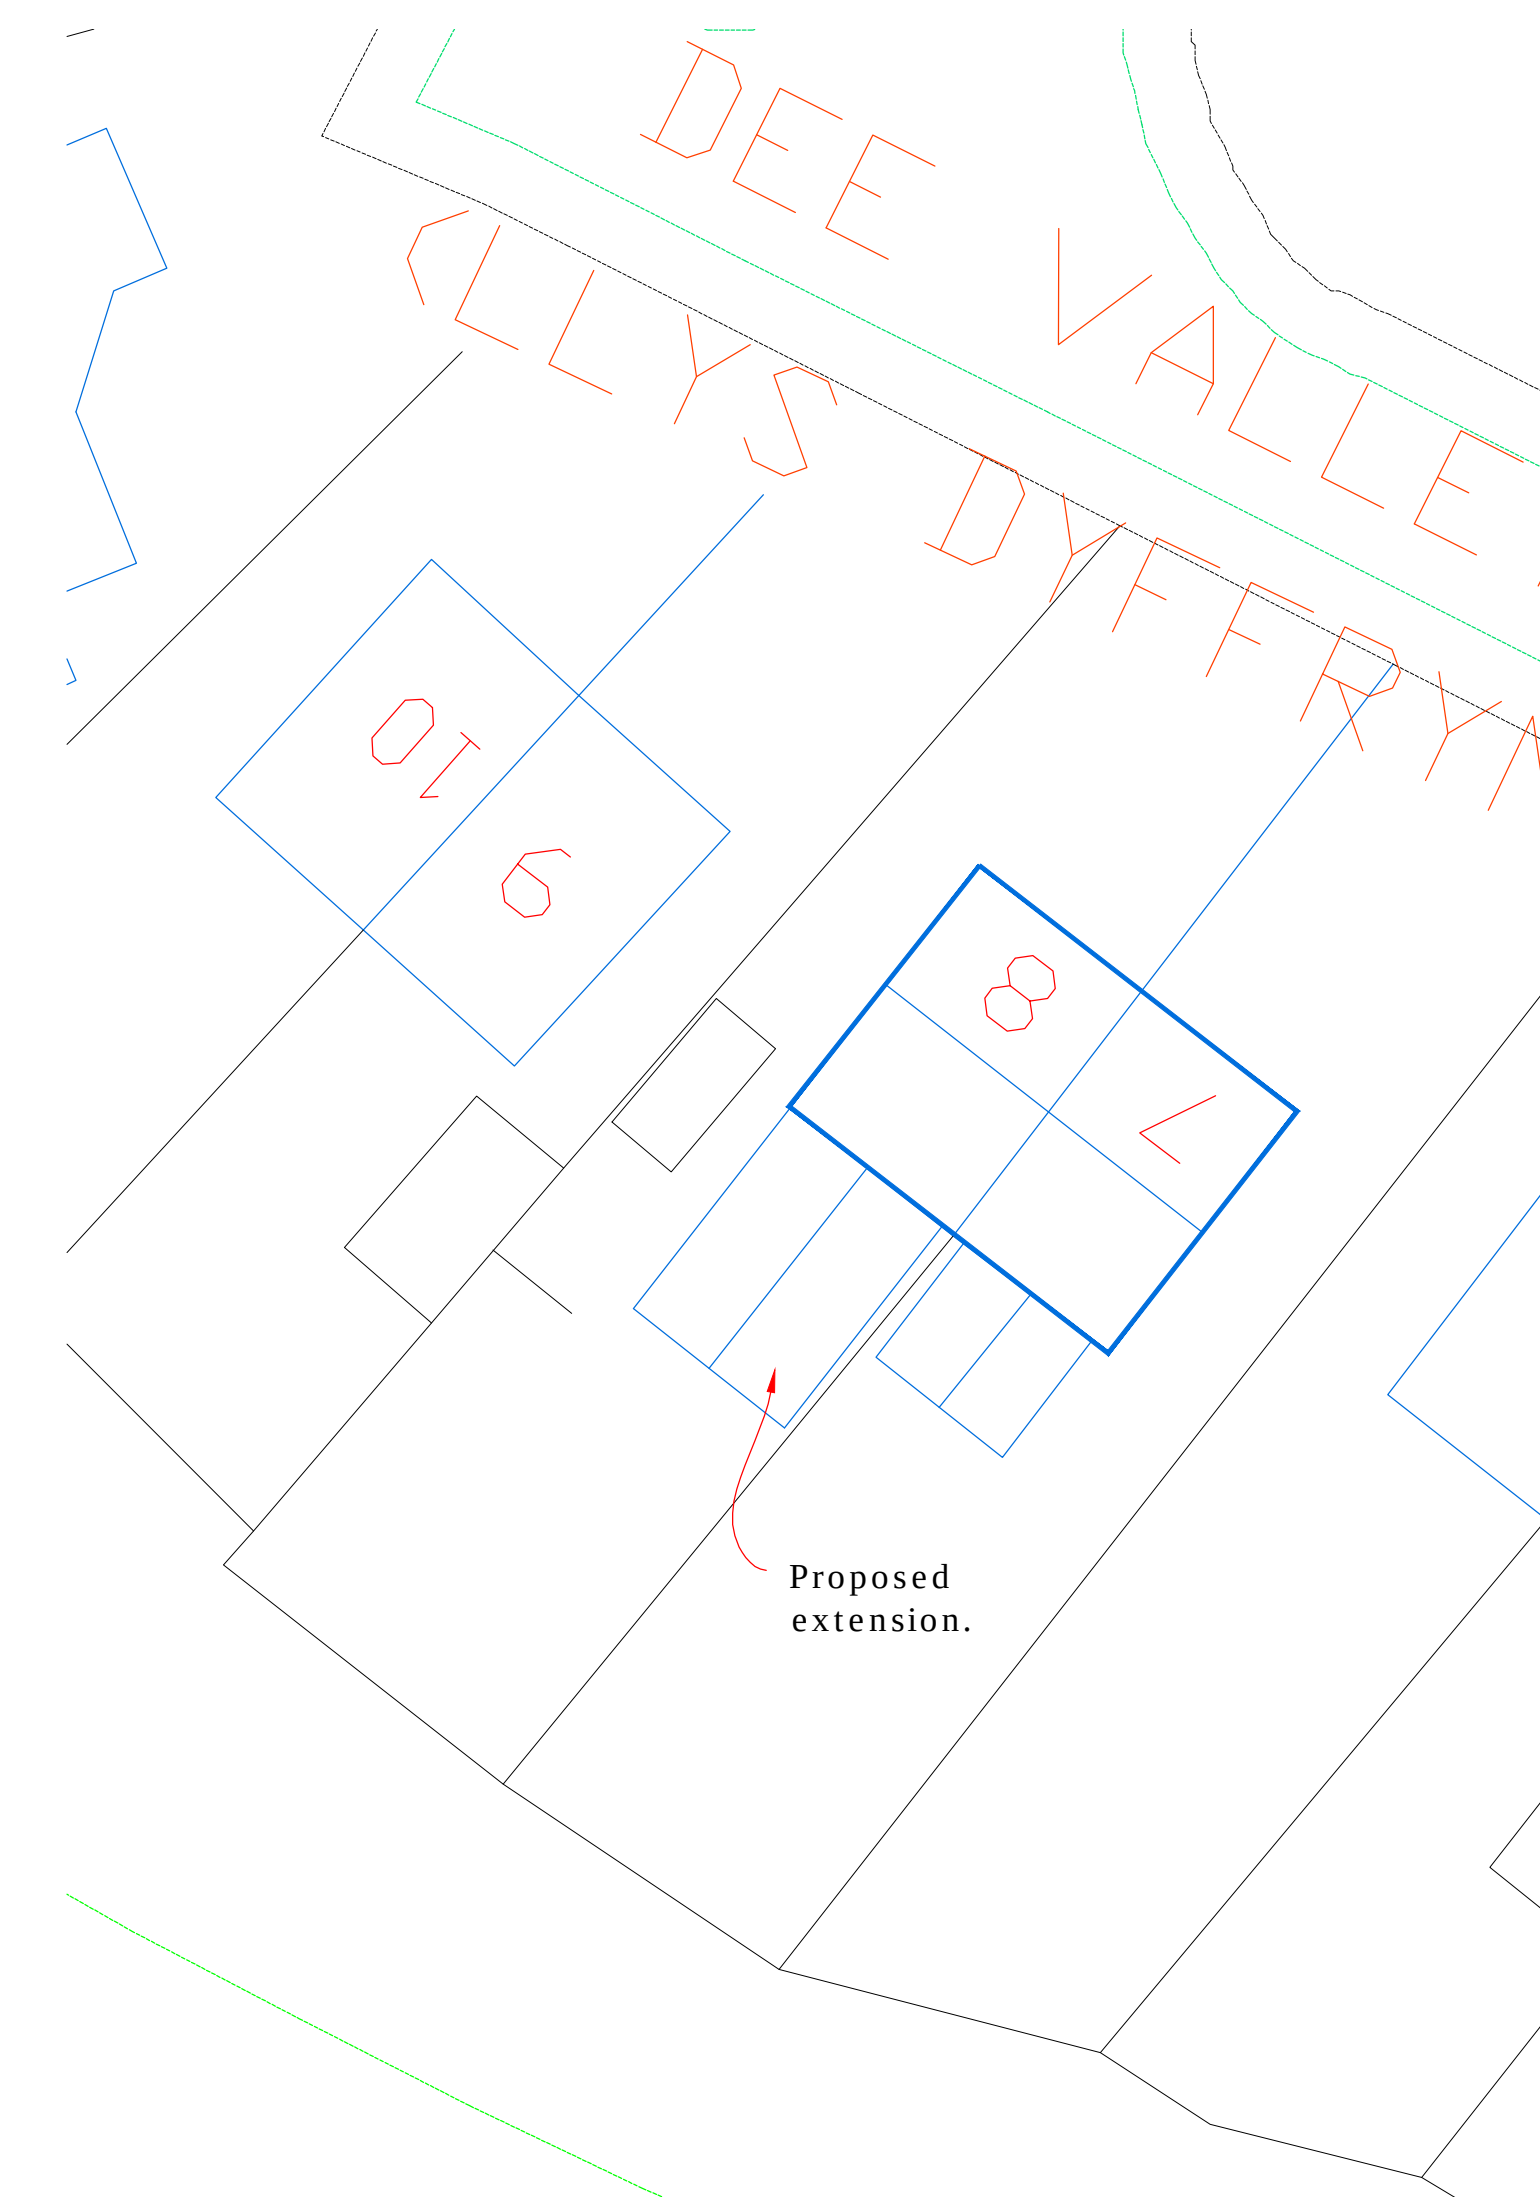

Proposed Site Plan
Scale 1:200

 CULLIS-ARCHITECTURAL-DESIGN 25 Sunningdale Close Wrexham North Wales LL13 9QU T 01978 264376 M 07791 480768 E ajones540@btinternet.com	Client: Mr. & Mrs. Case.	
	Drawing Title: Proposed Drawings.	
	Job Title: Proposed Extension to 8 Dee Valley Court, Acrefair, Wrexham.	
	Date: Sept 2020	Scale: 1:50 & 1:200 at A1
	Rev:	02