




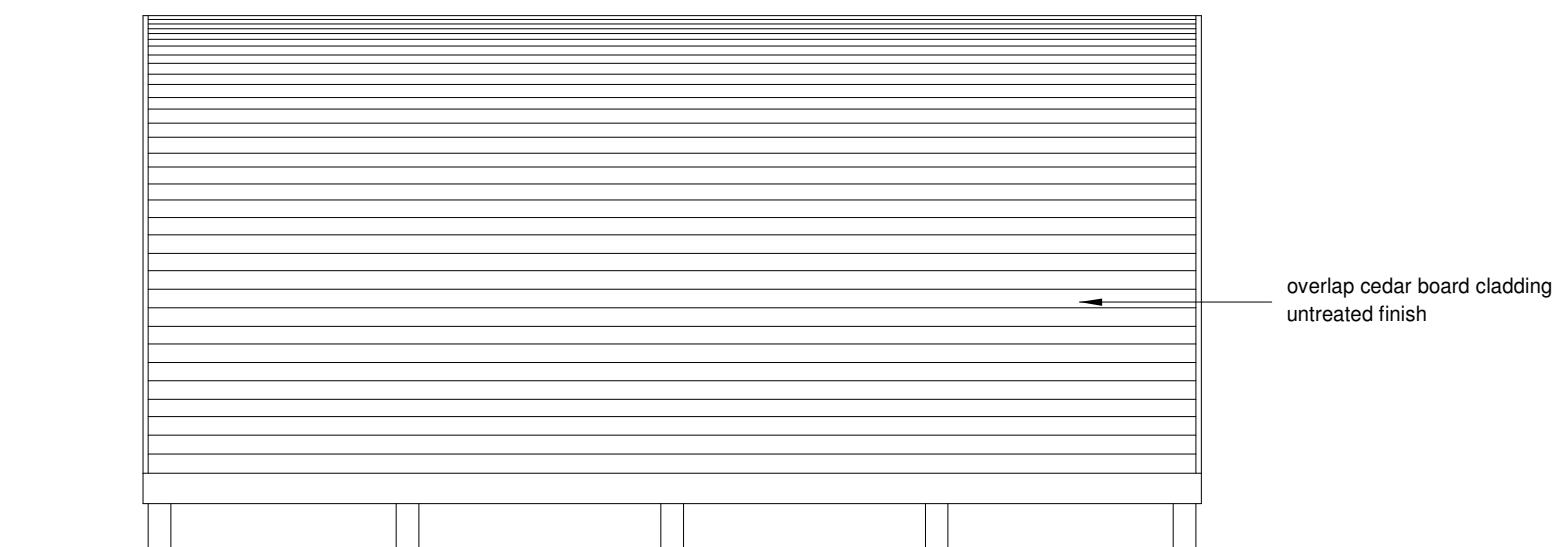


REAR ELEVATION

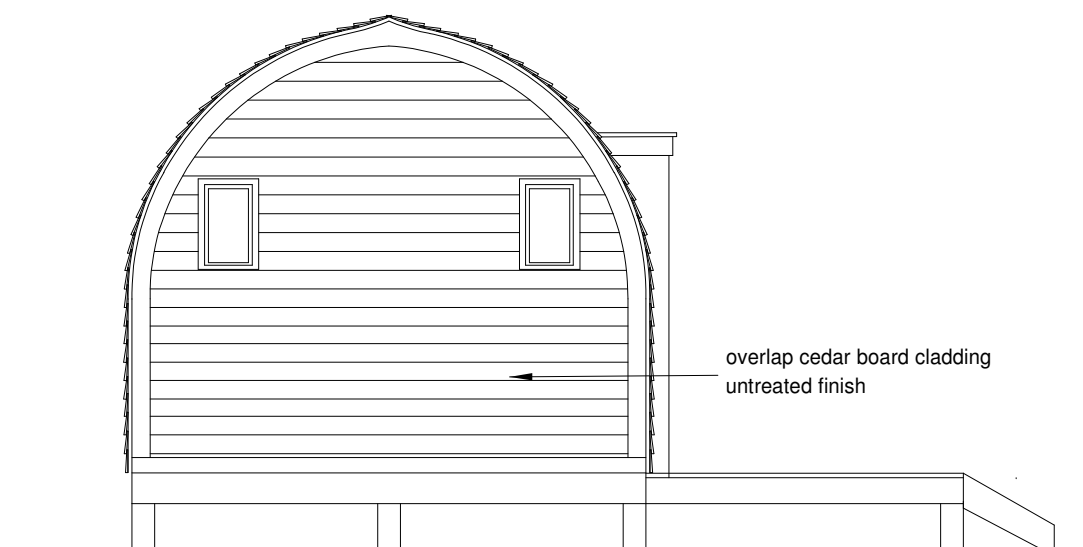


LEFT SIDE ELEVATION

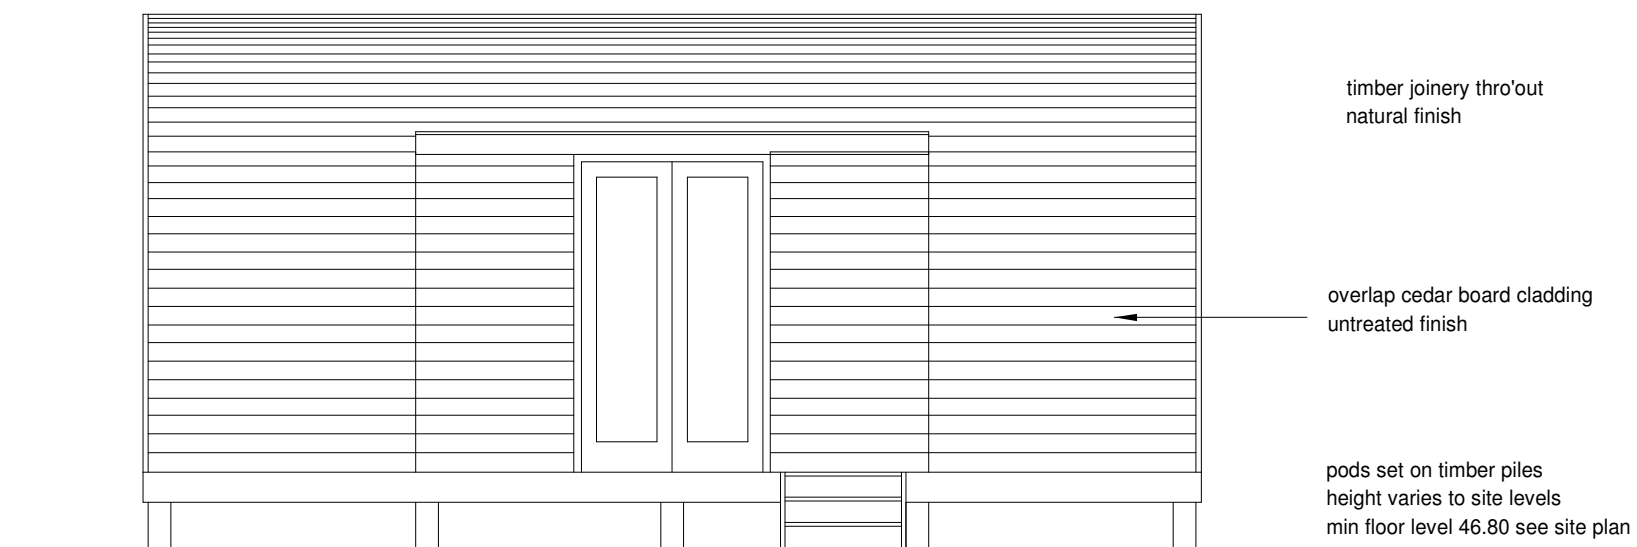

FRONT ELEVATION

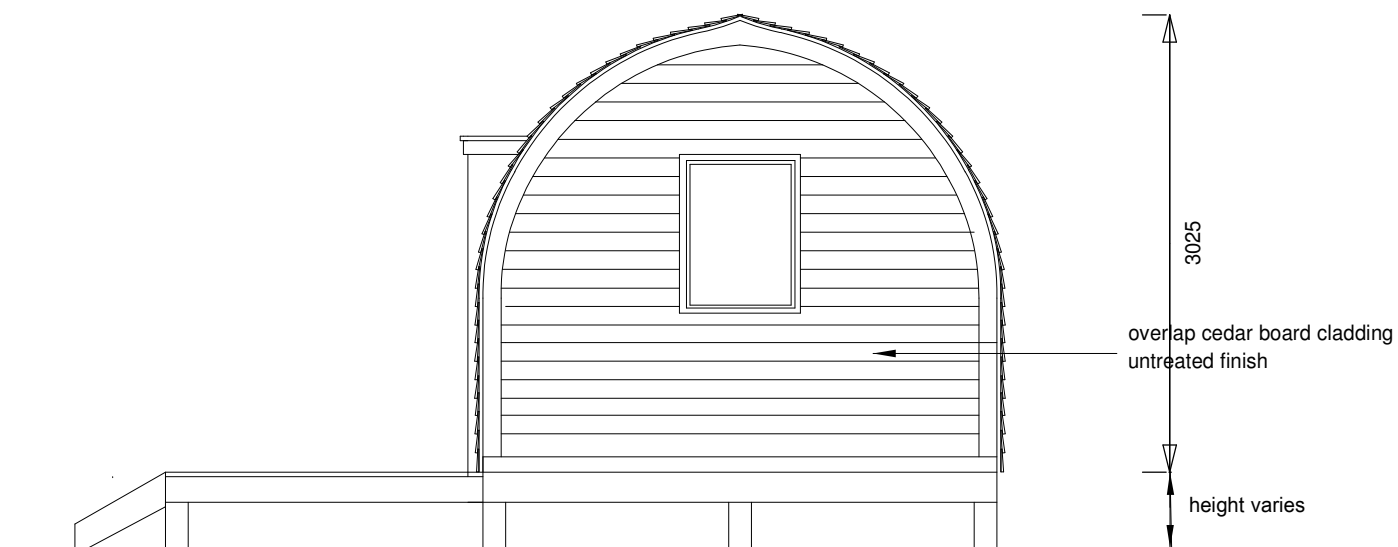

RIGHT SIDE ELEVATION

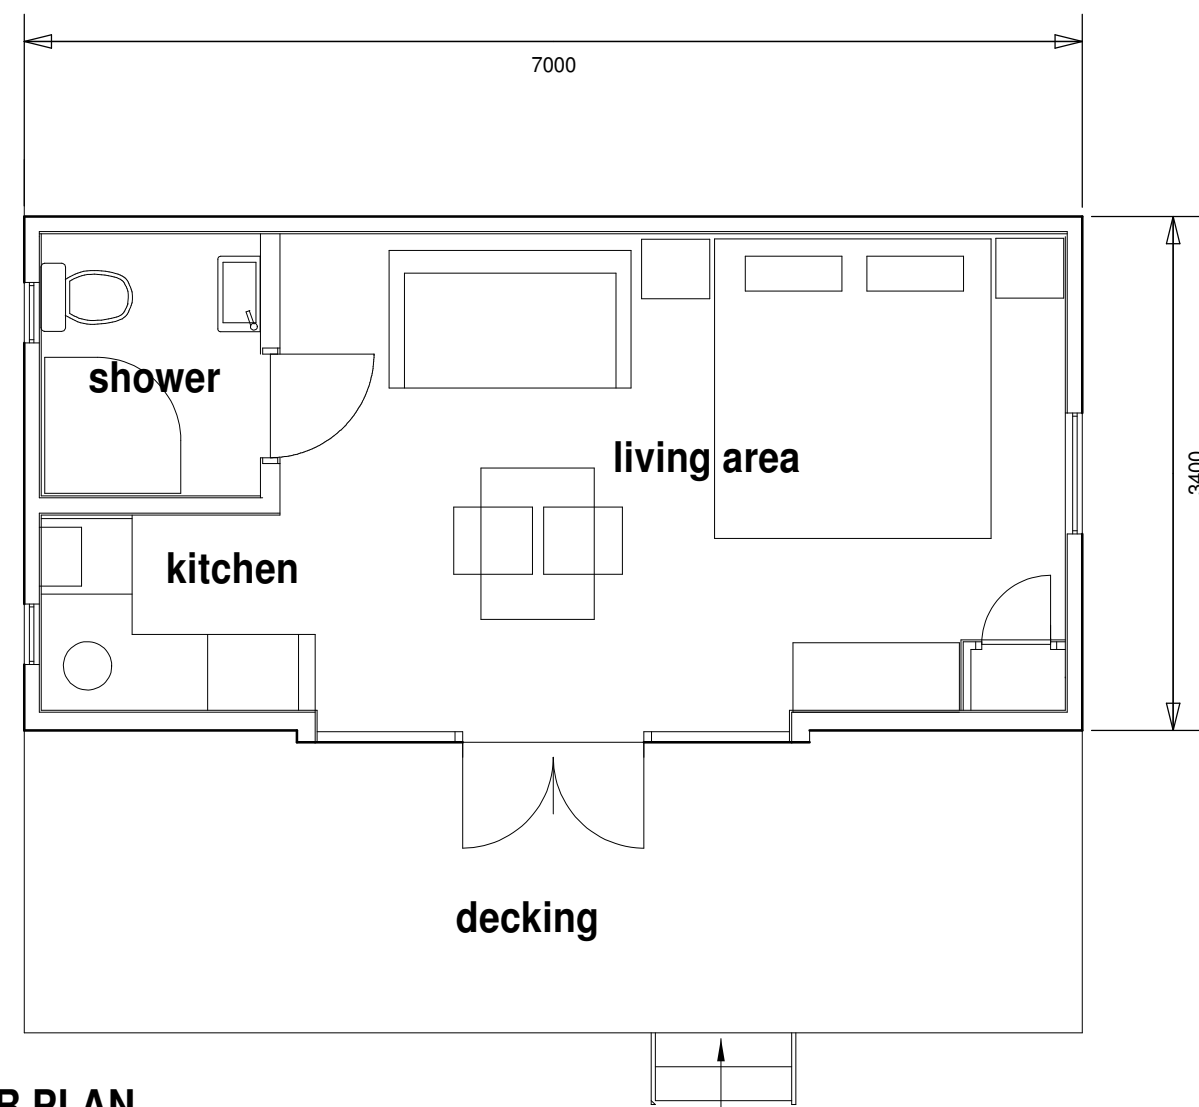

FLOOR PLAN

PROJECT

**whitegate cottage llanarmon dc
proposed camping pods and new vehicular access**

NAME

SCALE

DATE

DRAWN

DRAWING No

camping pod details

1:50

February 2021

2021:11



MCIAT

R F DAVIES ARCHITECTURAL SERVICES

RIVERSIDE BARN COED-Y-GO OSWESTRY SHROPSHIRE SY10 9AF

tel: 01691 662813 e-mail: rfdaviesarchitectural@hotmail.com