


EXISTING FRONT ELEVATION


EXISTING REAR ELEVATION

EXISTING SIDE ELEVATION

EXISTING SIDE ELEVATION

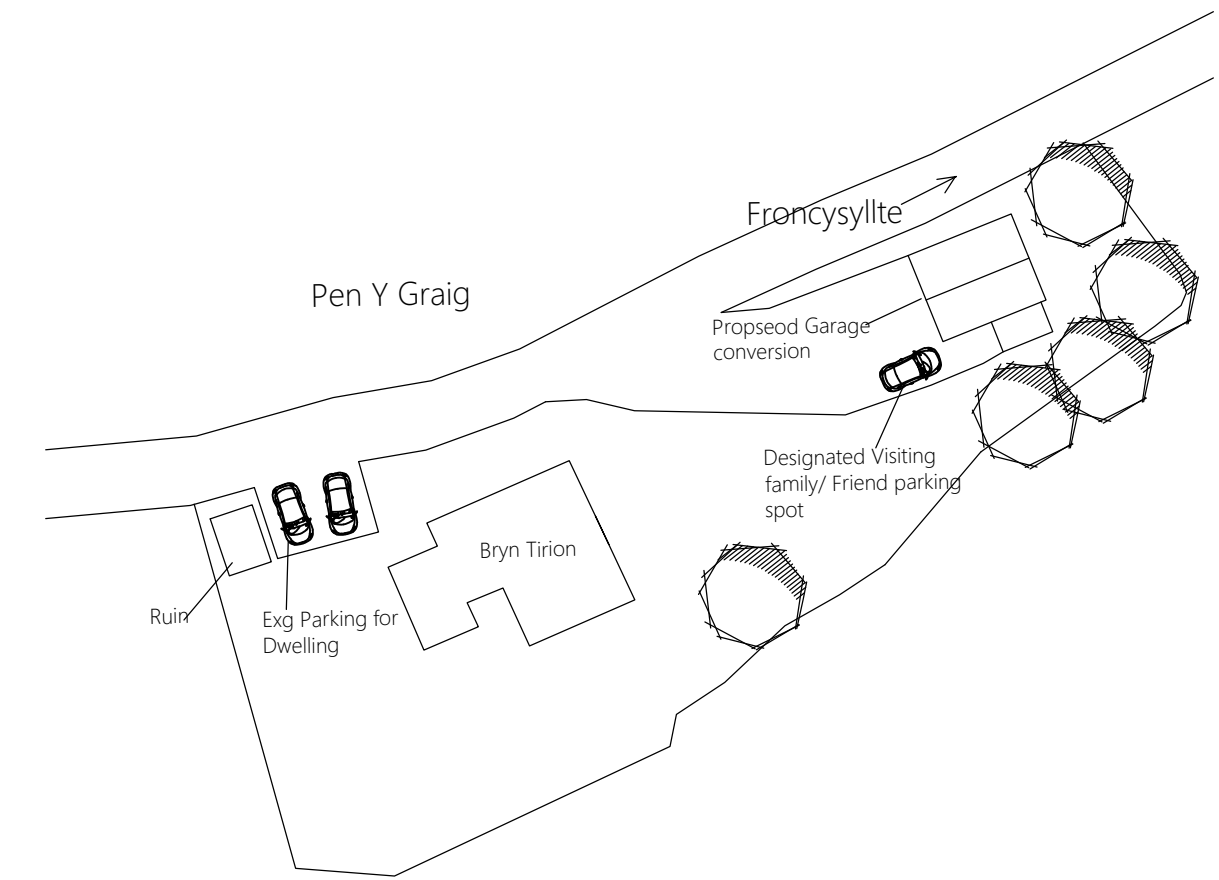

BLOCK PLAN
1:500 SCALE

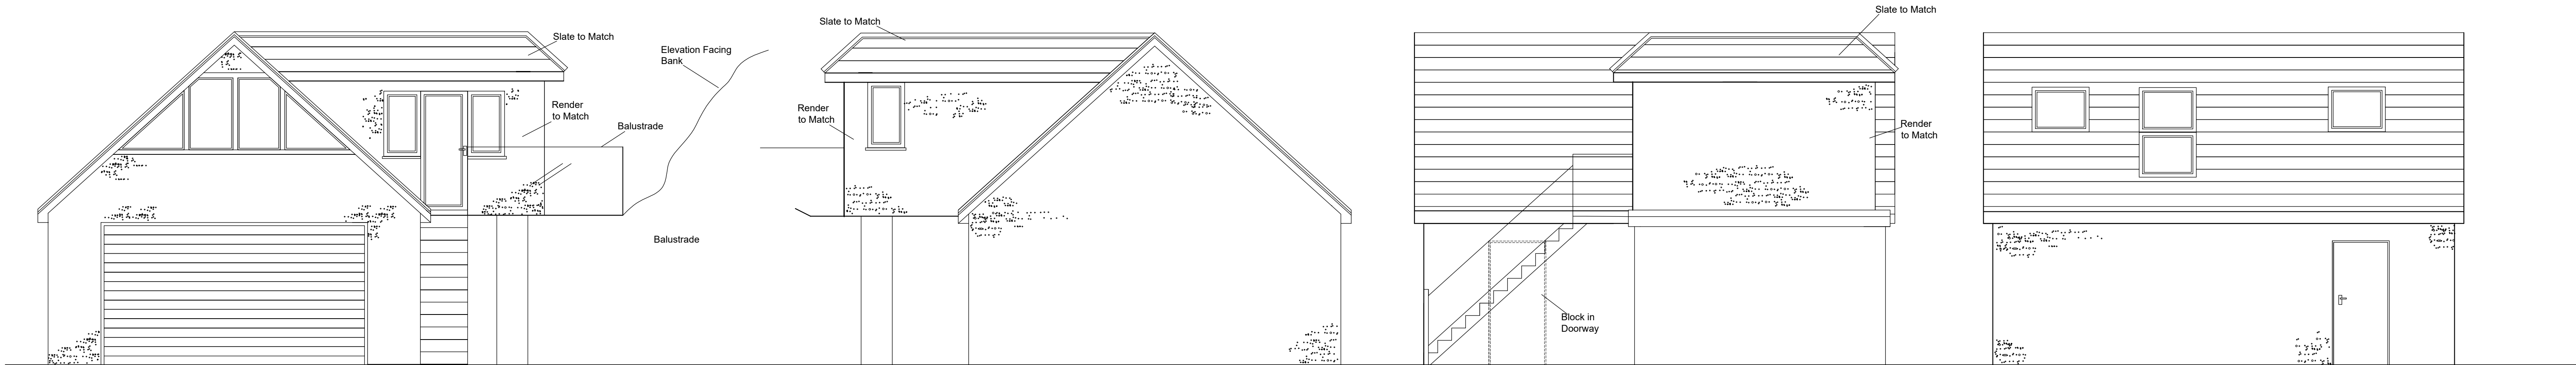


PROPOSED FRONT ELEVATION


PROPOSED REAR ELEVATION

ELEVATION FACING BANK SIDE
(SIDE)


PROPOSED SIDE ELEVATION

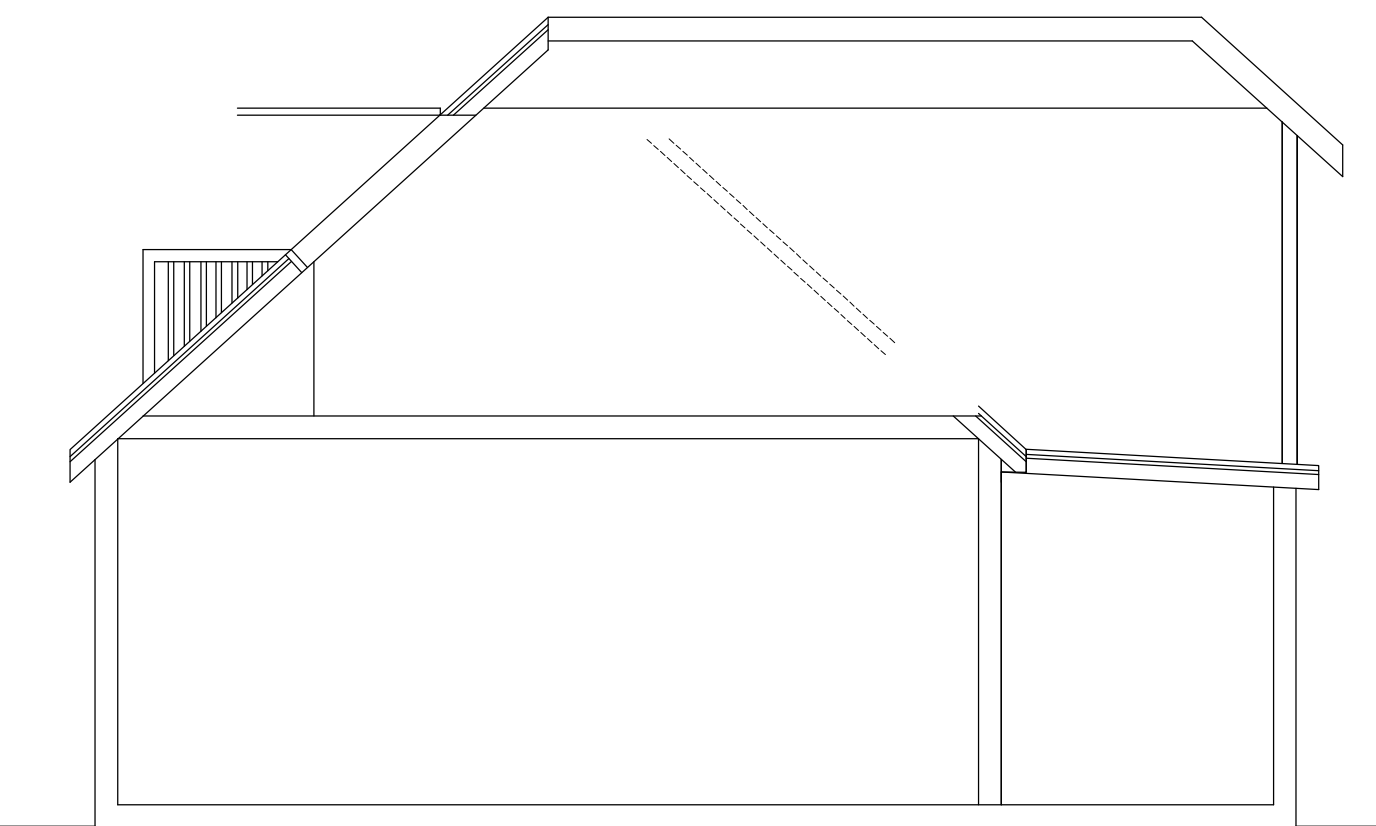


SECTION A.A

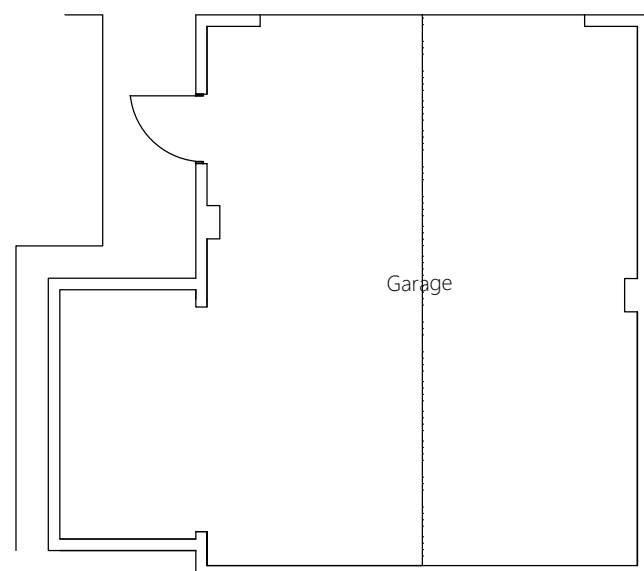

EXISTING GROUND FLOOR PLAN

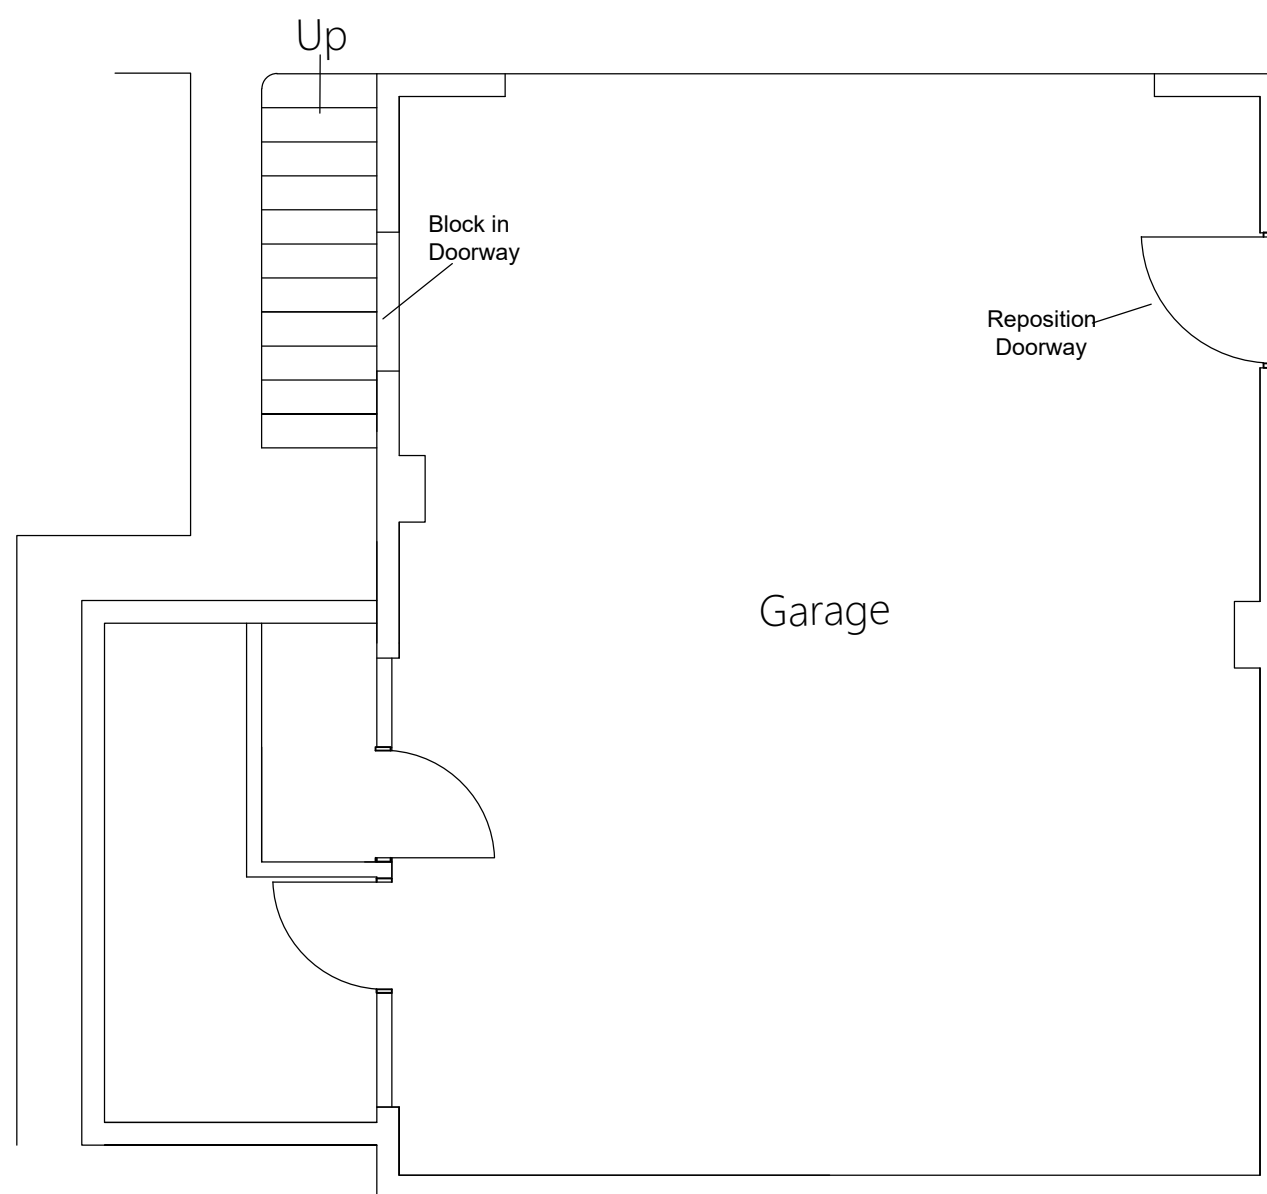

EXISTING GROUND FLOOR PLAN

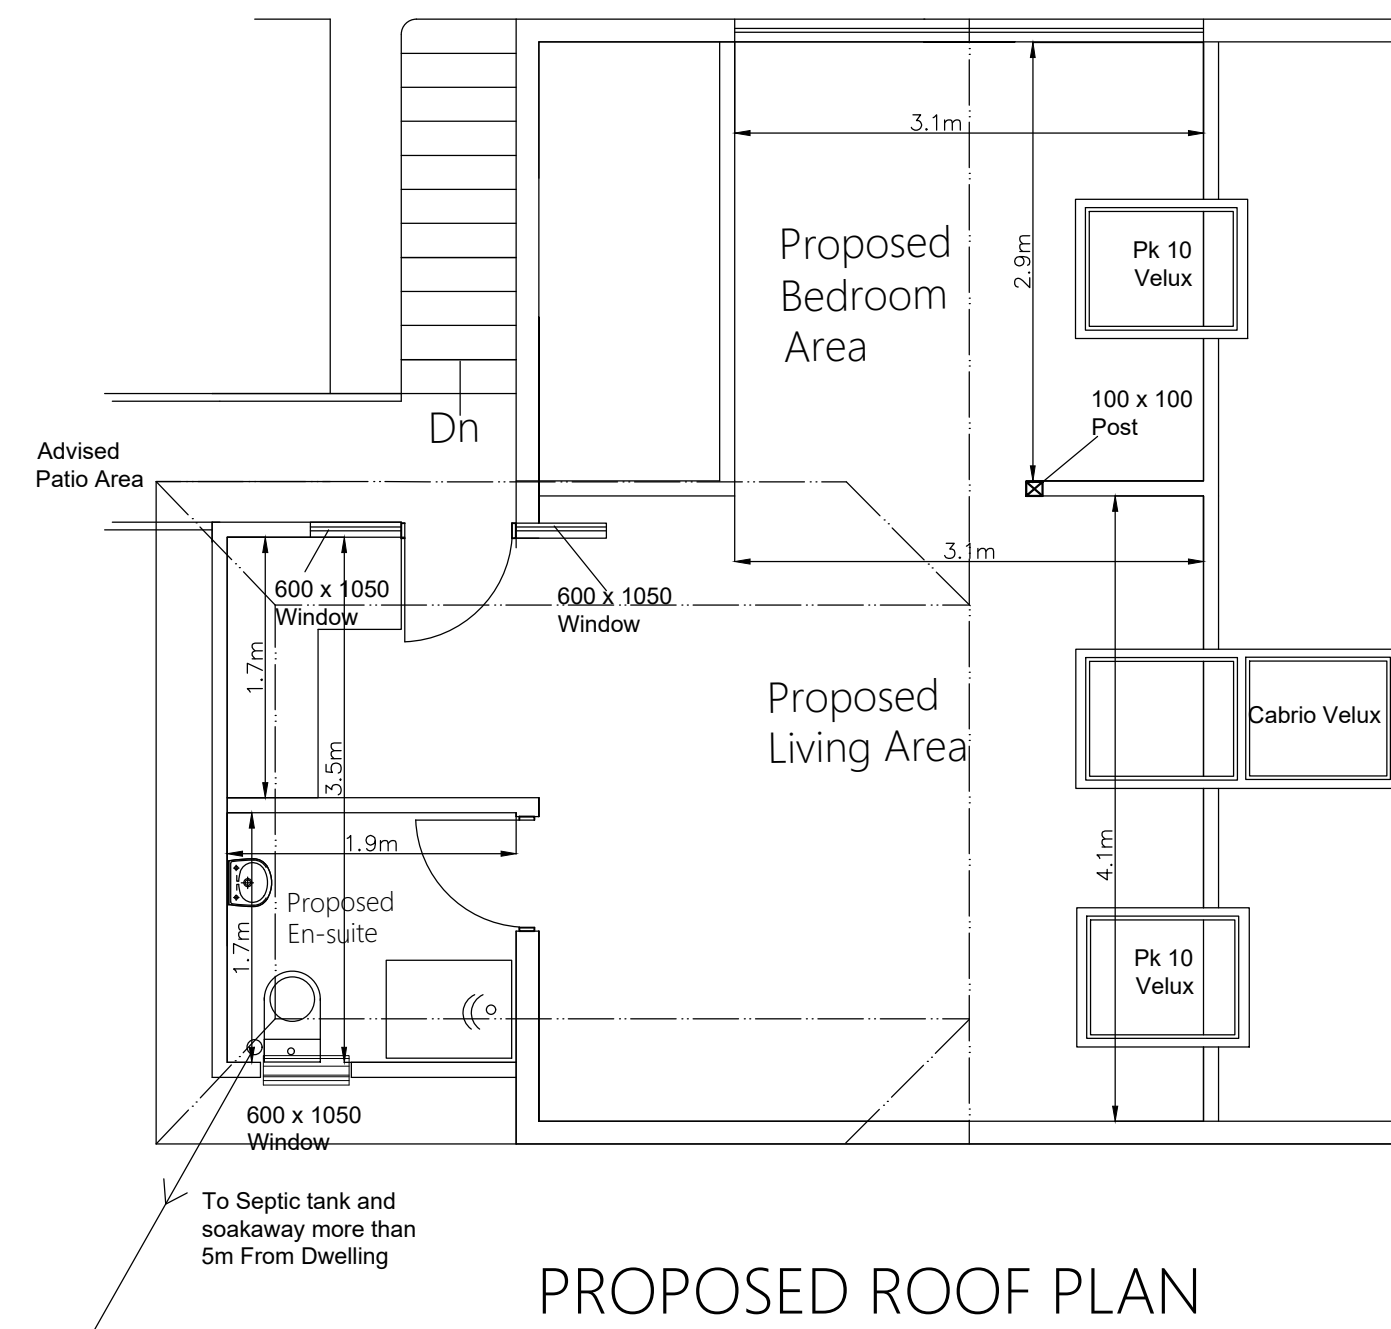

PROPOSED ROOF PLAN



T: 01691 671 964
E: Gerrard-Marshall@live.co.uk
W: www.stoswaldsarchitectural
designservice.co.uk

SCHEME 3

CLIENT:
Mr & Mrs Williams
PROJECT:
PROPOSED GARAGE CONVERSION
AT
BRYN TIRION,
PEN Y GRAIG
FRONCYSYLLTE
LL20 7RT
SCALE: 1:50, 1:100, 1:500

DATE: MARCH 2021