




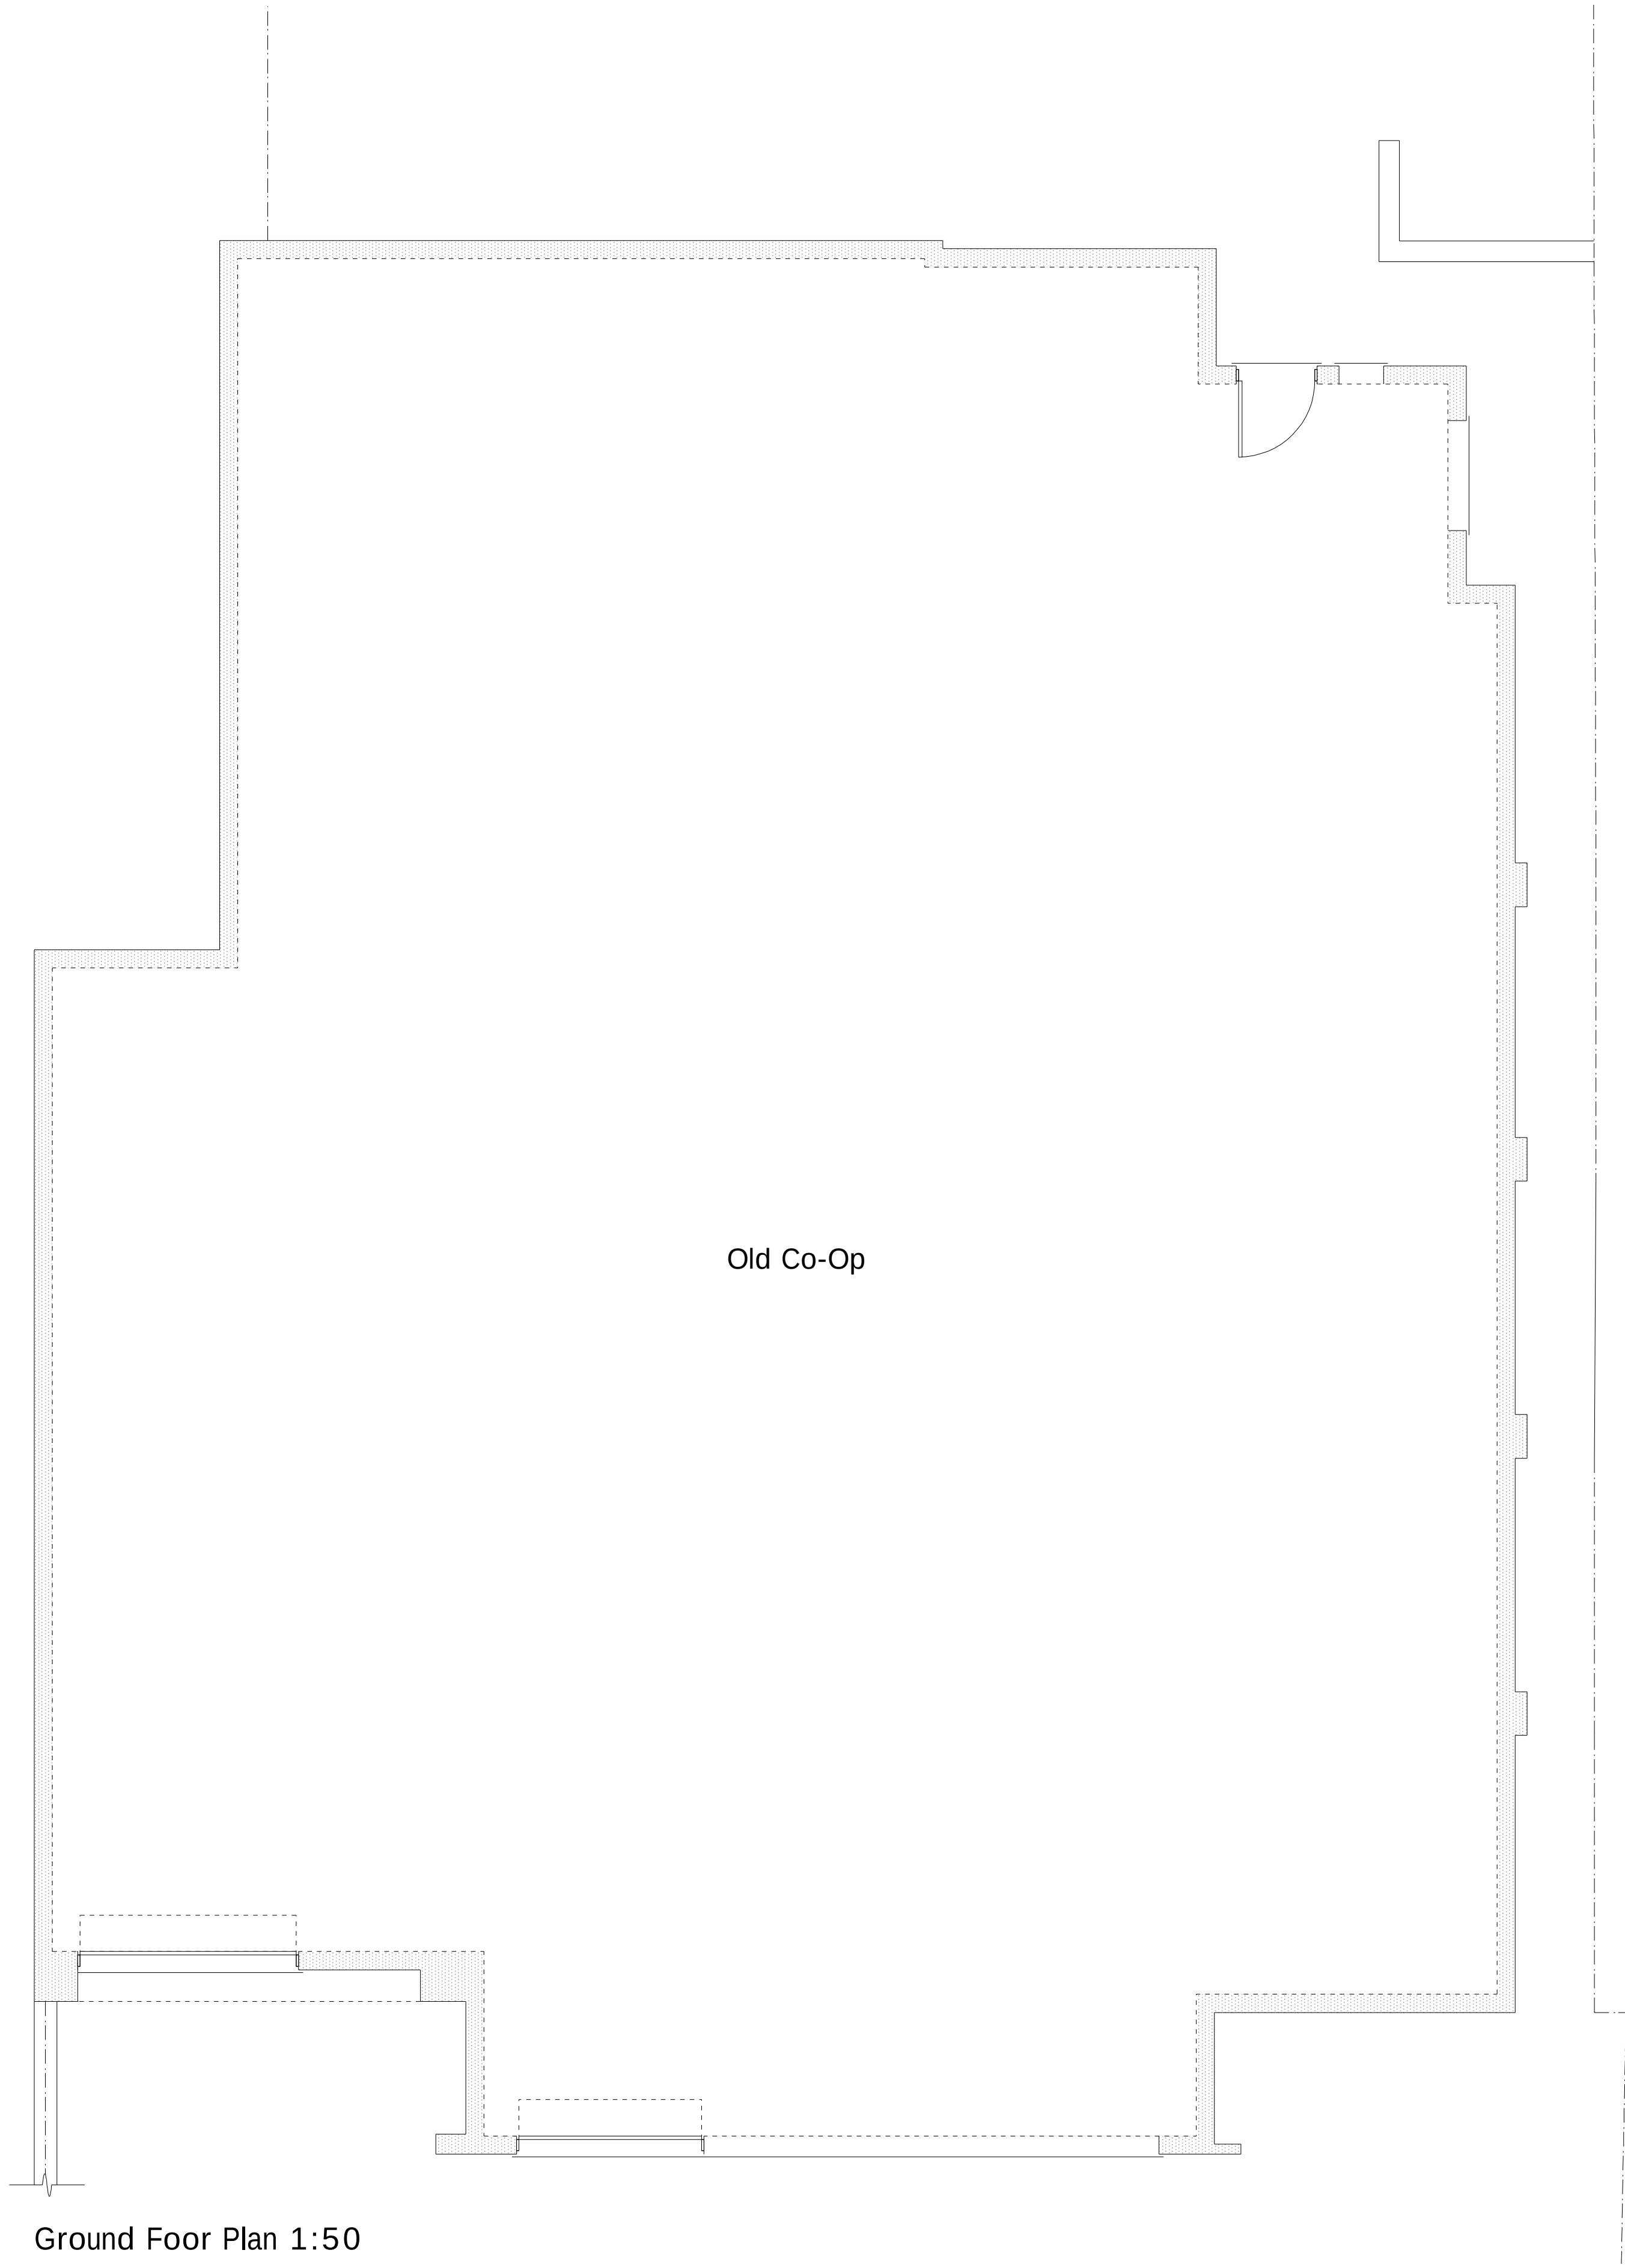


Ground Floor Plan 1:50

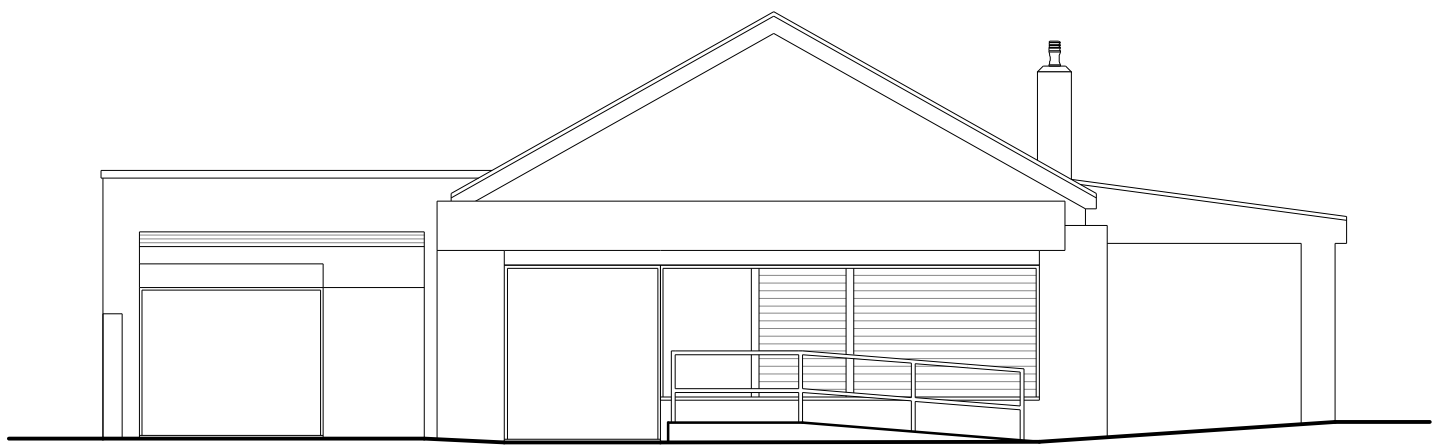


Front Elevation 1:100

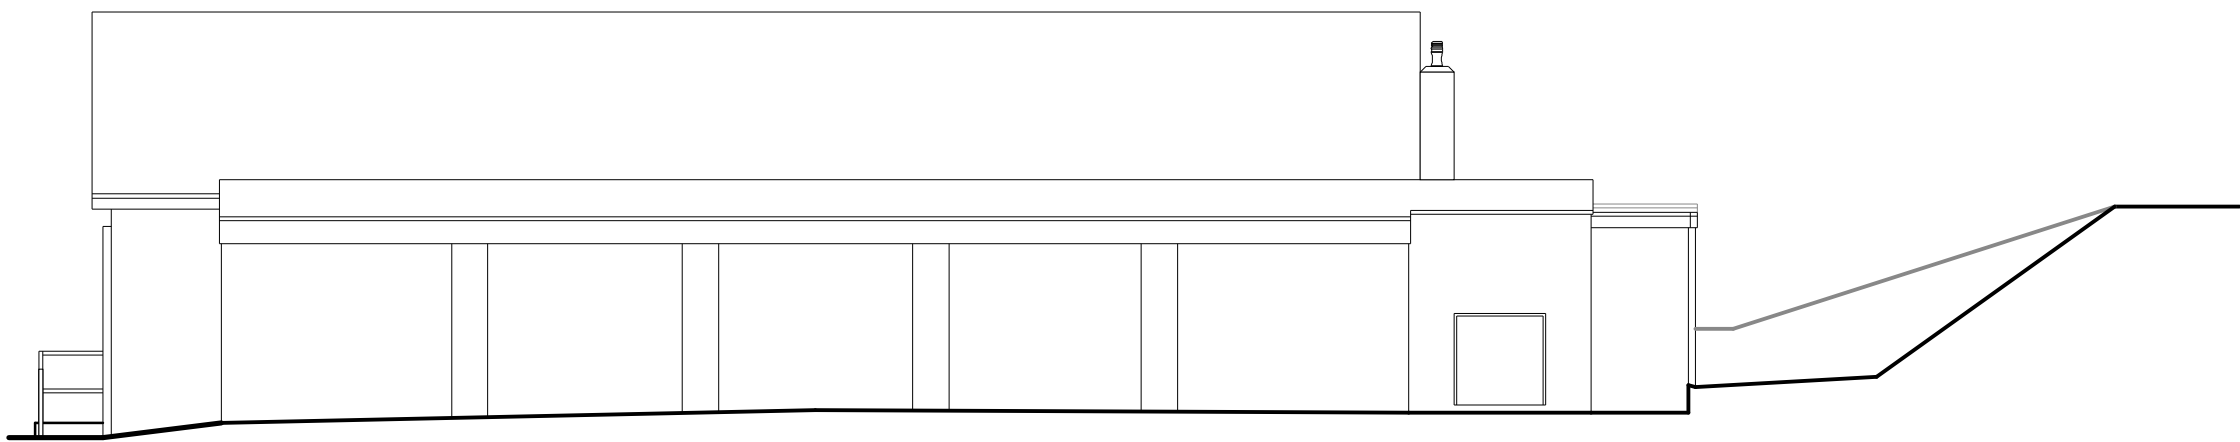

Side Elevation 1:100

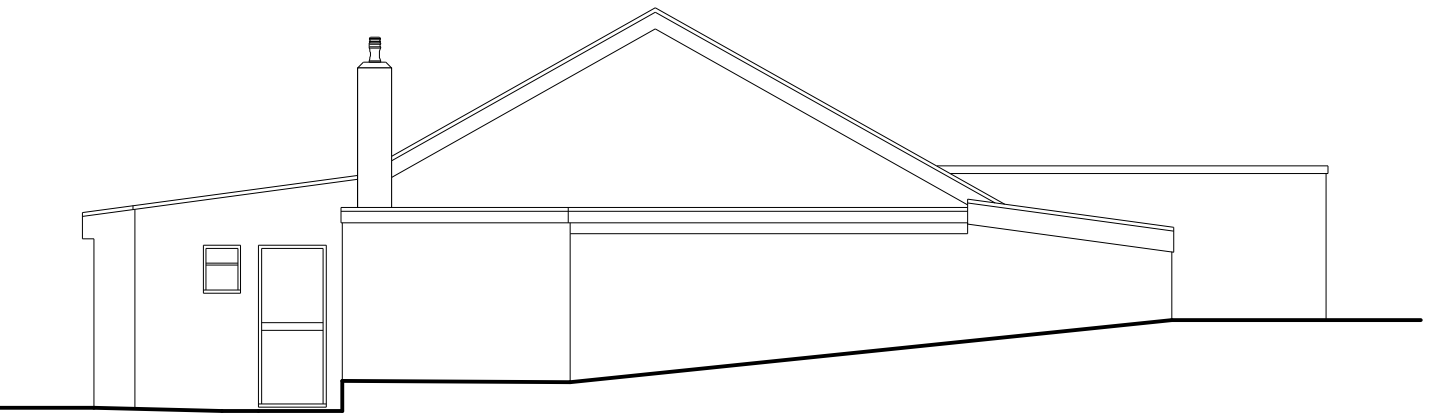

Rear Elevation 1:100

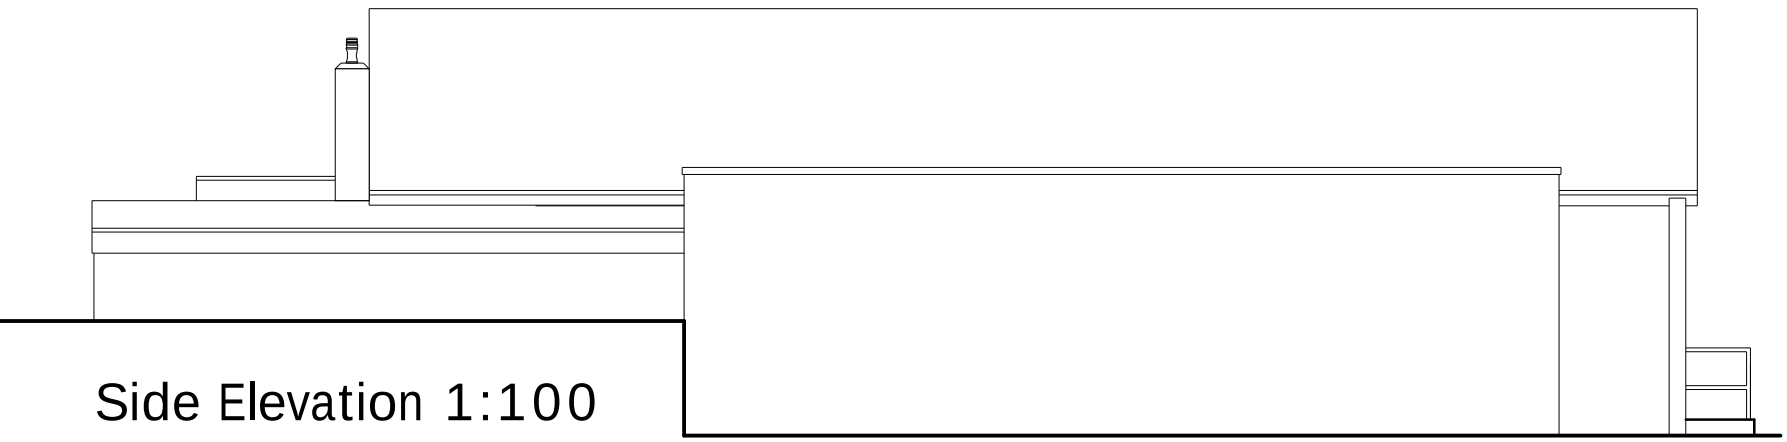

Side Elevation 1:100

Services Key

MH Existing Man Hole Position

Rev	Date	Detail	Initial

Project:
Proposed Residential
Development at,
Former Co-Operative Food,
Shones Lane, Llay,
Wrexham, LL12 0PL

Title: Existing	Scale: (A1) 1:50 & 1:100
--------------------	--------------------------------

Drawn By: E.M.Jackson	Date: Sep 2020
Drawing No: P134/001	Sheet: 1 of 1





Office 3K4,
Redwither Business Tower,
Wrexham. LL13 9XT
Tel: 01978 356500
www.blueprintarchitectural.com
© copyright all rights reserved