




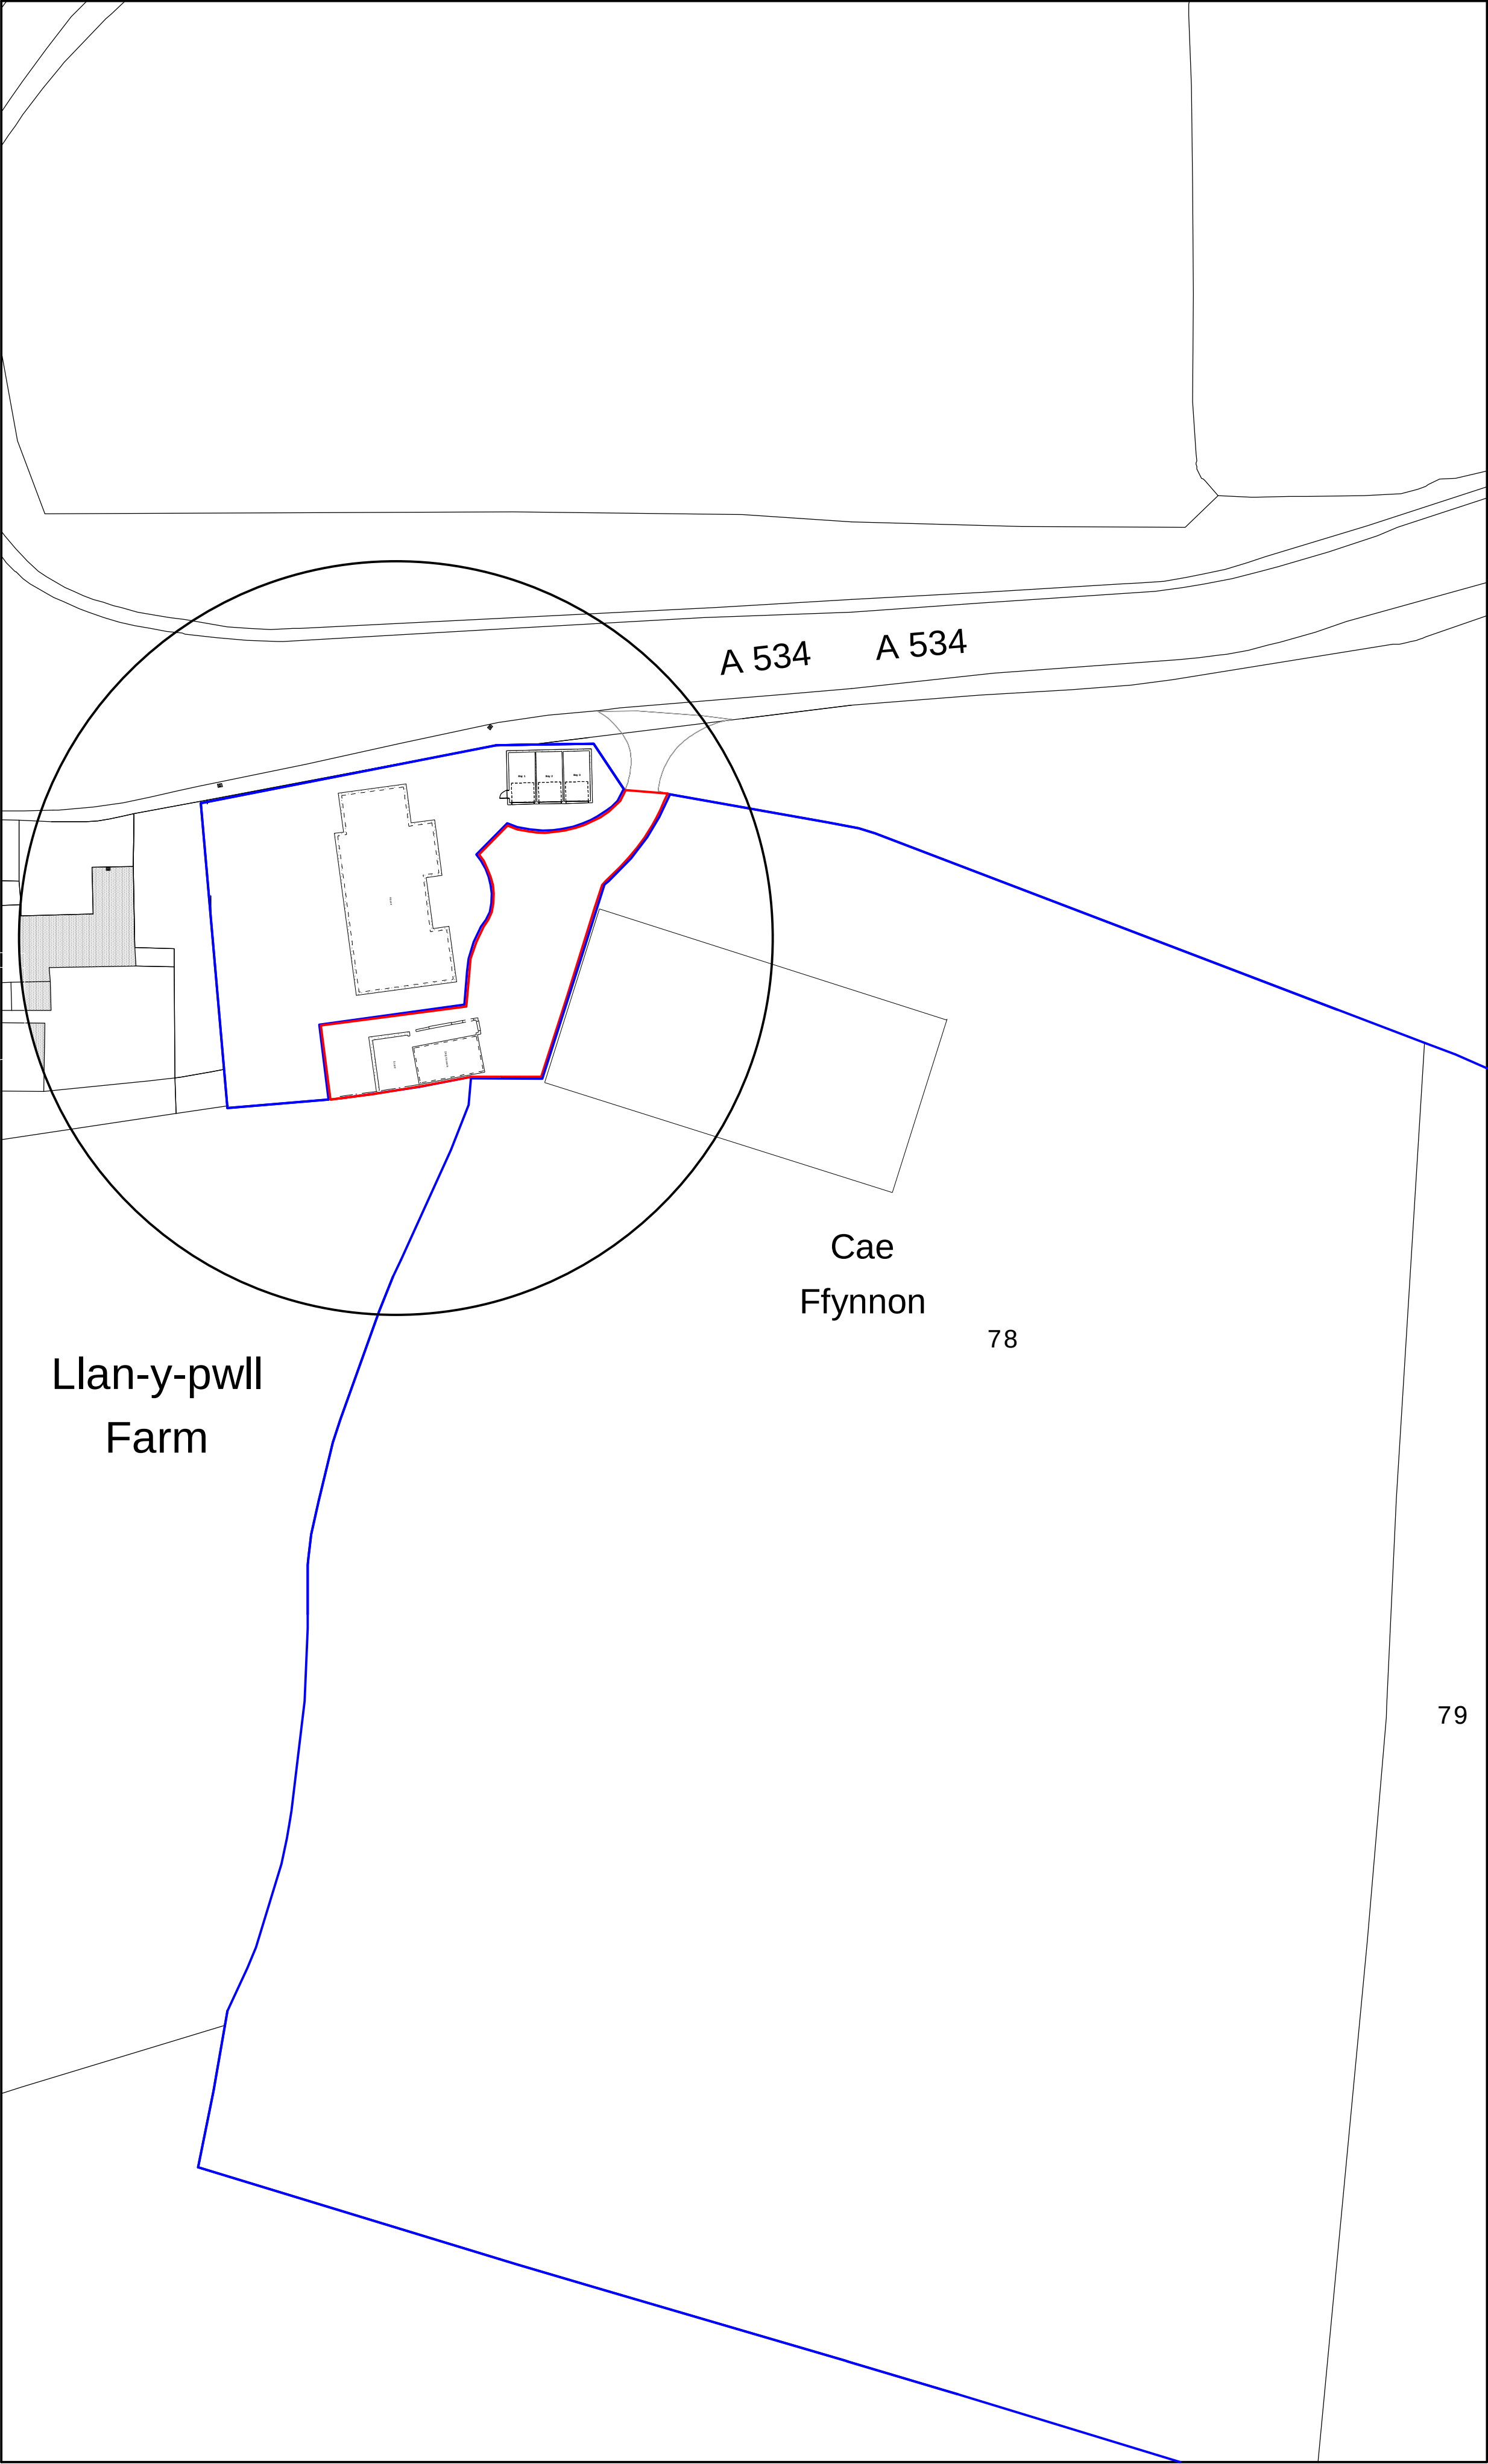

Site Plan 1:500

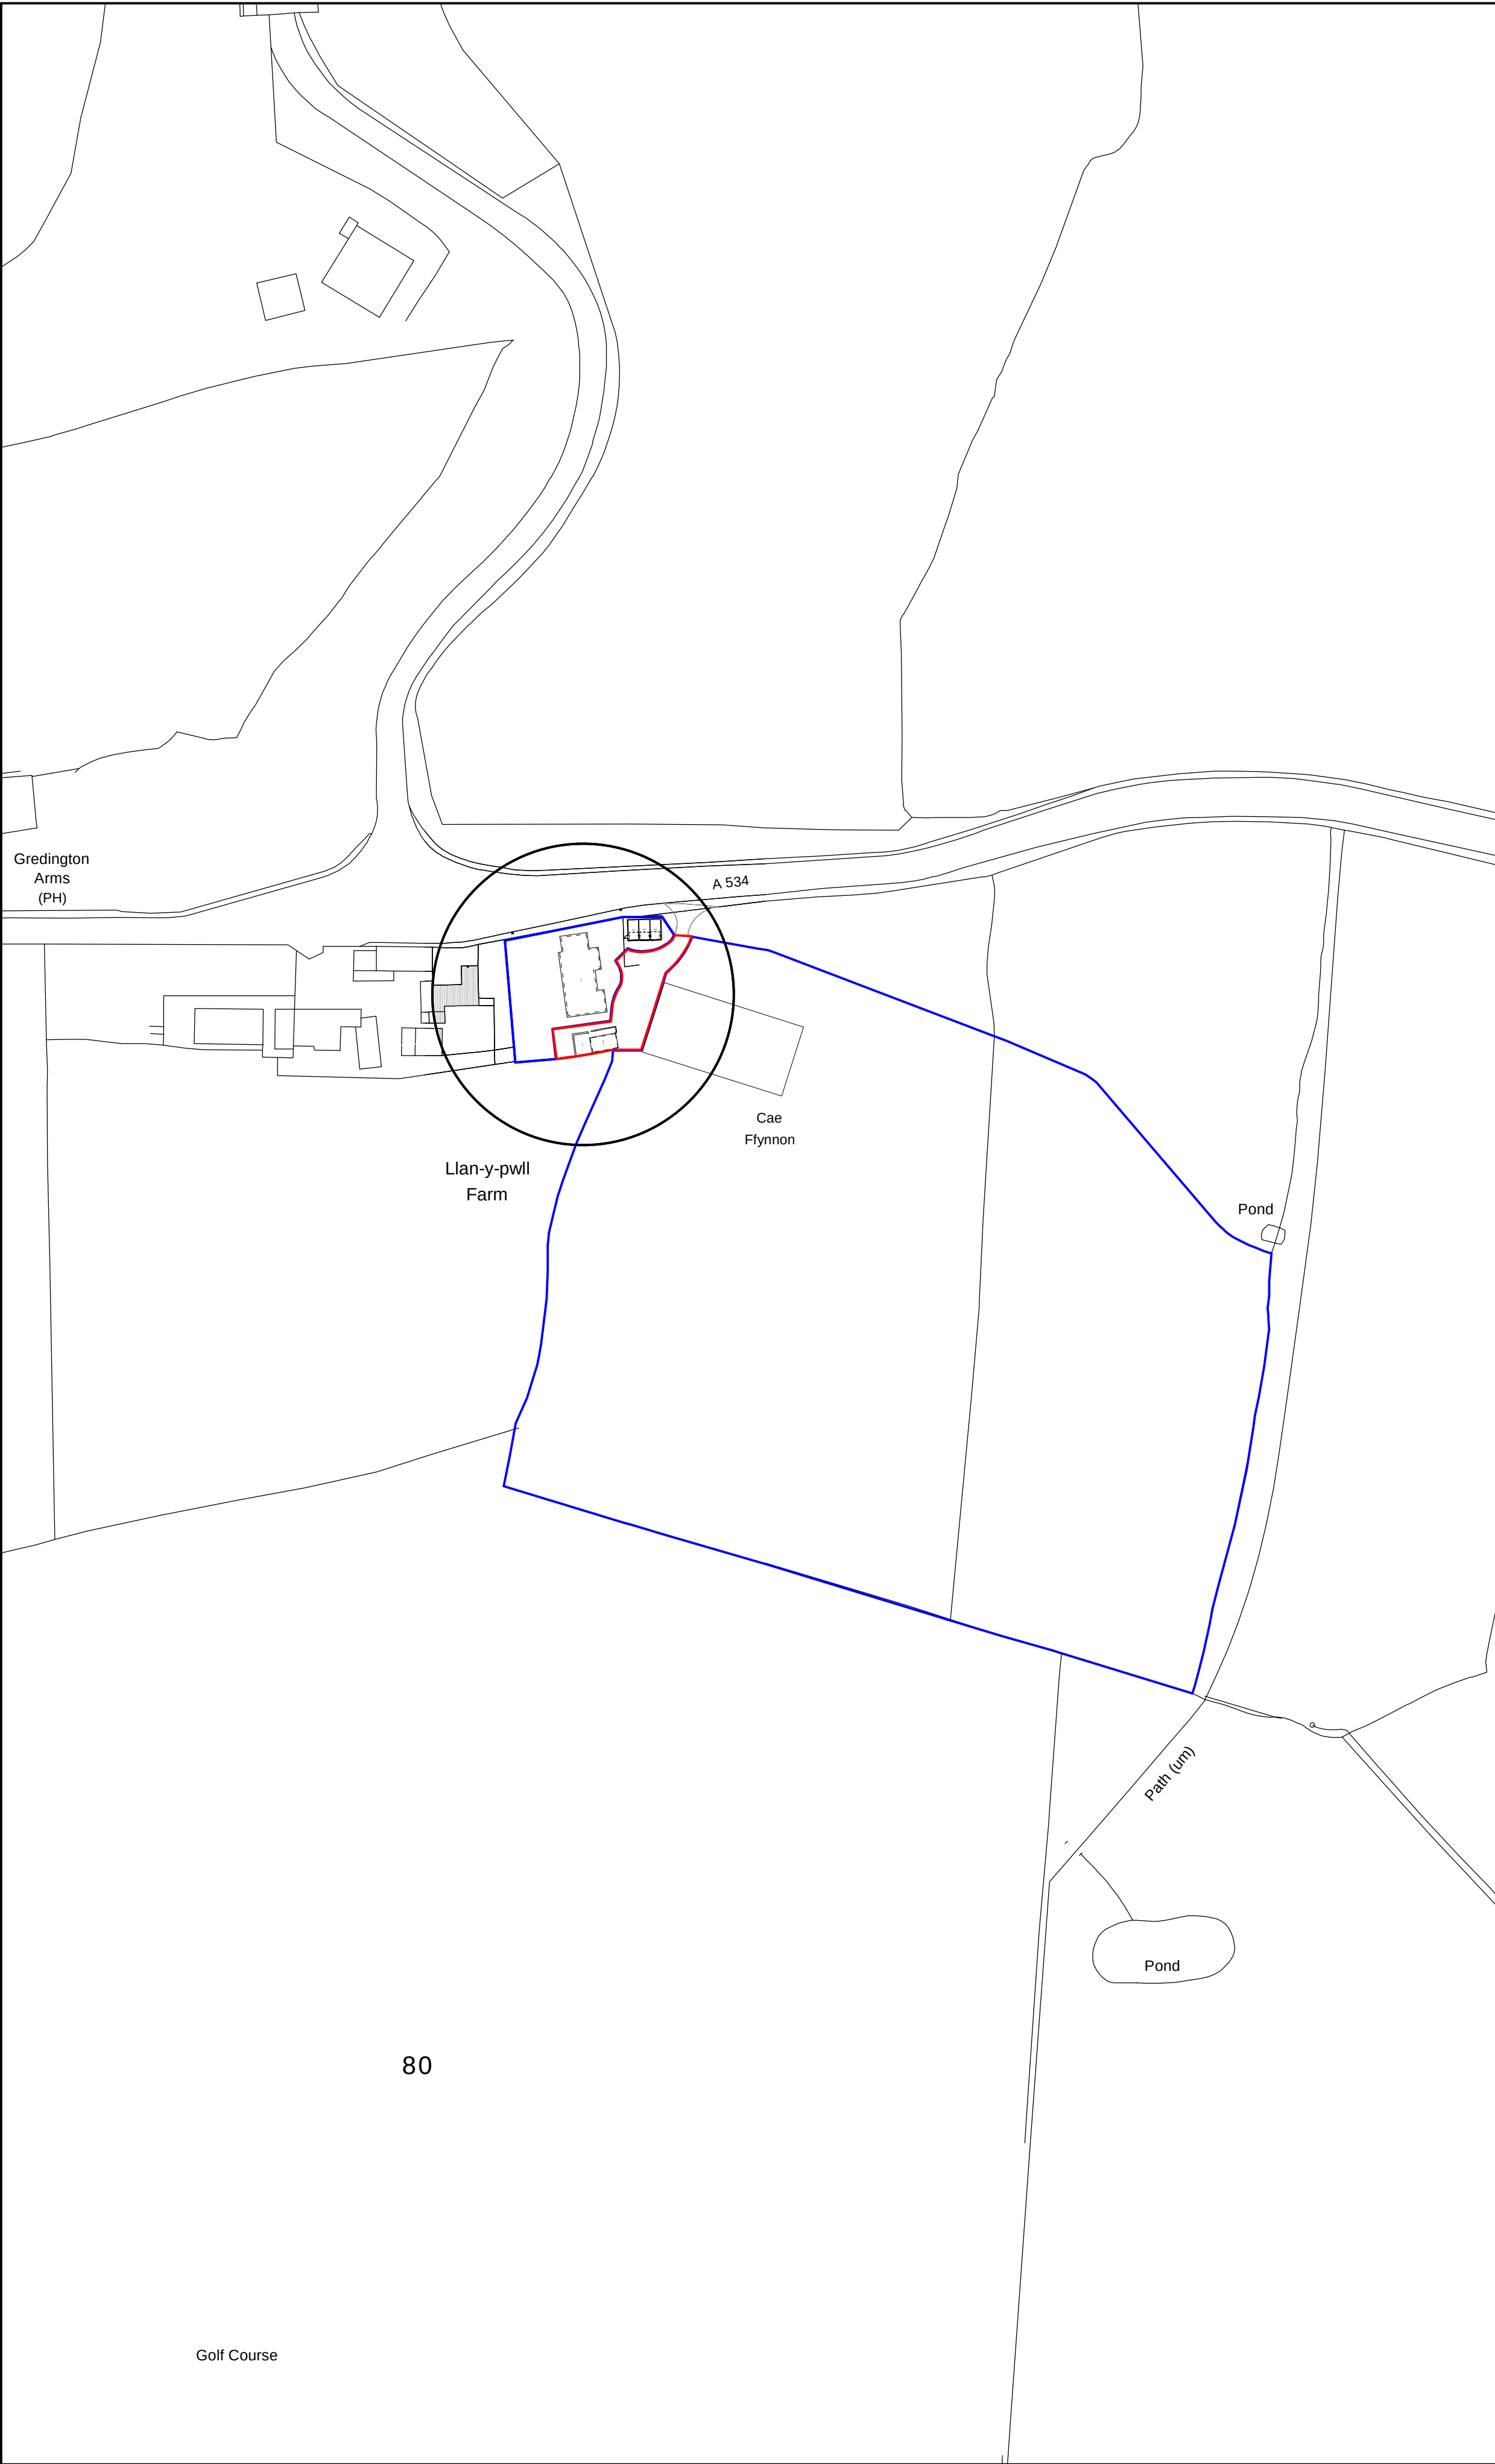

Location Plan 1:1250

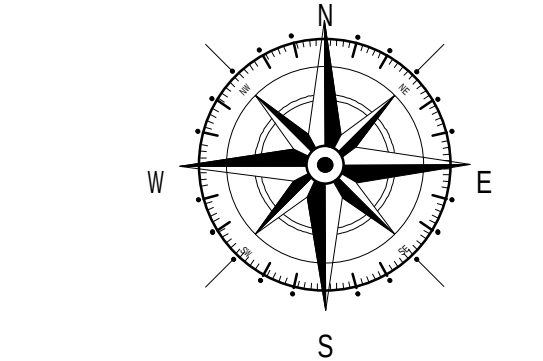

| Key |                       |
|-----|-----------------------|
|     | Surrounding Buildings |
|     | Application Site      |
|     | Land Owned            |

| A   | 11/20 | Drainage Line Amends | E.M.J   |
|-----|-------|----------------------|---------|
| Rev | Date  | Detail               | Initial |
|     |       |                      |         |
|     |       |                      |         |
|                                                                                                |                                  |
|------------------------------------------------------------------------------------------------|----------------------------------|
| Project:<br>Proposed alterations at<br>Cae Ffynnon,<br>Llan-y-Pwll, Holt,<br>Wrexham. LL13 9SD |                                  |
| Title:<br>Existing: Site<br>& Location Plan                                                    | Scale: (A1)<br>1:500 &<br>1:1250 |
| Drawn By:<br>E.M.Jackson                                                                       | Date:<br>Aug 2020                |
| Drawing No:<br>G079/002                                                                        | Sheet:<br>1 of 1                 |

**blueprint**  
architectural services

**LABC** partner

Office 3K4,  
Redwither Business Tower,  
Wrexham. LL13 9XT  
Tel: 01978 356500  
www.blueprintarchitectural.com  
© copyright all rights reserved