




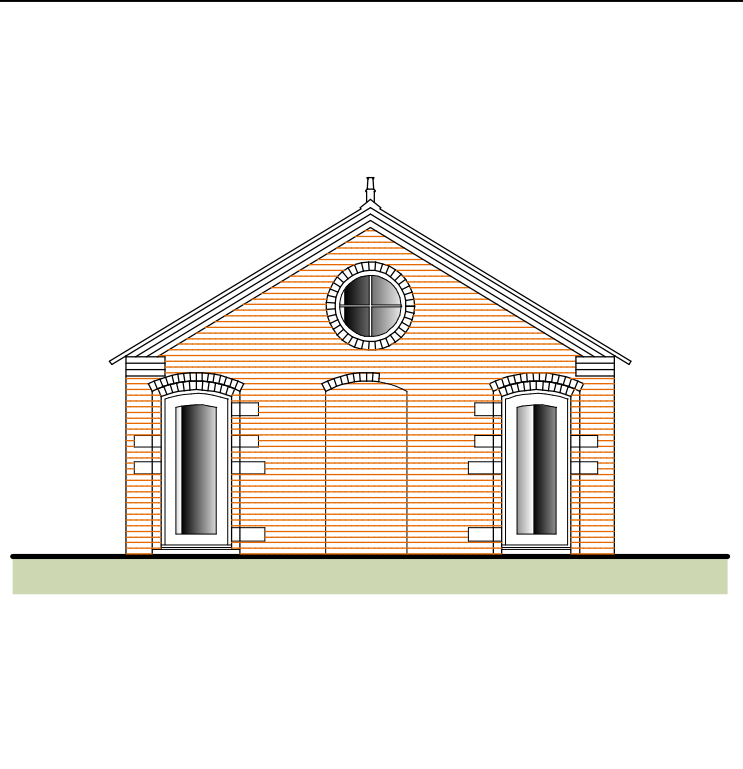


2 PROPOSED WEST ELEVATION 1:100

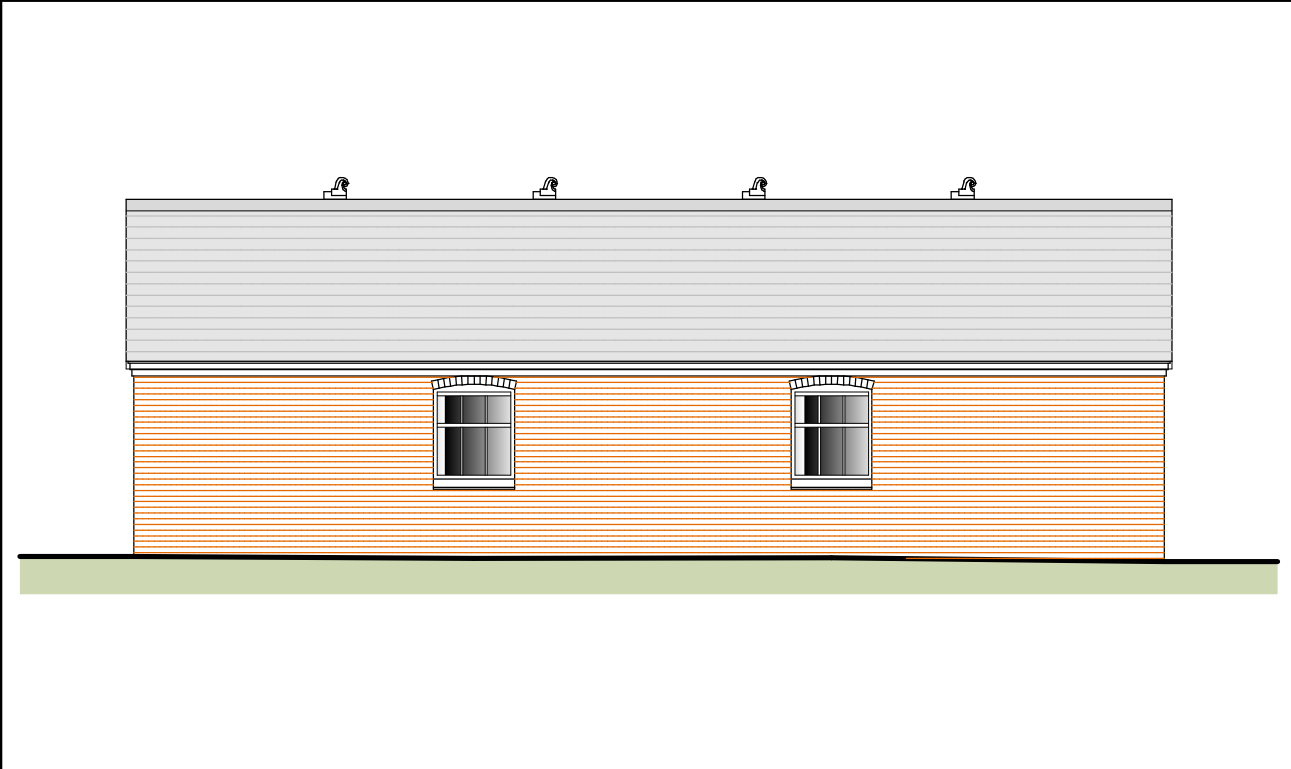


3 PROPOSED SOUTH ELEVATION 1:100

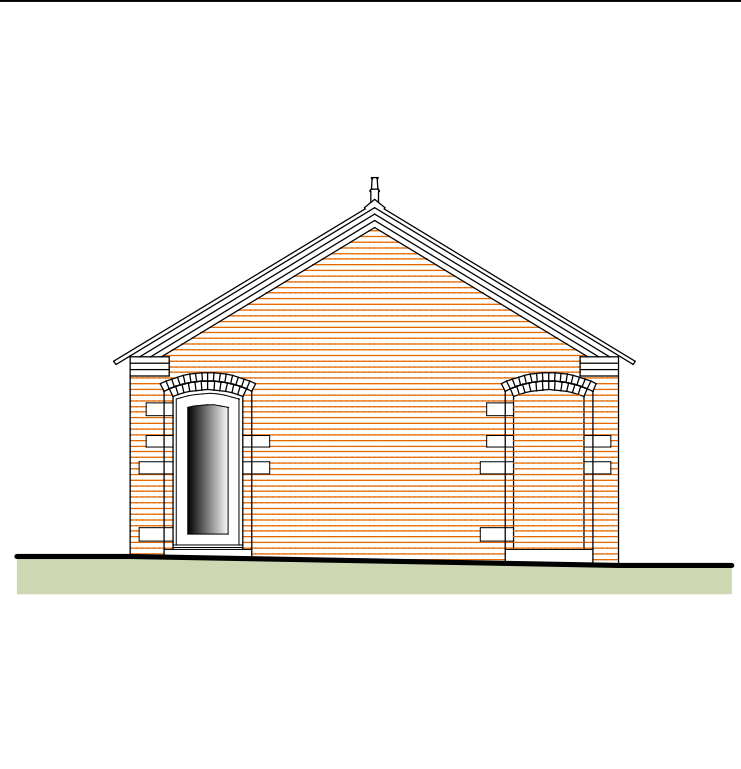

4 PROPOSED EAST ELEVATION 1:100

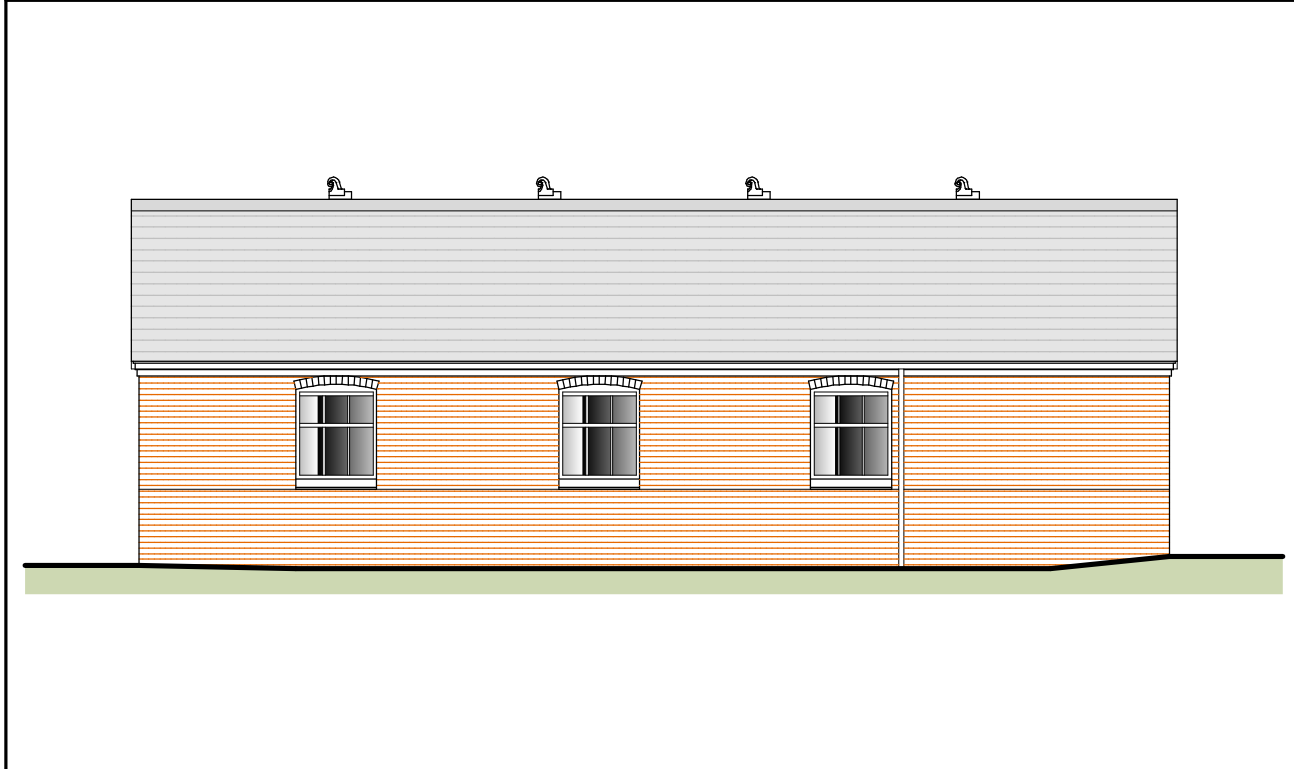

5 PROPOSED NORTH ELEVATION 1:100

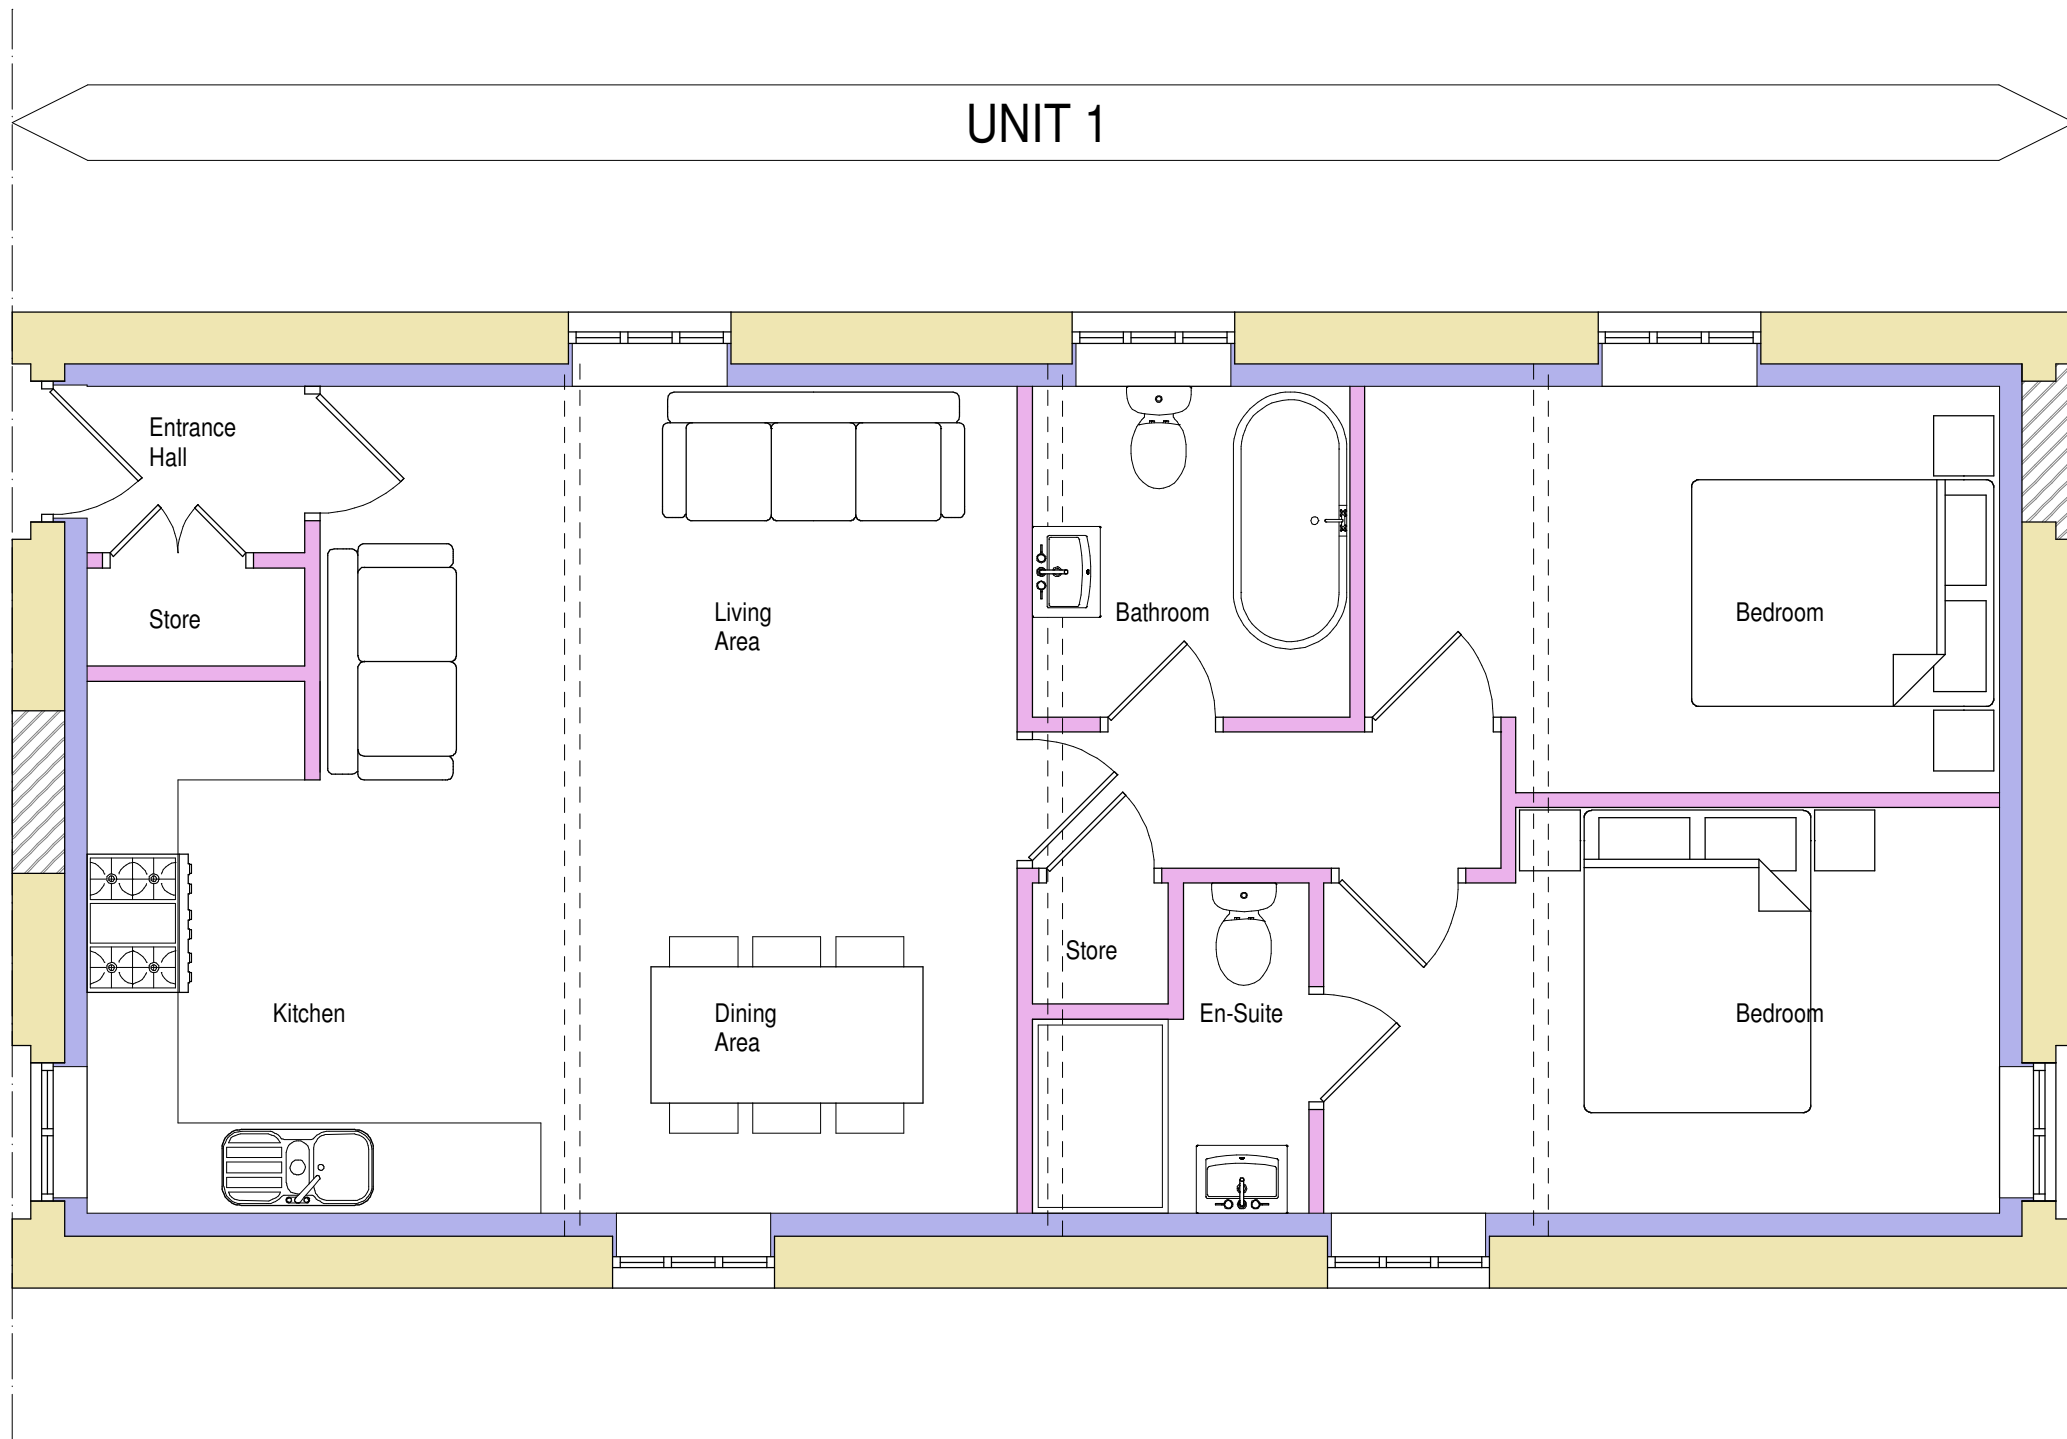

1 BUILDING 1 - PROPOSED GROUND FLOOR PLAN 1 : 50

NOTES:
All dimensions must be checked on site and not scaled from the drawings. All discrepancies must be notified to the Agent immediately.

KEY :
Unit 1 Area = 69.2m²

Rev	Date	Revisions
Drawn by :	A.R. HEWITT	Date : JANUARY 2020

ARH Architectural Design
206 Liverpool Road,
Whitchurch,
Shropshire,
SY13 1UT

Tel: 07891 147512
e-mail
arharchitecturaldesign@gmail.com

ARH Architectural Design is the trading name of Saray Hewitt & Associates Ltd.
Company Registered in England and Wales No: 12298458

© copyright This drawing must not be reproduced without first obtaining written permission

Client :
Mr & Mrs B Probin

Job Title :
PROPOSED CONVERSION OF OUTBUILDINGS AT
THE DRURY
DRURY LANE
TYBROUGHTON
WHITCHURCH
SY13 3BD

Drawing Title :
BUILDING 1
PROPOSED FLOOR PLAN AND ELEVATIONS

Dwg No :	Scale :	Rev :
HS140/06	1 : 50/100 @ A2 1 : 100/200 @ A4	-