
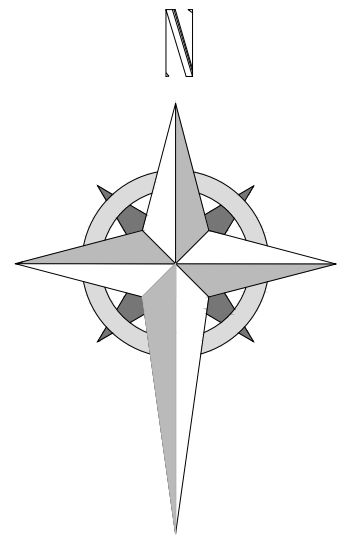


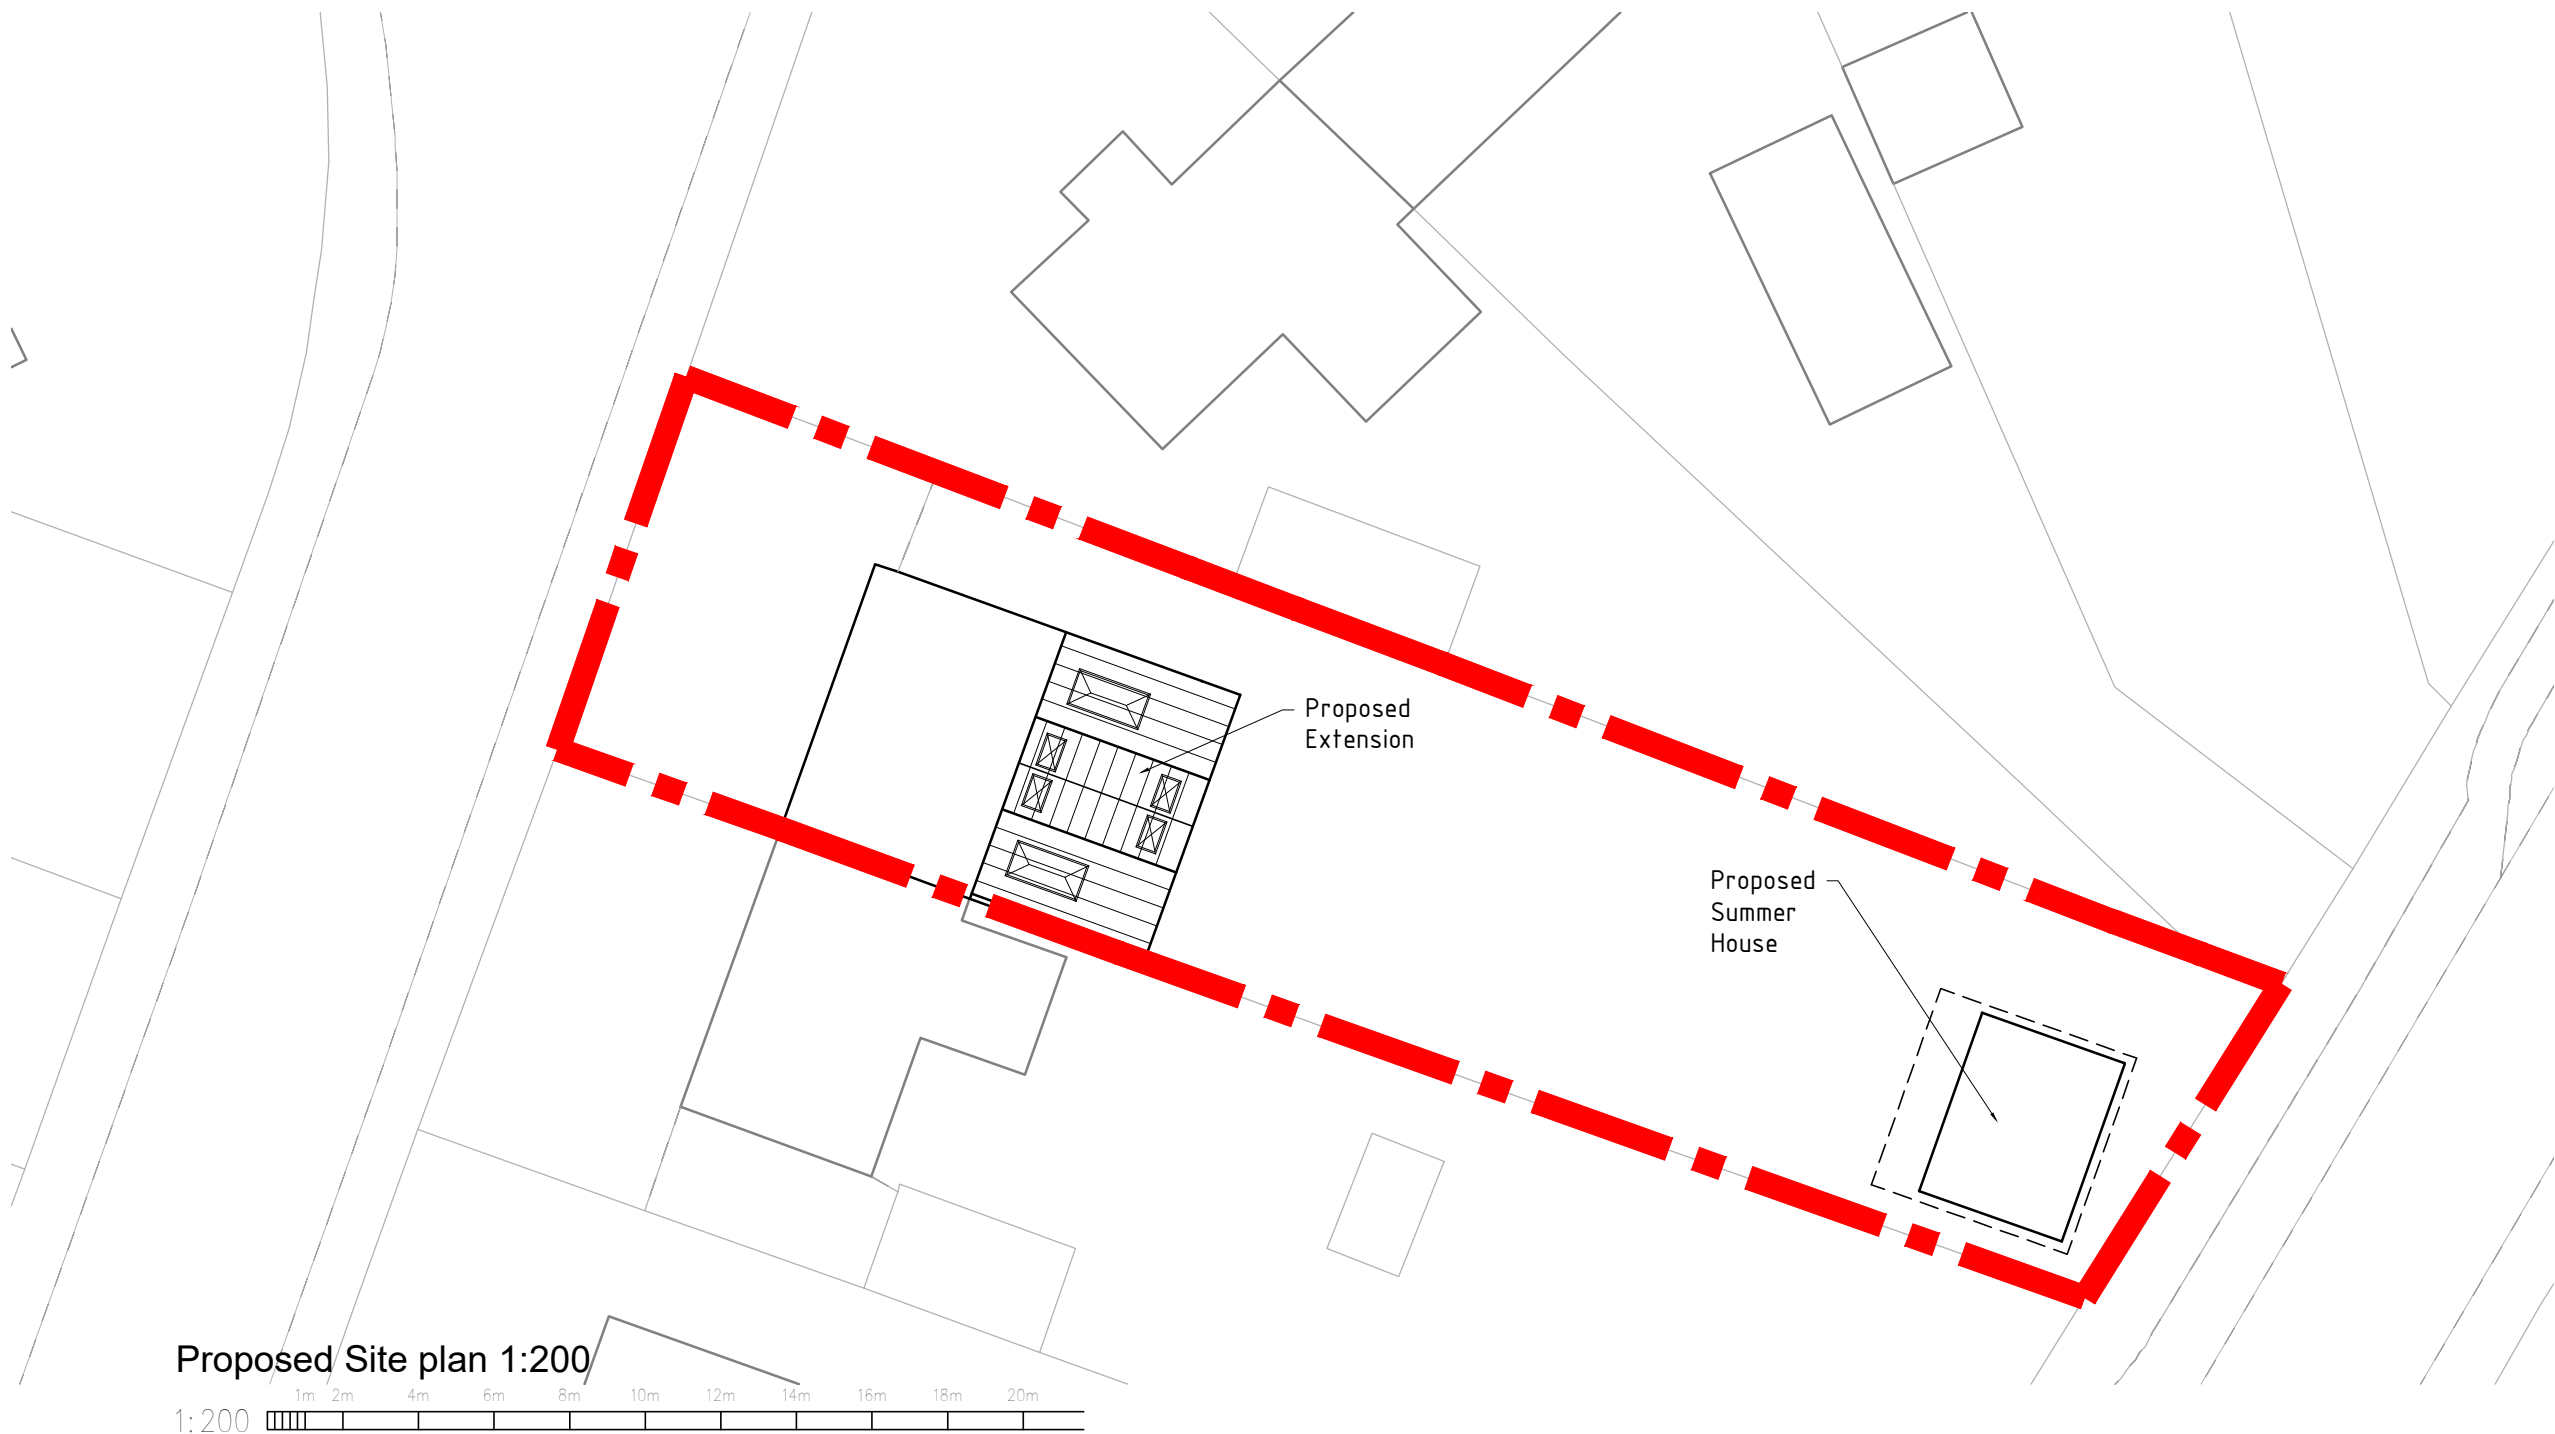

HDS ARCHITECTURAL SERVICES

HDS Architectural Services, The Foundry,
15 Yorke Street, Wrexham
LL13 8LW
Tel (01978) 345250
www.hdsarchitectural.co.uk

Project; 26 Bluebell Estate, Pandy, Wrexham, LL11 2UG	
Title; Site Location & Site plans	Scale (A2); 1:200 & 1:1250
Dwg No; BE/PD/06	Date; May 2020
Revision;	