






Internal Views of Pod

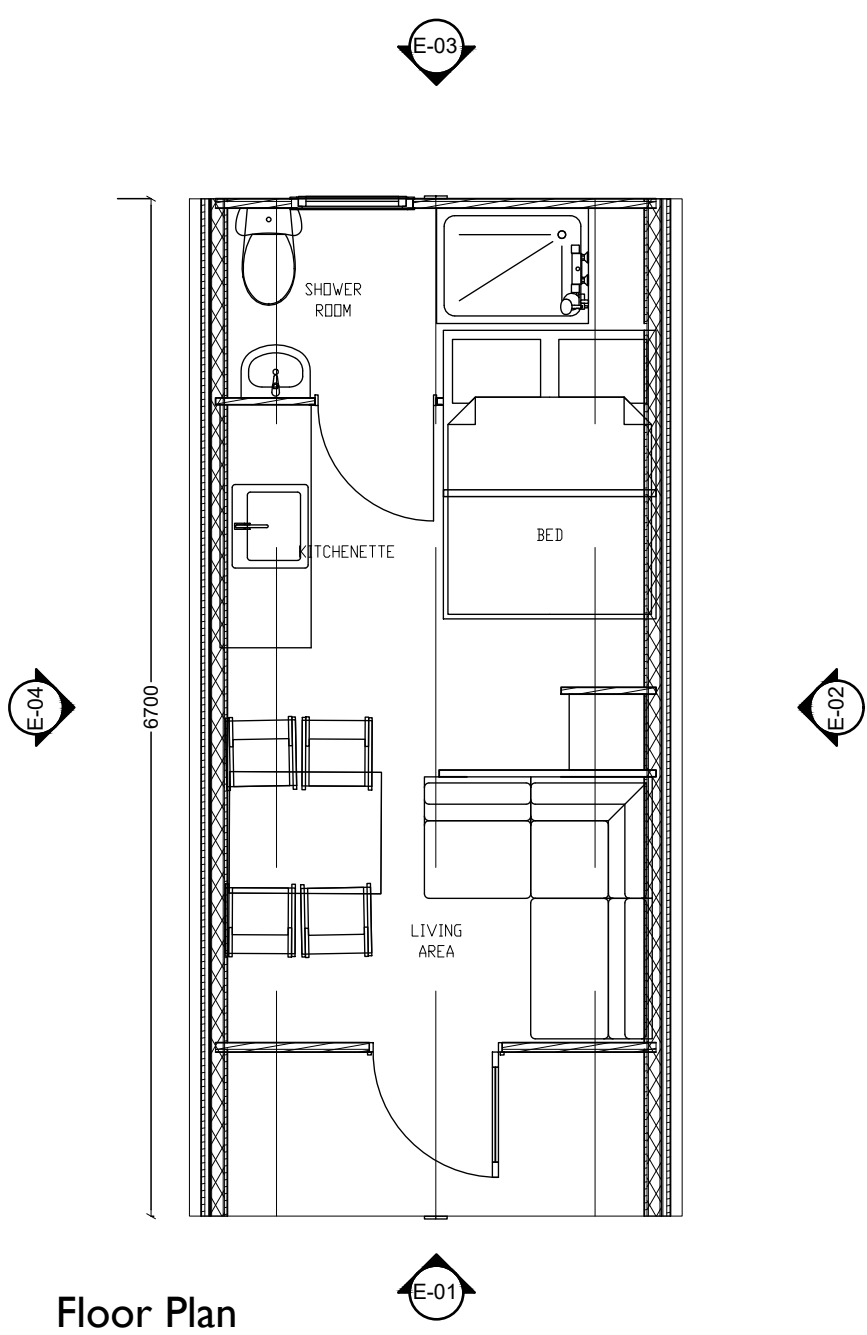


Floor Plan

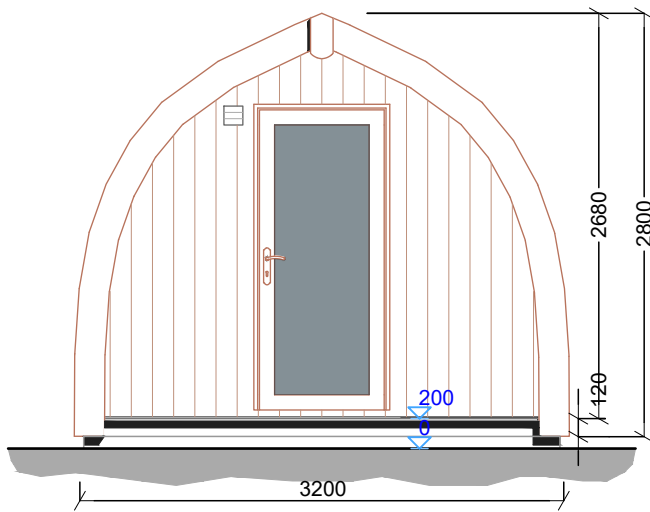


Front Elevation

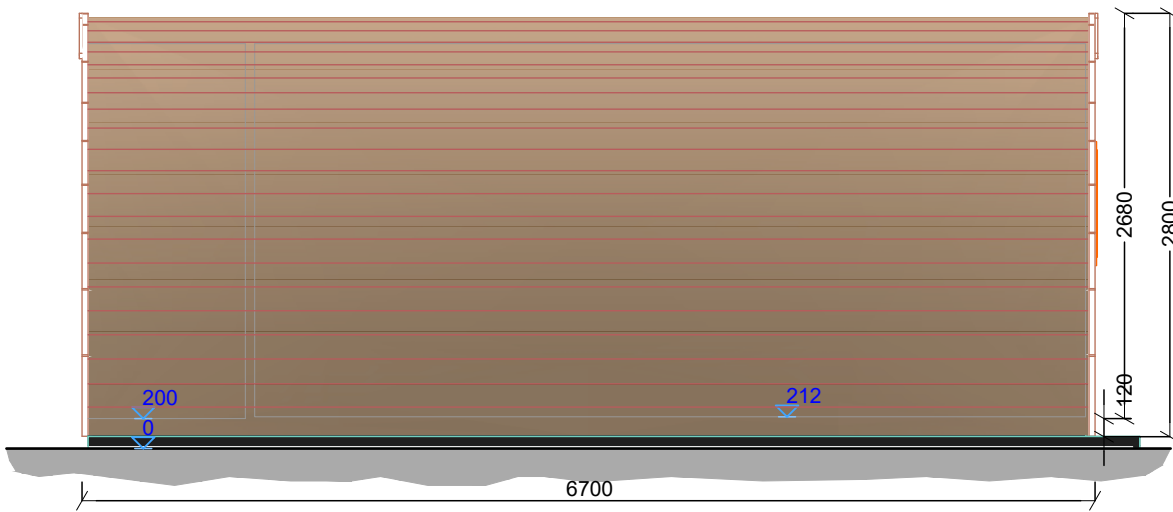

Side Elevation

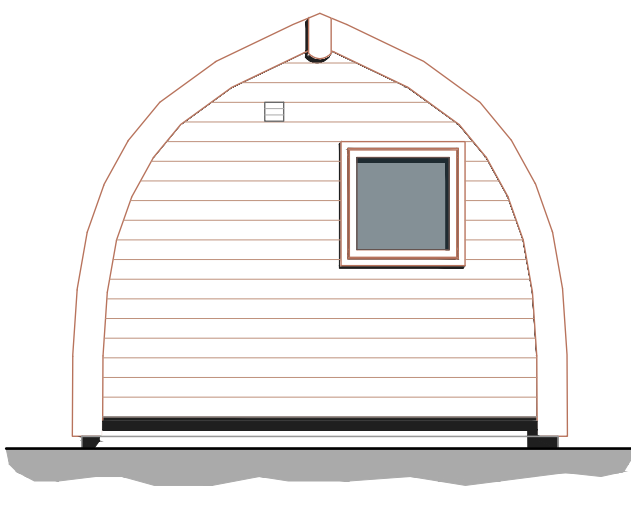

Rear Elevation

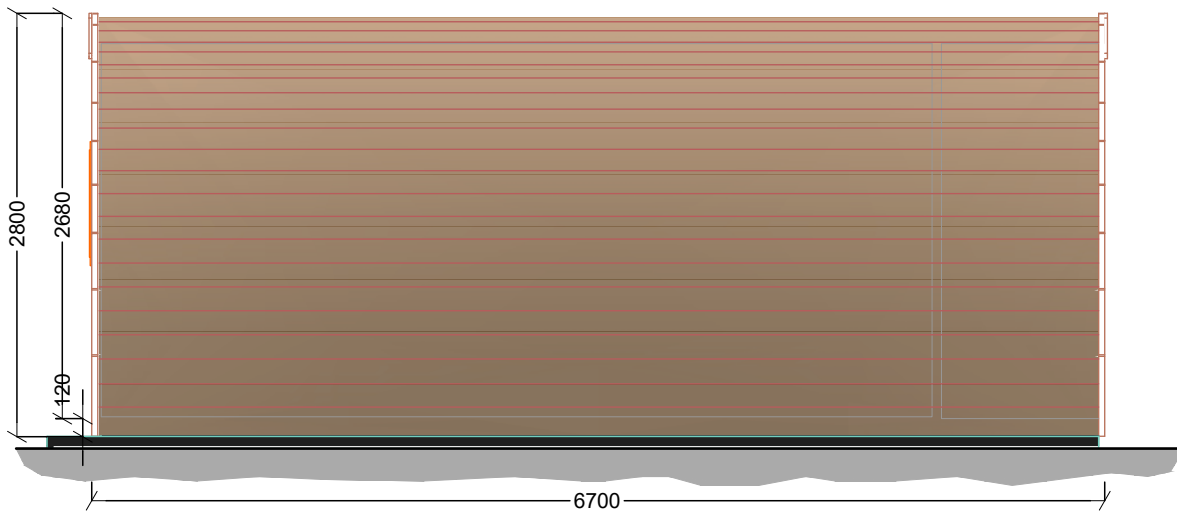

Side Elevation

Date	Description	Rev	By
------	-------------	-----	----

Revision Description

Project:
Whitewell Lodges - Client : Philip Cooper
Brook Barn, Church Lane, Whitewell, Whitchurch
Shropshire, SY13 3AN

Drawing Title:
PROPOSED GLAMPING POD

Drawing Number:
200616-09-01

Revision: -
Date: 19/08/2020
Scale: 1:50
Drawn By: JK
CAD Dwg File:
Arch. Base Dwg:

Issue Status:
Full Planning Application