




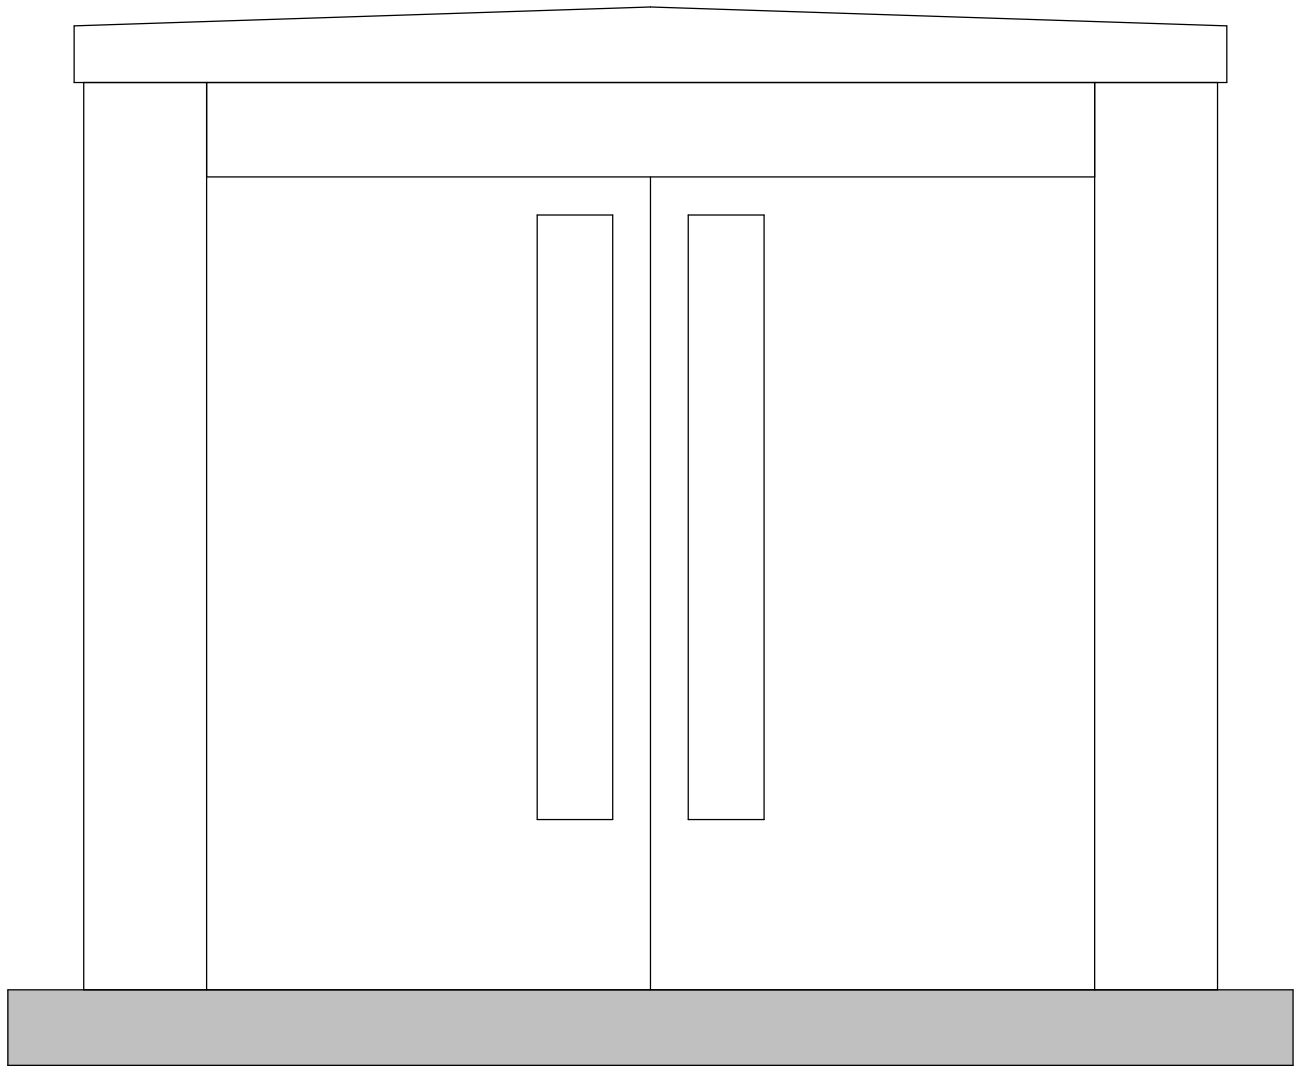

SS - Sub Staion - Typical Front Elevataion

 

SS - Sub Staion - Typical Side Elevataion

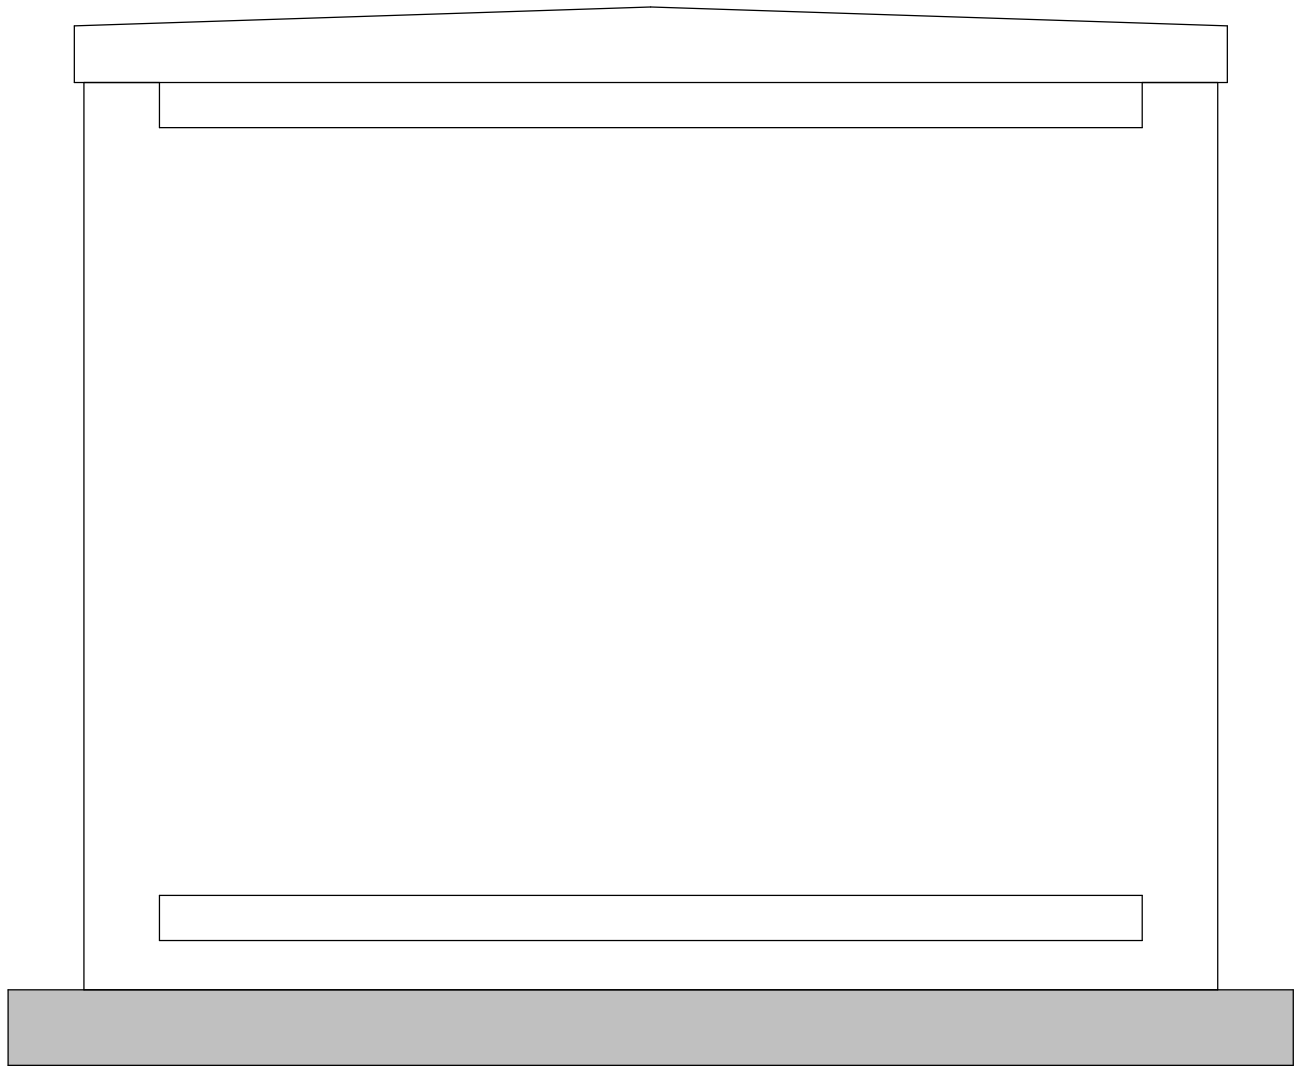


SS - Sub Staion - Typical Rear Elevation




CS - Cycle Shelter
Canopy and 4 bike loops for (8bikes) x 2




S - Smoking Shelter

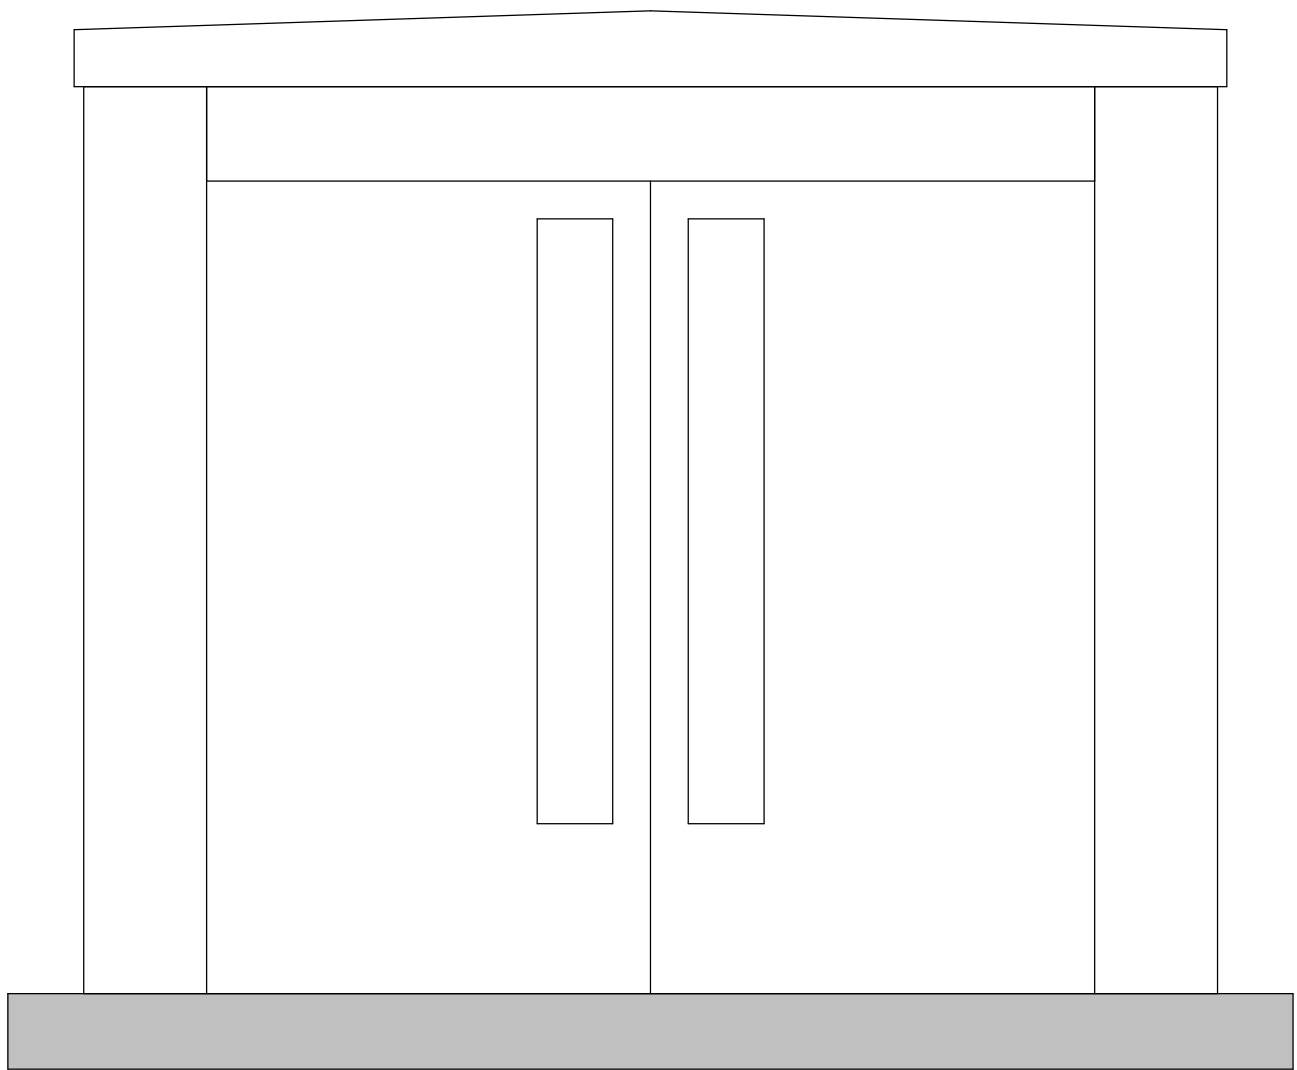

CH - Compressor House - Typical Front Elevataion

 


CH - Compressor House - Typical Side Elevataion

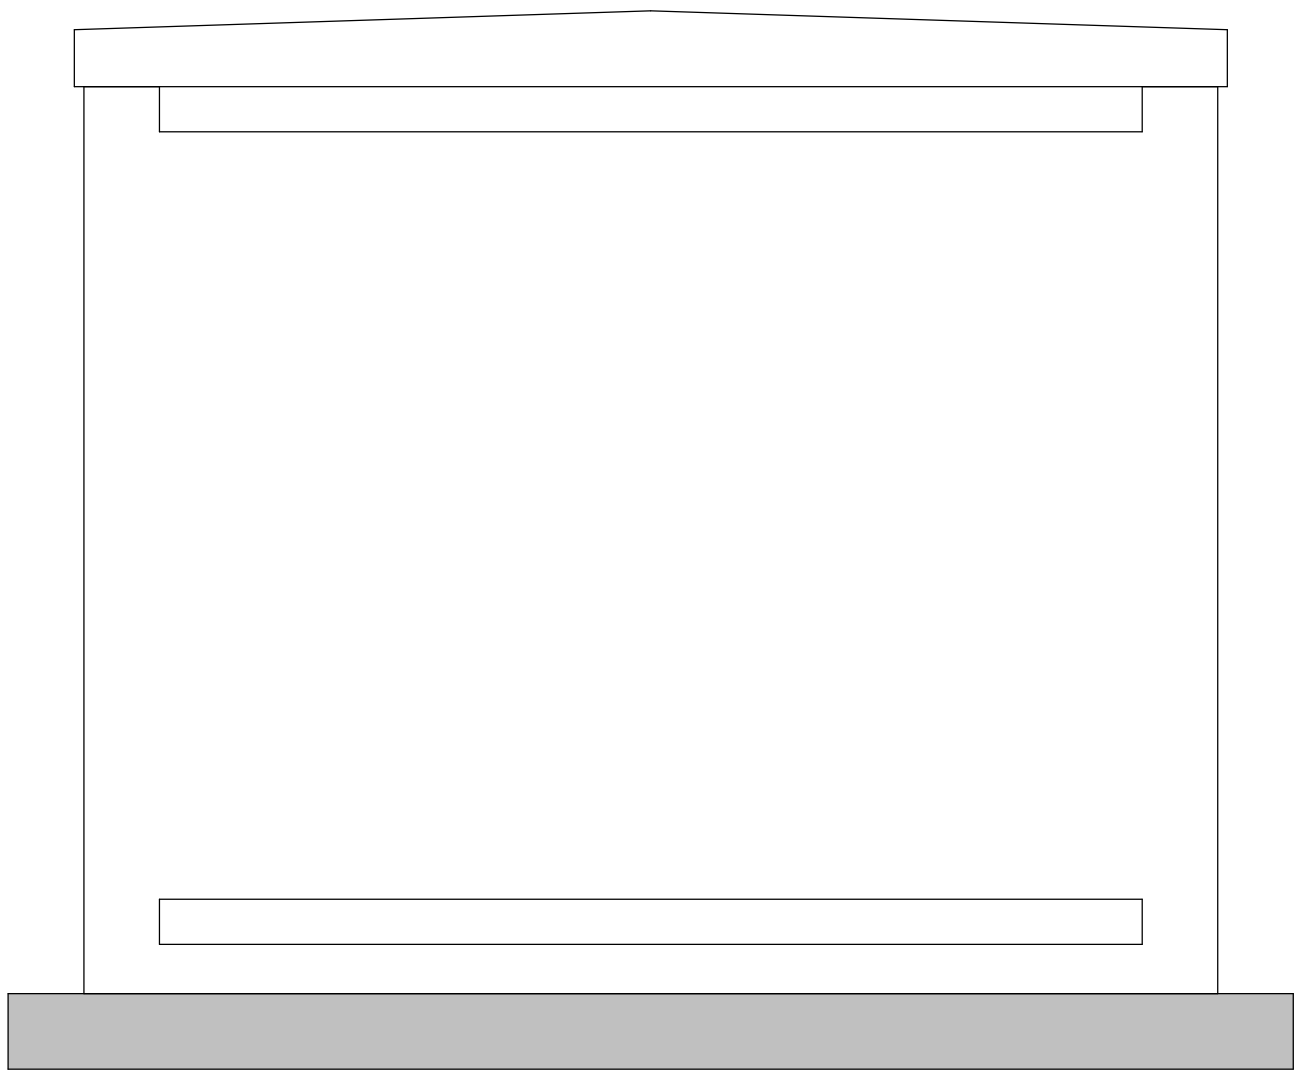


CH - Compressor House - Typical Rear Elevation




Typical Palisade security fencing with pedestrian gates and double leaf vehicle gates.

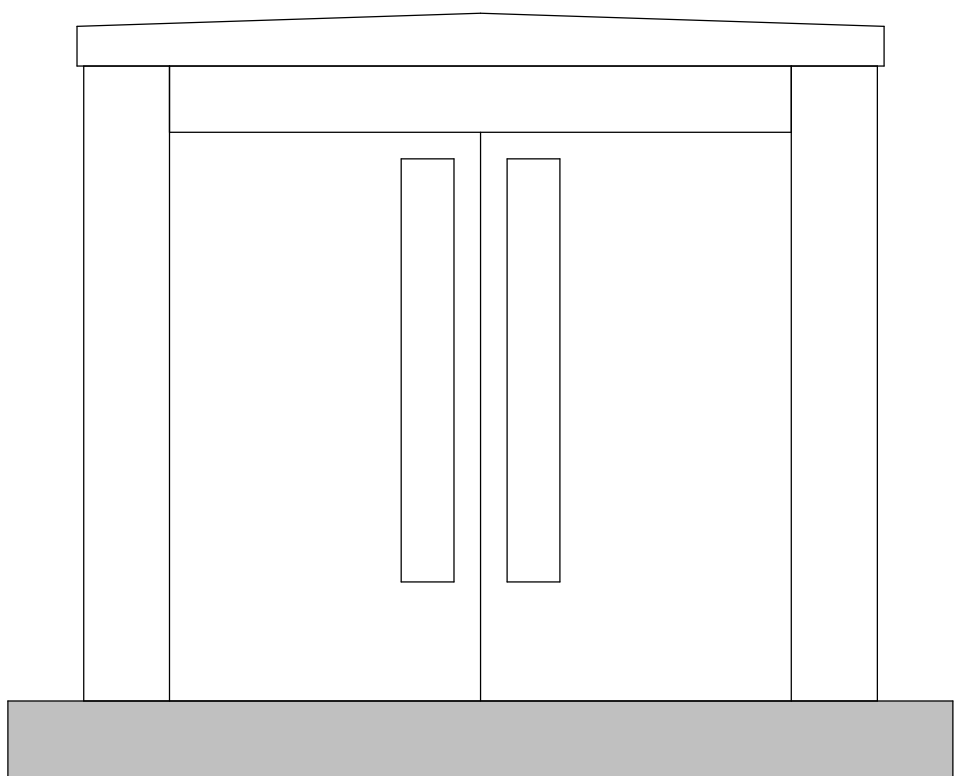


G - Gas House - Typical Front Elevataion

 


G - Gas House - Typical Side Elevataion

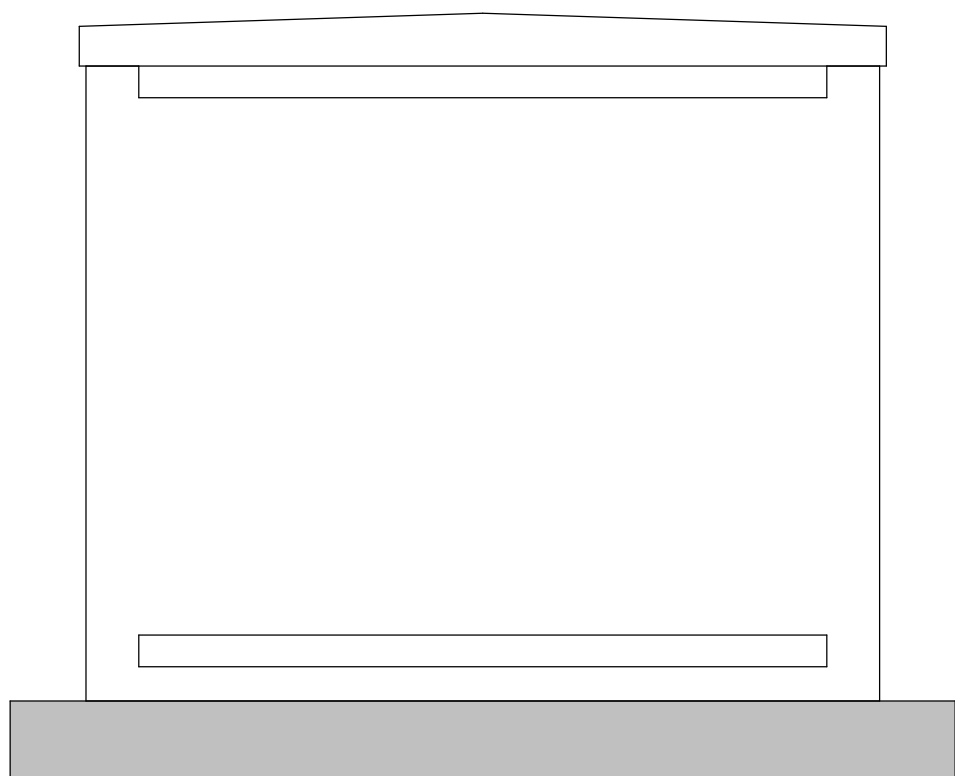


G - Gas House - Typical Rear Elevation

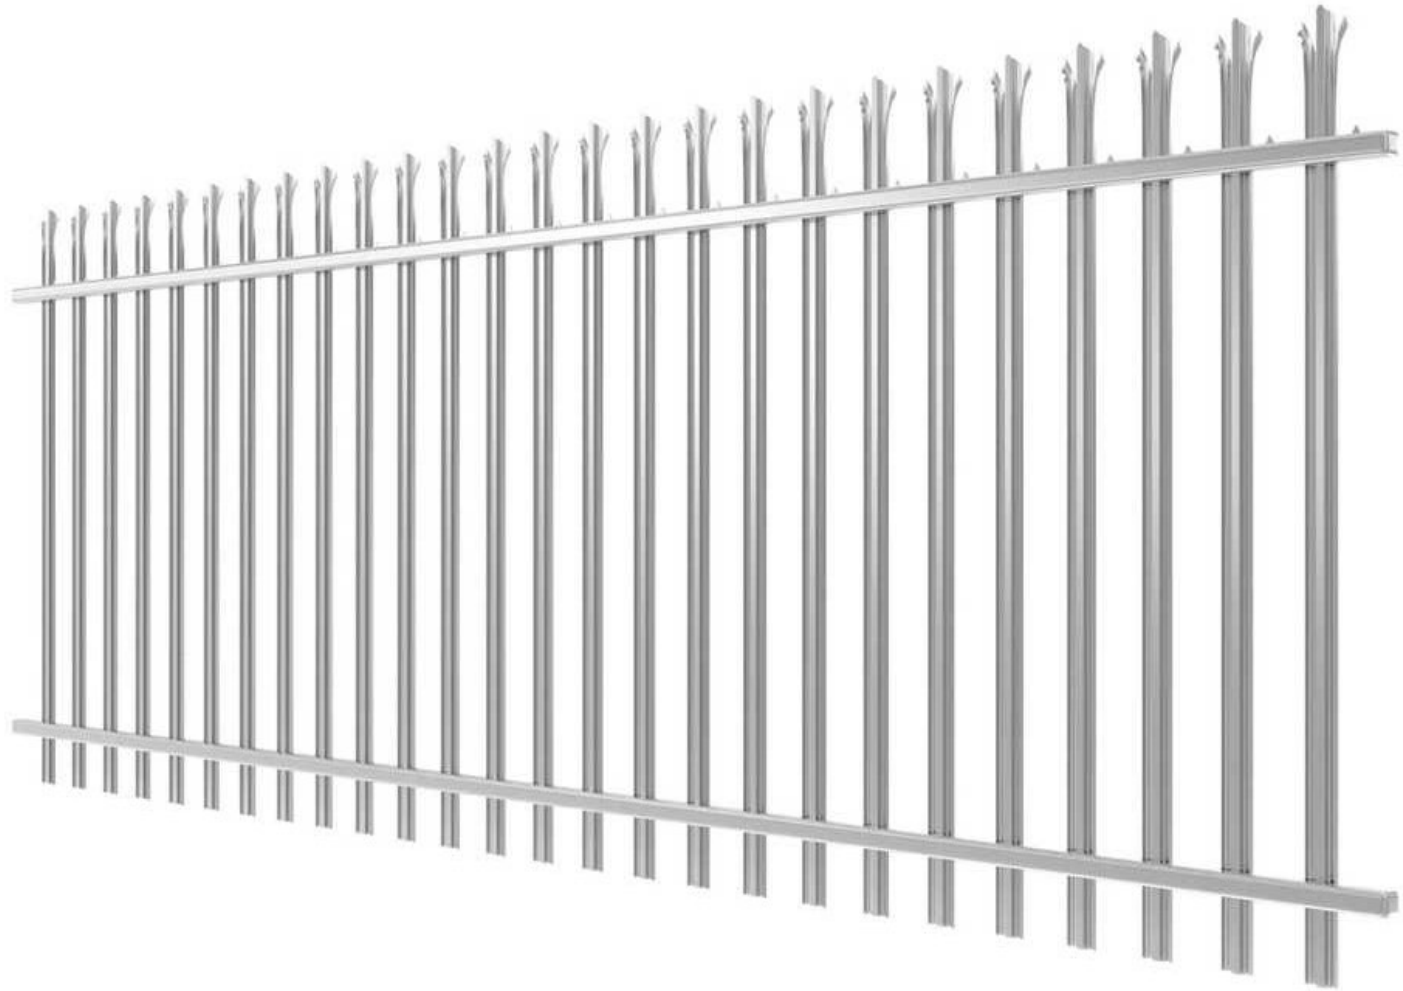


Typical Palisade security fencing 2.1m High

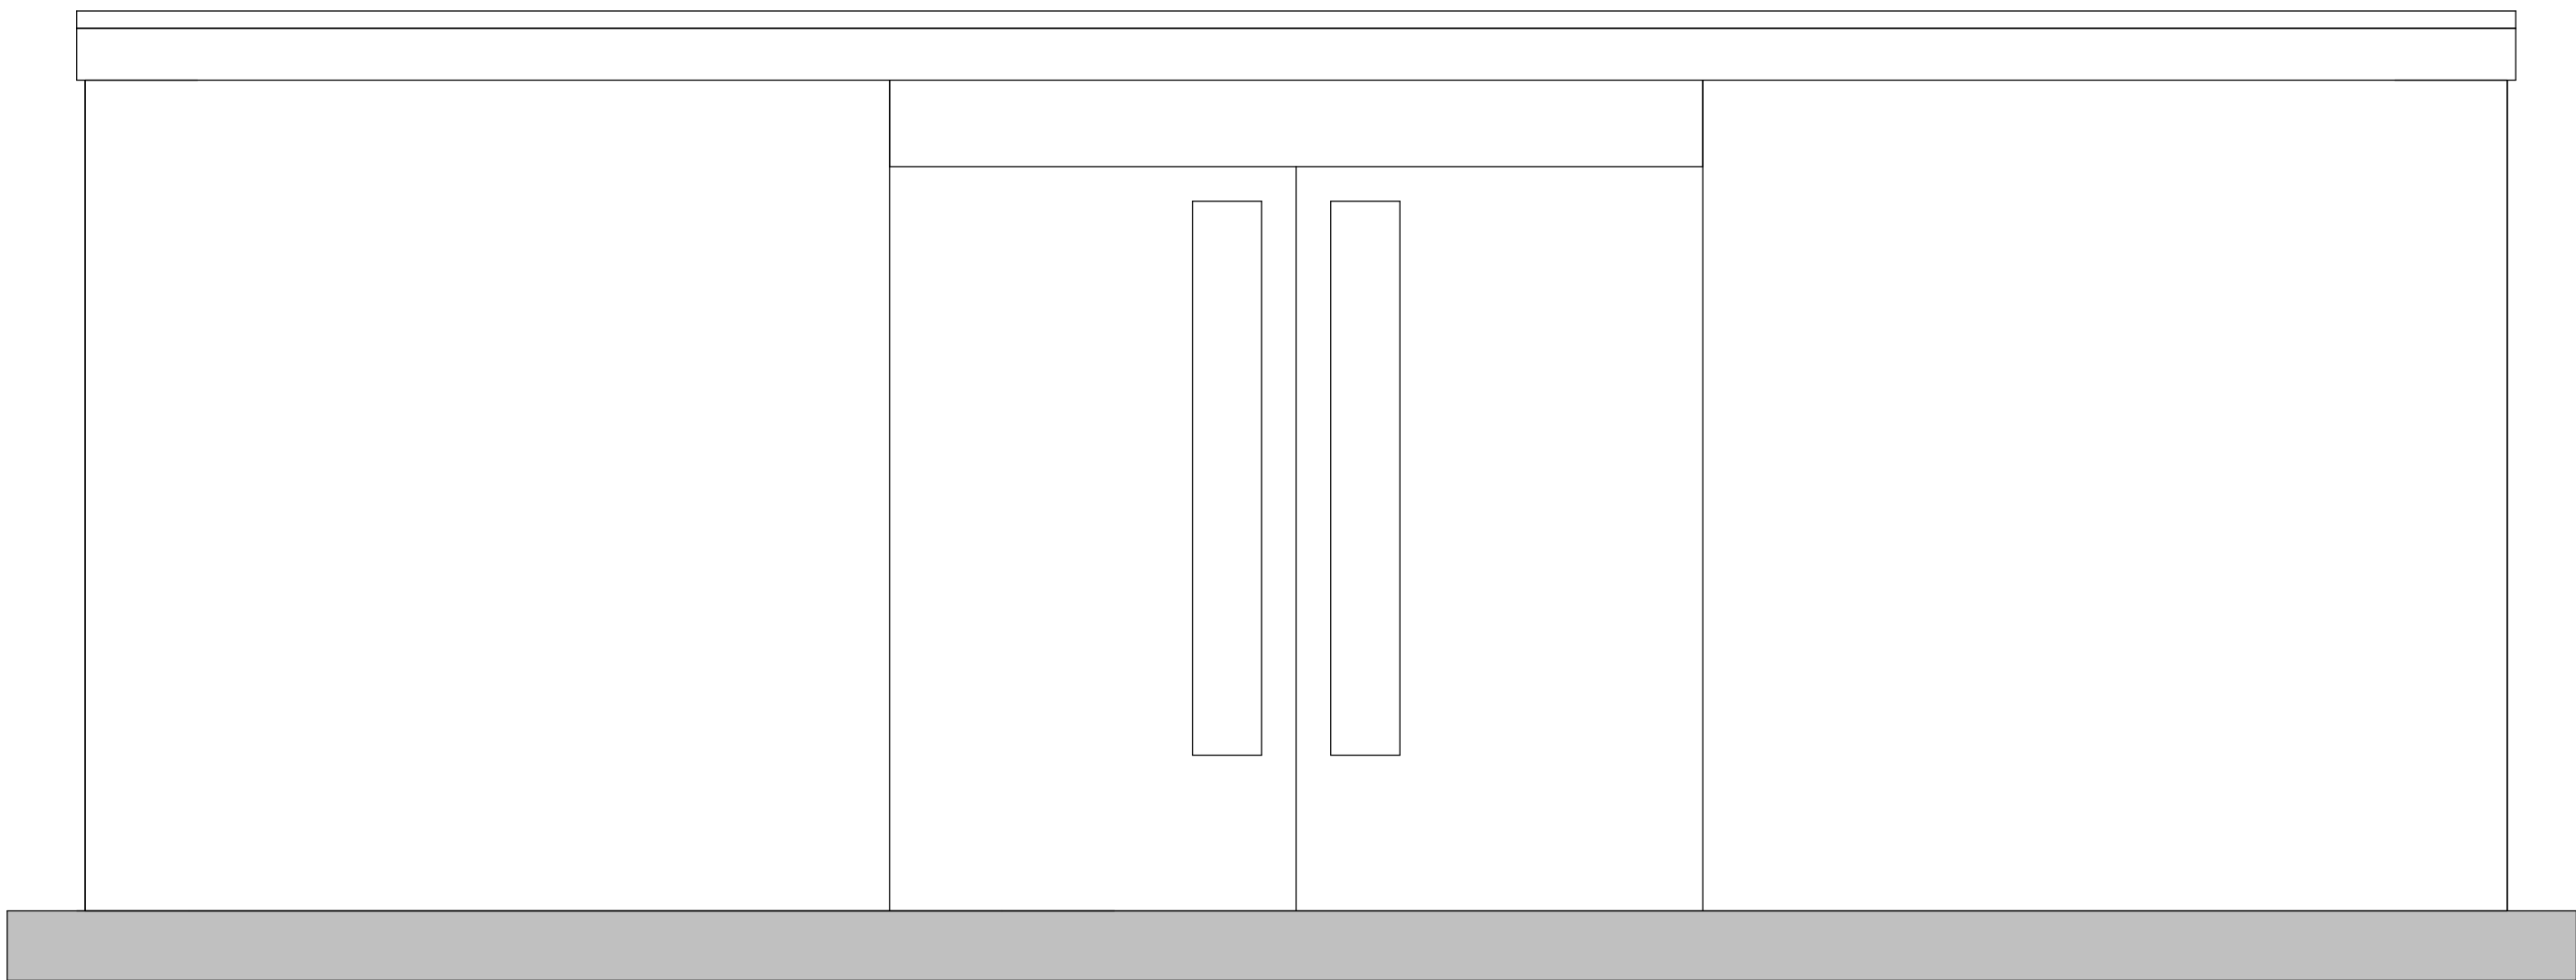

P - Paint Store - Typical Front Elevataion

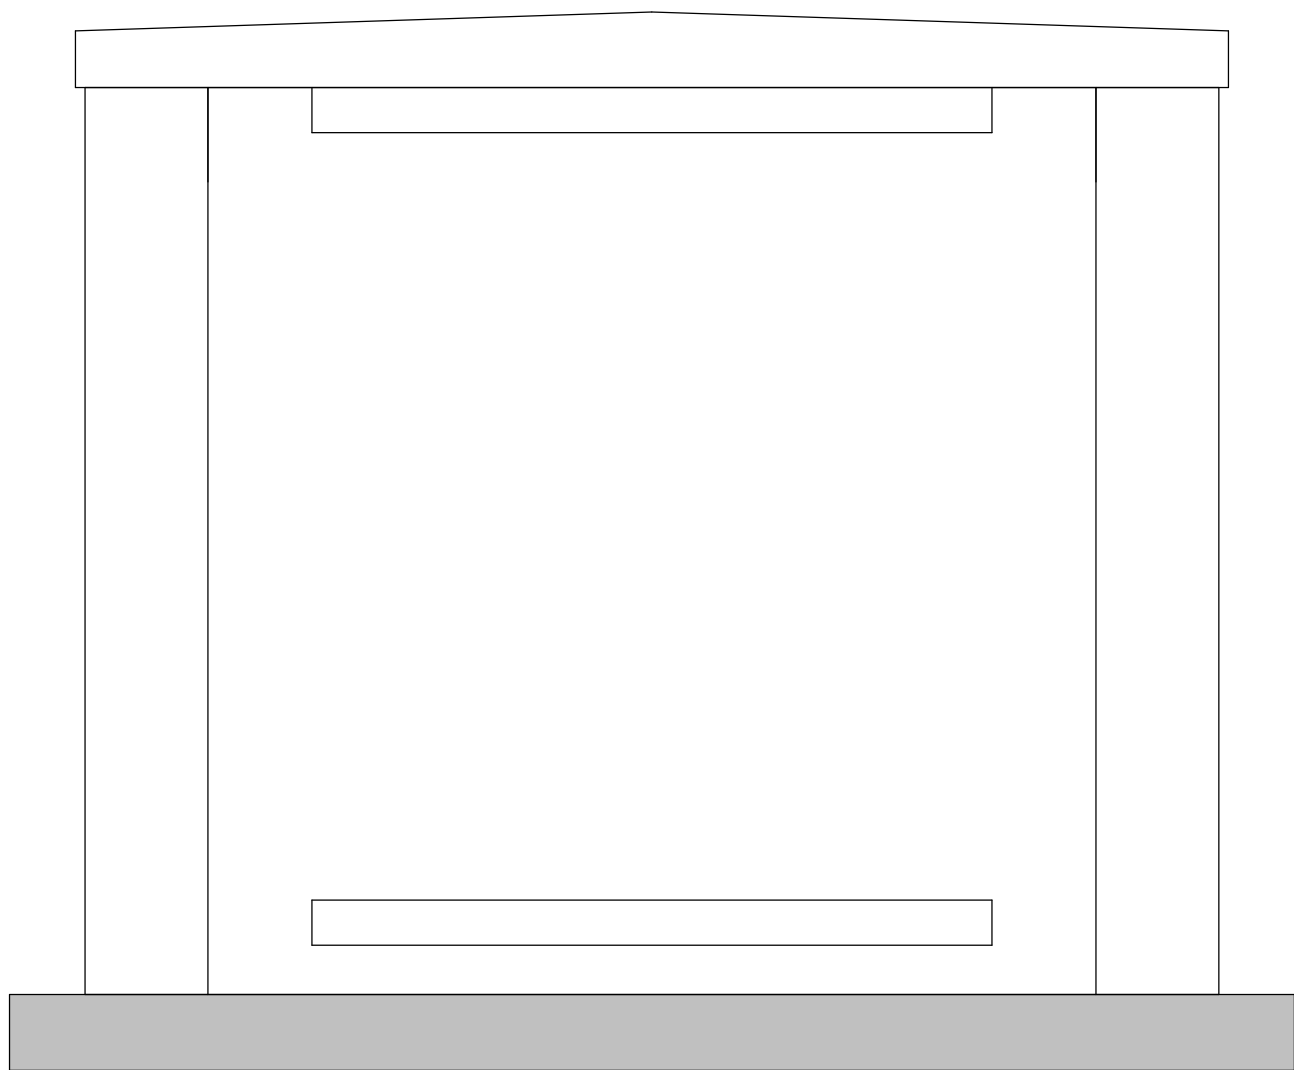

P - Paint Store - Typical Side Elevataion

 

P - Paint Store - Typical Rear Elevataion

General Notes

1. Contractor to verify all dimensions and check level datums on site

2. All of the designs are the sole property of TACP Architects Ltd and may not be used without their written agreement

3. All prints, specifications and their copyright are the property of TACP Architects Ltd

4. Do not scale off drawings

5. All dimensions shall be checked on site before commencement of shop drawings, manufacture and all discrepancies must be reported to TACP Architects Ltd

NOTE

Refer to drawing MA-TACP-XX-ZZ-DR-A-702_Proposed_Site_Plan for location of ancillary buildings & security fencing with pedestrian gates and double leaf vehicle gates.

Risk Assessments

Revisions

Rev	Date	Description	By	Check

Consultants

Client

Magellan Aerospace (UK) Limited

Project Title

Magellan Wrexham New Facility

Drawing Title

Ancillary Buildings & Fencing

Scale

1 : 20@A0

Date

28/09/20

Drawn By

ACR

Checked By

MG

Office

Wrexham

Job Number

20028

Project+Originator+Zone+Level+Type+Role+Number

MA-TACP-XX-ZZ-DR-A-705

Revision

TACP Architects Ltd

Pembroke House, Ellice Way

Wrexham Technology Park

LL13 7YT

T: 01978 291161

F: 01978 351735

E: admin@tacparchitects.co.uk

www.tacparchitects.co.uk

Architecture

Interior Design

Healthcare Planning

Conservation

Masterplanning

Sustainable Design

TACP

Architects Ltd