




NOTES
Do not scale, all figured dimensions in mm and to be checked on site.
Copyright of the design and / or drawings remains solely with ke-design.
This drawing does not form part of a contract and is subject to change at developer's discretion.

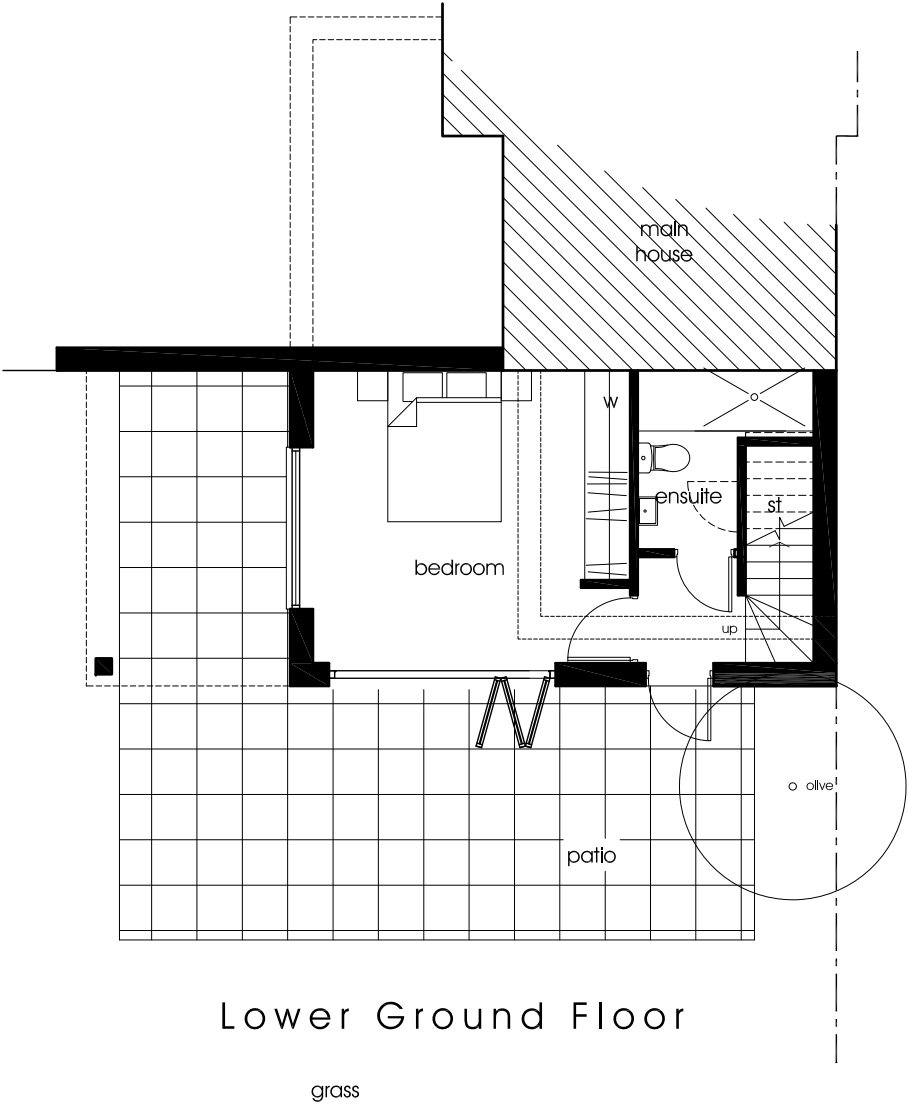

Lower Ground Floor

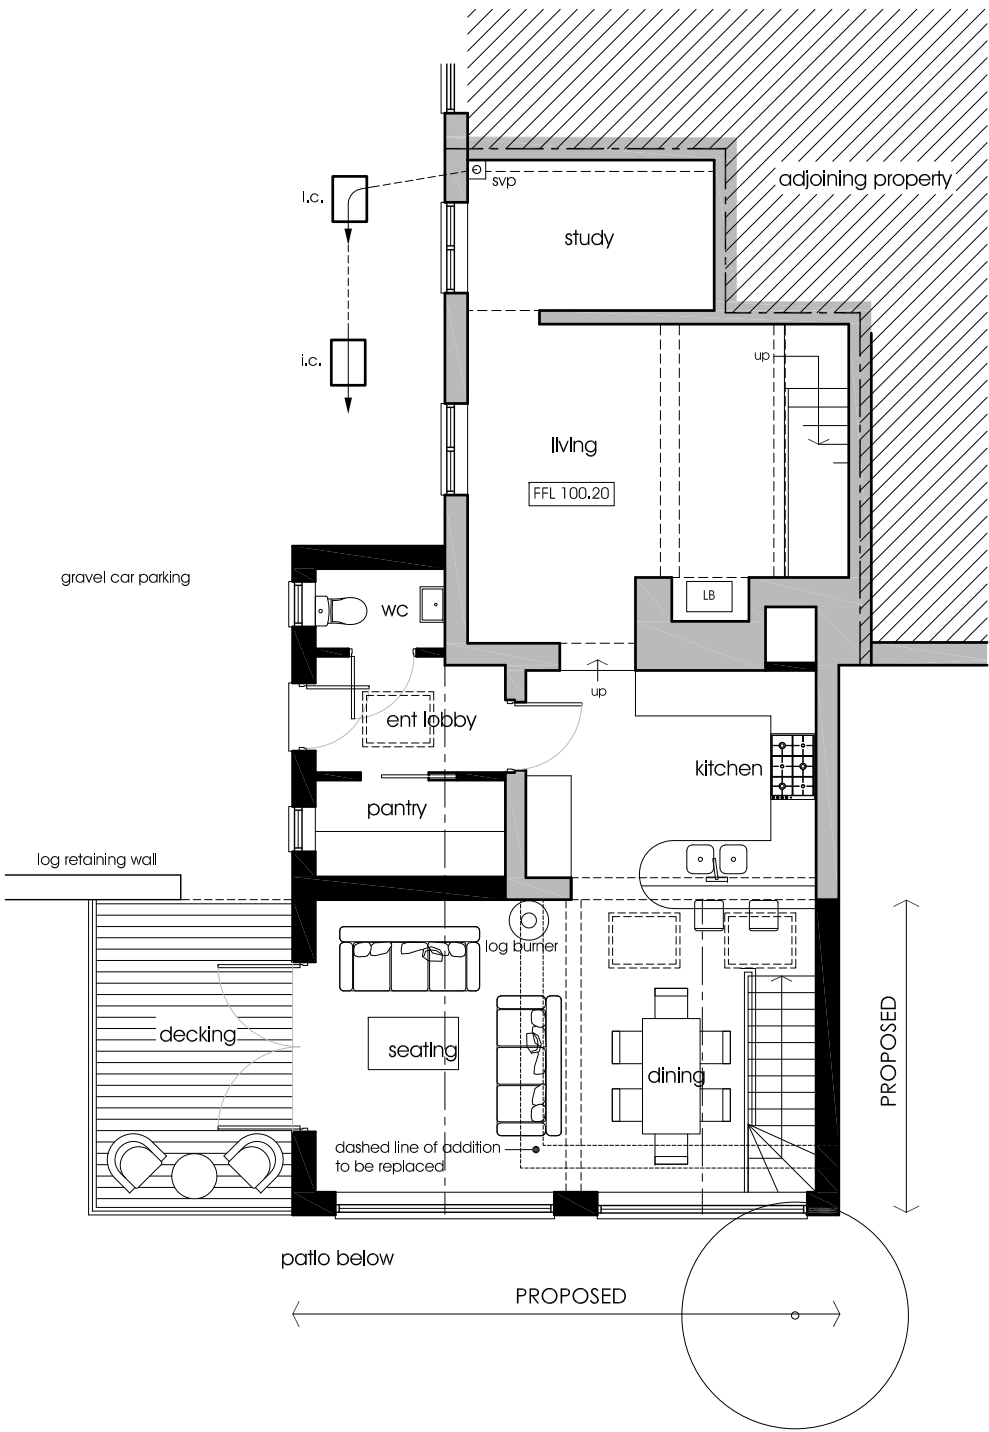

Ground Floor

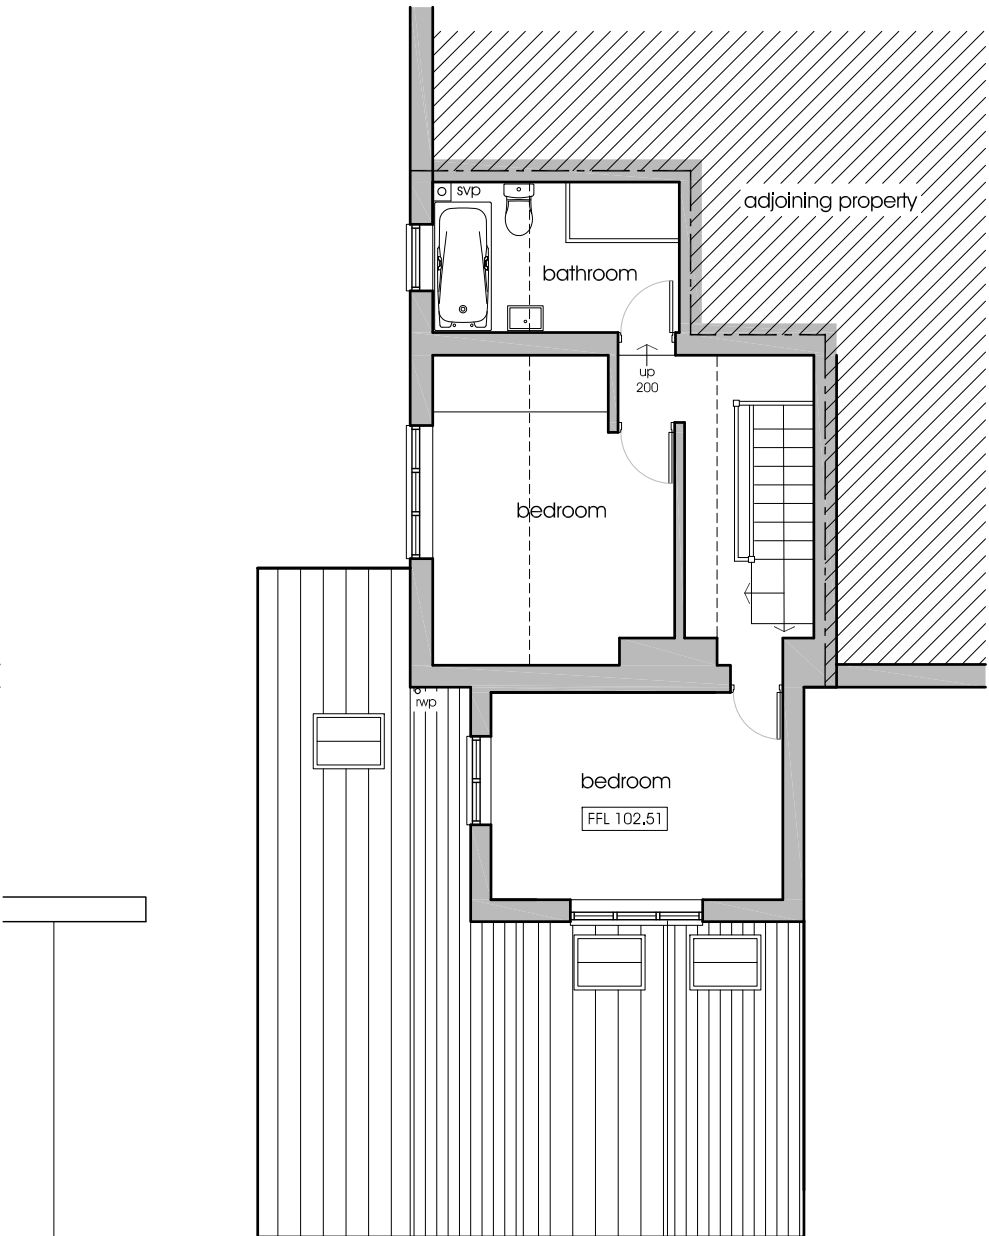

First Floor

rev.	description	date	by
status.	Planning		



Unit 7, Henry Close
Battlefield Enterprise Park
Battlefield
Shrewsbury
Shropshire SY1 3TJ

The Studio,
3 William Felton Mews
Salop Road,
Oswestry
Shropshire SY11 2RQ

E: Info@ke-design.co.uk www.ke-design.co.uk T: 01743 298080 T: 01691 656964

client Ms A. Newman
project Rose Hill Lodge, Erbistock, Wrexham, LL13 0DR

drawing PROPOSED FLOOR PLANS

scale 1:100@A3	date 04/02/2021	drawn CM
dwg no 2055-MA(00)0005	rev -	