



KEY


C.S. SHEETS = CORRUGATED STEEL
SHEETS

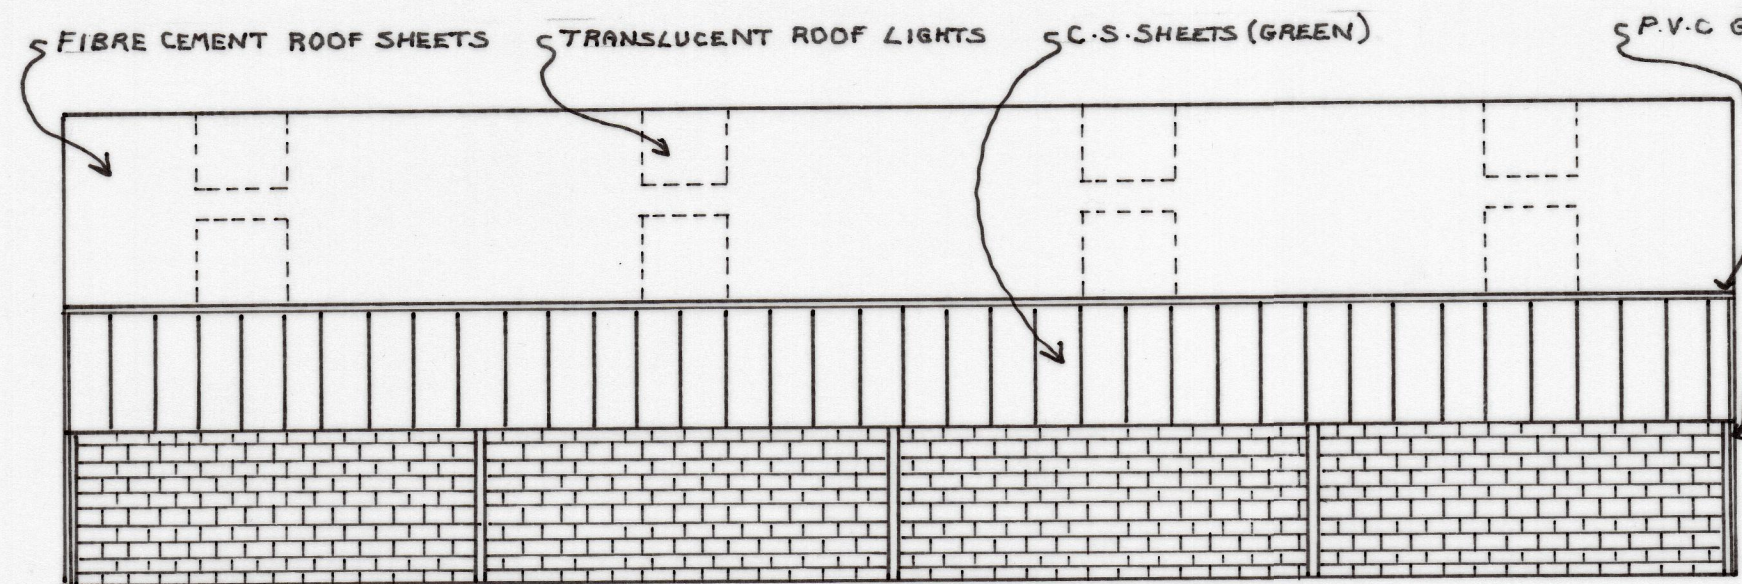


SOUTH-EAST ELEVATION

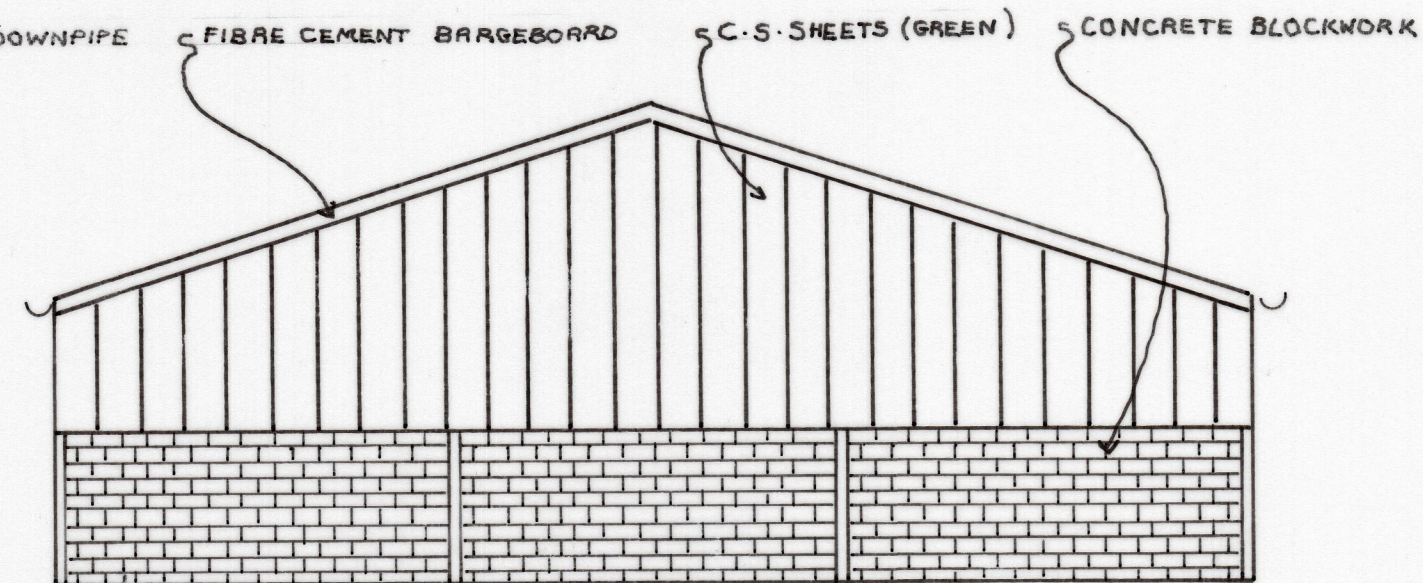

SOUTH WEST ELEVATION

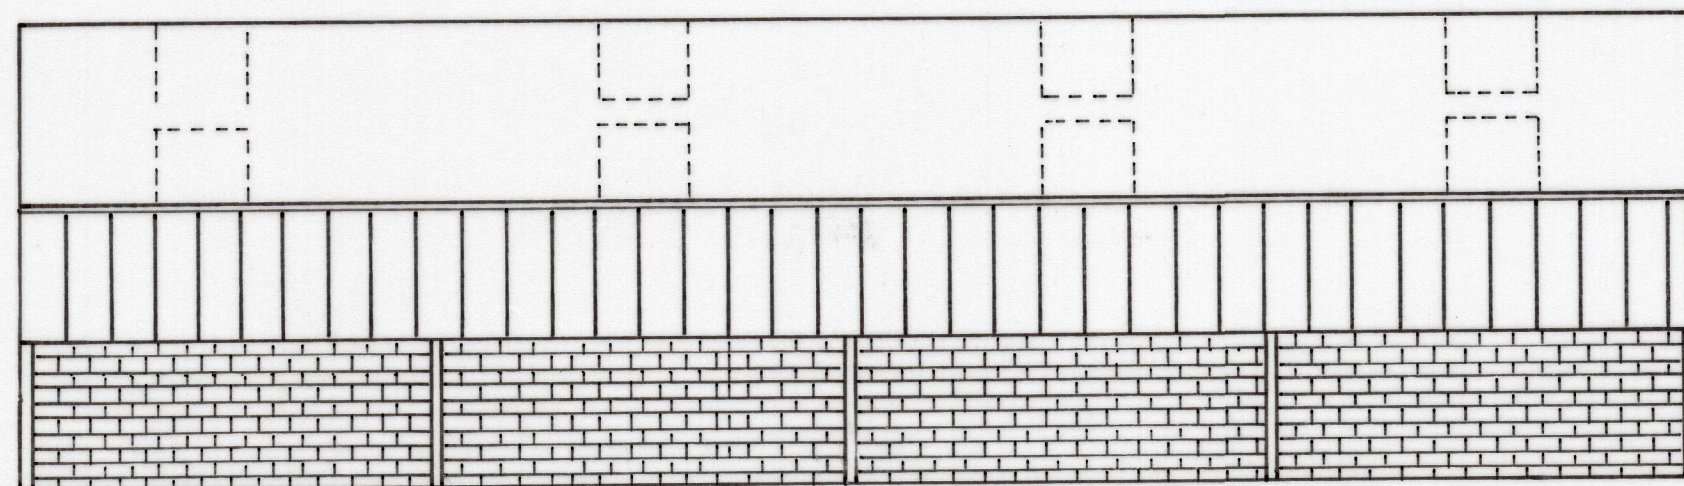

NORTH-WEST ELEVATION

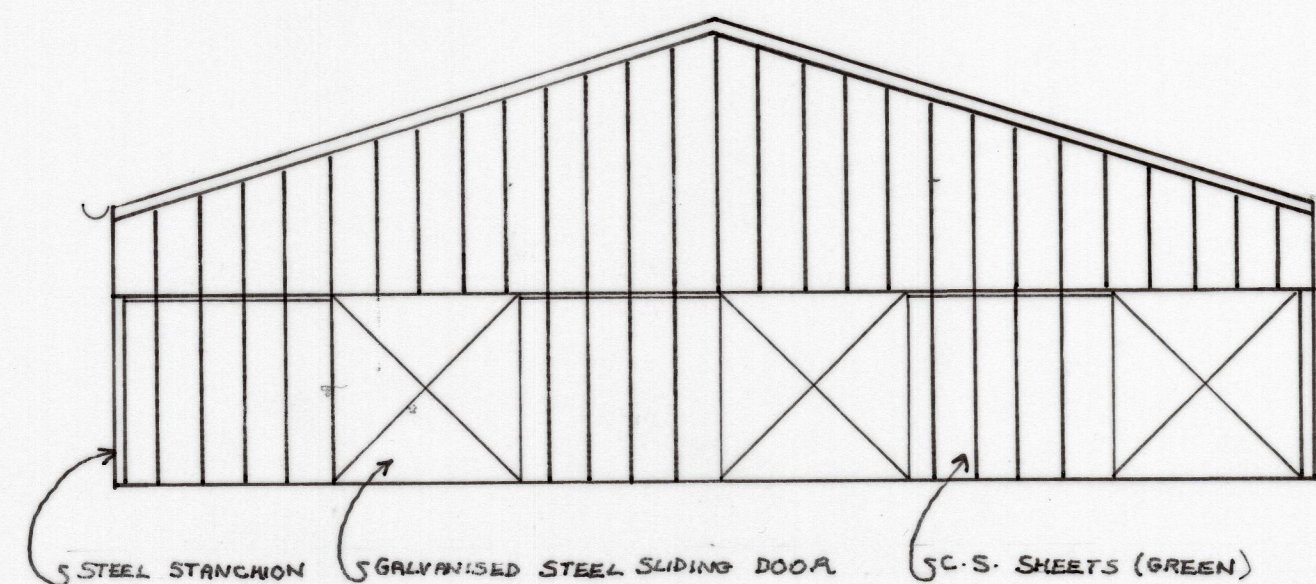

NORTH-EAST ELEVATION

PROPOSED
UNIT 15

AT: BRYN-Y-PYS HOME FARM

FOR: T.J.ROSSELLI

SCALE: 1:100

DATE: 11/11/20

DRAWN BY: T.J.ROSSELLI