



AS PROPOSED

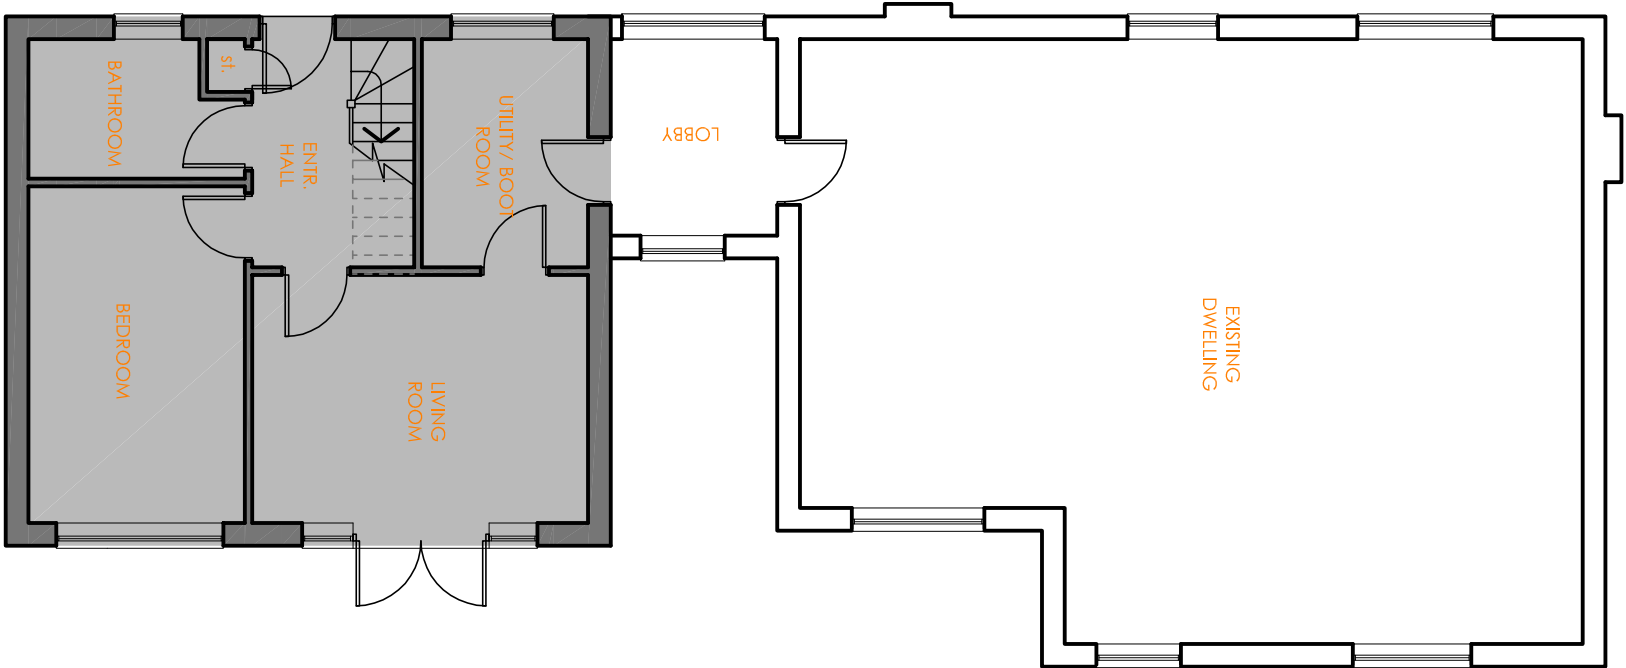

1 GROUND FLOOR PLAN

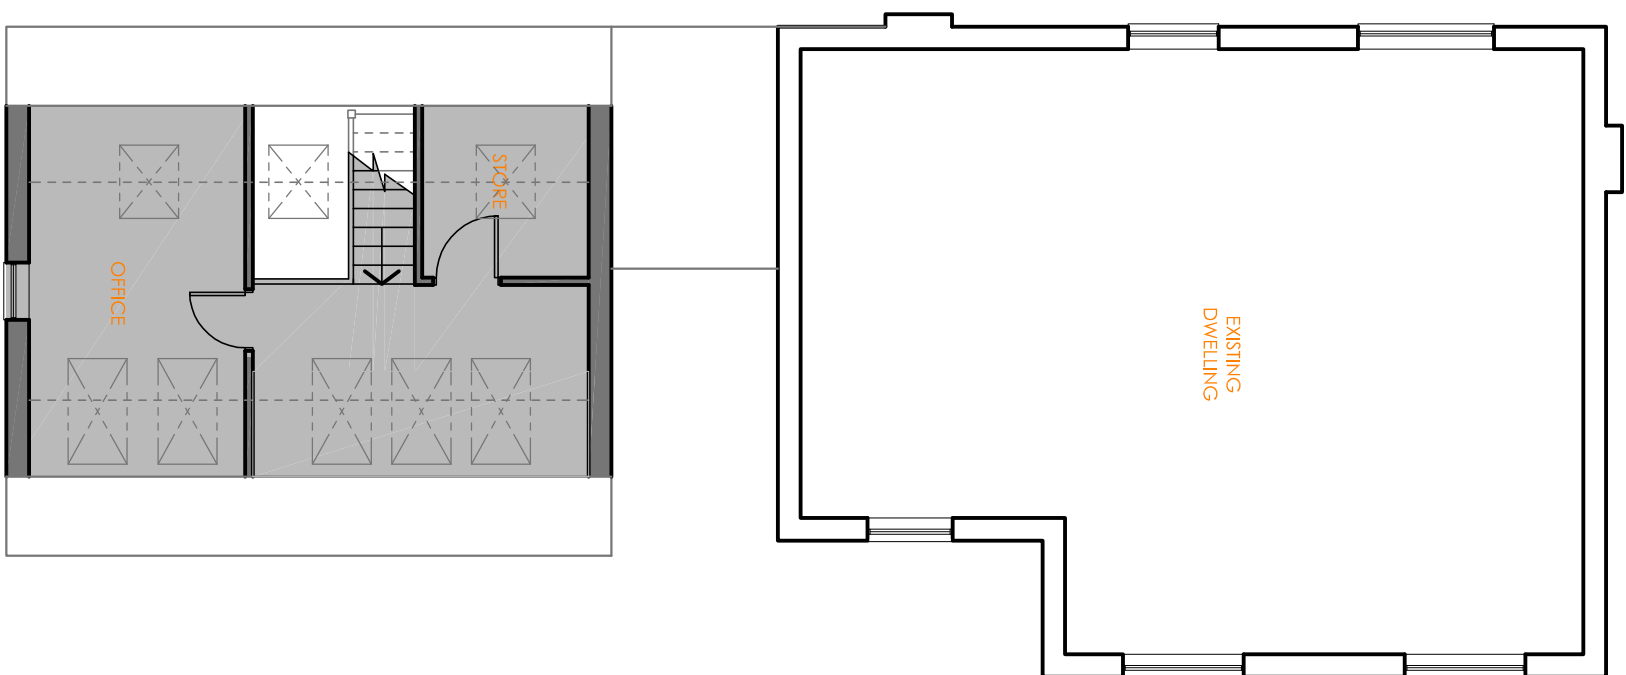

2 FIRST FLOOR PLAN

FOR PLANNING APPLICATION PURPOSES ONLY

SCALE @ 1:100



A-24 JAN 21 - FIRST ISSUE
inSite
ARCHITECTURE
4 OLD PORT SQUARE
CHESTER
CH1 4LP
t. 01244 374501
mail@insitearchitecture.co.uk

OVERLEIGH FARM, LL14 3UD

PROPOSED ANNEX

PROPOSED
PLANS

revision:

SCALE 1:100 @ A3

A

dwg : ISA 432 P 201

WARNING: DO NOT SCALE FROM PRINTS - WORK FROM FIGURED DIMENSIONS ONLY
THIS DRAWING REMAINS THE LEGAL PROPERTY OF INSITE ARCHITECTURE AND UNAUTHORISED USE OR
REPRODUCTION OF IT EITHER PHYSICALLY OR DIGITALLY OR ANY USE OF IT FOR STATUTORY APPLICATIONS IS
EXPRESSLY FORBIDDEN WITHOUT PRIOR CONSENT. ALL DRAWINGS ARE SUBJECT TO COPYRIGHT LAW.