



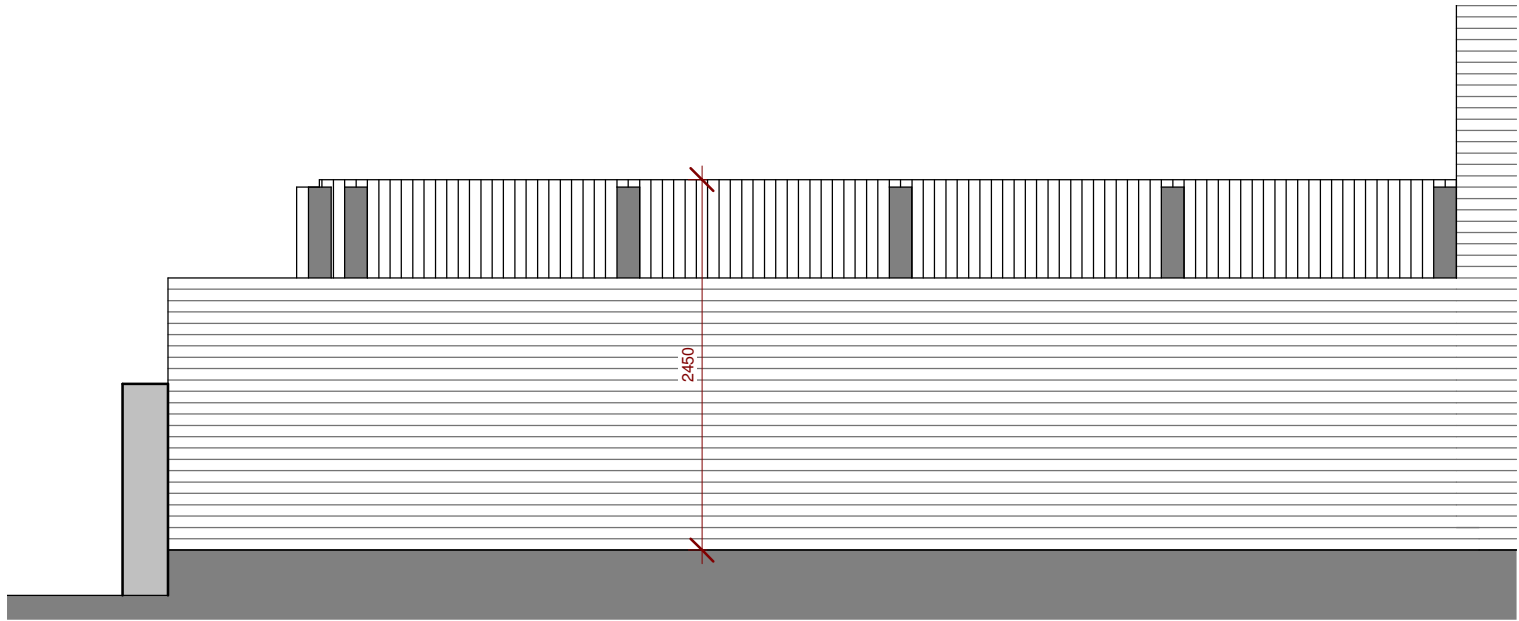


WEST ELEVATION (PART) 1:50



CLOSEBOARDED TIMBER FENCE WITH POSTS
AND FRAME EXTERNALLY FACED

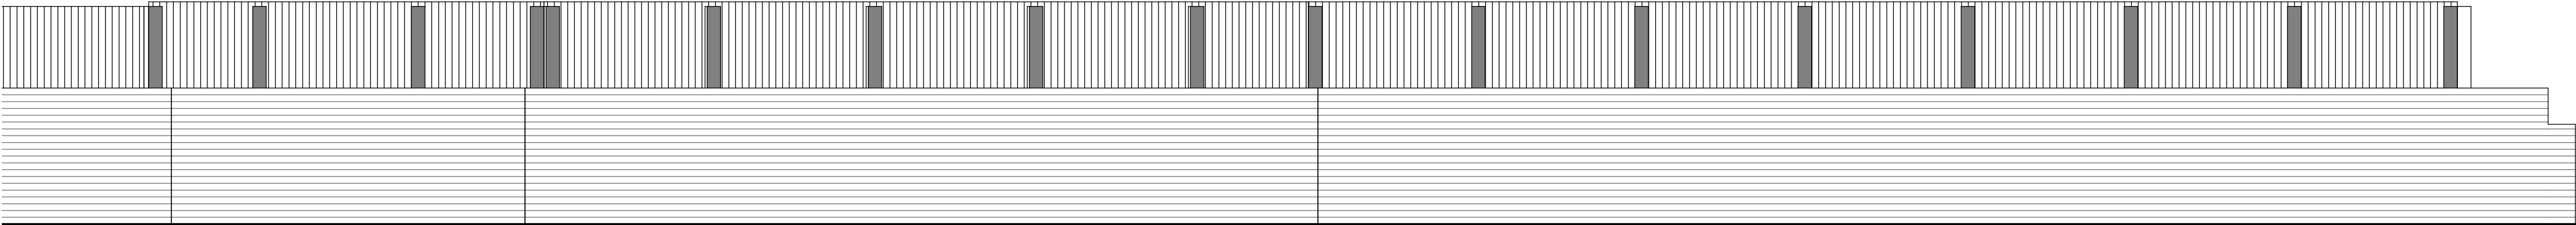

EAST ELEVATION (PART) 1:50

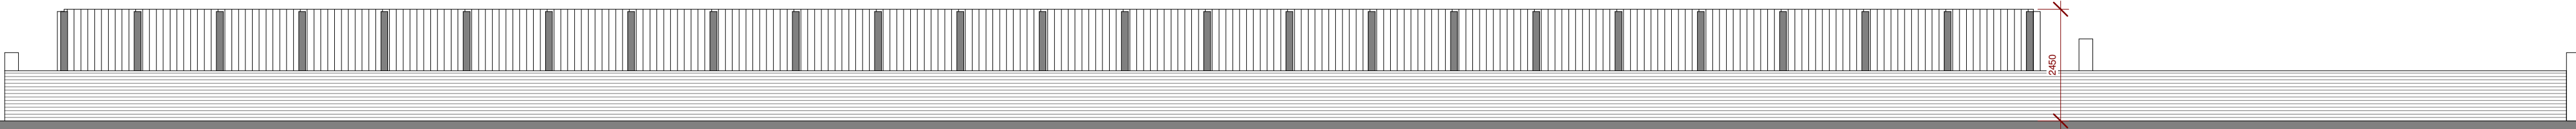

NORTH ELEVATION (1:100)



CLIENT
ELYSIUM HEALTHCARE
PROJECT NUMBER DRAWING SCALE:
20734 AS INDICATED

DRAWING NUMBER / TITLE
110 PROPOSED ELEVATIONS
PROJECT
TY GROSVENOR, WREXHAM

11/02/21 REV A - PLANNING SUBMISSION

RIBA 
Chartered Practice

WEBSITE: **WWW.SHWILKINSON.CO.UK**
EMAIL: **SCOTT@SHWILKINSON.CO.UK**
TEL: **01942 538 533**
MOB: **07809 373 066**

ADDRESS: **6 DALE LEE,
WESTHOUGHTON,
BOLTON,
BL5 3YE**

NOTES: DO NOT SCALE, USE FIGURED DIMENSIONS ONLY. ALL DIMENSIONS TO BE VERIFIED ON SITE. PRIOR TO THE COMMENCEMENT OF ANY WORK OR THE PRODUCTION OF ANY SHOP DRAWING, ALL DISCREPANCIES TO BE REPORTED TO THE ARCHITECT. © COPYRIGHT IN THIS DRAWING IS VESTED IN SHWILKINSON ARCHITECTS LIMITED.