

Note:
This drawing is copyright protected; do not scale off, all dimensions are to be checked on site by contractor. Contractor to report any discrepancies in dimensions, errors or omissions prior to commencing work. Portman Surveyors Ltd. take no responsibility for any unauthorised use of the information contained herein.







C	11-5-17	Garage handed
B	15-6-16	Site curtilage confirmed.
A	14-6-16	Second garage confirmed as within PD rights
Rev	Date	Comment

**Portman Surveyors Ltd**
Chartered Building Surveyors


The Studio
Tarporley Business Centre
Nantwich Road
Tarporley
Cheshire CW6 9UT
Tel/Fax: +44 (0)1829 732696
Mobile: +44 (0)7812 021070
e: rob.lee@portmansurveyors.com

Client:	Date:	
Mr & Mrs M Wakefield	April 2016	
Project:	The Barn, Higher Berse Road, Wrexham. LL11 6PW	
Drawing Title:	Scale:	
PROPOSED	1:200 & 1:1250 at A1	
Site Plan & Location Plan	Status:	
Garages	Planning	
Drawing No:	Rev:	
A_181_10	C	

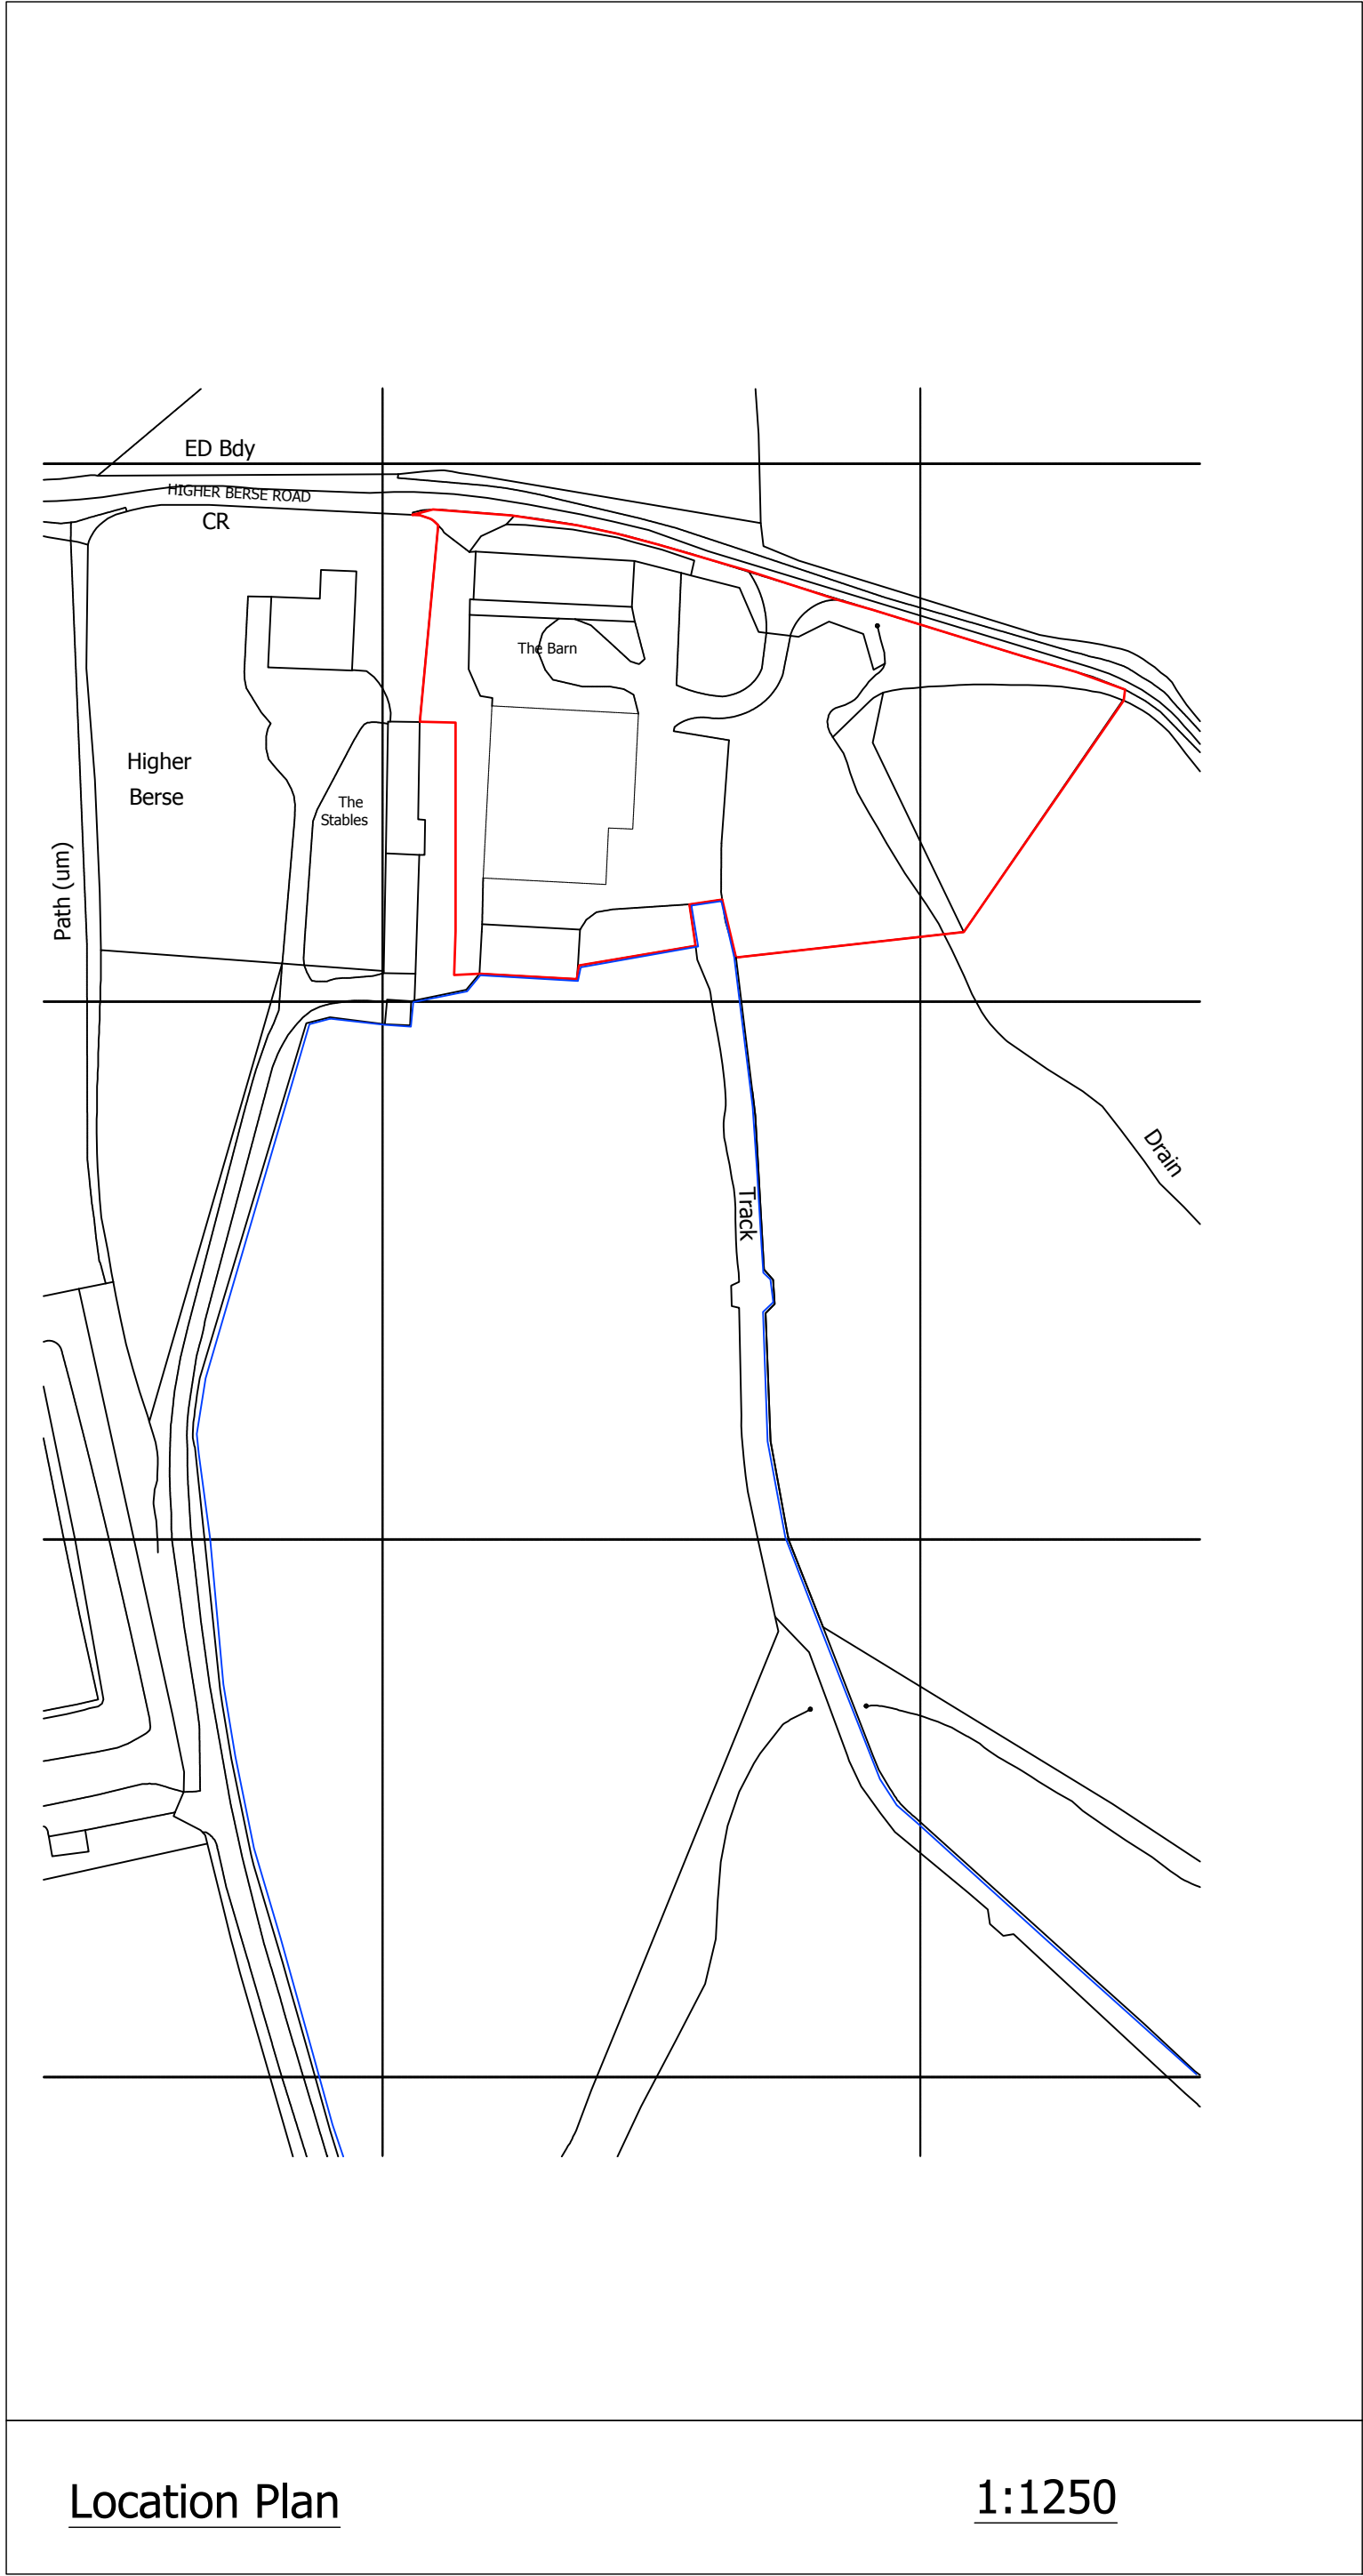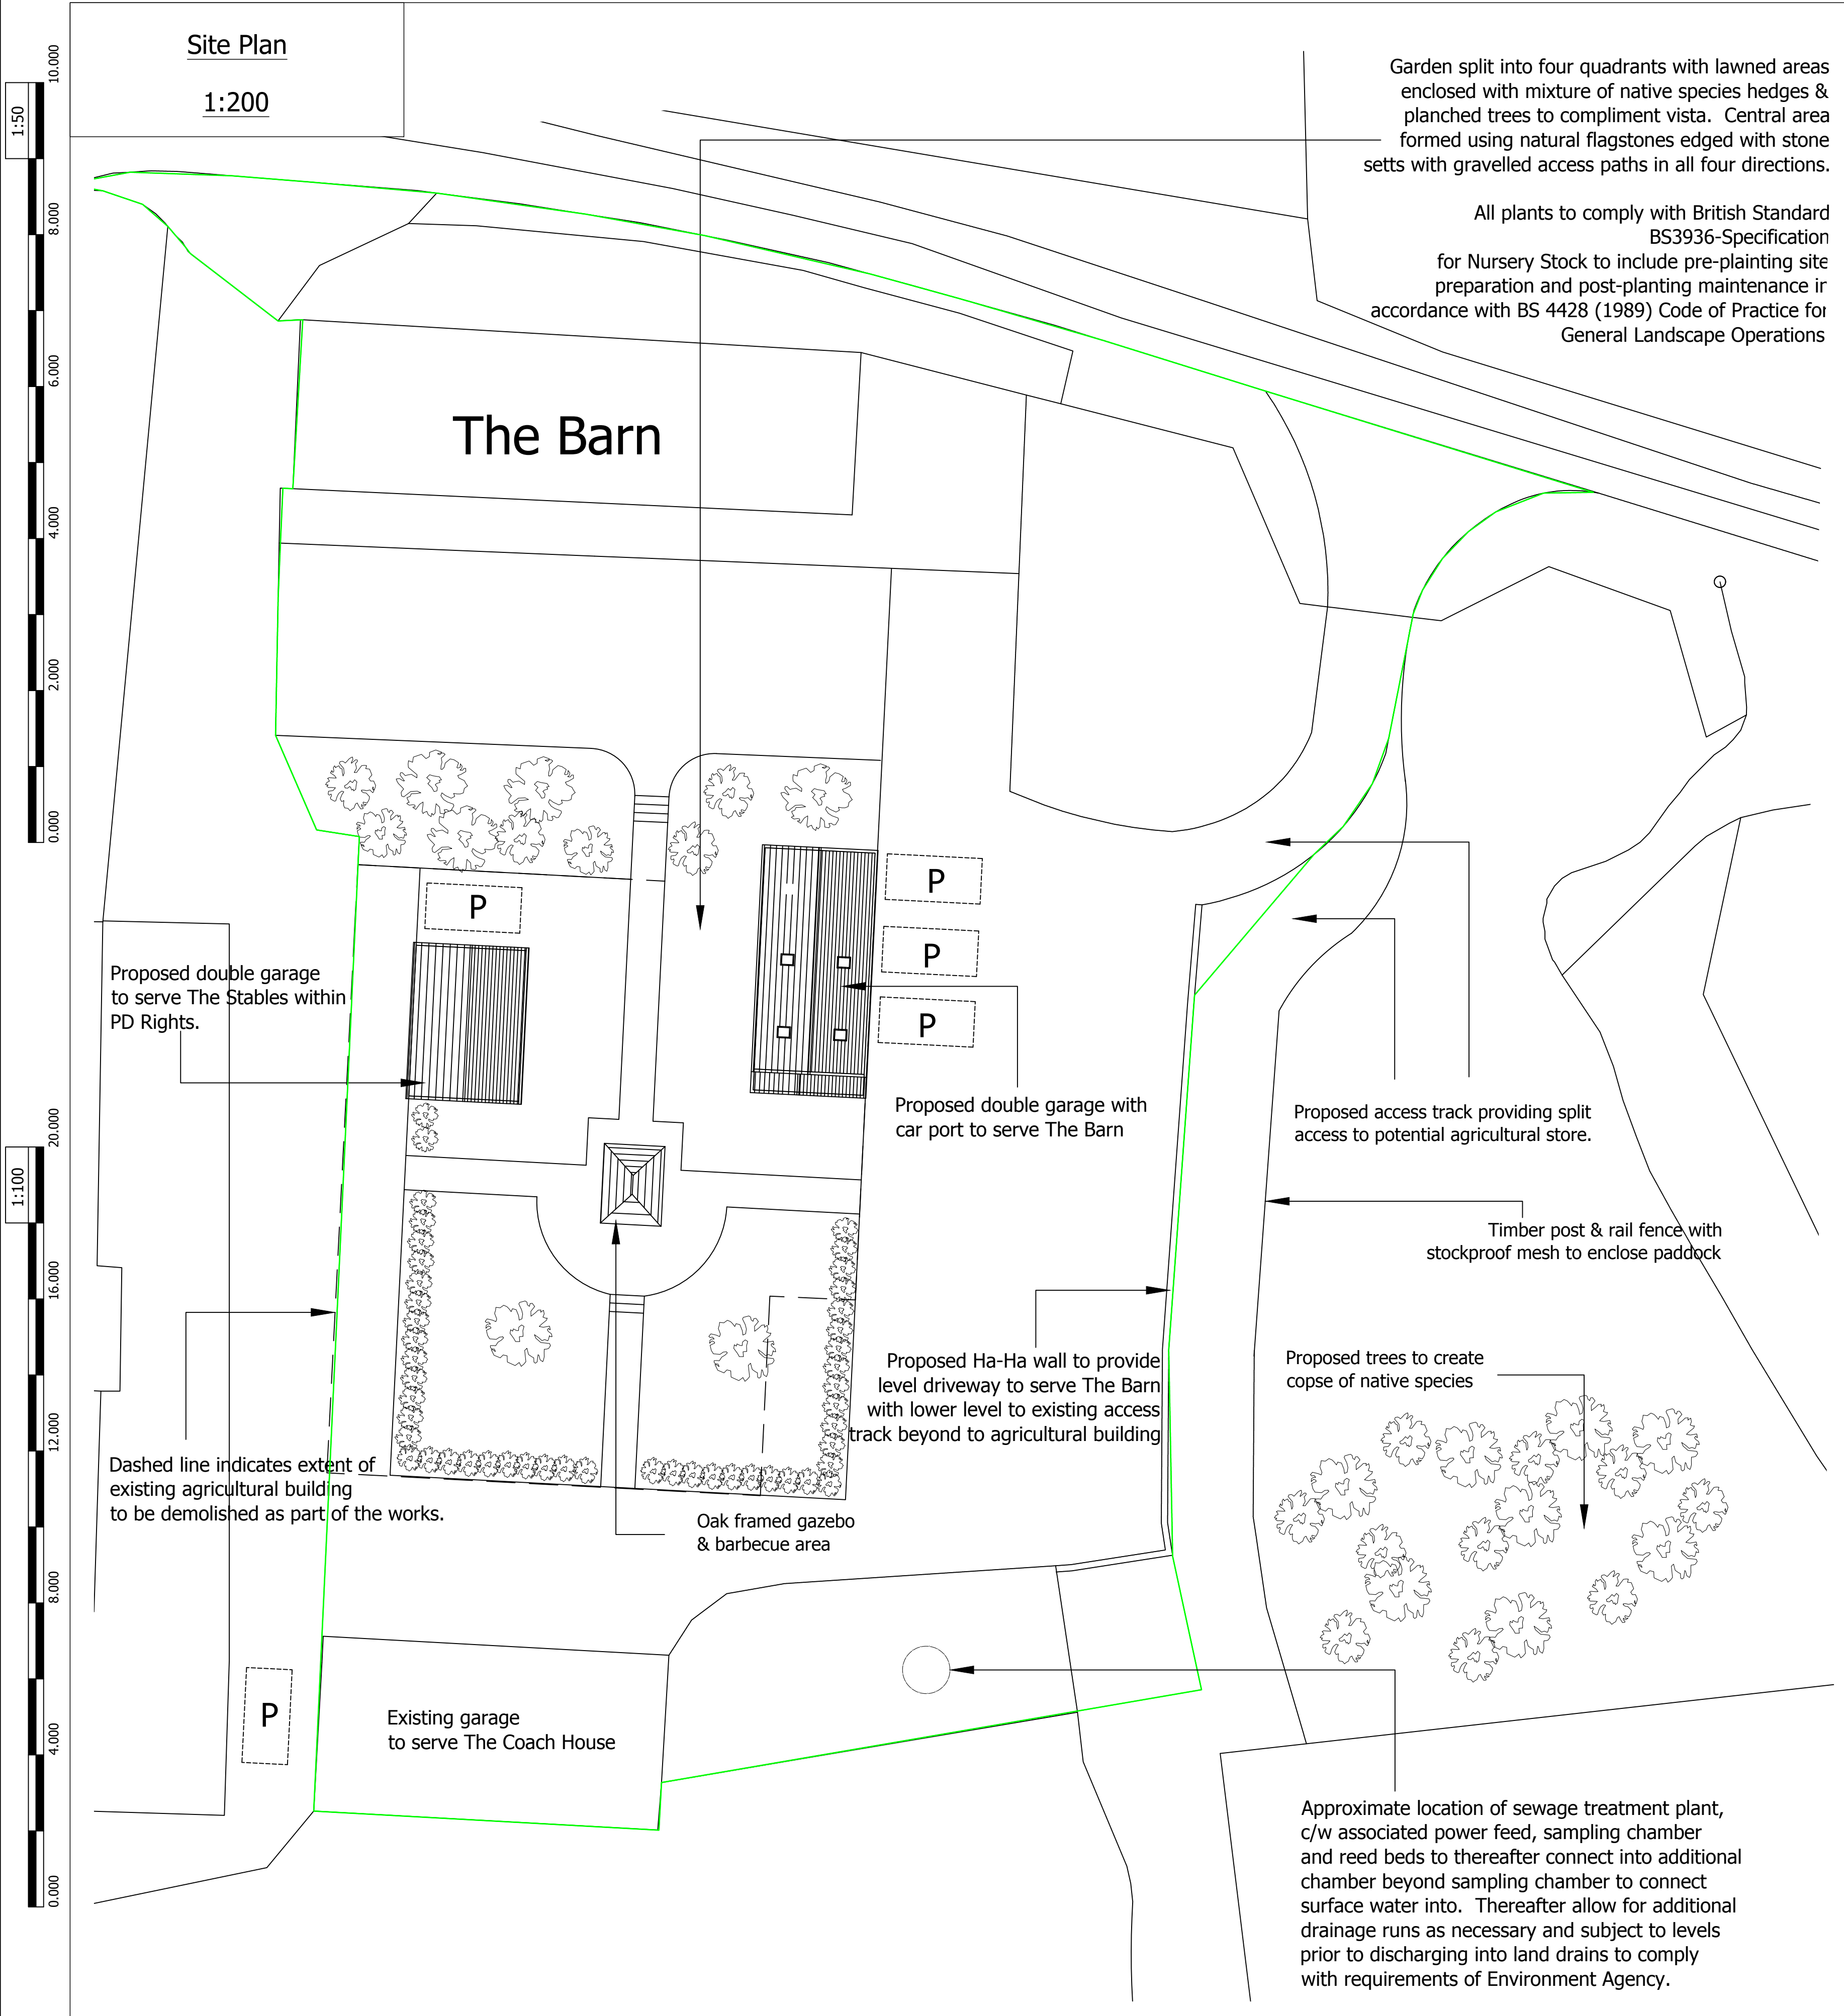


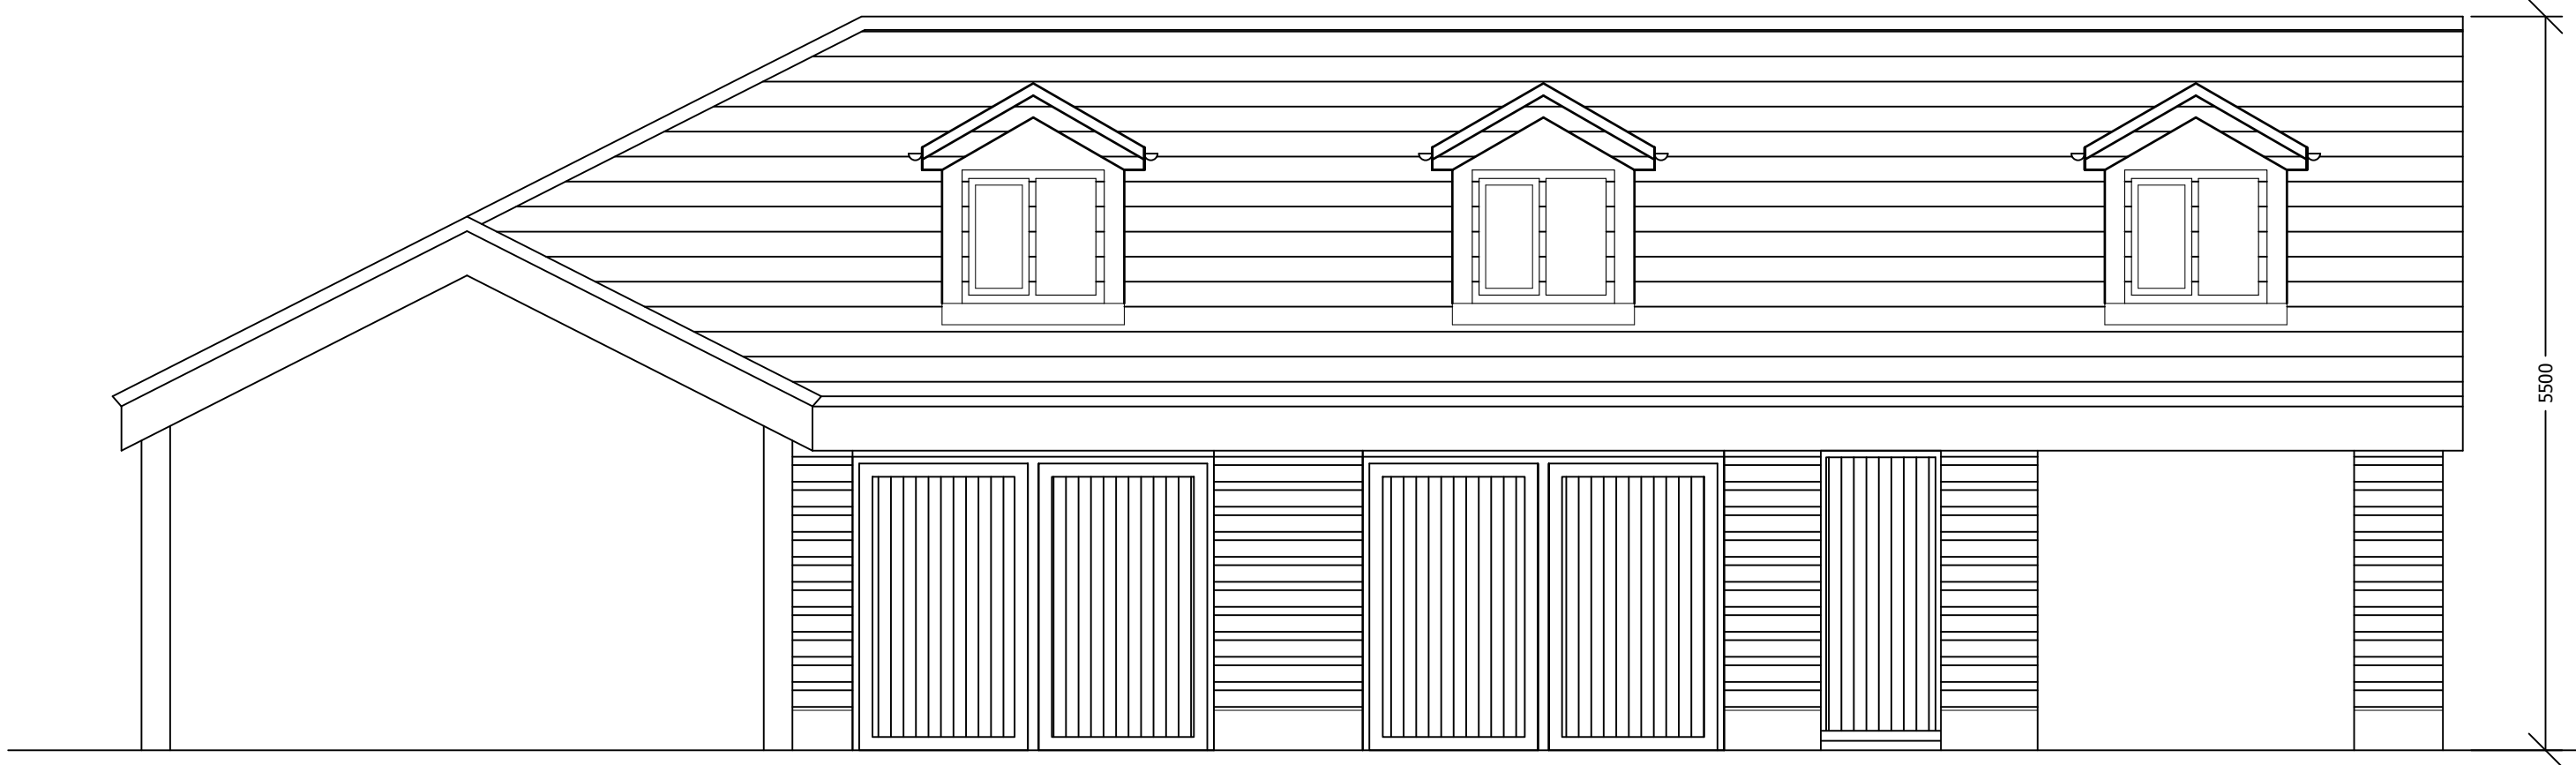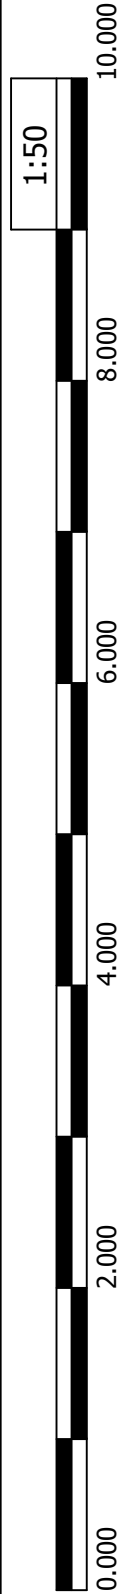


Proposed
East Elevation

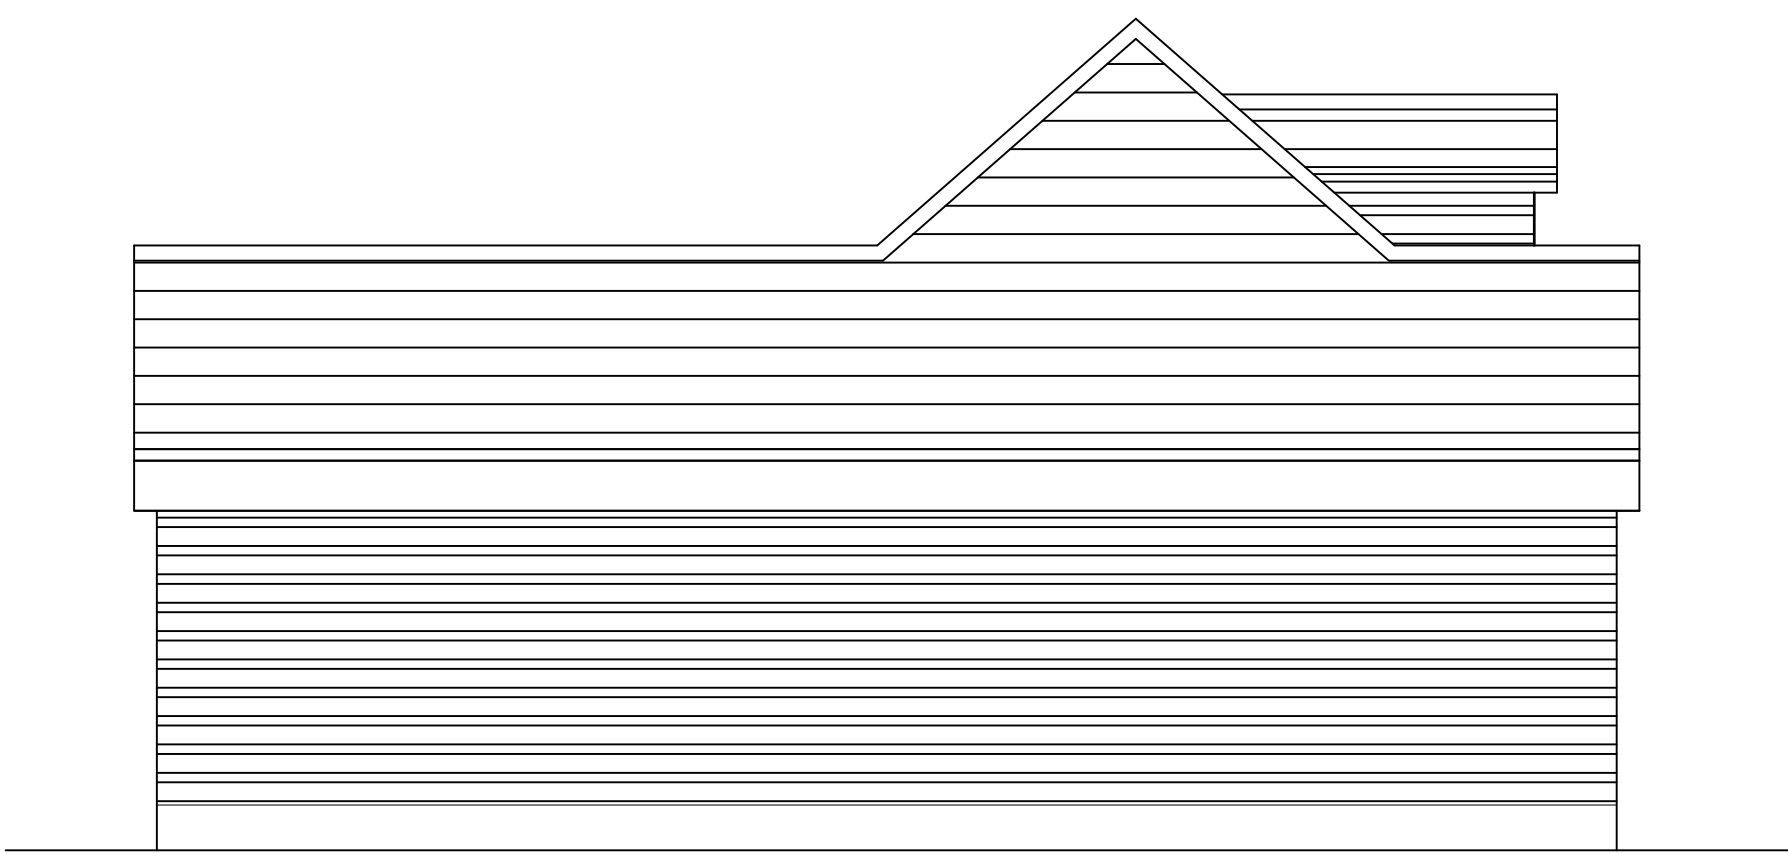

Proposed
South Elevation

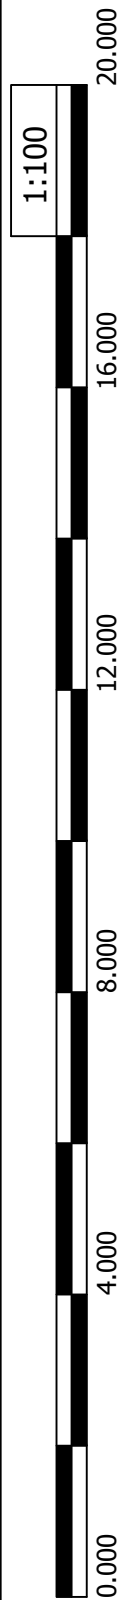

Proposed
North Elevation

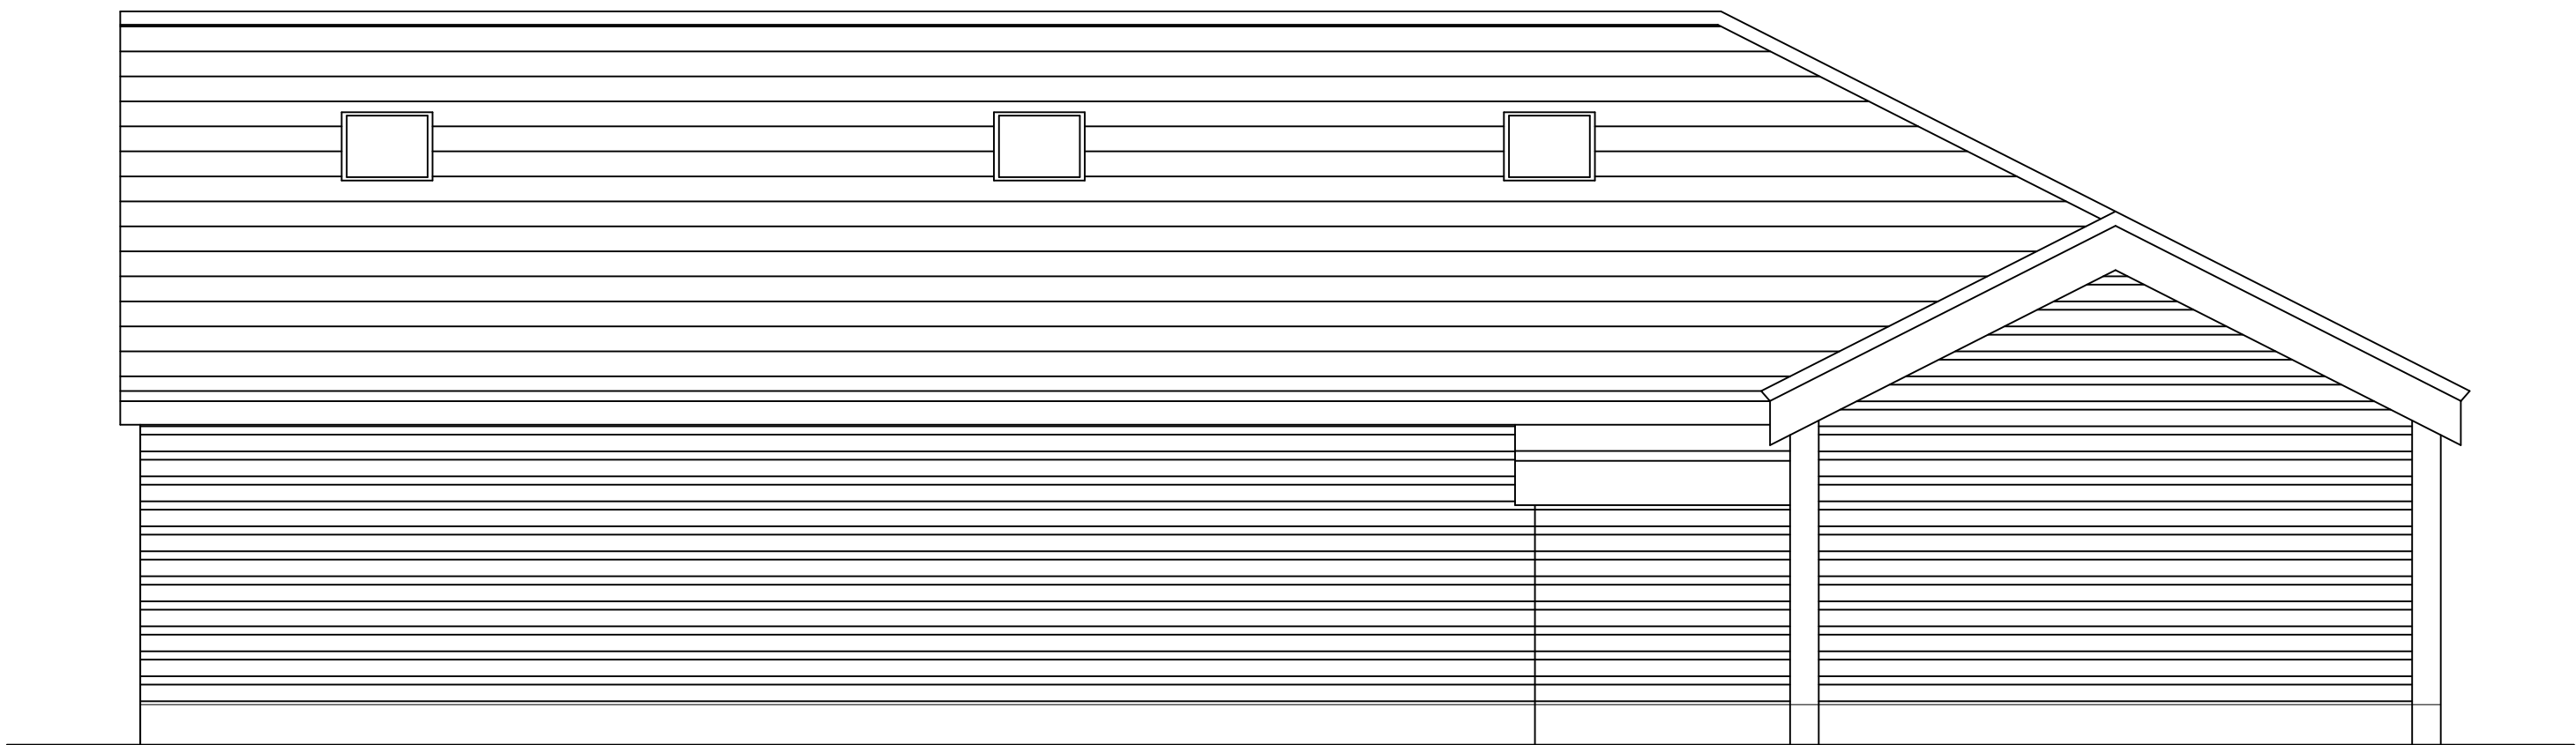

Proposed
West Elevation

Portman Surveyors Ltd.©
Note:
This drawing is copyright protected; do not scale off, all dimensions are to be checked on site by contractor. Contractor to report any discrepancies in dimensions, errors or omissions prior to commencing work. Portman Surveyors Ltd. take no responsibility for any unauthorised use of the information contained herein.

D	15-7-17	Staircase reconfigured
C	8-5-17	Materials confirmed & garage handed
B	1-5-17	Materials confirmed
A	14-6-16	Reduced in height to suit Planners comments.
Rev	Date	Comment






Portman Surveyors Ltd
Chartered Building Surveyors



The Studio
Tarporley Business Centre
Nantwich Road
Tarporley
Cheshire CW6 9UT
Tel/Fax: +44 (0)1829 732696
Mobile: +44 (0)7812 021070
e: rob.lee@portmansurveyors.com

Client:	Date:	
Mr & Mrs M Wakefield	April 2016	
Project:	The Barn, Higher Berse Road, Wrexham. LL11 6PW	
Drawing Title:	Scale:	
PROPOSED	1:50	
Garage	Status:	
Elevations	Bldg Regs	
Drawing No:	Rev:	
A_181_11	D	

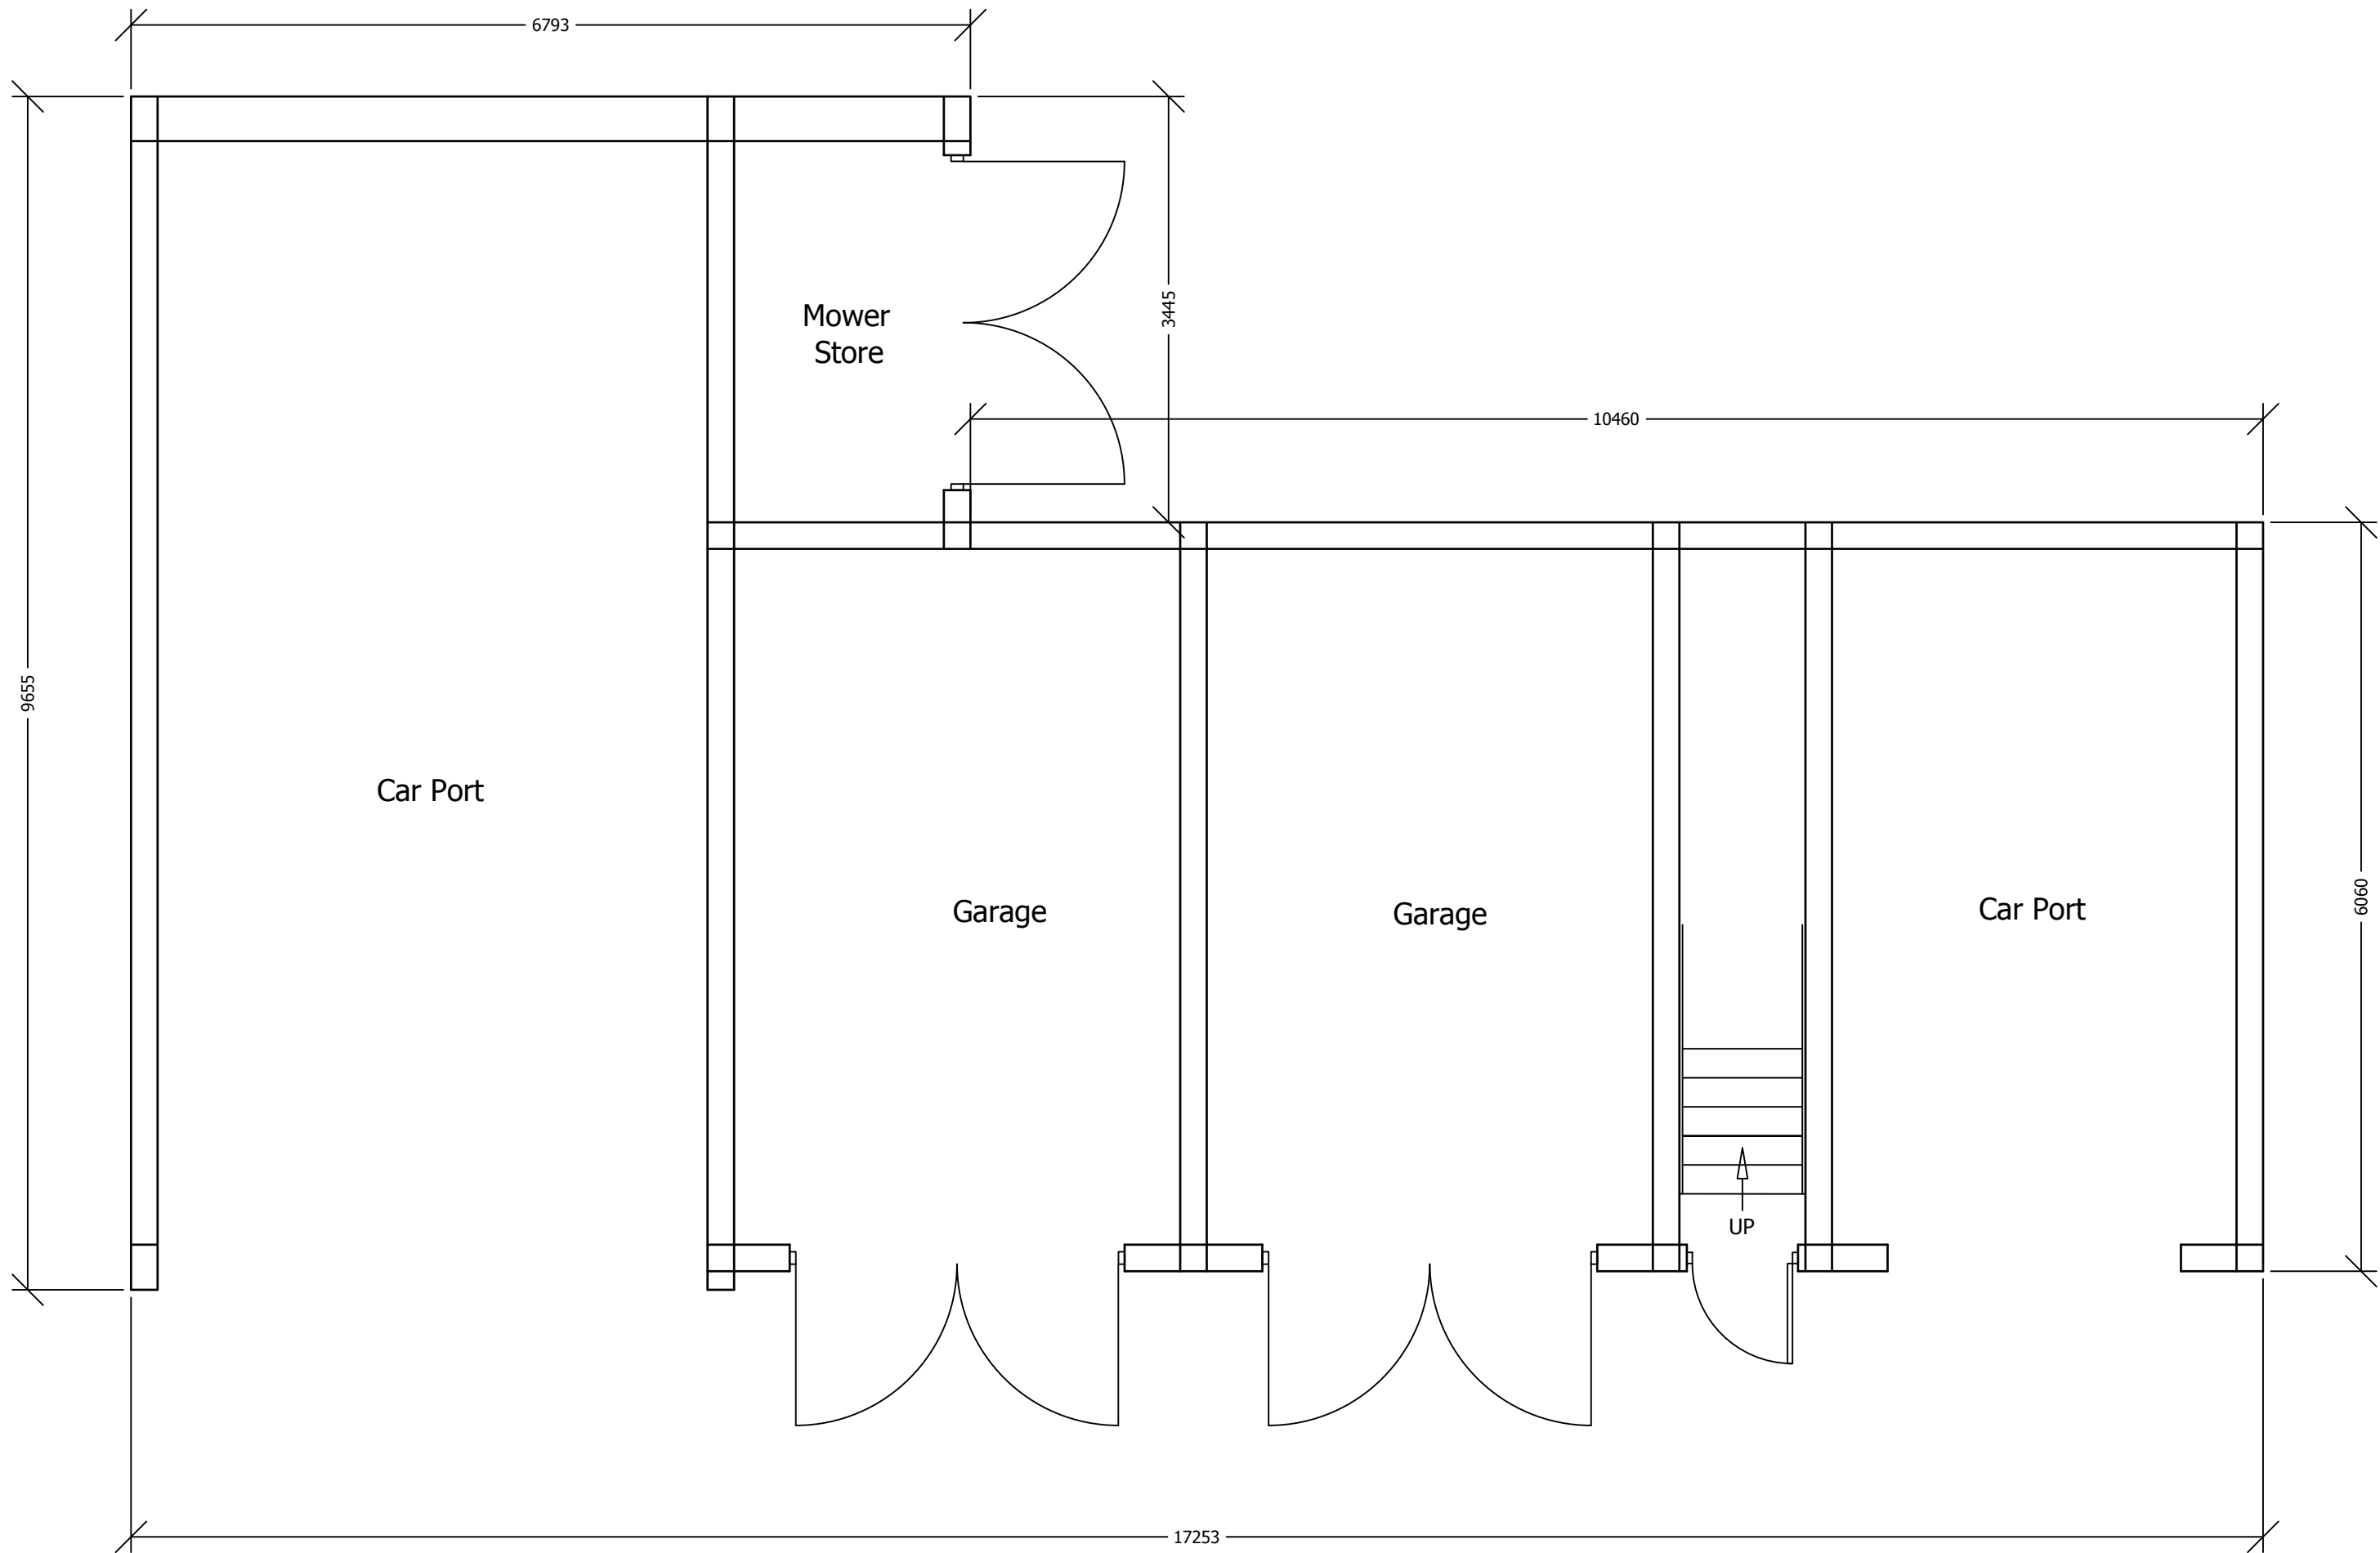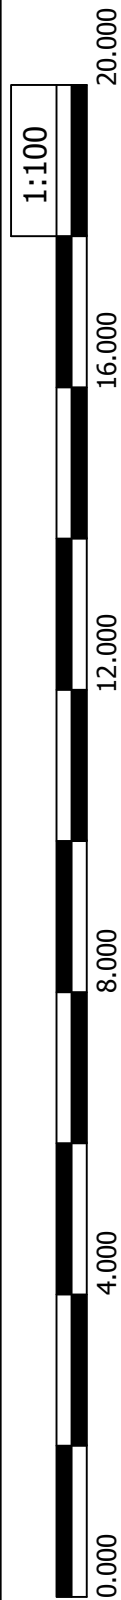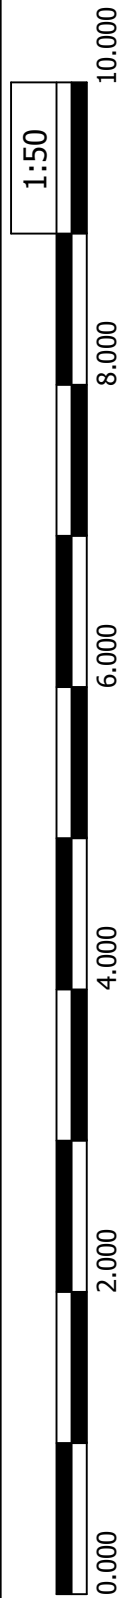

Proposed
Ground Floor Plan

Portman Surveyors Ltd.©
Note:
This drawing is copyright protected; do not scale off, all dimensions are to be checked on site by contractor. Contractor to report any discrepancies in dimensions, errors or omissions prior to commencing work. Portman Surveyors Ltd. take no responsibility for any unauthorised use of the information contained herein.

A	15-7-17	Staircase reconfigured
Rev	Date	Comment






Portman Surveyors Ltd
Chartered Building Surveyors



The Studio
Tarporely Business Centre
Nantwich Road
Tarporely
Cheshire CW6 9UT
Tel/Fax: +44 (0)1829 732696
Mobile: +44 (0)7812 021070
e: rob.lee@portmansurveyors.com

Client:	Date:	
Mr & Mrs M Wakefield	May 2017	
Project:	The Barn, Higher Berse Road, Wrexham. LL11 6PW	
Drawing Title:	Scale:	1:50
PROPOSED	Status:	Bldg Regs
Garage		
GF Plan		
Drawing No:	Rev:	A
A_181_31		

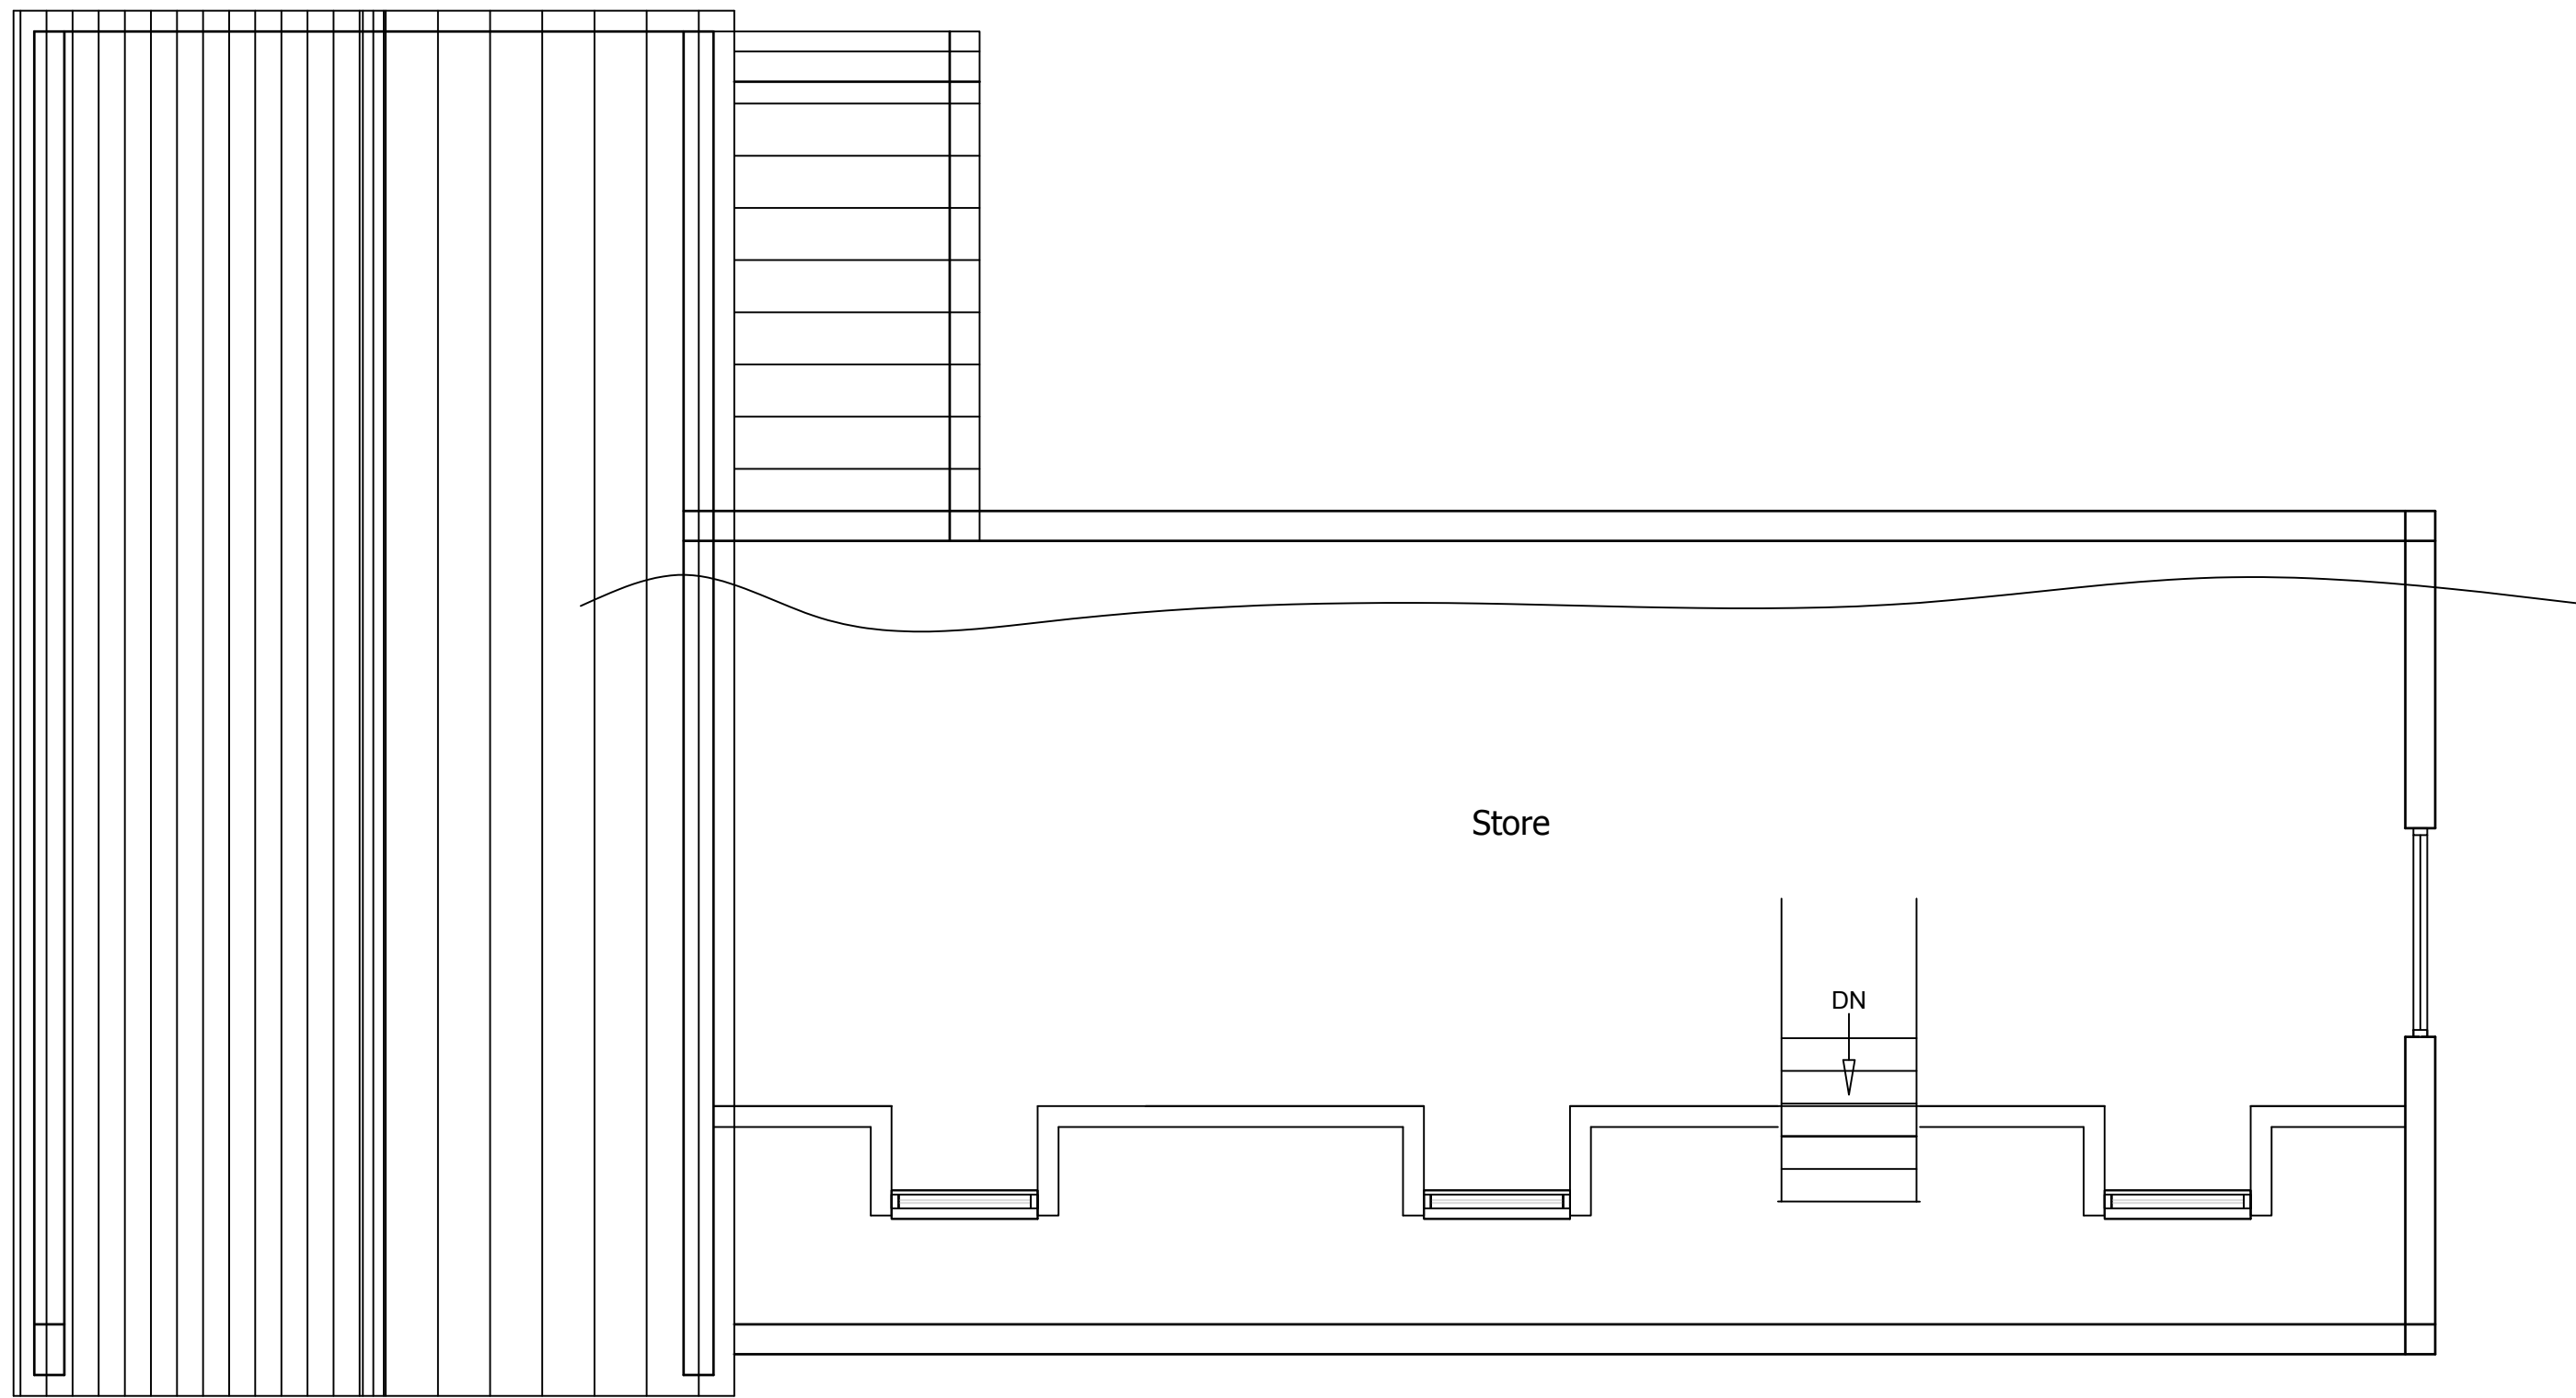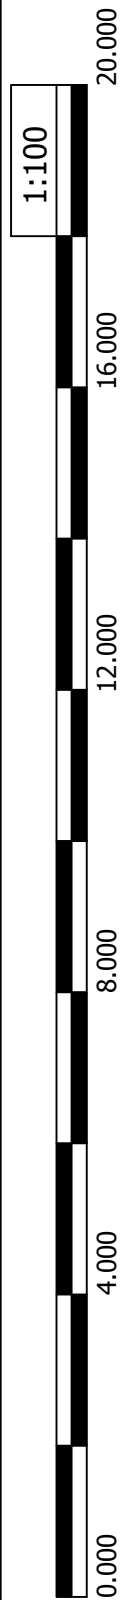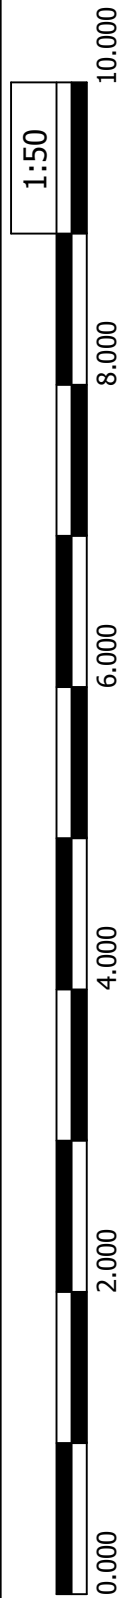

PROPOSED
First Floor Plan

Portman Surveyors Ltd.©

Note:
This drawing is copyright protected; do not scale off, all dimensions are to be checked on site by contractor. Contractor to report any discrepancies in dimensions, errors or omissions prior to commencing work. Portman Surveyors Ltd. take no responsibility for any unauthorised use of the information contained herein.

A	15-7-17	Staircase reconfigured
Rev	Date	Comment



Portman Surveyors Ltd
Chartered Building Surveyors



The Studio
Tarpoley Business Centre
Nantwich Road
Tarpoley
Cheshire CW6 9UT
Tel/Fax: +44 (0)1829 732696
Mobile: +44 (0)7812 021070
e: rob.lee@portmansurveyors.com

Client:	Date:
Mr & Mrs M Wakefield	May 2017
Project:	
The Barn, Higher Berse Road, Wrexham. LL11 6PW	
Drawing Title:	Scale:
PROPOSED	1:50
Garage	Status:
FF Plan	Bldg Regs
Drawing No:	Rev:
A_181_32	A