


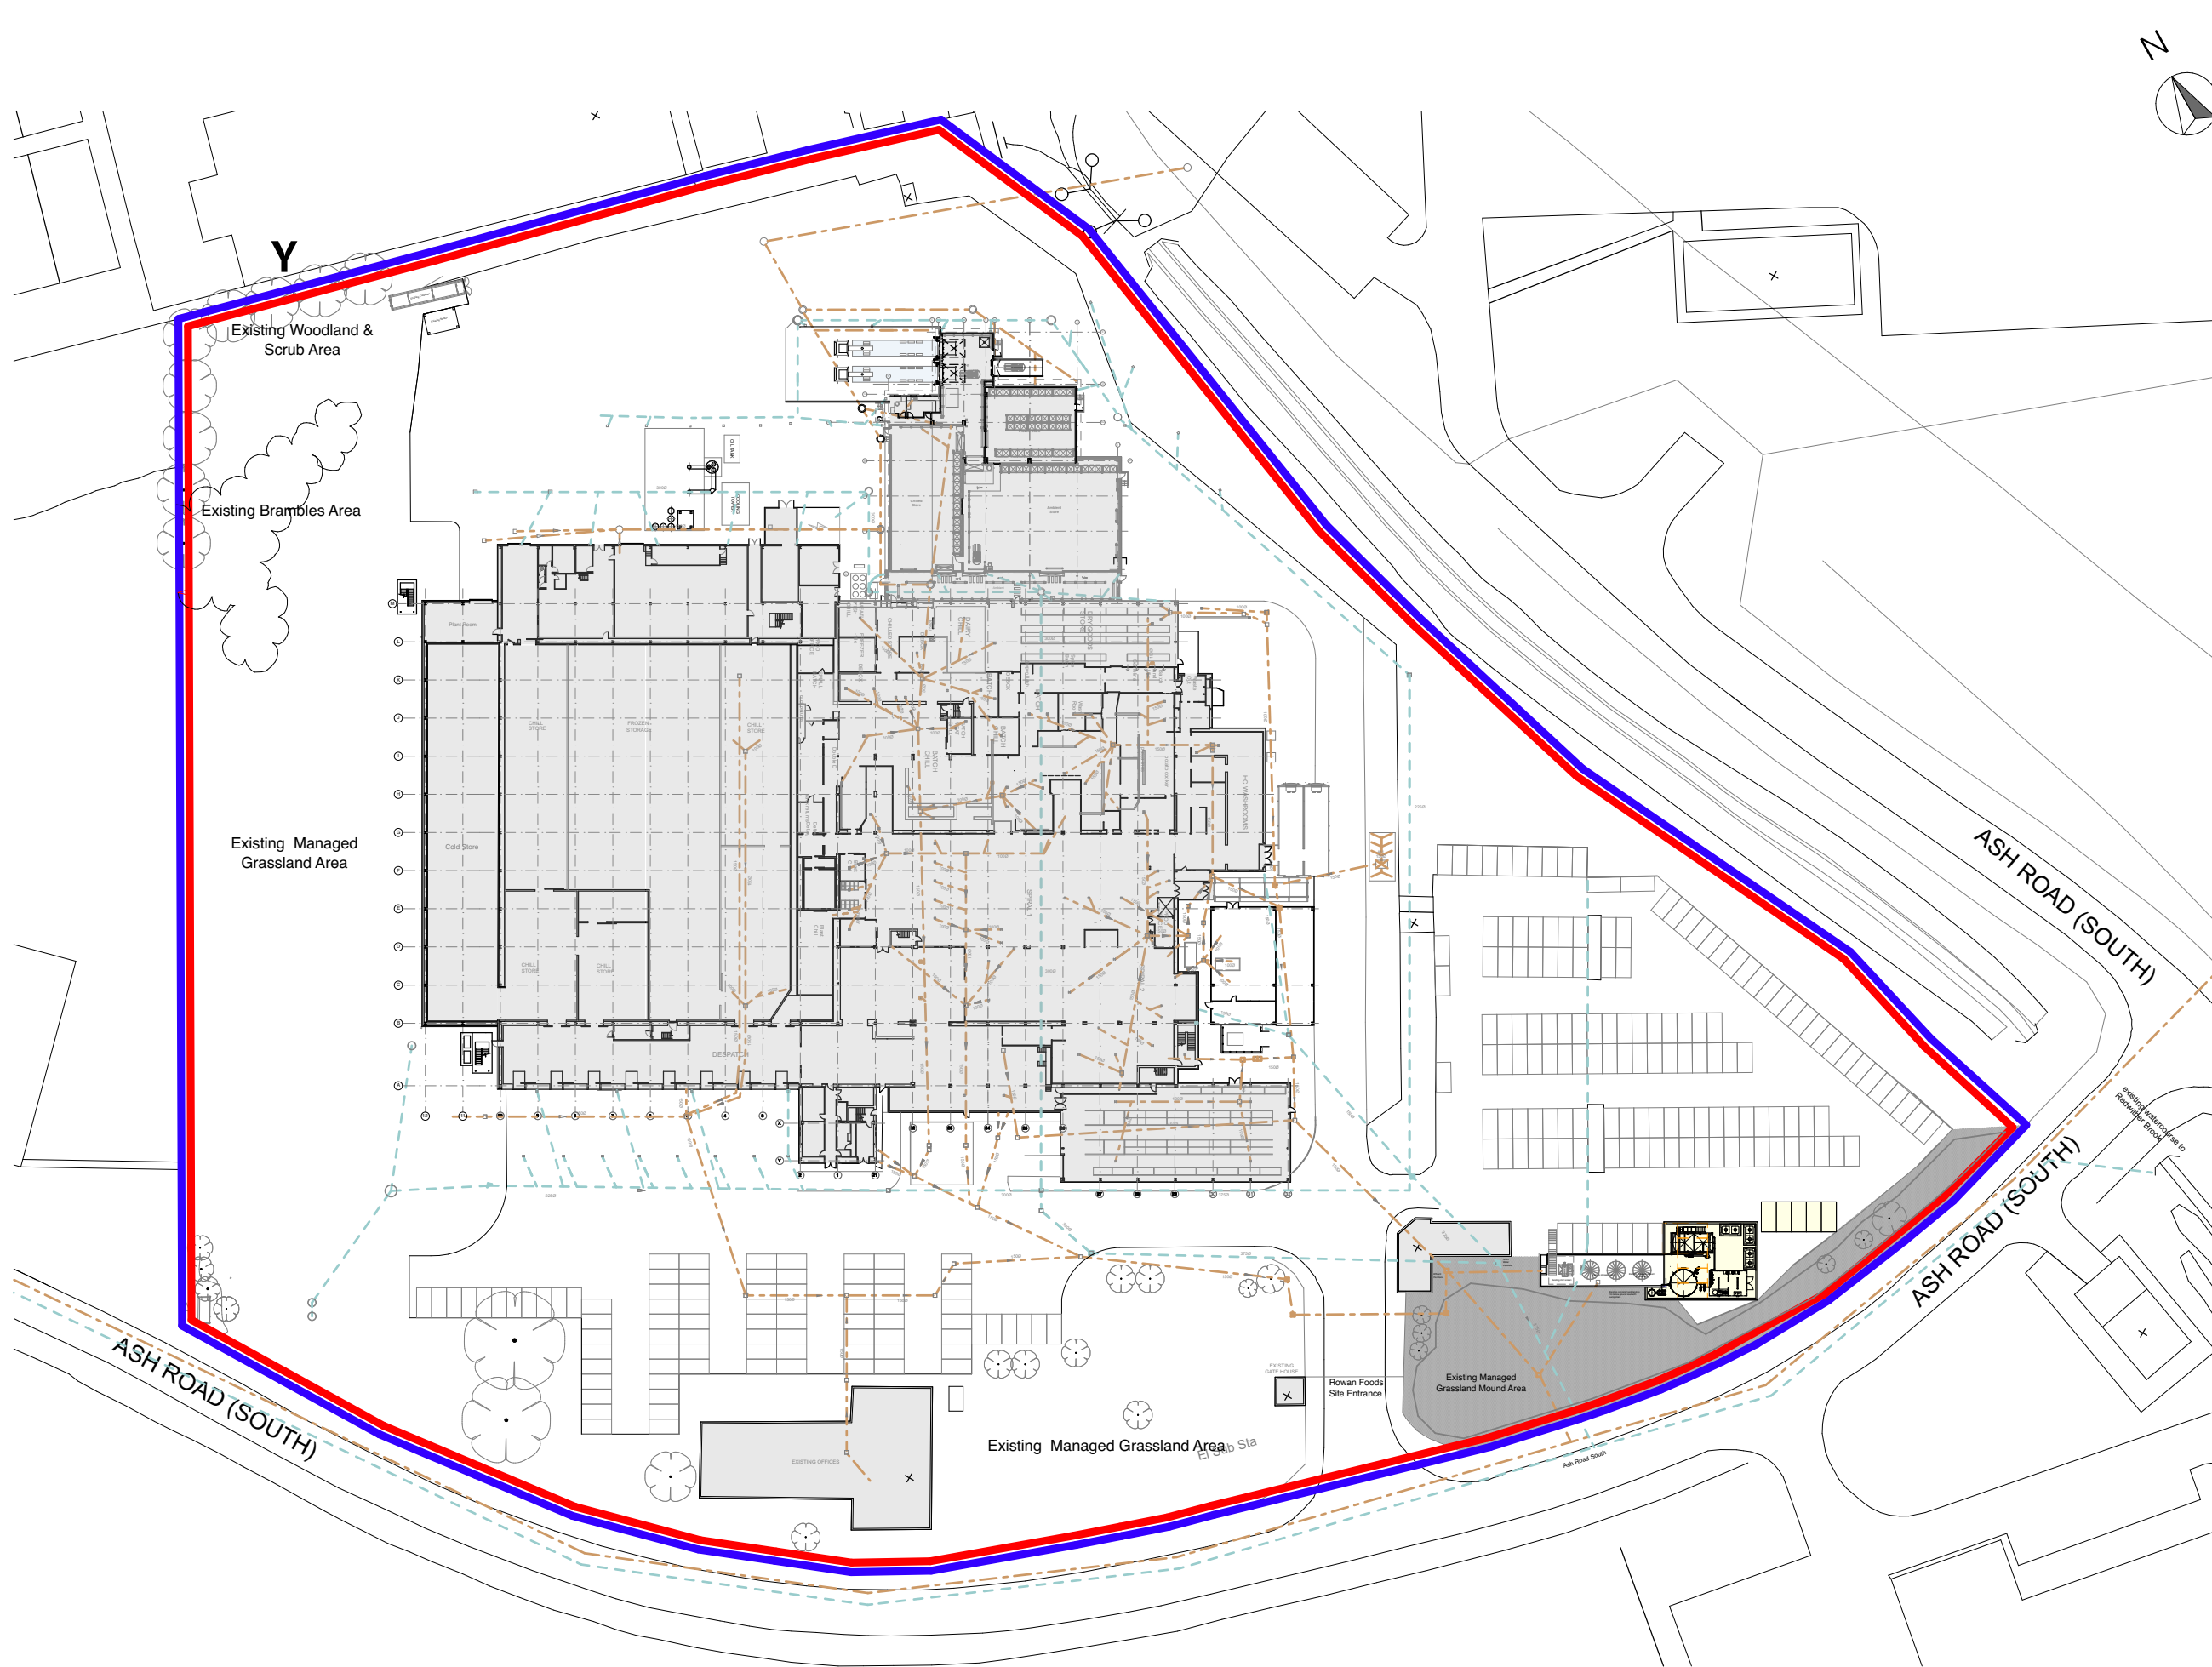

Information container identification						
project	originator	volume / system	level / location	type	role	number
ROW02 - CFL - P1 - ZZ - AP - A - 05001						
metadata						
S2 P01 PM_40_50_65						
drawing title				scale		
Proposed Site Plan				1:500 @ A1		
Drawing Sign Off						
print name			sign			
on behalf of			date			



- Denotes Existing Building
- Denotes Proposed Effluent Treatment Plant
- Denotes Building to be Demolished

- Application Site
- Land in Same Ownership
- Site Area = 45,267sqm

Site Address:
Rowan Foods Ltd
Ash Road South
Wrexham Industrial Estate
Wrexham
LL13 9UG

rev	status	ref.	notes	orig.	date
P01	S2	Ch 003	Submission to Local Authority as Part of Formal Planning Application	CFL	12/08/2020
P00	S0	Ch 000	Project created	CFL	29/07/2020

This drawing and its contents, on paper and as the originating data file, remain the copyright of CoxFreeman © CoxFreeman, 2020.



ROWAN FOODS
A DIVISION OF OSCAR MATER

CoxFreeman
4th Floor
39 Stoney Street
The Lace Market
Nottingham NG1 1LK
t 0115 850 5075
f 0115 848 3128
info@coxfreeman.co.uk
www.coxfreeman.co.uk

Appointing party		Project created	
Rowan Foods Ltd		February 2020	
Project		CFL job reference	
Rowan Foods Ltd		2358	
Drawing title		Scale	
Proposed Site Plan		1:500 @ A1	
Suitability description		status	revision
Suitable for information		S2	P01
RIBA Plan of Work Stage			
PM_40_50_65: Planning permission			
Information container identification			
project	originator	volume / system	level / location
ROW02 - CFL - P1 - ZZ - AP - A - 05001			