



Facing brickwork to external walls
and roof coverings are to match
those used on the adjacent dwelling.

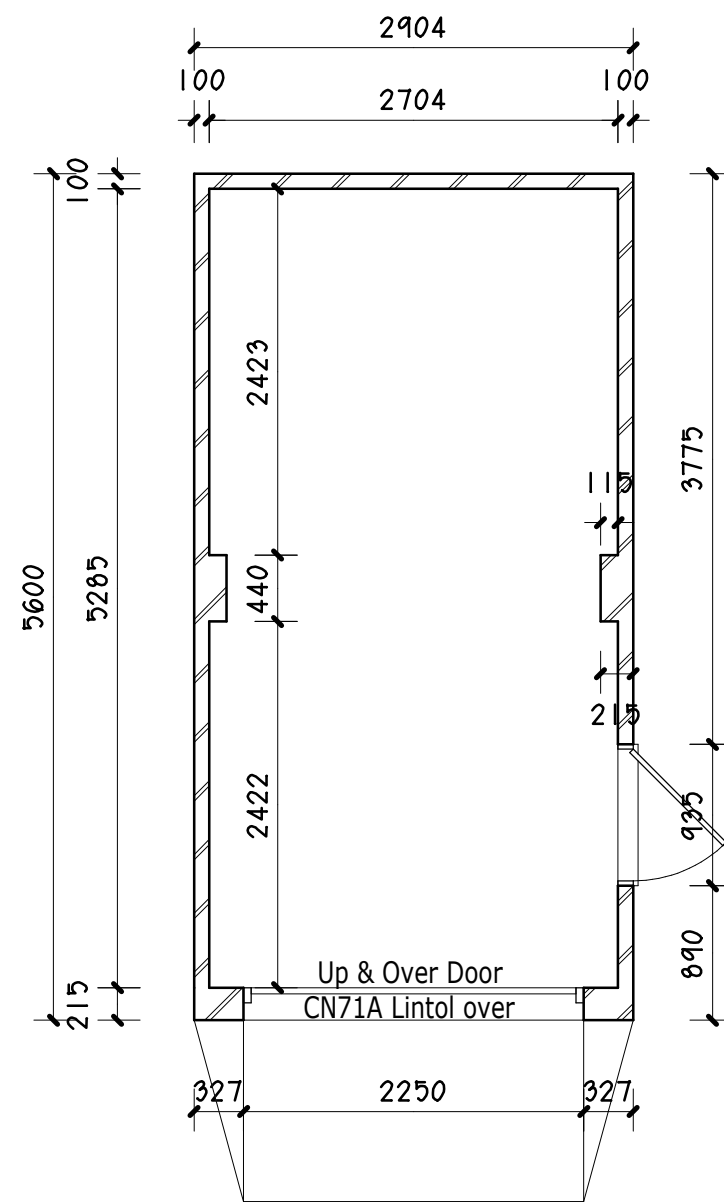

SINGLE DETACHED GARAGE -
PROPOSED FLOOR PLAN.

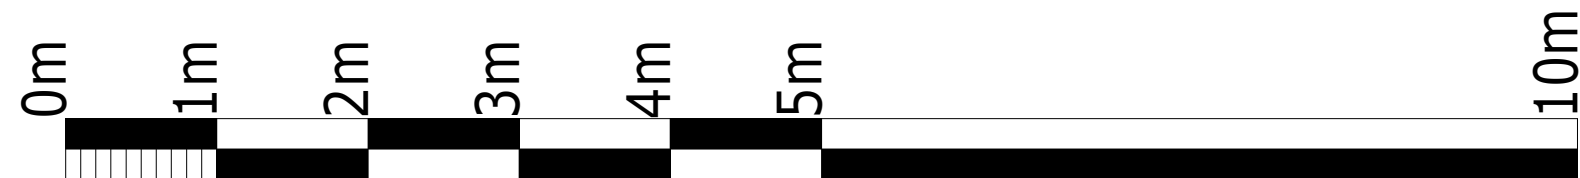

EDWARDS
— HOMES —

Project. PROPOSED RESIDENTIAL DEVELOPMENT on land at THE NORTHERN QUARTER, GLYNDWR UNIVERSITY, PLAS COCH ROAD, WREXHAM, LL11 2BZ.	
Title. PROPOSED SINGLE DETACHED GARAGE.	
Drawing No. 10408.12.dsj	
Date. Jan 2021.	Scale. 1:50@A2.

D.S. Jones & Co.

Architectural & Planning
Consultants.
The Studio,
26, Prospect Drive,
Coedpoeth, Wrexham, LL11 3PE
Tel : 01978 750195 / 07880 874522.
E : dsjonesandco@live.co.uk