



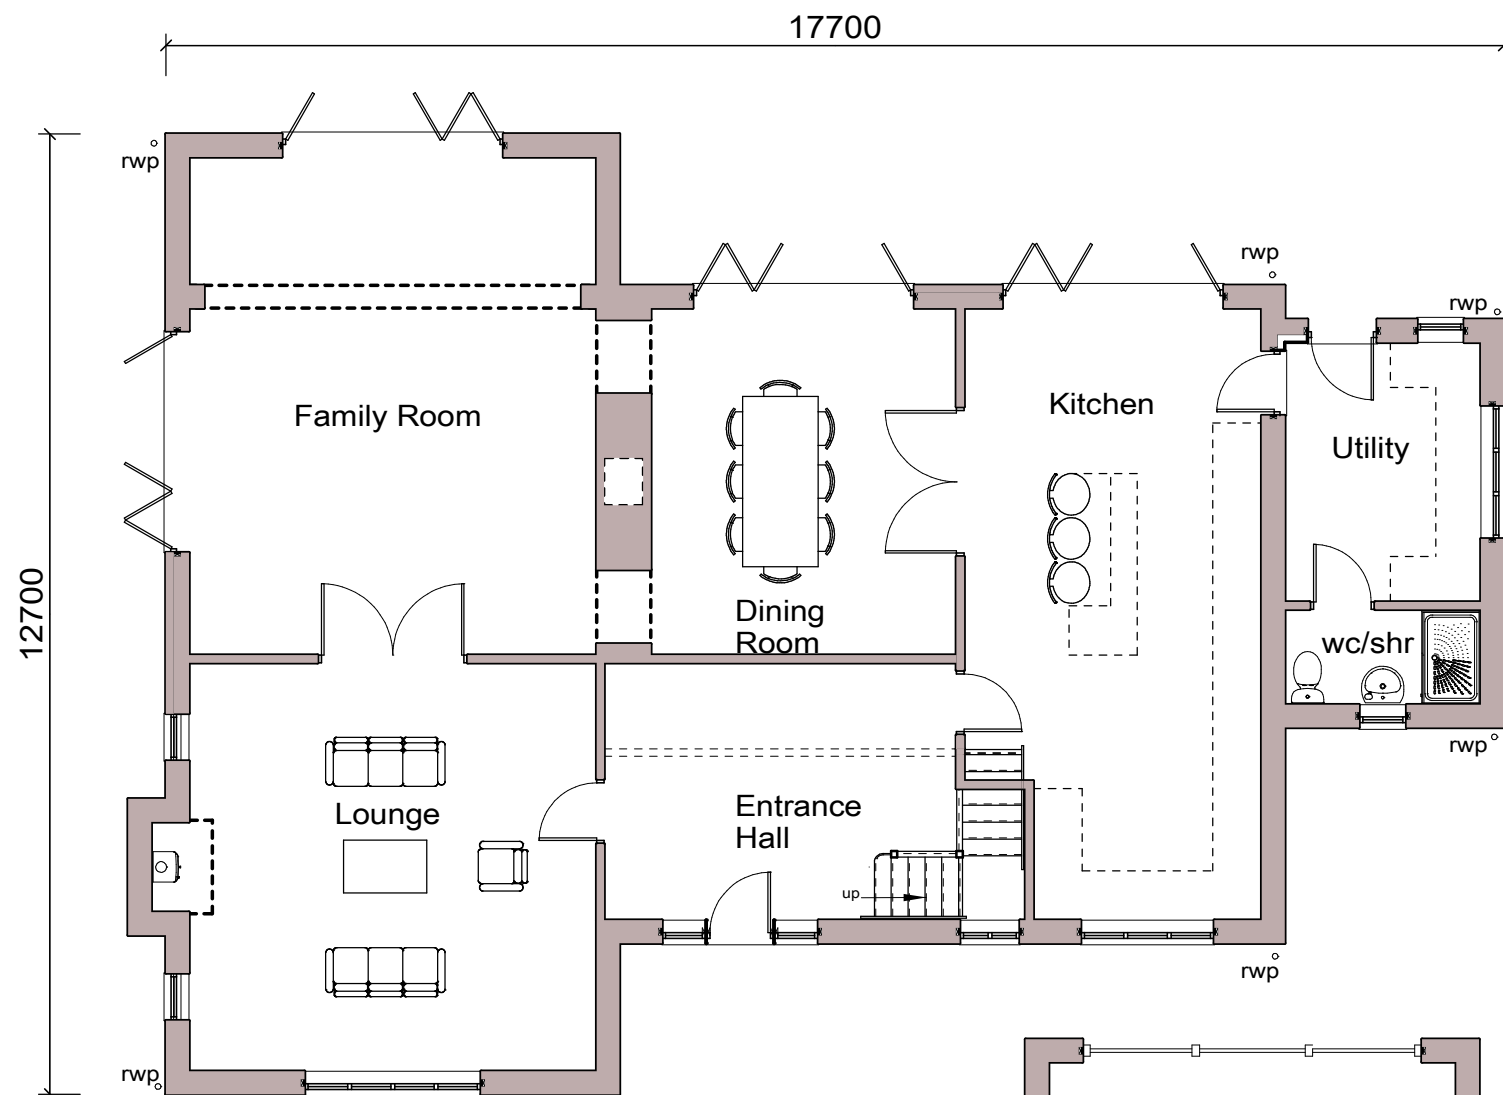

GROUND FLOOR PLAN

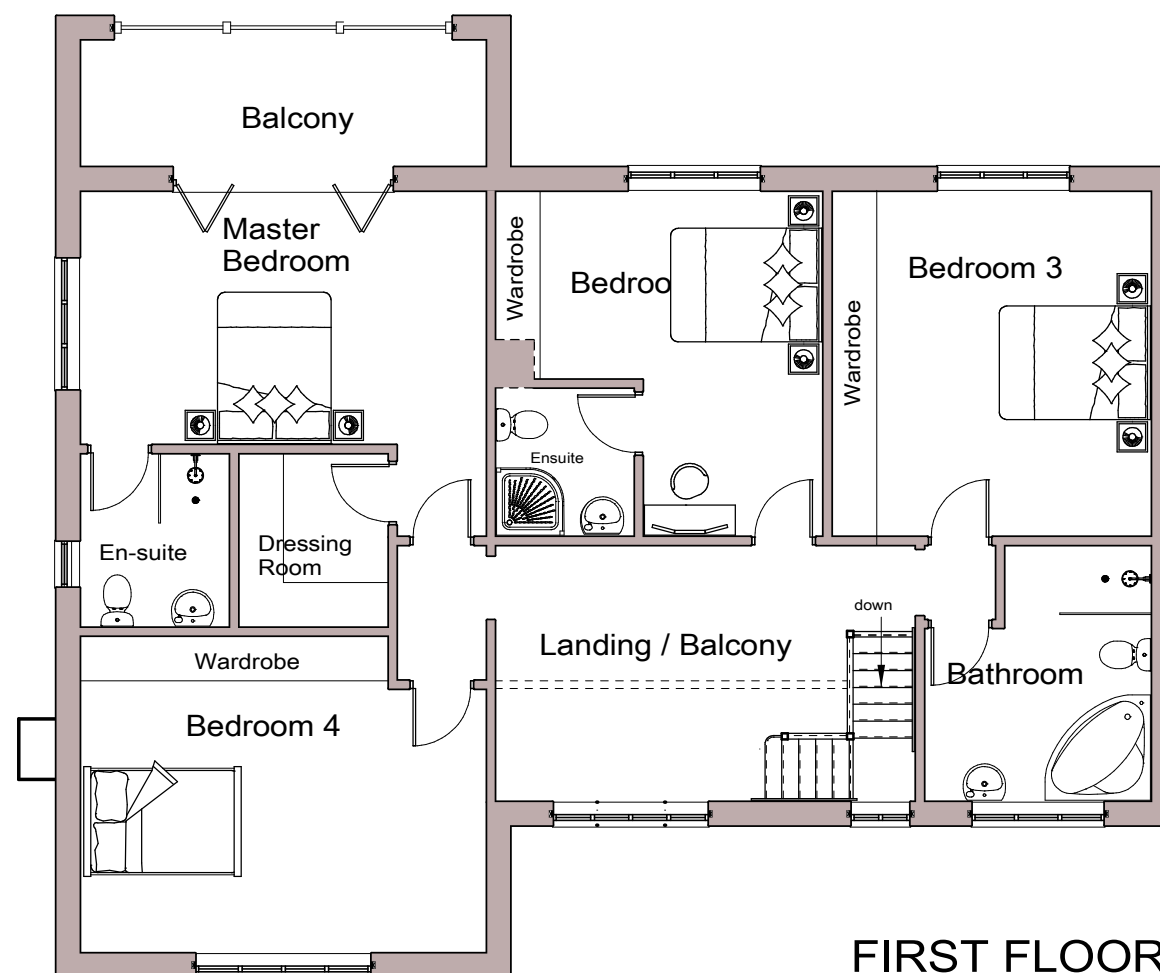

FIRST FLOOR PLAN

NOTES:
All dimensions must be checked on site and not scaled from this drawing.

Client
Mr S Sheady

Job Title
Proposed Dwelling at
Riverside Stud
Newbridge Road
Newbridge
Wrexham LL14 3JE

Drawing Title
Proposed Floor Plans

Scale 1:100 A3

Date OCTOBER 2020 Drawn by T.M.

Drg No. 71207:1001	Rev -
-----------------------	----------

Trevor Mennell Planning
Planning & Architectural
Consultants
The Gables | Kendricks Bank |
Bayston Hill | Shrewsbury |
Shropshire | SY3 0EH