

Drawing No. 471/2.10.020

R.P. Edwards
Architectural Designer



200a, Hume - Structural Engineer
TEL. 07500 627421

PROJECT

Proposed extension of existing
200a Hume Road, Hume
Proposed 1st Floor Rear Flat
Proposed extension of 250m² to existing

CLIENTS: Mr/Mrs. Hughes

DATE	BY	SCALE
18.10.2020	R.P.E	AS SHOWN

DESCRIPTION

Proposed Extensions

Proposed 1st Floor Plan

REVISIONS

Issue Date: 18.10.2020
Drawing: 471/2.10.020


RAINWATER
IS NOT RE-DESIGNED
(MAINTAIN FLAT ROOF AREA
AS WELL AS UPPER ROOF)

D.S.
1st Floor

NW Proposed REAR Elevation. scale 1:100

SE Proposed FRONT Elevation. scale 1:100.

(As Existing)

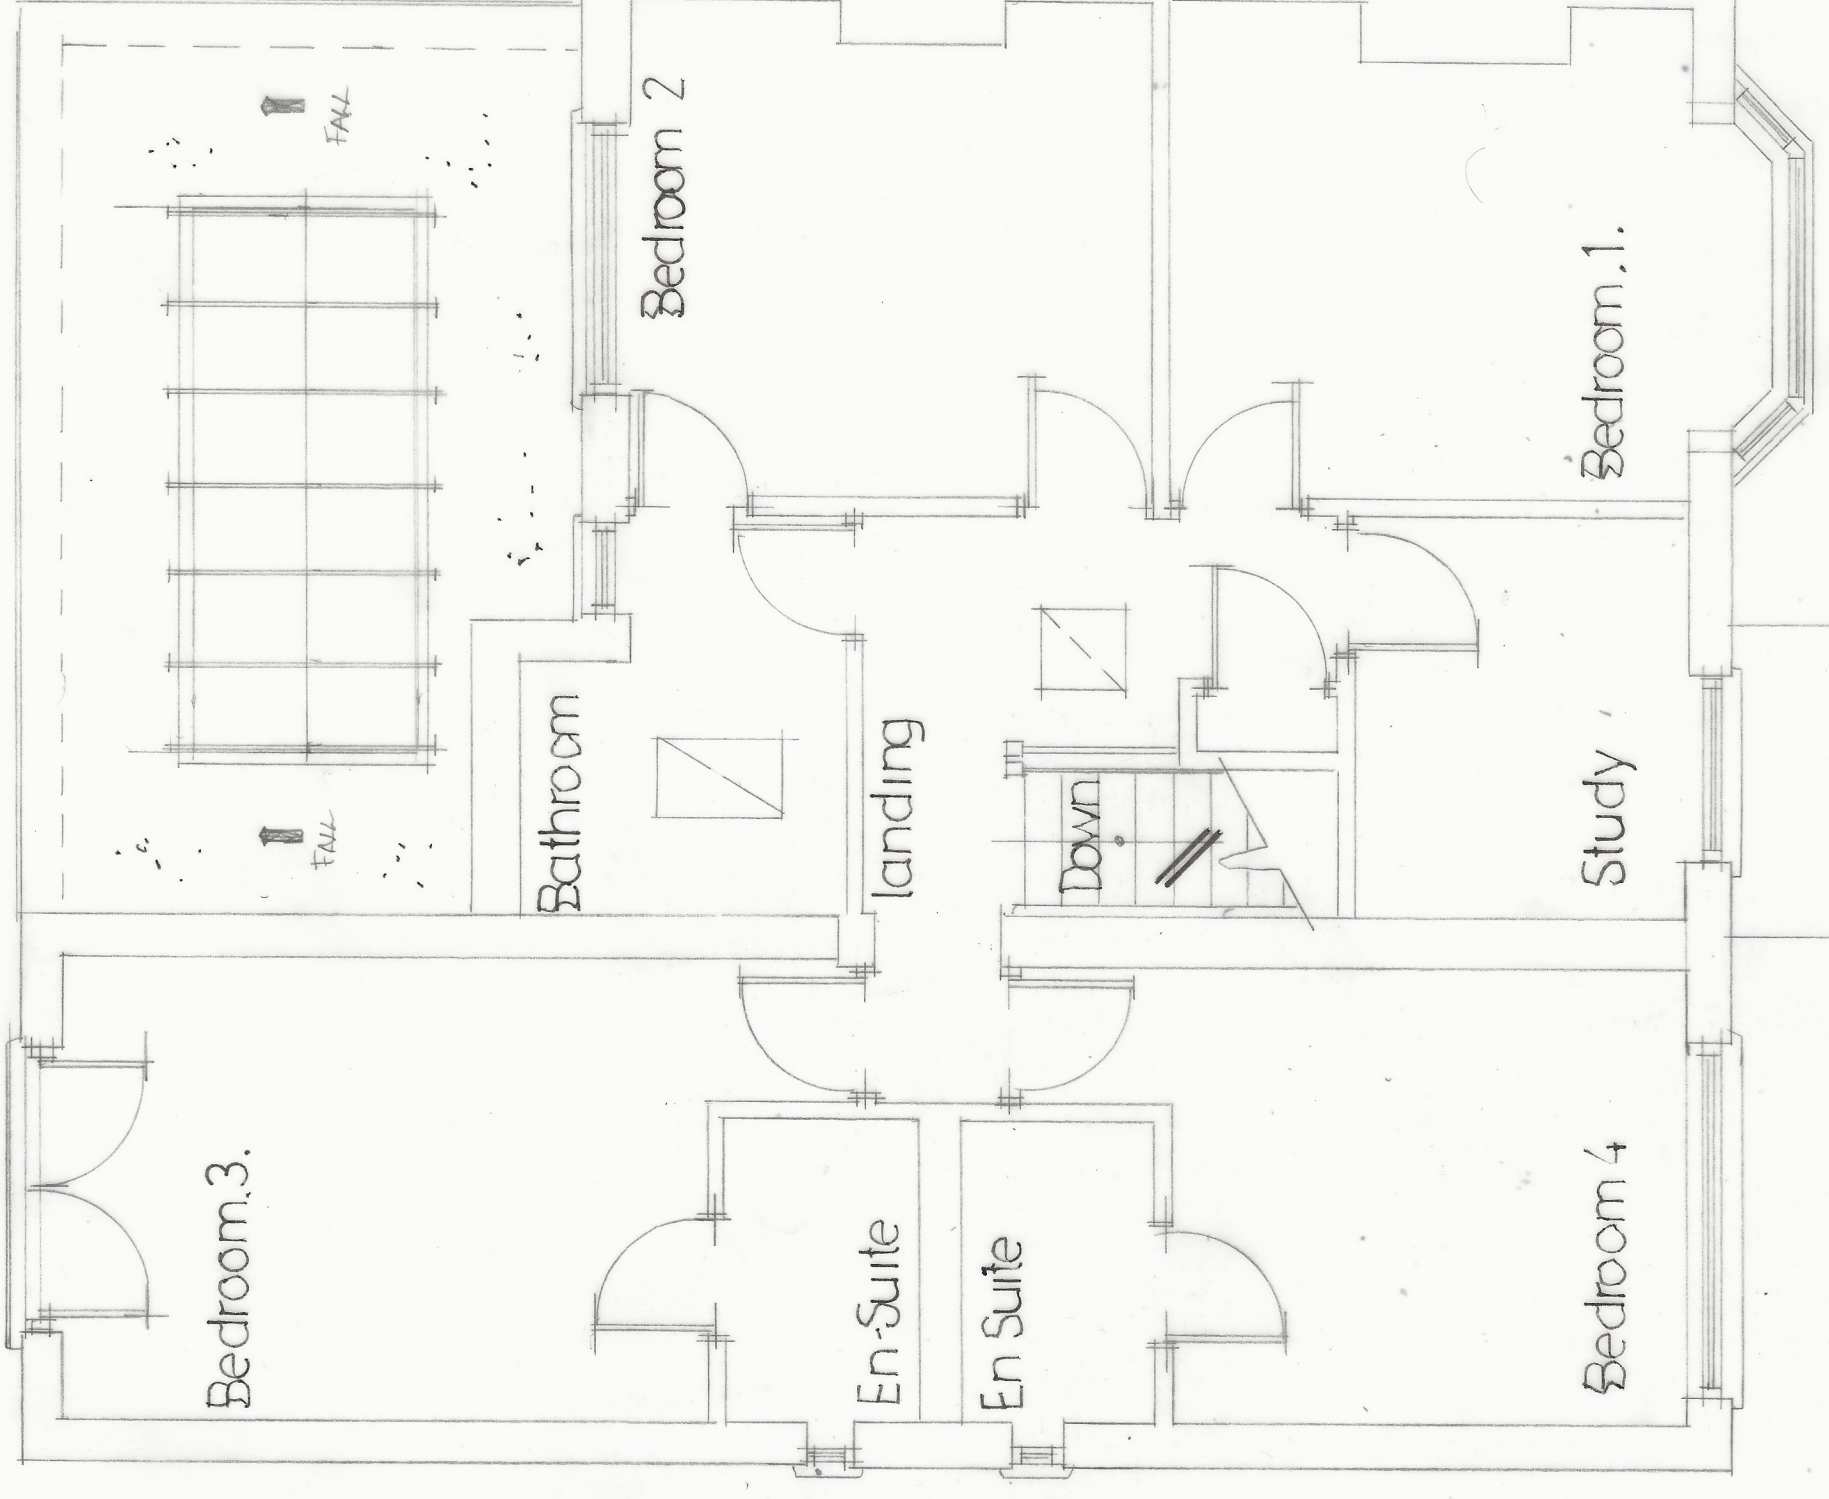

Proposed FIRST Floor Plan.
scale 1:50.