



Front Elevation 1:100




Side Elevation 1:100



Rear Elevation 1:100



Side Elevation 1:100

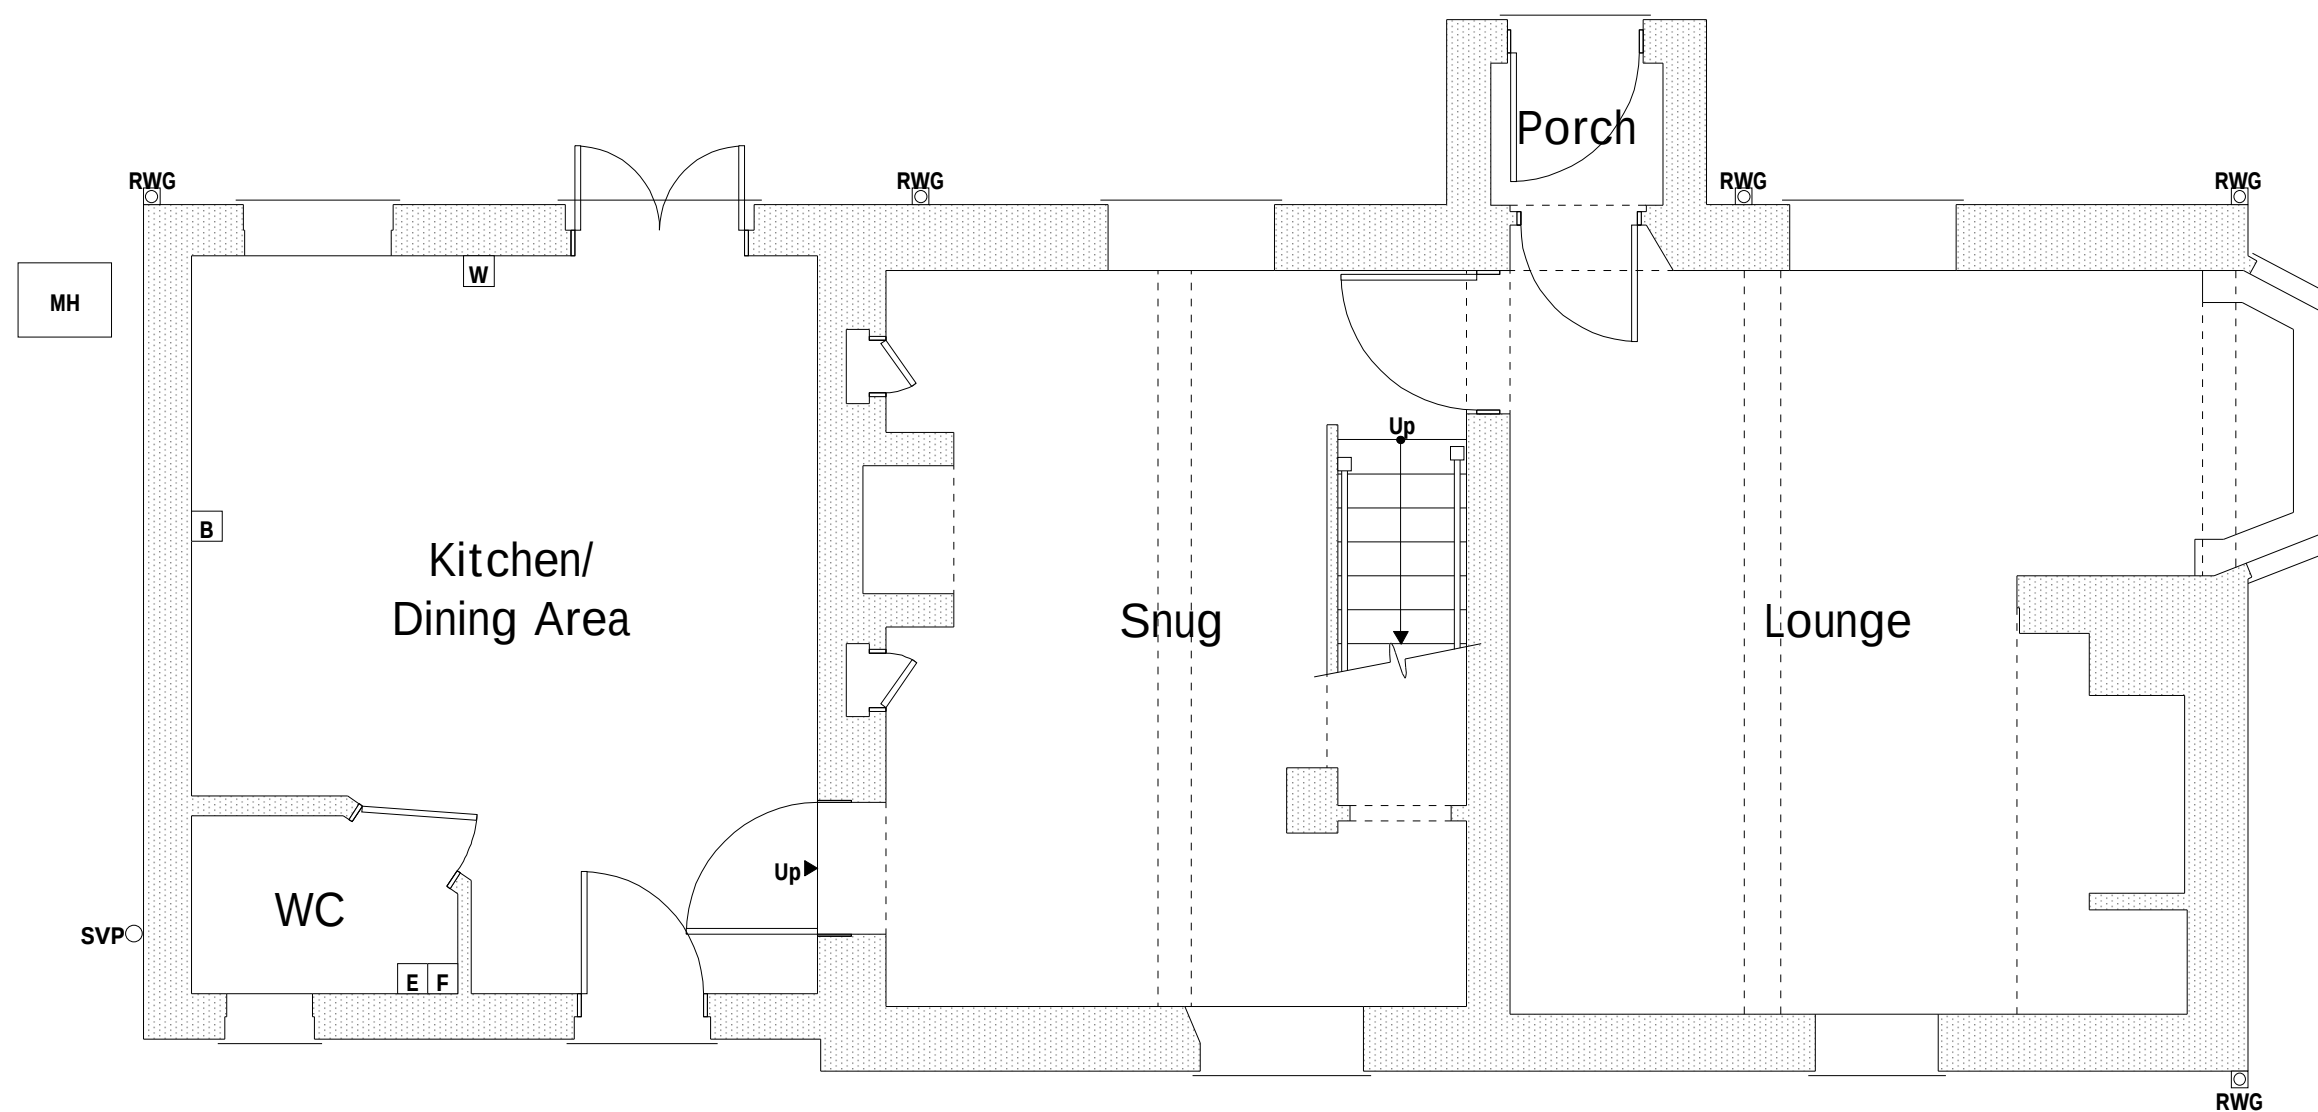

Ground Floor Plan 1:50

Aprox
position
of Septic
Tank

Oil Tank

Services Key

- B** Existing Boiler Position
- E** Existing Electric Meter Position
- F** Existing Fuse Box Position
- W** Existing Stopcock Position
- MH** Existing Man Hole Position
- RWG** Existing Rain Water Gully (RWG) Position
- SVP** Existing Soil Vent Pipe (SVP) Position

Rev	Date	Detail	Initial

Project:
Proposed Alterations to,
Bryn Awelon,
Pen-Y-Lan, Ruabon,
Wrexham, LL14 6HW.

Title: Existing	Scale: (A2) 1:50 & 1:100
--------------------	--------------------------------

Drawn By: E.M.Jackson	Date: Dec 2019
--------------------------	-------------------

Drawing No: B140/001	Sheet: 1 of 1
-------------------------	------------------

blueprint
architectural services



Office 3K4,
Redwither Business Tower,
Wrexham. LL13 9XT
Tel: 01978 356500
www.blueprintarchitectural.com
© copyright all rights reserved