



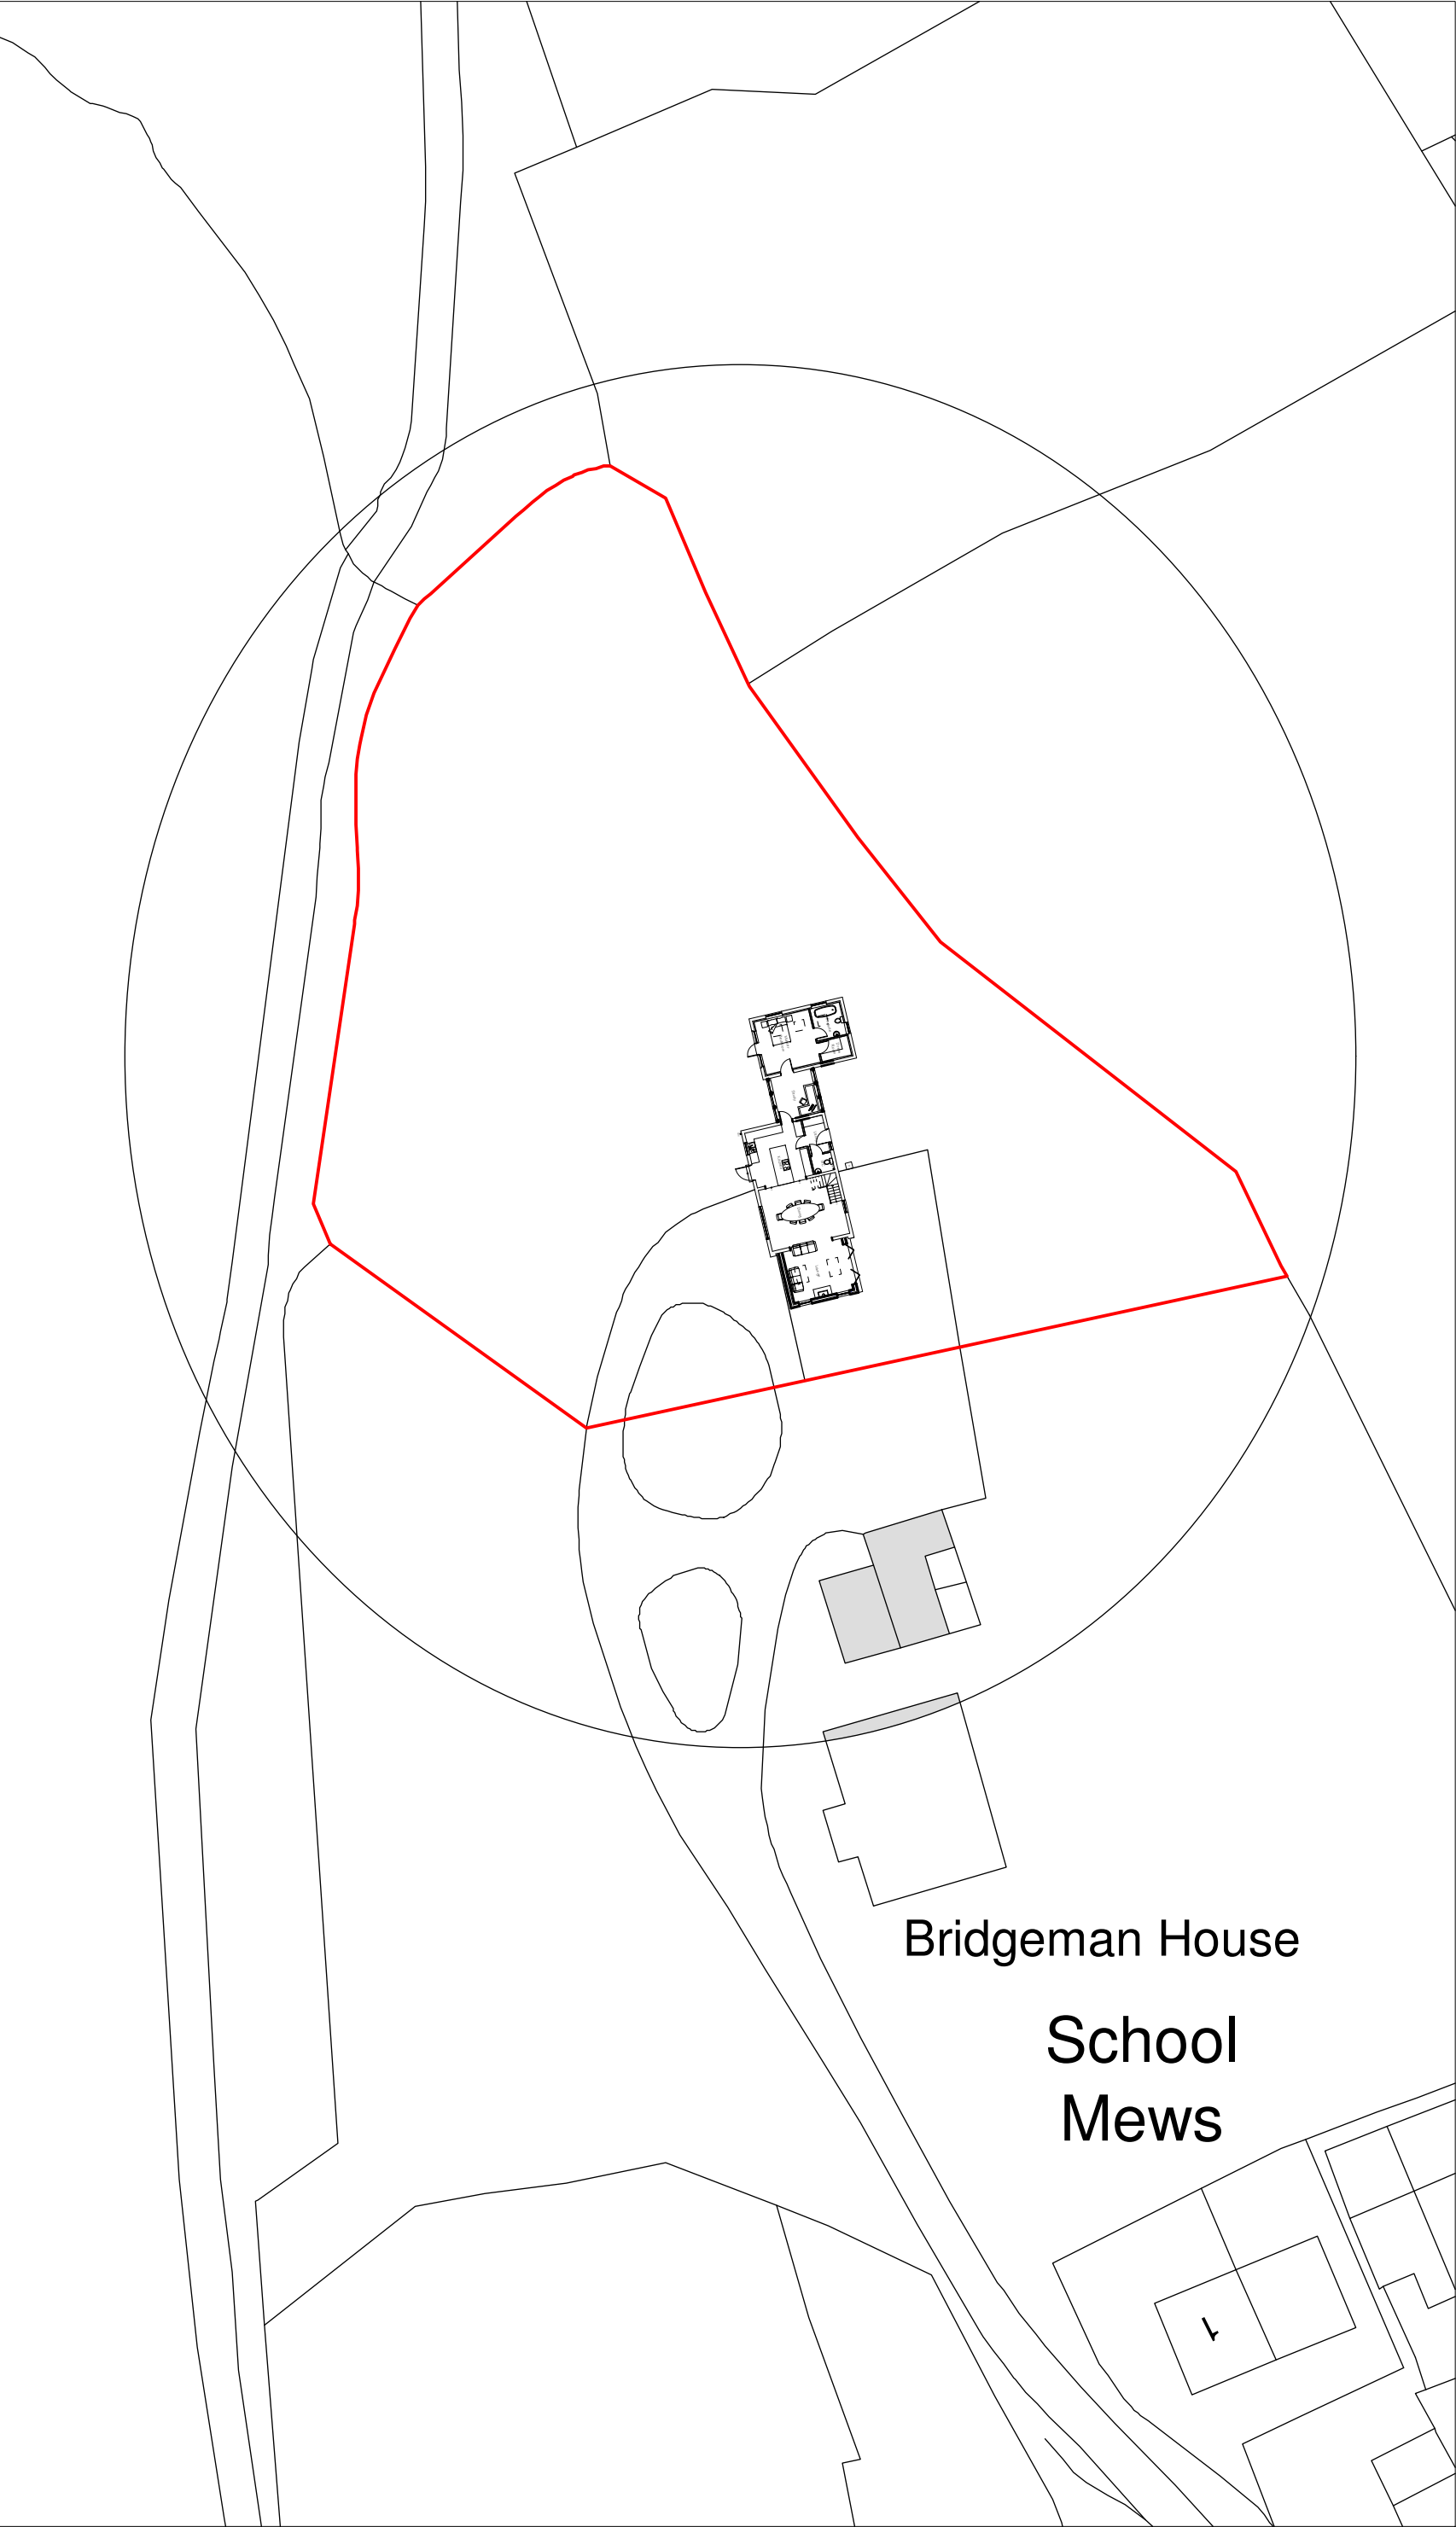

Site Plan 1:500

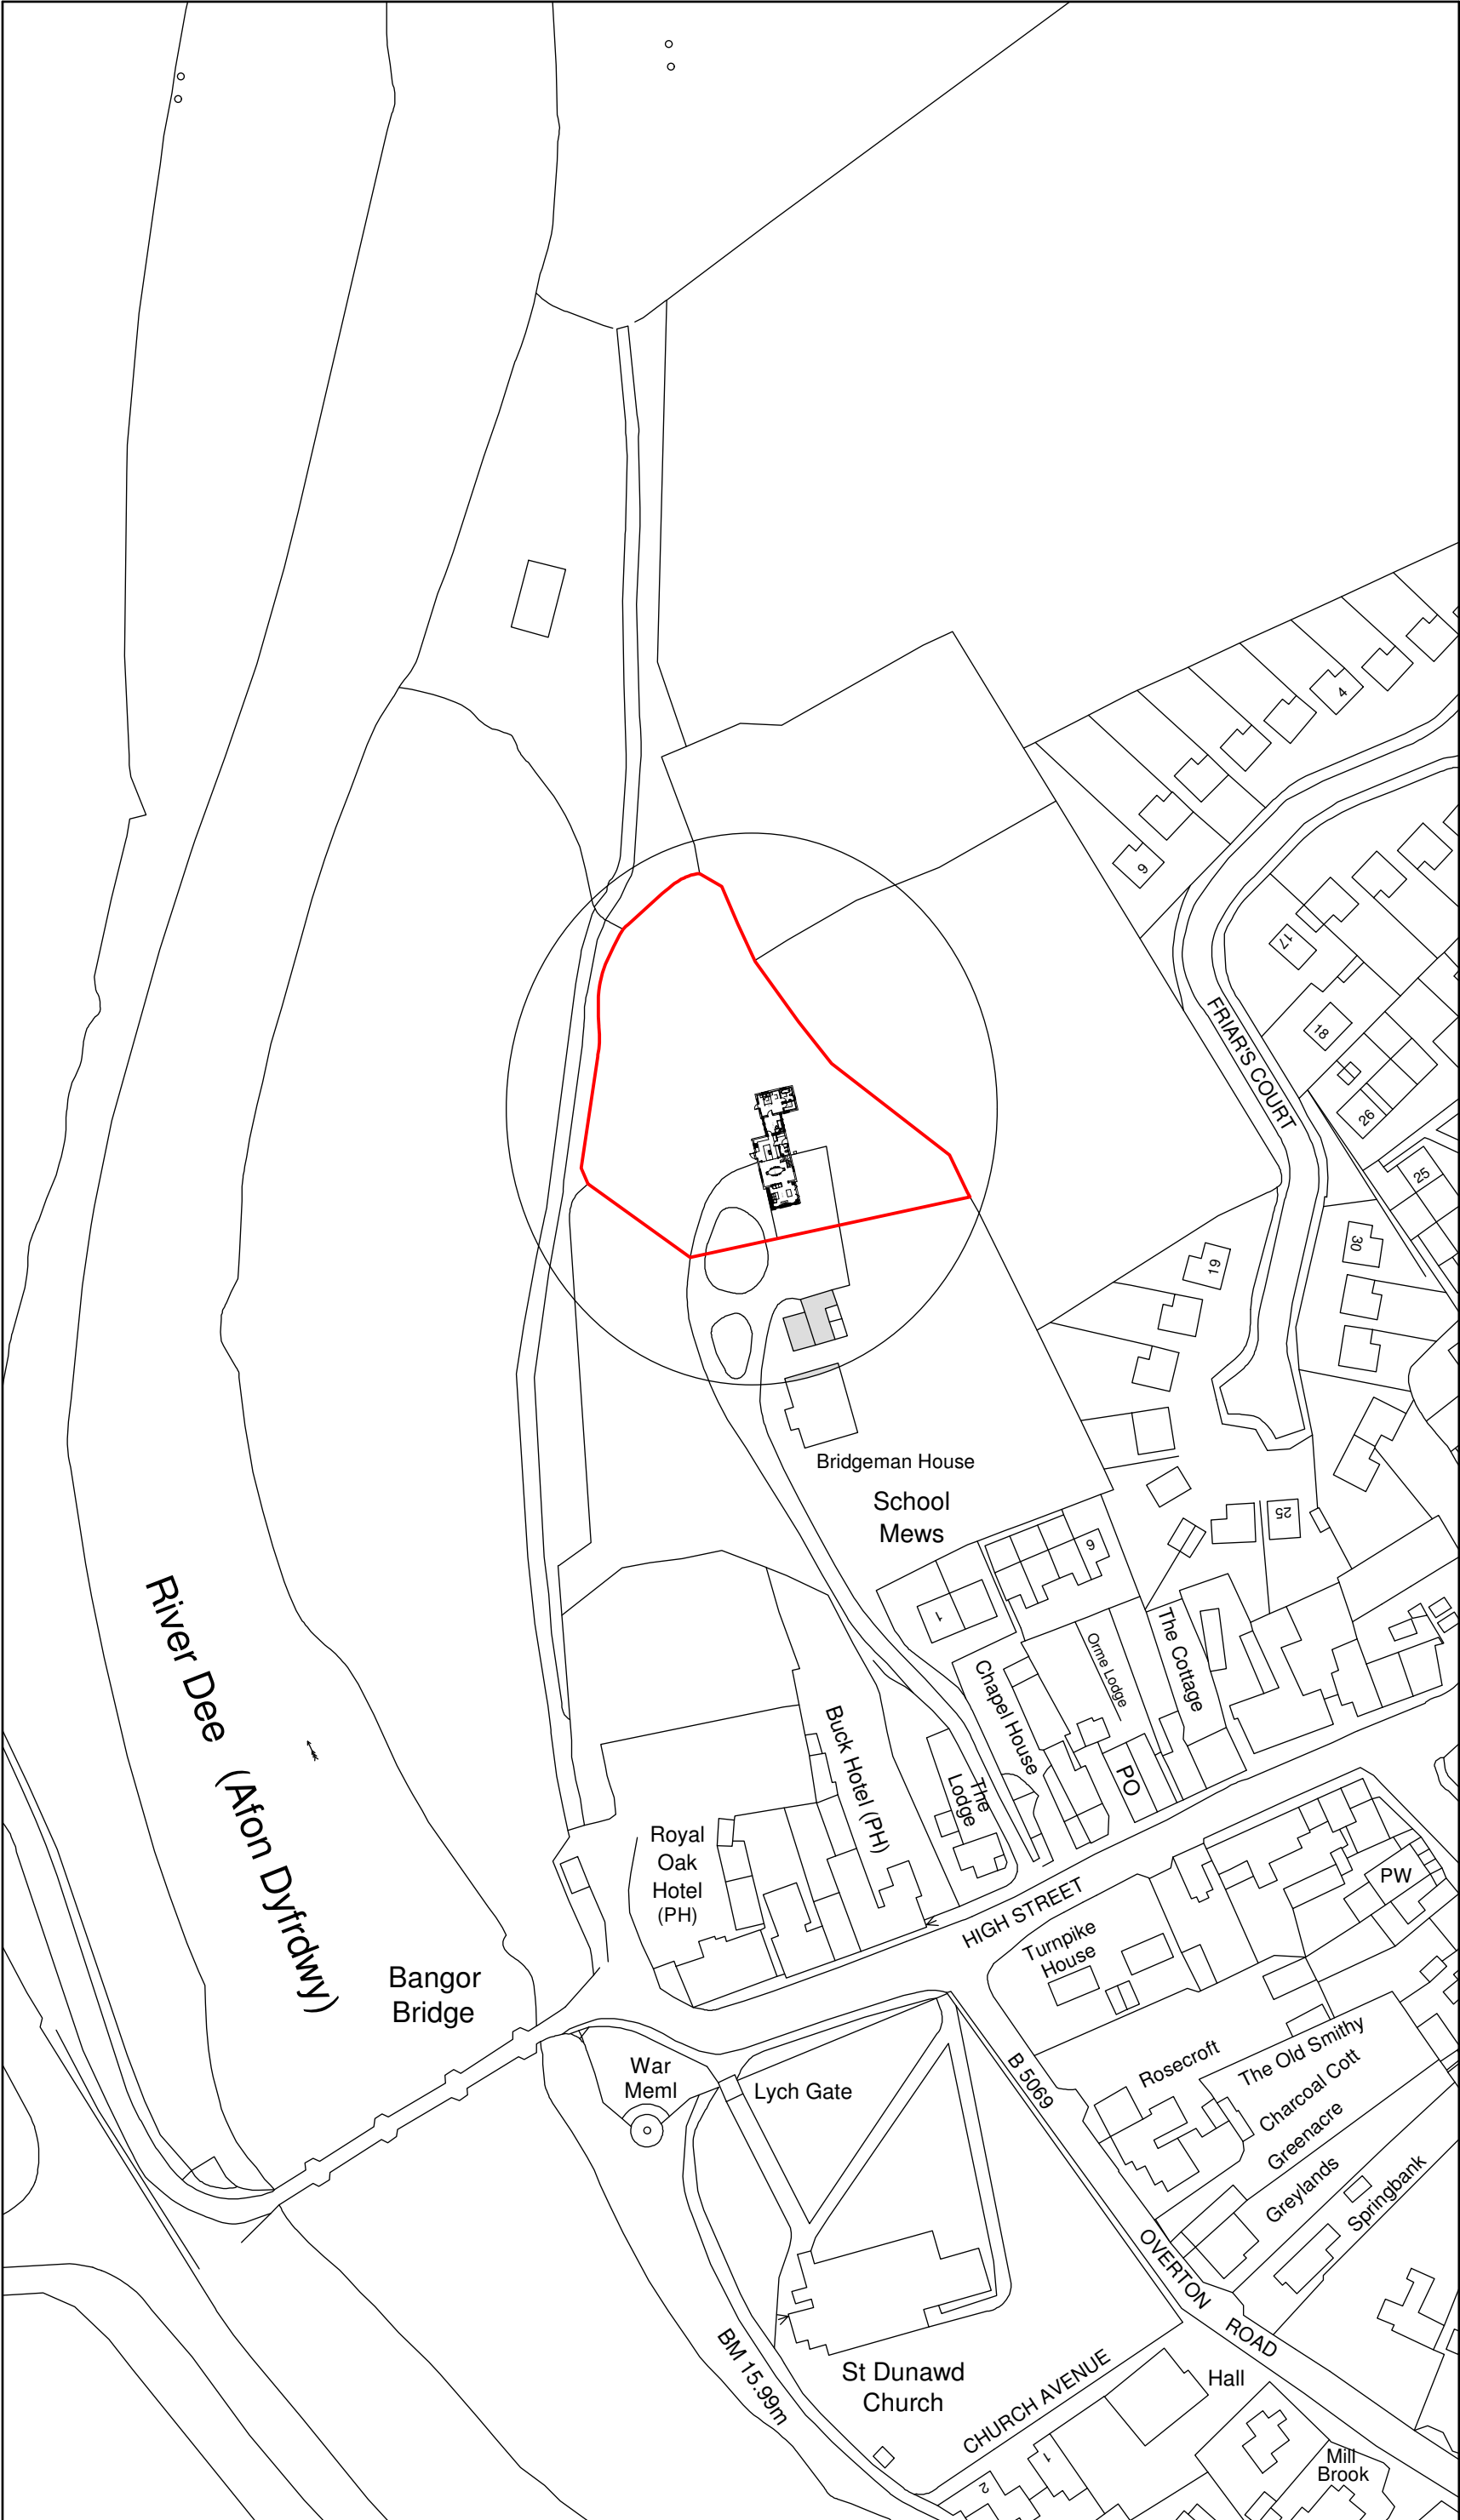

Location Plan 1:1250

Key

- Surrounding Buildings
- Proposed Site

A	01/20	Design Amends	D.J.E.
Rev	Date	Detail	Initial

Project: Proposed Alterations at,
Coach House,
Bridgeman House,
Bangor-On-Dee,
Wrexham, LL13 0BU

Title: Planning: Site & Location Plan	Scale: (A2) 1:500 & 1:1250
---	----------------------------------

Drawn By: J Felgate	Date: Sep 2019
Drawing No: C120/005	Sheet: 1 of 1

Office 3K4,
Redwither Business Tower,
Wrexham. LL13 9XT
Tel: 01978 356500
www.blueprintarchitectural.com
© copyright all rights reserved